



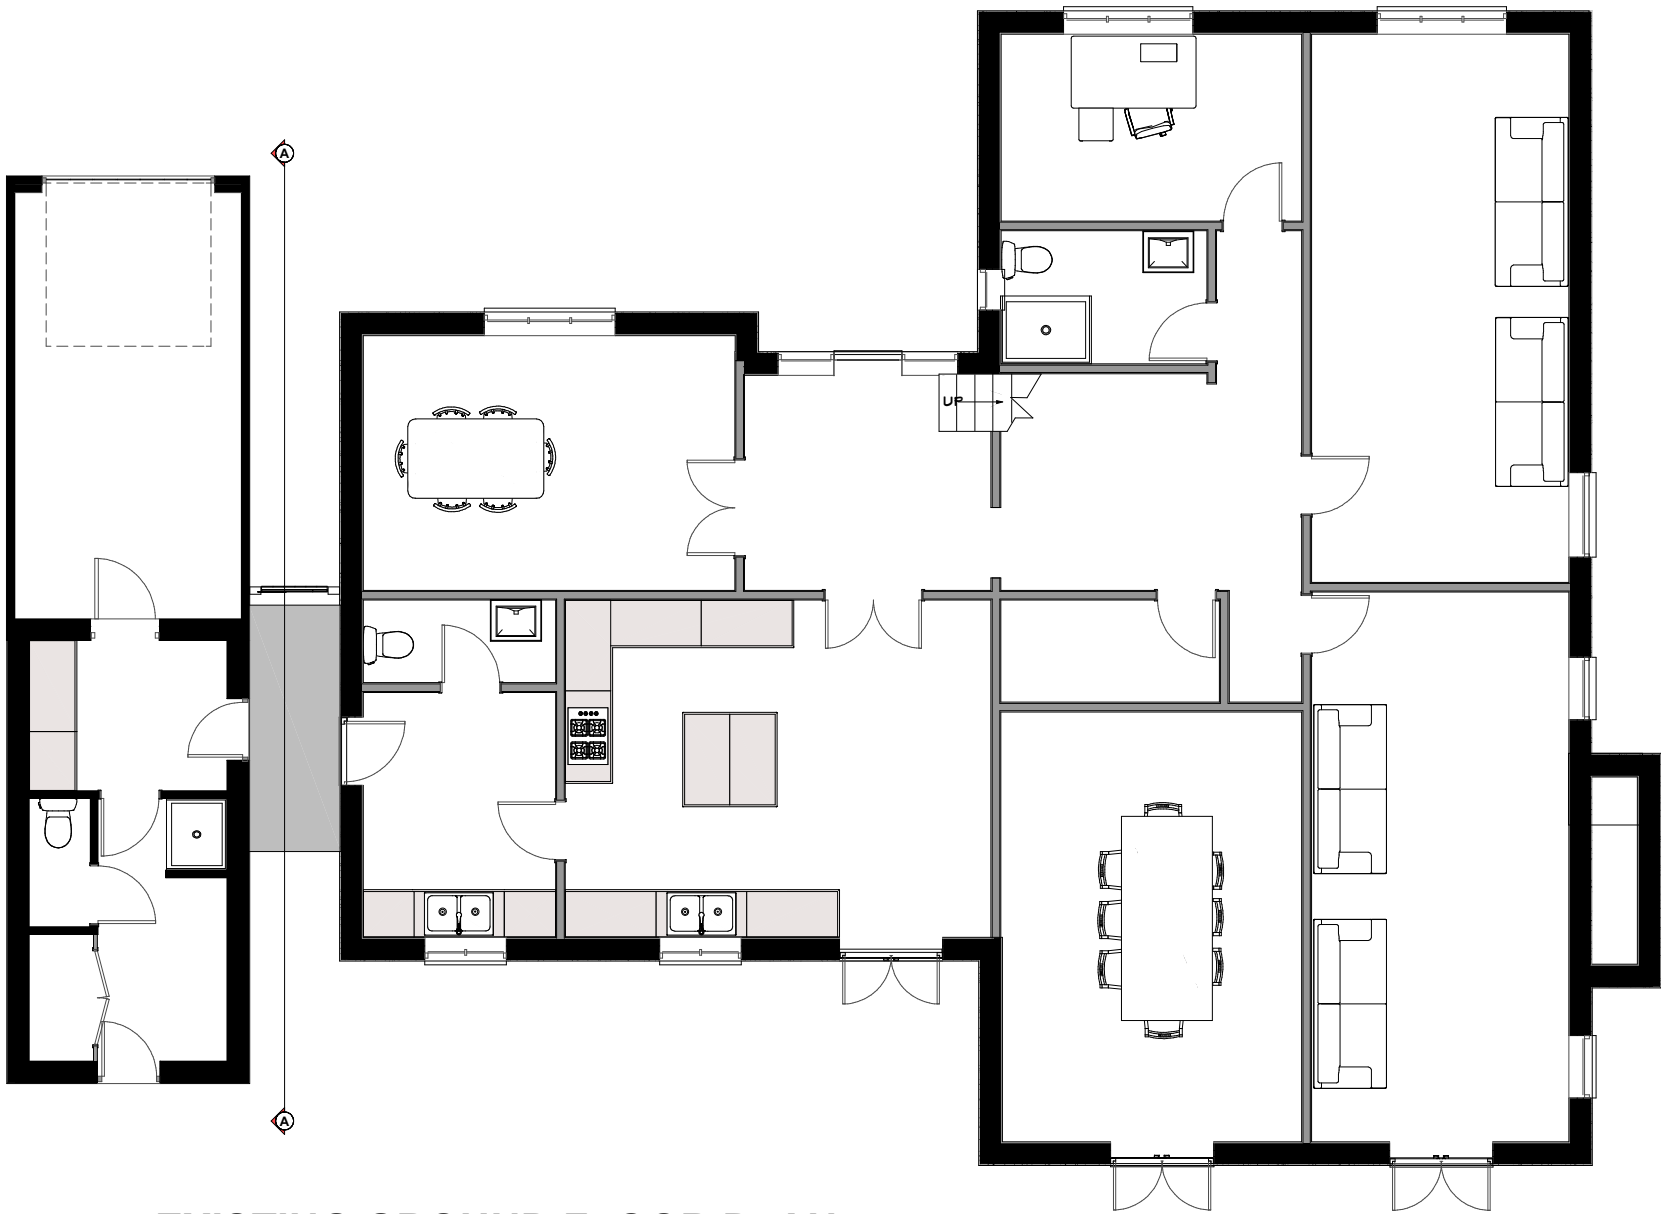

EXISTING GROUND FLOOR PLAN Scale 1:100

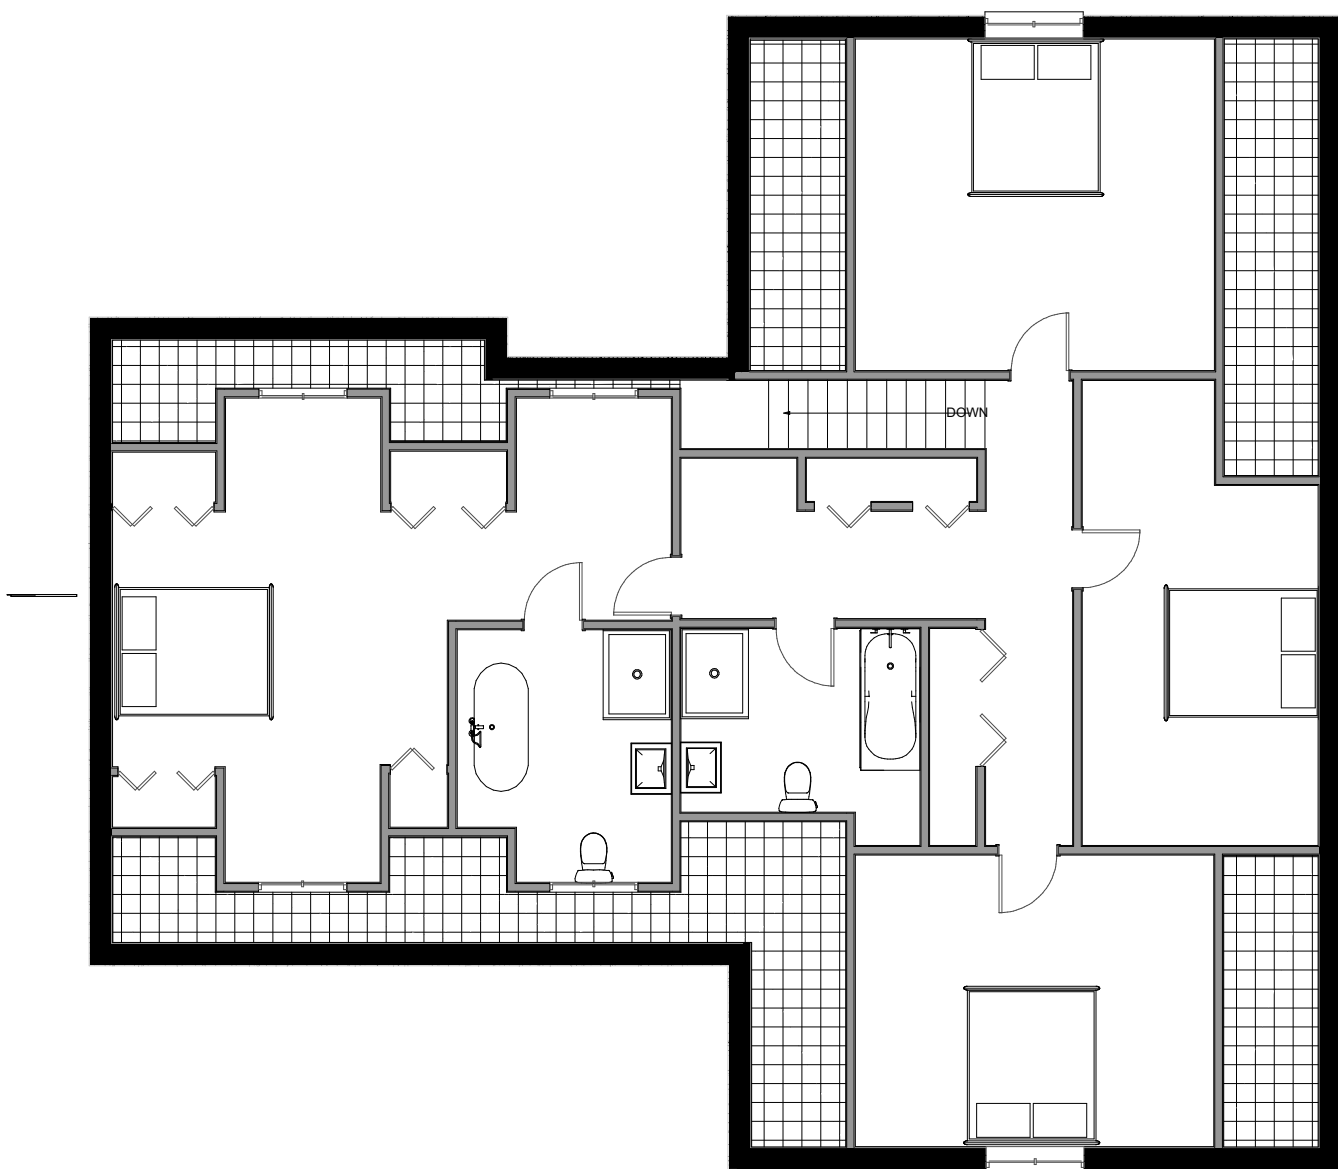


EXISTING 1ST FLOOR PLAN Scale 1:100




EXISTING FRONT ELEVATION Scale 1:100




EXISTING SIDE ELEVATION Scale 1:100

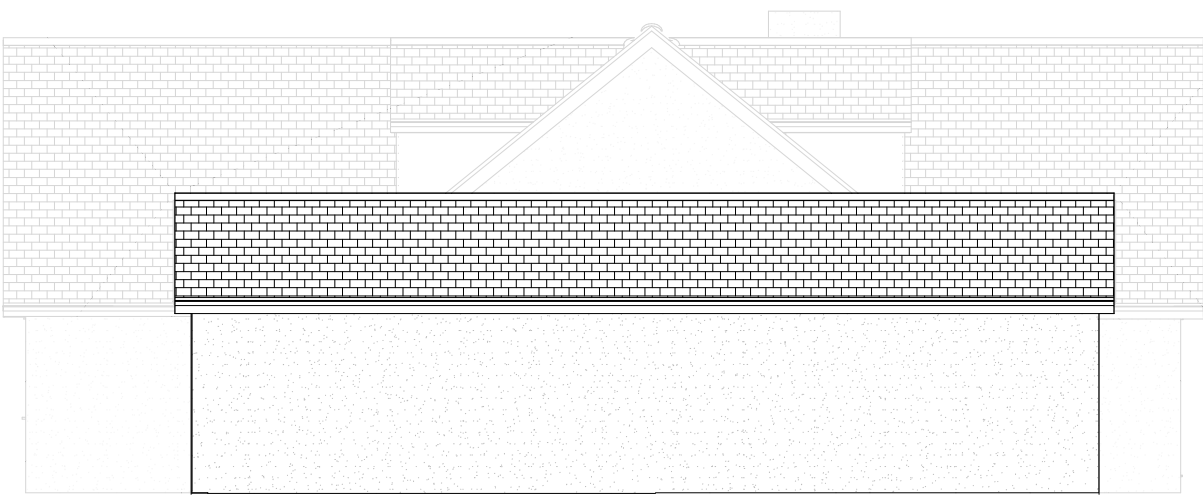

EXISTING SIDE ELEVATION Scale 1:100

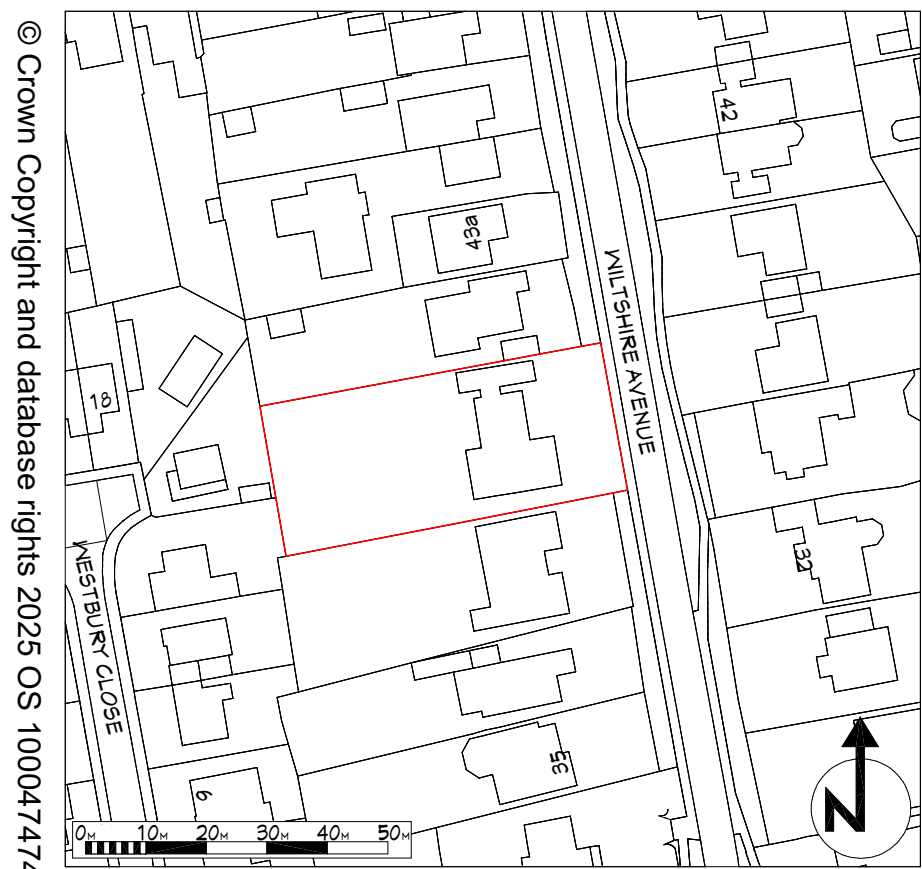

LOCATION PLAN Scale 1:1250

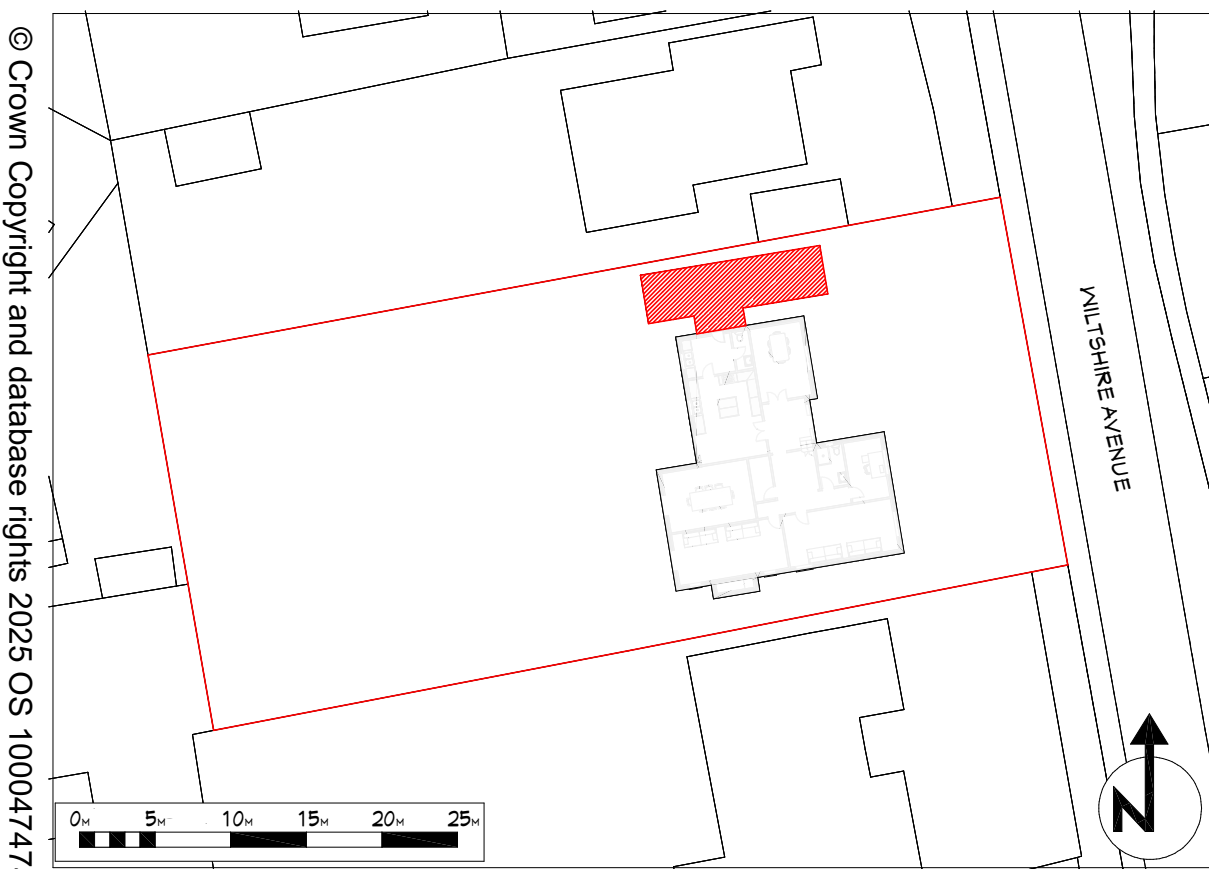

BLOCK PLAN Scale 1:500

SCALE 1:50										
SCALE 1:100										

Client MR T JARVIS	
Project 41 WILTSHIRE AVENUE CROWTHORNE BERKSHIRE RG45 6NH	Project Title and Description CONVERSION OF GARAGE SPACE TO HABITABLE SPACE
DRAWING No. -DWG-01 DRAWING REF-	Drawing Title EXISTING PANS AND ELEVATIONS SITE AND LOCATION PLANS
Sheet A:1	Scale 28 FEBRUARY 2025
Revision	