




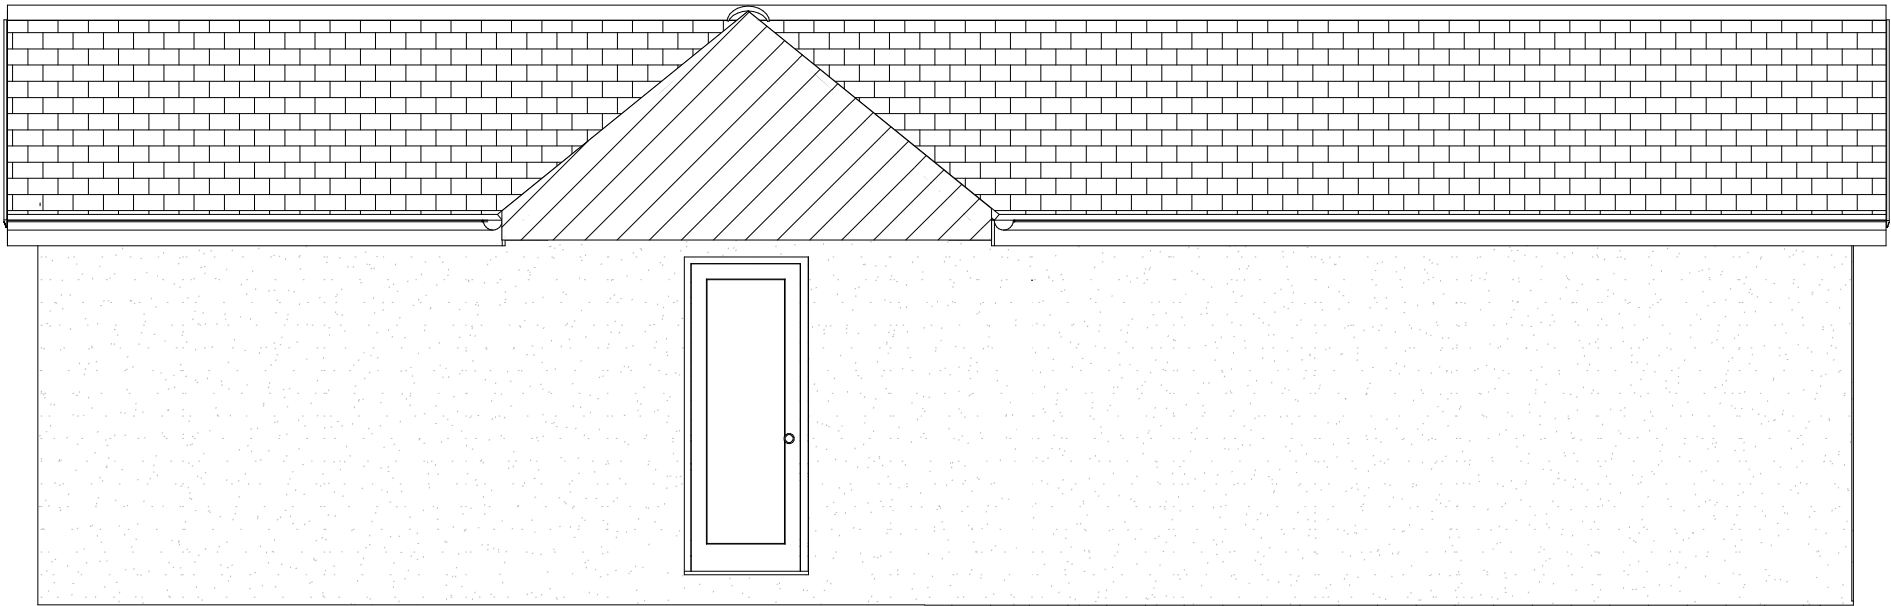

SECTION/ELEVATION A-A Scale 1:50

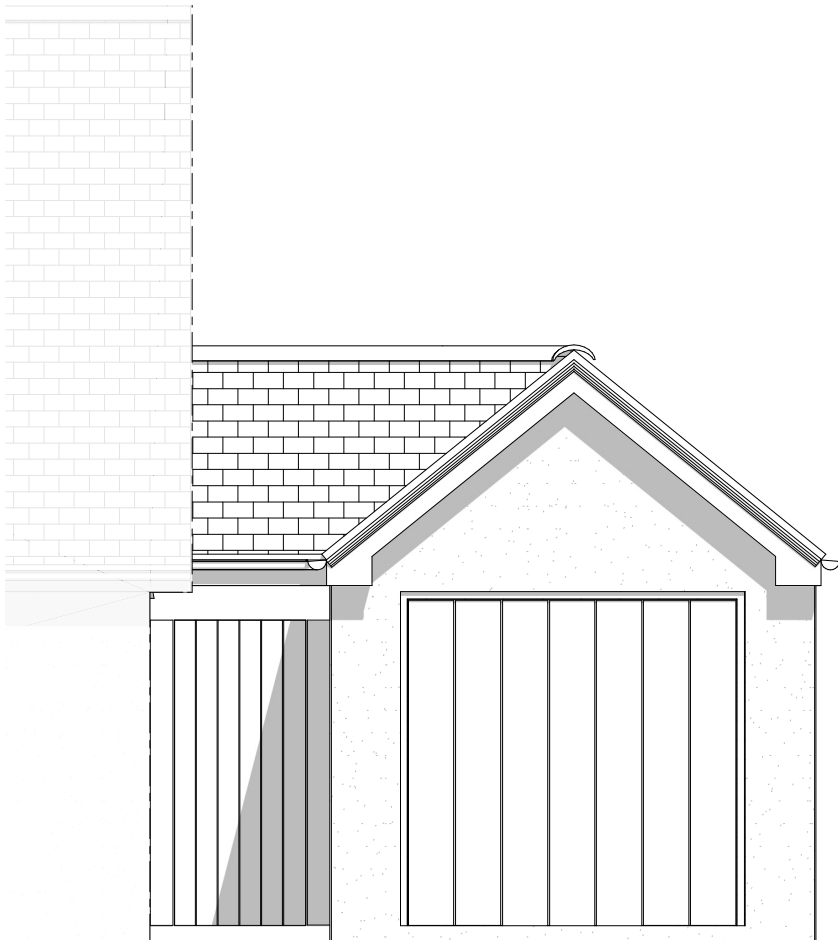


EXISTING FRONT ELEVATION Scale 1:50

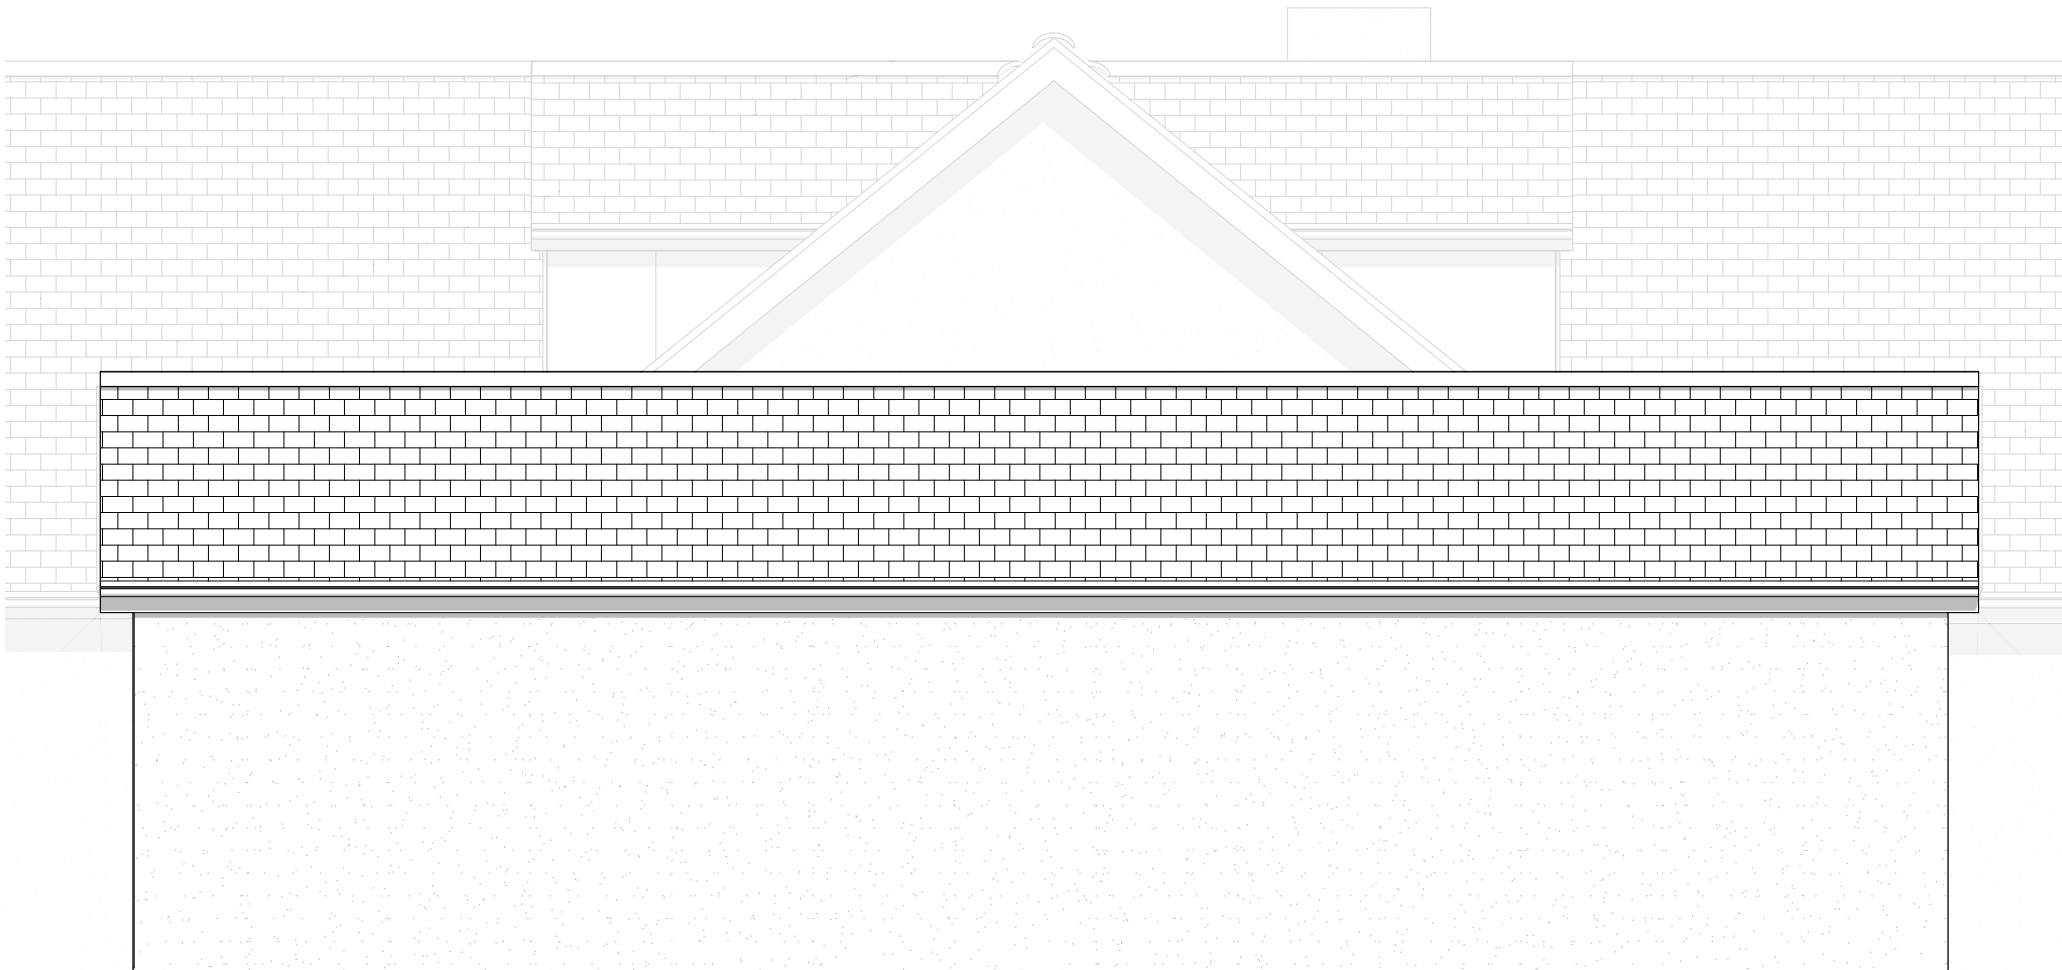


EXISTING SIDE ELEVATION Scale 1:50



EXISTING REAR ELEVATION Scale 1:50

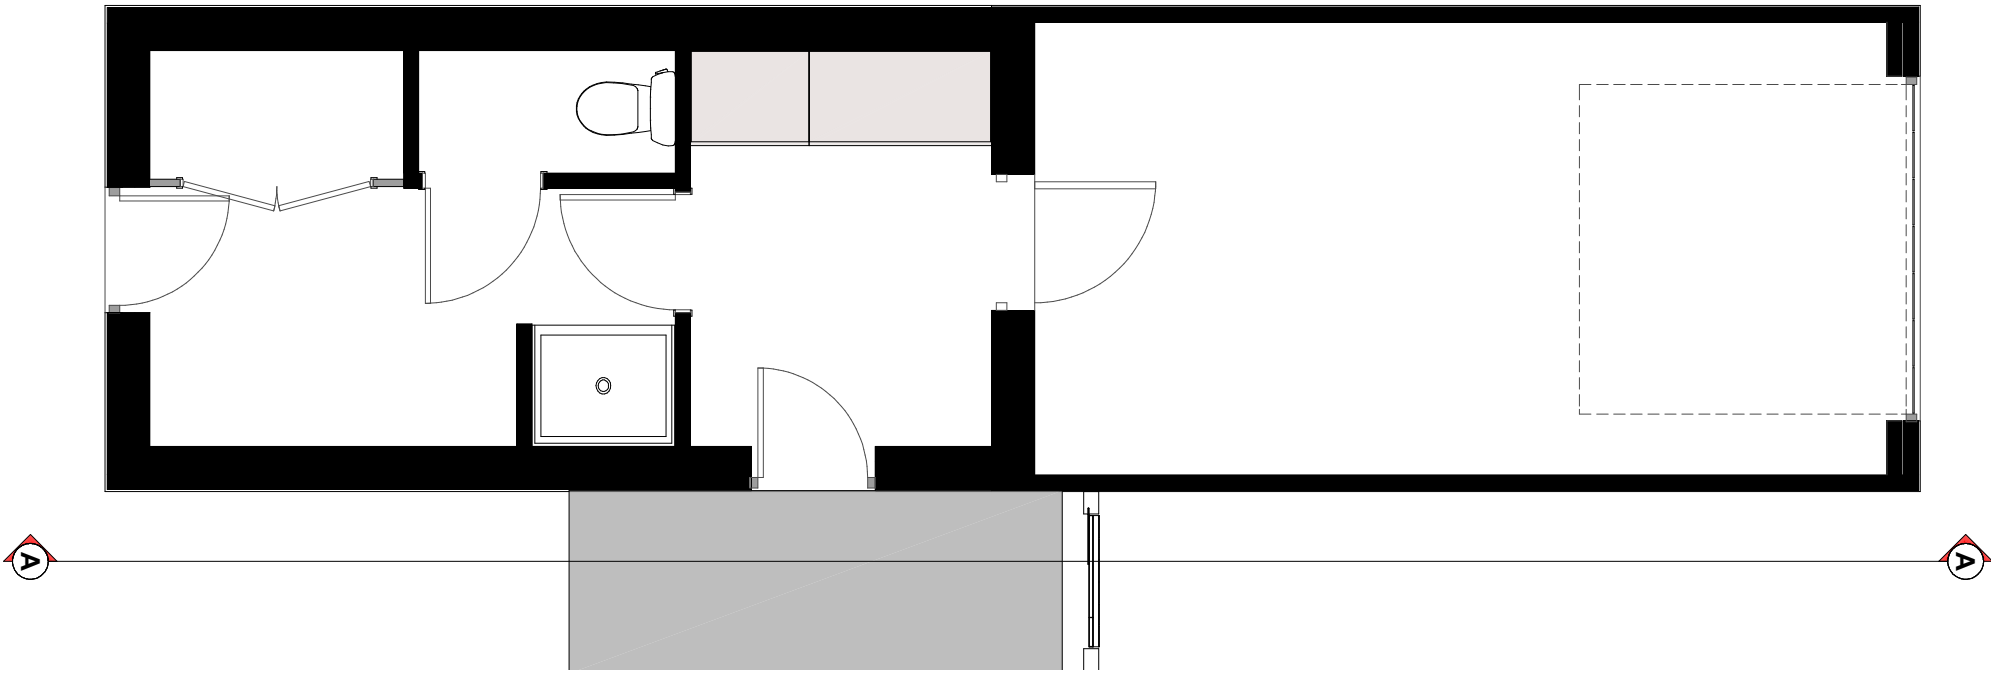

EXISTING GARAGE FLOOR PLAN Scale 1:50

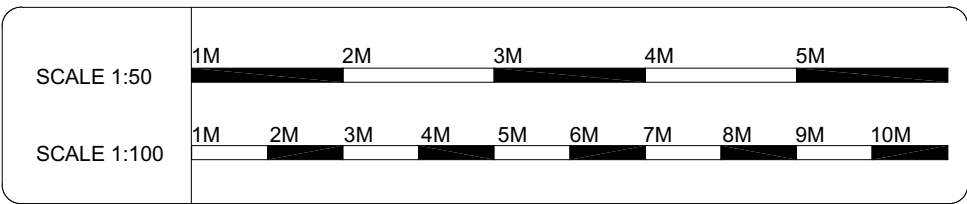

PJM Design - TEL: 01753 656879 MOB: 07913 562021	
Client	
MR T JARVIS	
Project	Project Title and Description
41 WILTSHIRE AVENUE CROWTHORNE BERKSHIRE RG45 6NH	CONVERSION OF GARAGE SPACE TO HABITABLE SPACE
DRAWING No. -DWG-02 DRAWING REF-	Drawing Title EXISTING GARAGE CONVERSION PLANS AND ELEVATIONS
Sheet	Scale
A:1	28 FEBRUARY 2025
Revision	