



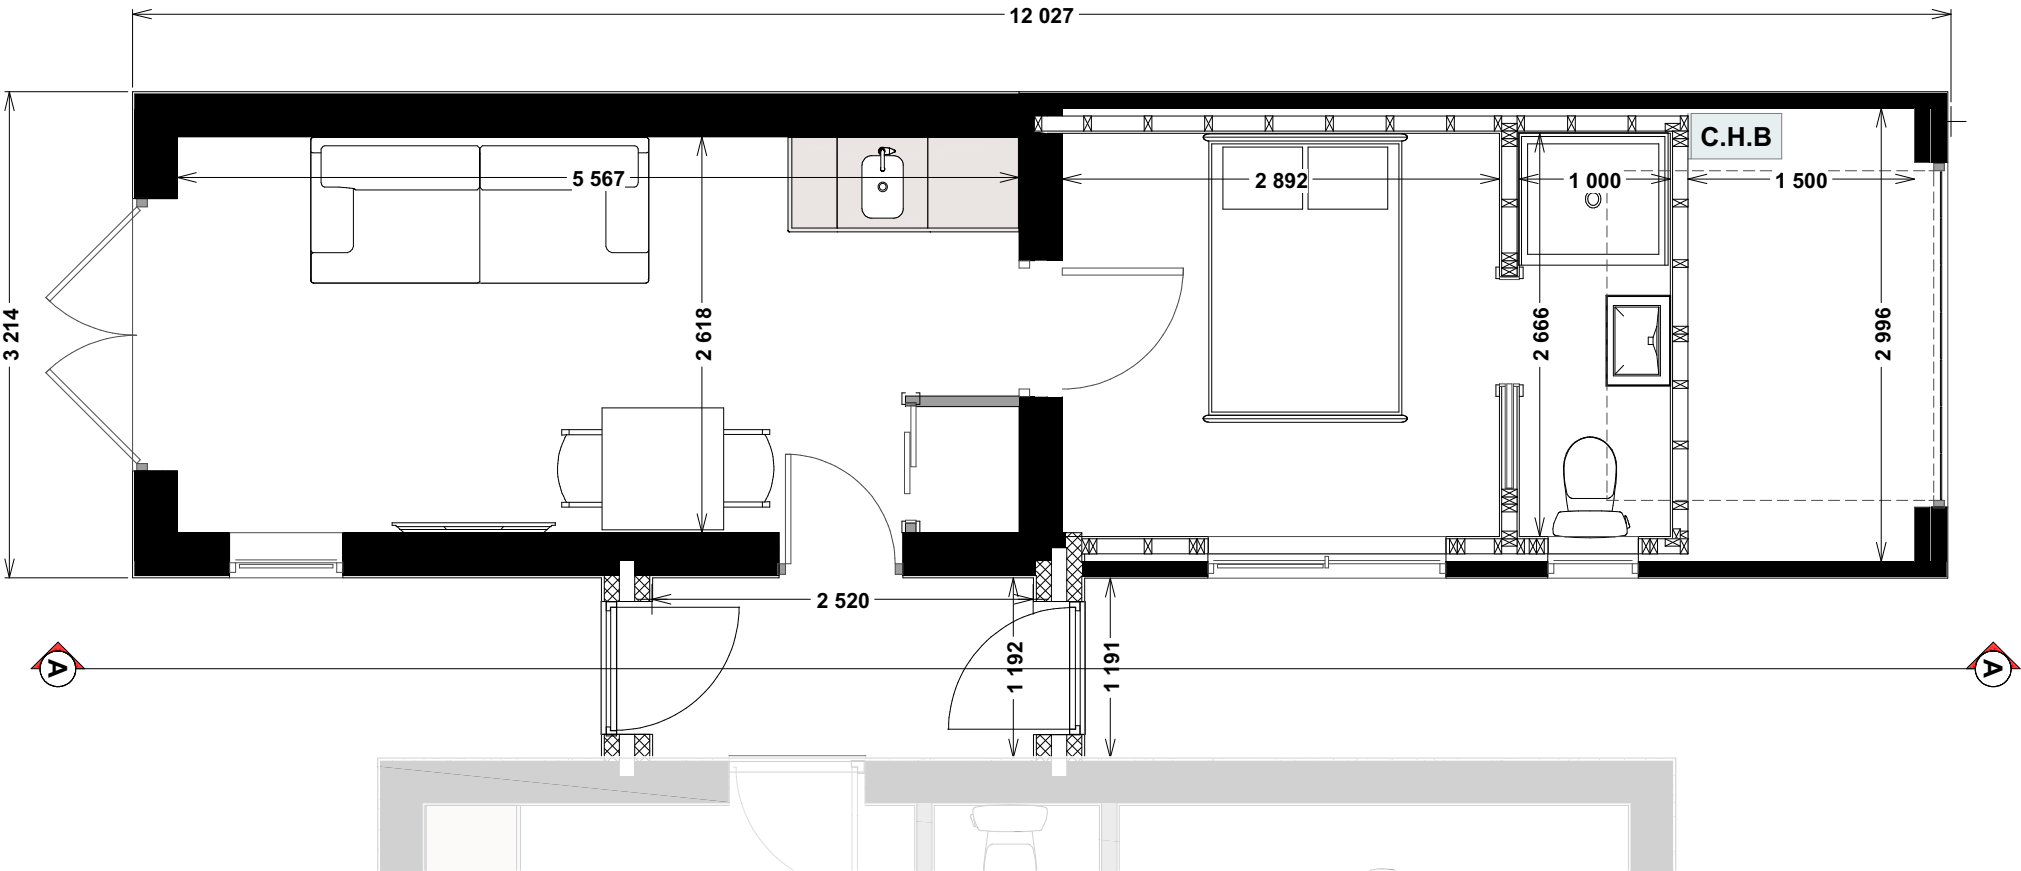


PROPOSED GARAGE FLOOR PLAN Scale 1:50

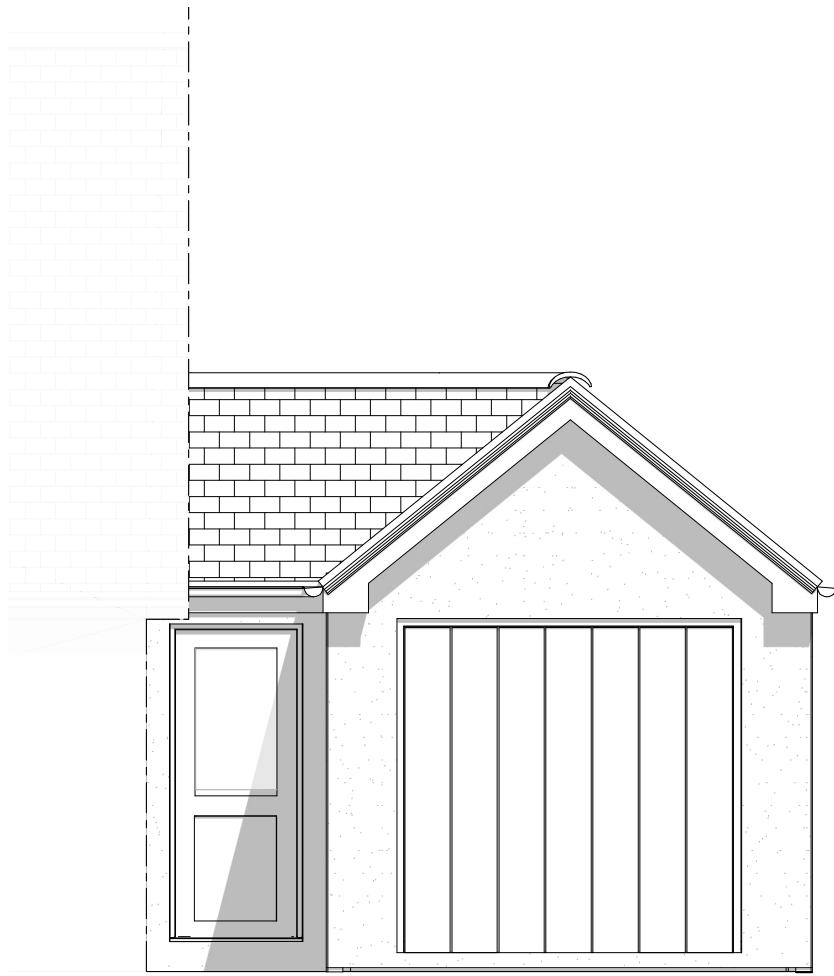

PROPOSED FRONT ELEVATION Scale 1:50




PROPOSED SIDE SECTION/SECTION A-A Scale 1:50

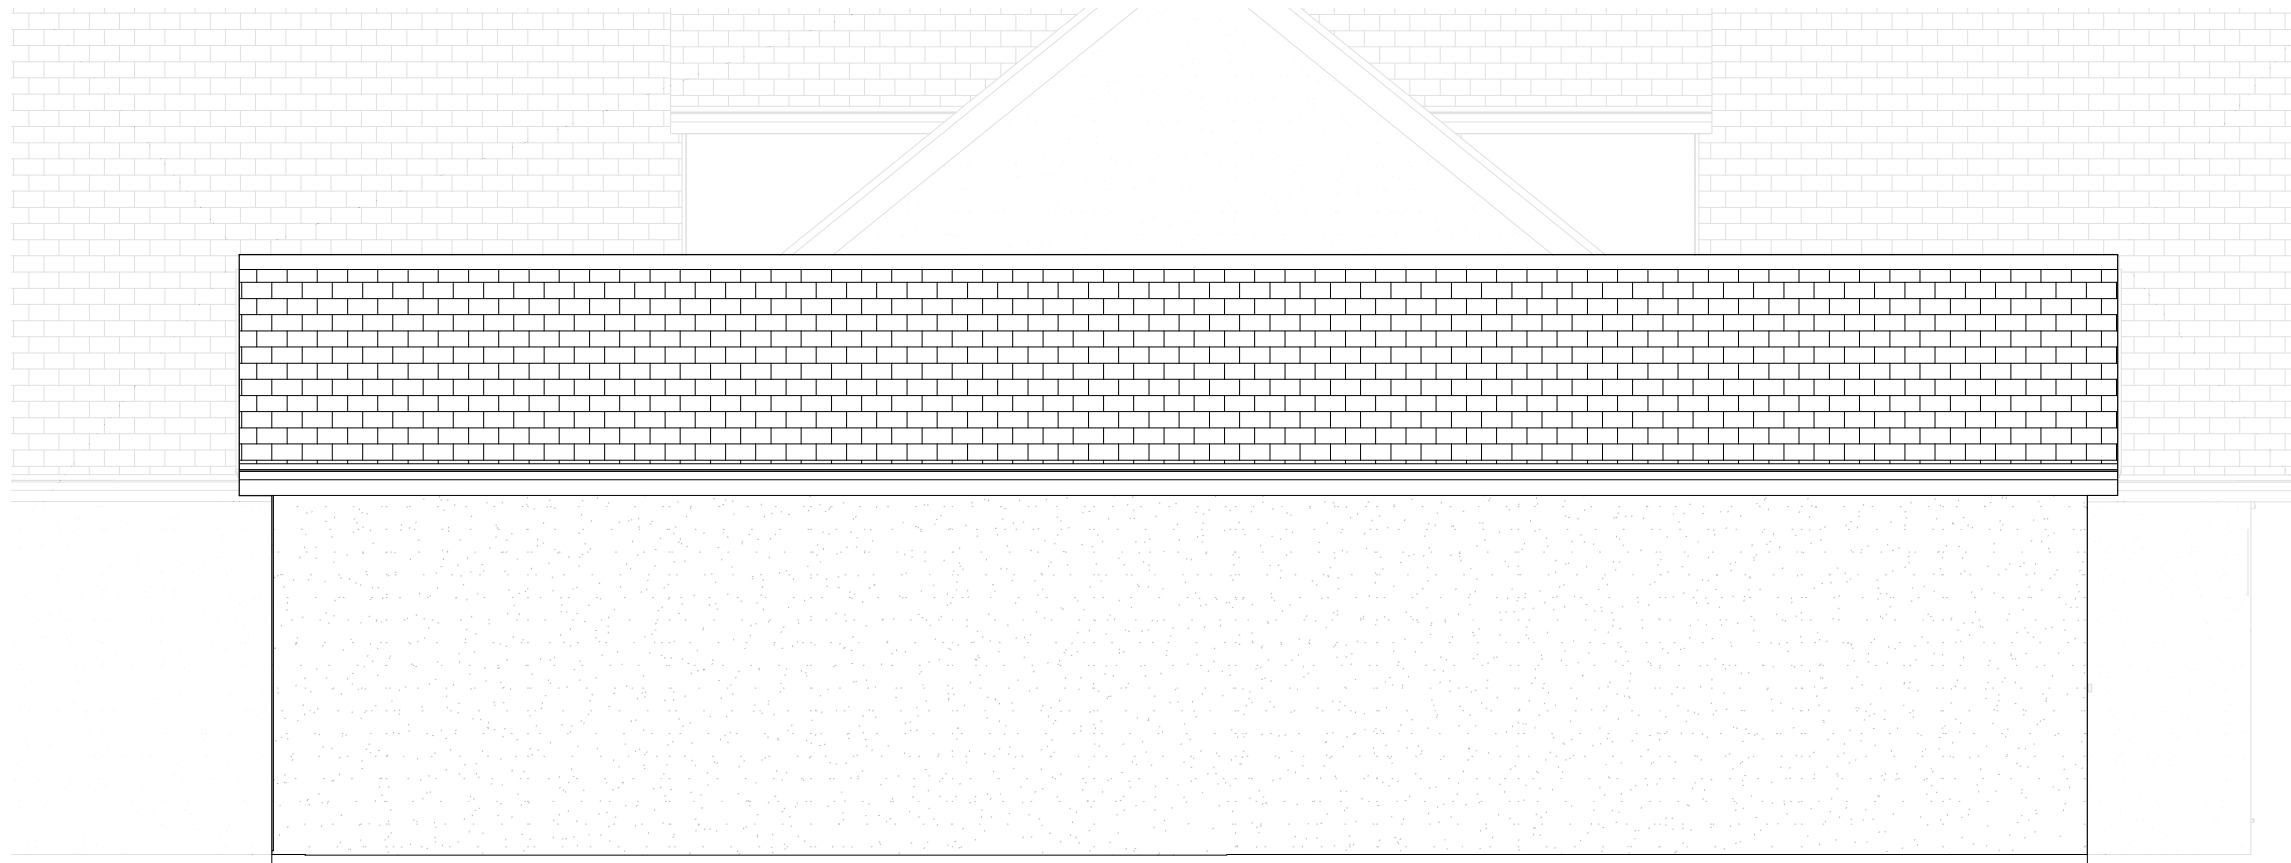

PROPOSED SIDE ELEVATION Scale 1:50



PROPOSED REAR ELEVATION Scale 1:50

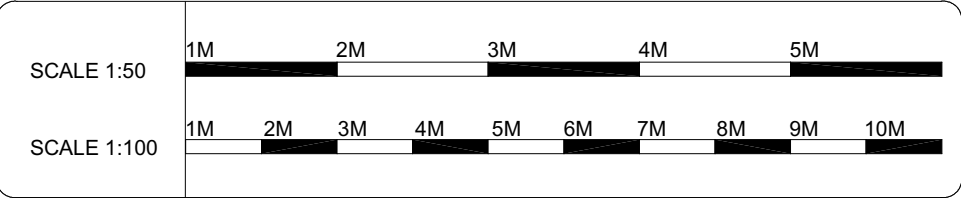

PJM Design - TEL: 01753 656070 MOB: 07913 562071	
Client MR T JARVIS	
Project 41 WILTSHIRE AVENUE CROWTHORNE BERKSHIRE RG45 6NH	Project Title and Description CONVERSION OF GARAGE SPACE TO HABITABLE SPACE
DRAWING No. -DWG-03 DRAWING REF-	Drawing Title PROPOSED GARAGE CONVERSION PLANS AND ELEVATIONS
Sheet A:1	Date 28 FEBRUARY 2025
Revision	