




0m 10m
1:500

0m 10m
1:100

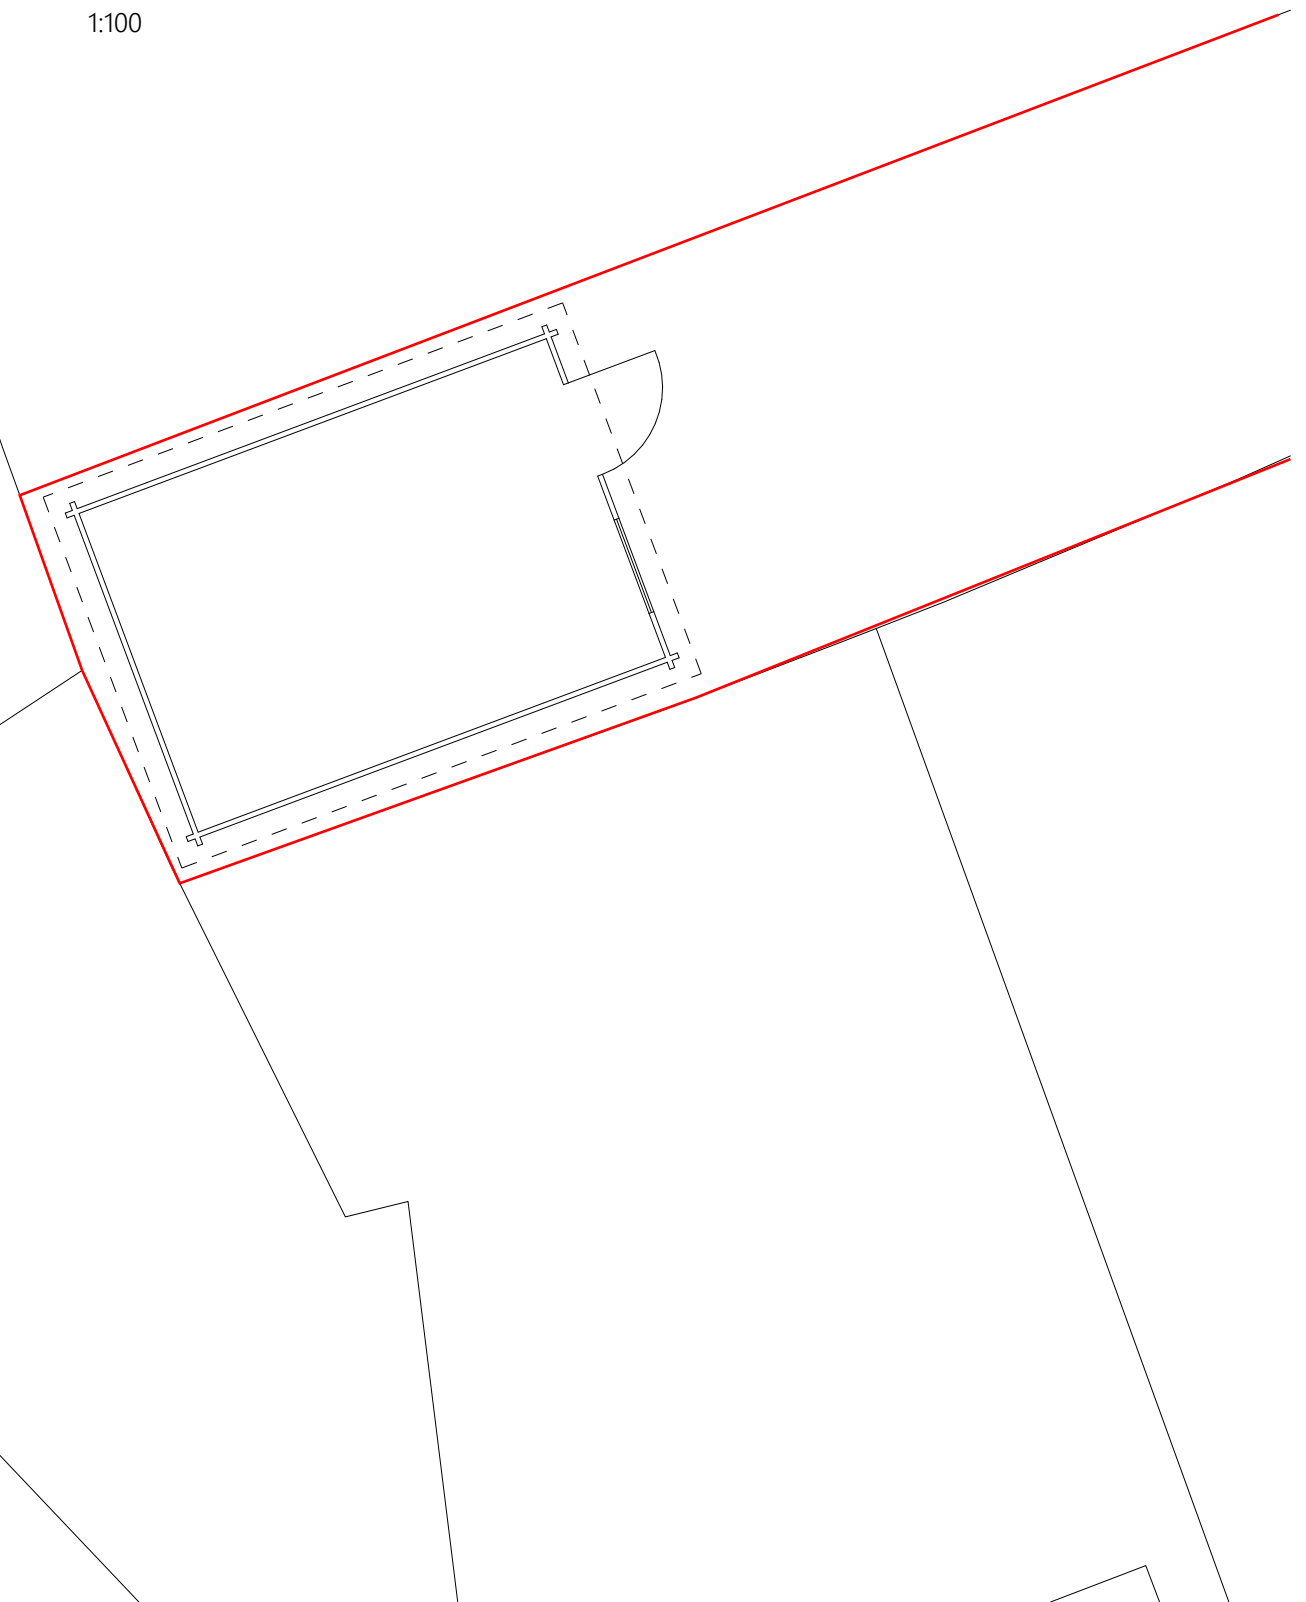

DRAWING NO:

01

As marked on A3

REVISION:

A

09/12/2025

TITLE: Proposed Site Plan

SITE: 52 Pinewood Avenue

General Notes:

- 1.To be read in conjunction with other consultants drawings.
- 2.All Dimensions to be checked on site.
- 3.Not for construction.
- 4.Do not scale off drawing (Except for Planning purposes only).

©2025 Acre Planning Limited

Company No: 11184169

VAT Registration No: 41666935089

