


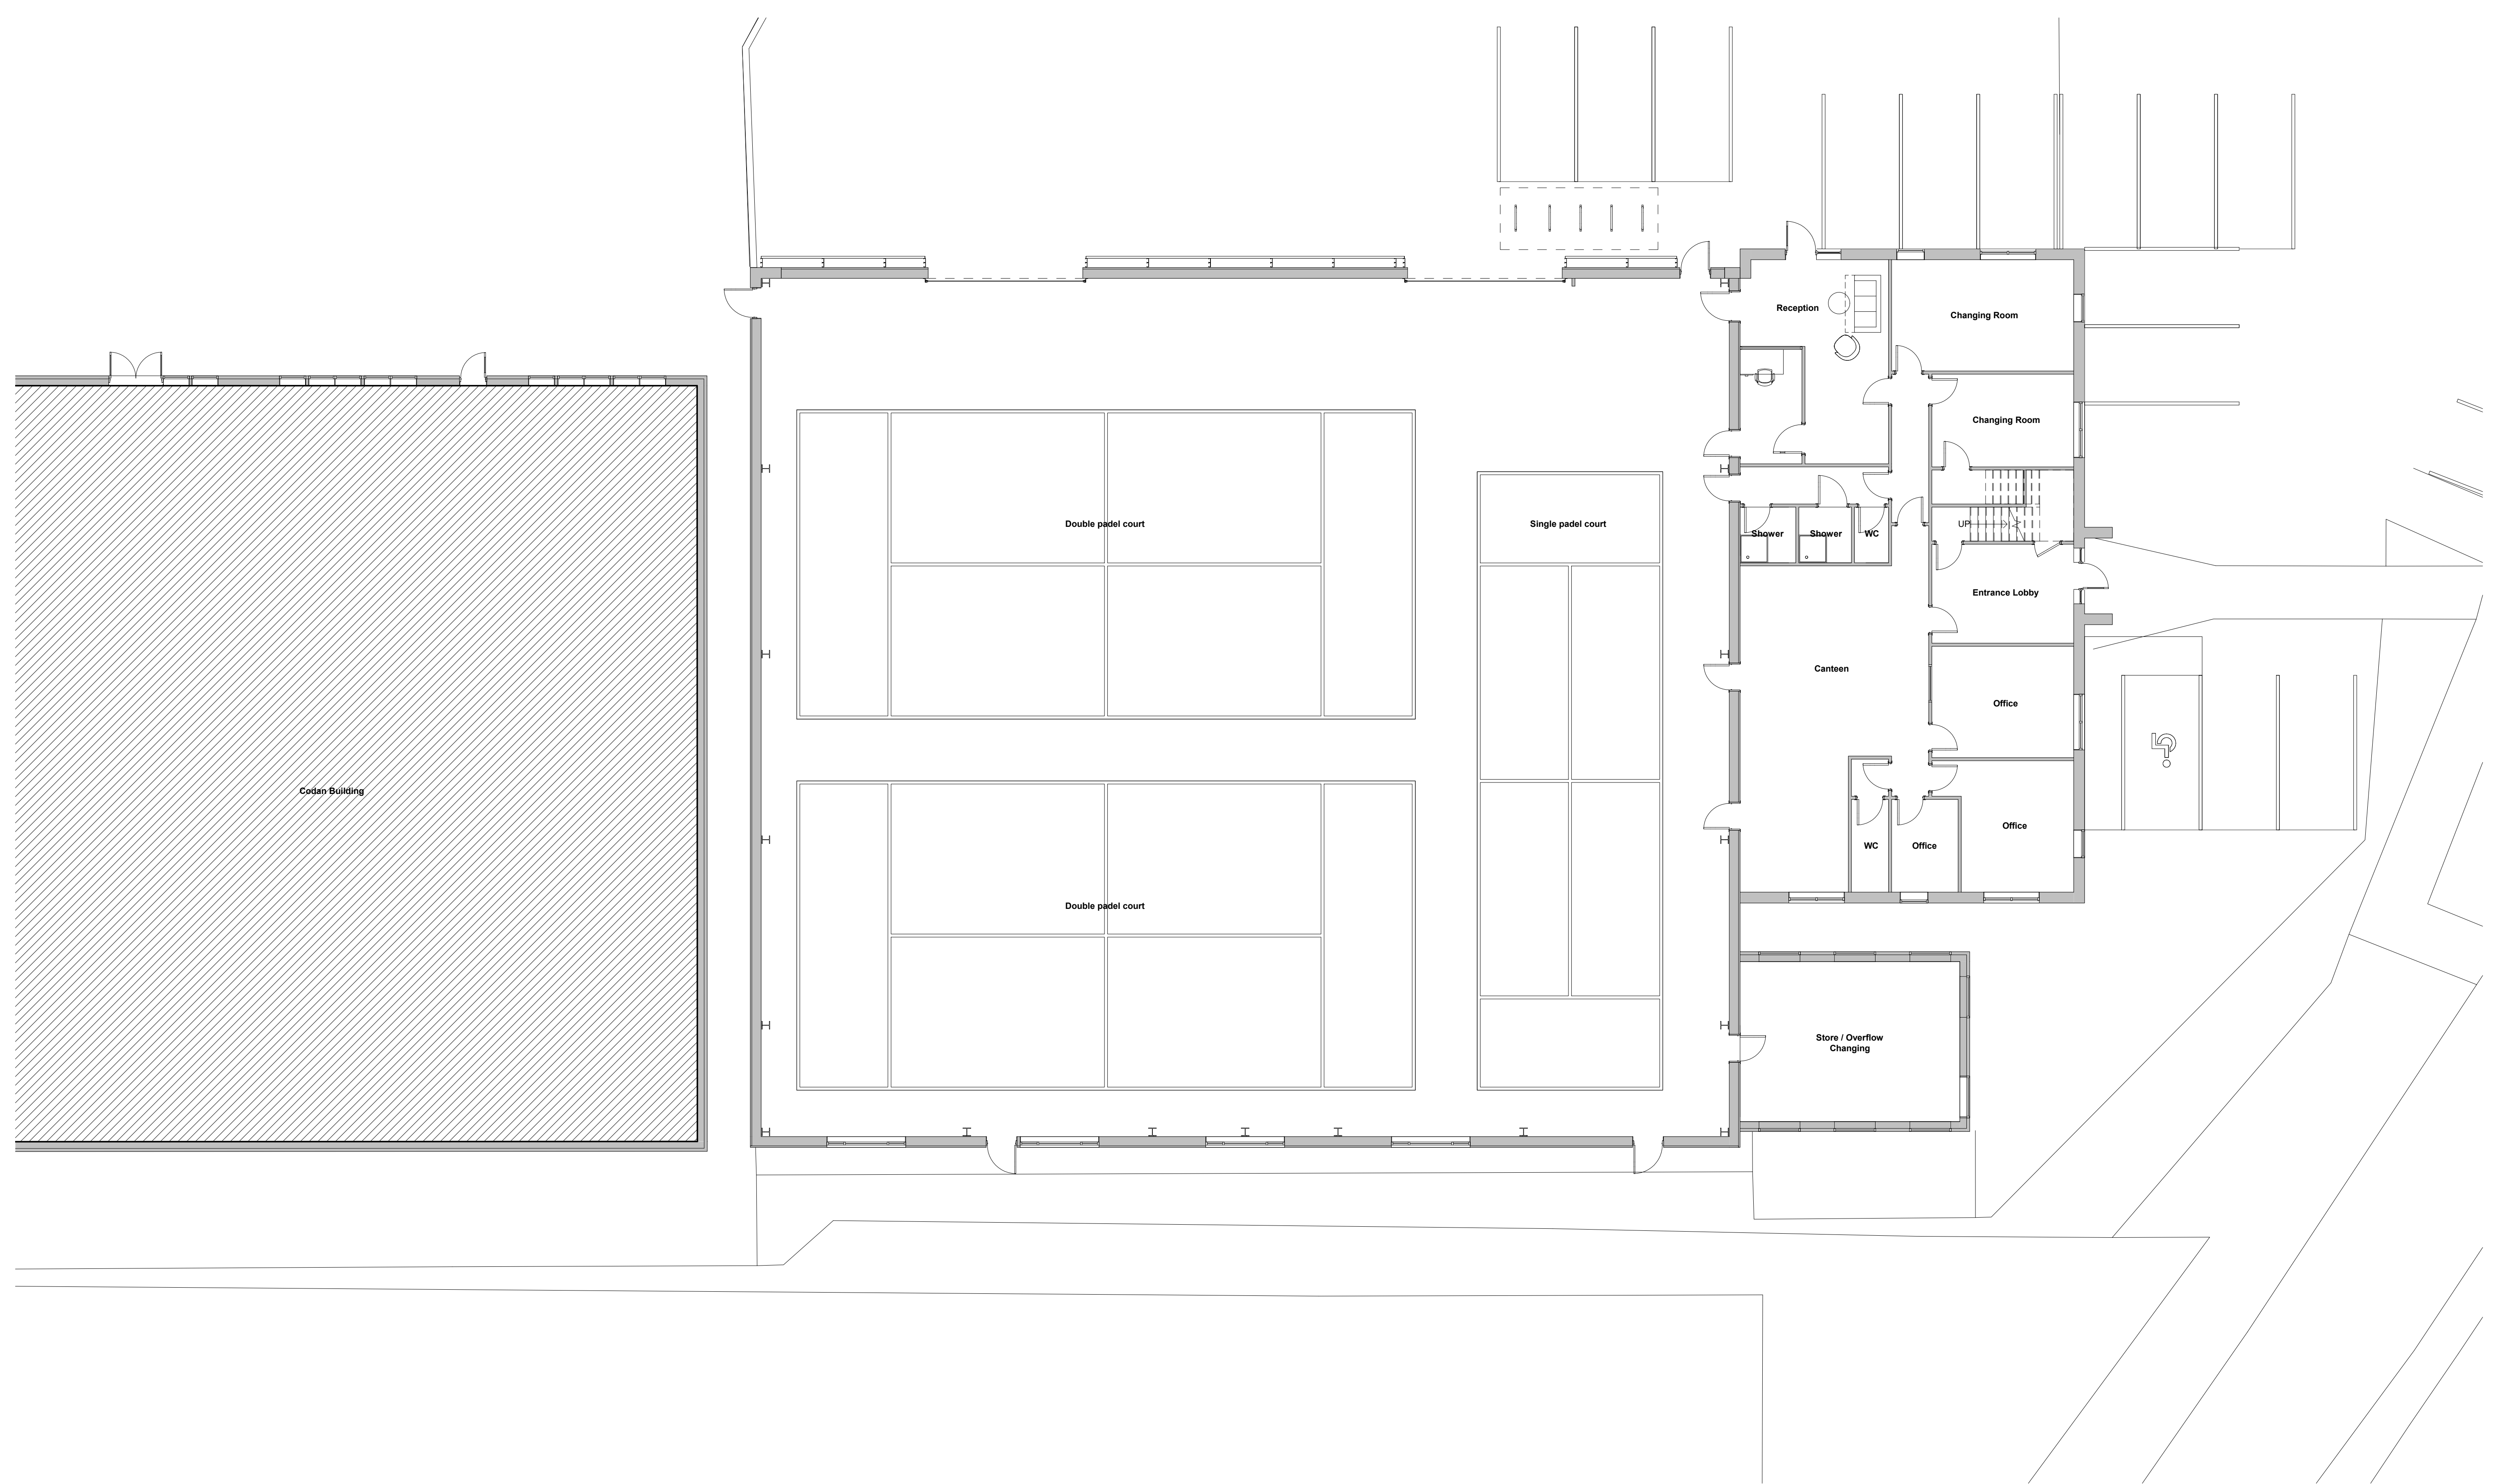


Disclaimer

This drawing and details contained therein are copyright and are not to be reproduced without obtaining permission. All dimensions and levels relating to actual site conditions are to be checked on site prior to any works being commissioned or executed. Contractors are not to scale from this drawing and should refer any queries in respect of dimensions to the designers.

Notes

These drawings indicate in general the project in terms of Architectural Design Intent to a RIBA Stage 3 level. They are for Tender purposes only and not for Construction. The drawings do not necessarily indicate or describe all work required for full performance and completion of the requirements of the contract documents or full structural, mechanical and electrical systems. As indicated or described, the contractor shall furnish all items required for the full and proper execution and completion of the work.

The Architectural drawings should always be read in conjunction with all other relevant structure and services drawings and any other applicable contract documents. Any discrepancy between these drawings and documents should be reported for clarification and verification. The Architectural drawing is subject to Design Development at RIBA Stages 4 & 5.

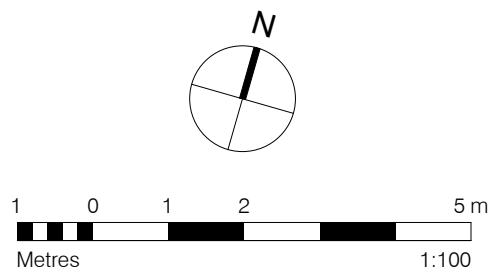

Rev	Notes	Date	Dwn	Iss	Key / Location
P00	Issue for Planning	24.02.26	ST	ST	

STUDIO TIVOLI

16 Old Town, London SW4 0JY
info@studiotivoli.co.uk

Client

Apacor Ltd

Fishponds Lane
Wokingham
RG41 2QL

Project		
Eastheath House		
Drawing Title		
Proposed Floor Plan		
Scale	Drawn By	Issued By
1 : 100 @ A1	ST	ST
FOR PLANNING		
Project No.	Drawing No.	Revision
26006	A_PL_PR_100	P00