





Site Location Plan

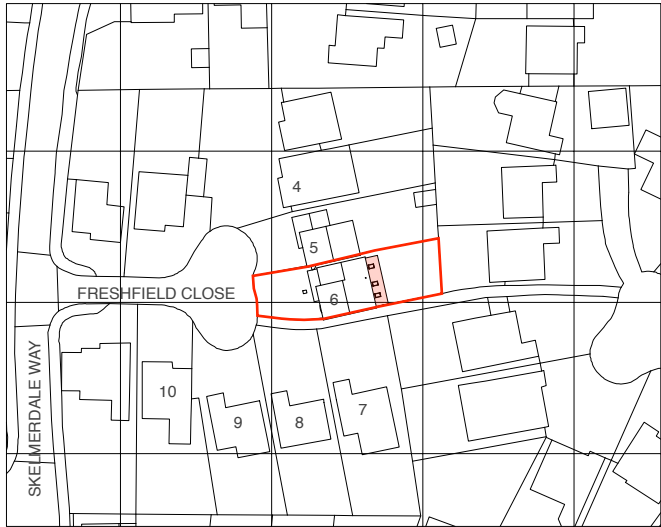


Block Plan

 


Drawing Title	
Location + Block Plan As Proposed	
Project	Client
6 Freshfield Close, Lower Earley, Reading, RG6 7YF	Victoria Claro
Date	
June 2024	


Project no. / Stage /	Drawing no. / Revision
1156- PLA-	050_A
Revision notes:	Drawn by: LW
A - First Issue	
Copyright Whitfield Design Architects © 2024 Web: www.whitfield-design.co.uk Email: liam@whitfield-design.co.uk Phone: 07810794436	
NOTES: Print all drawings in full colour at A3 size. All measurements to be confirmed on site by the contractor prior to starting any building work. All structures indicative, see Structural Engineer's drawings for more information. Design to comply with the latest Building Regulations and Approved Documents.	

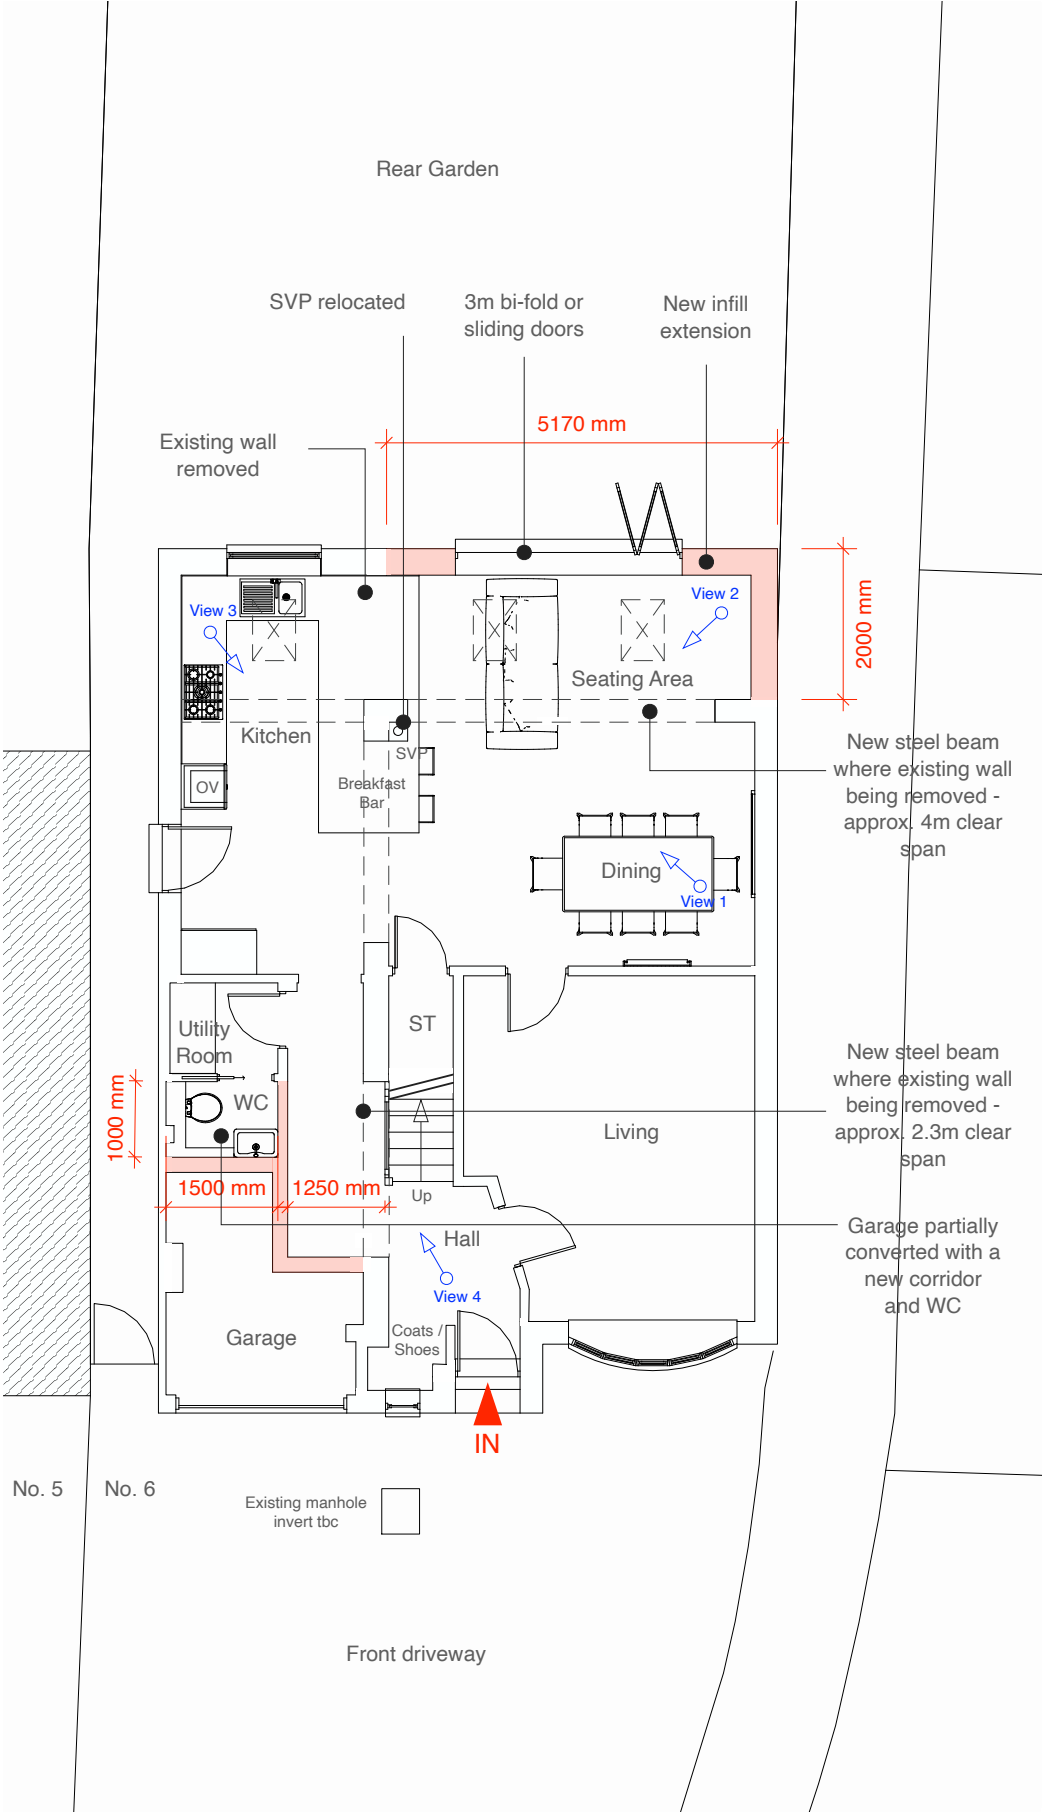


Ground floor plan

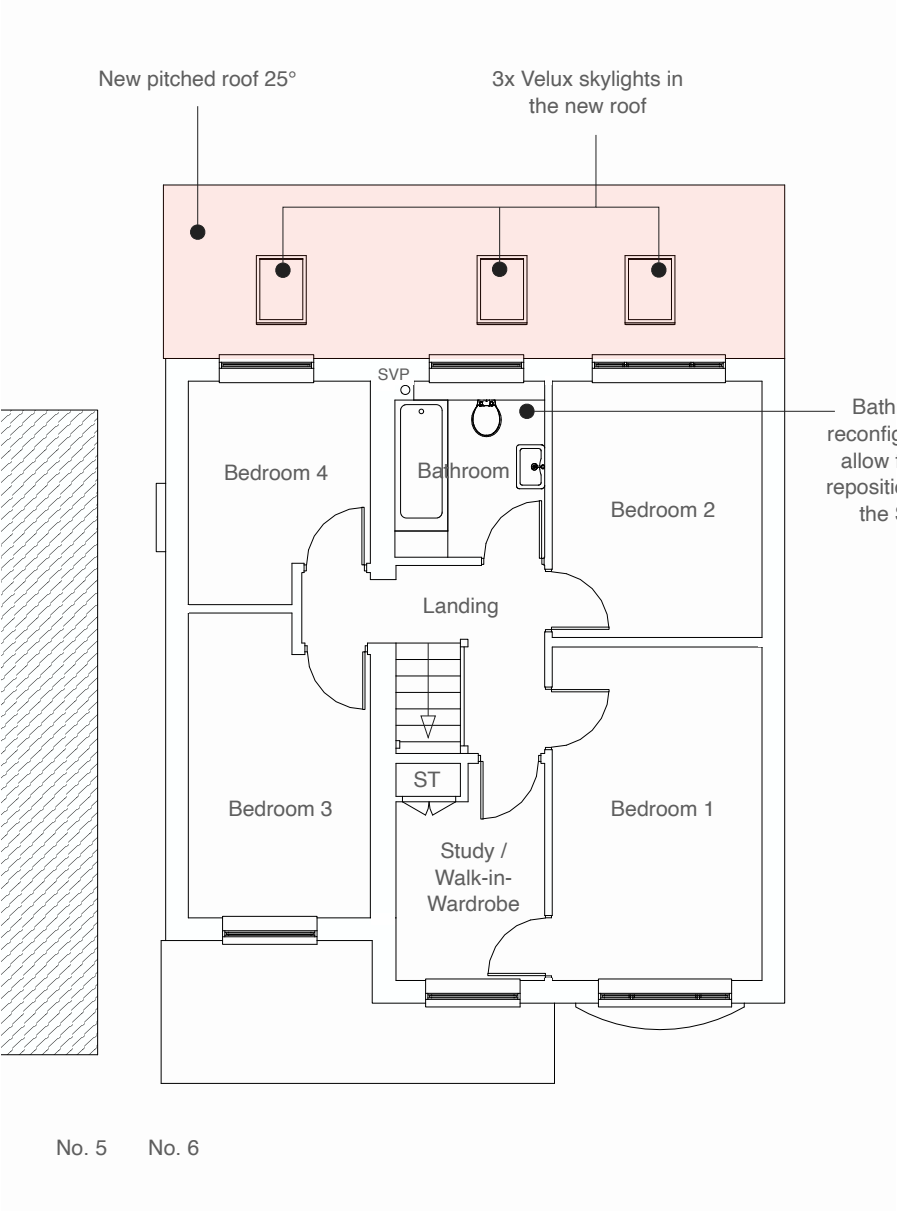

First floor plan

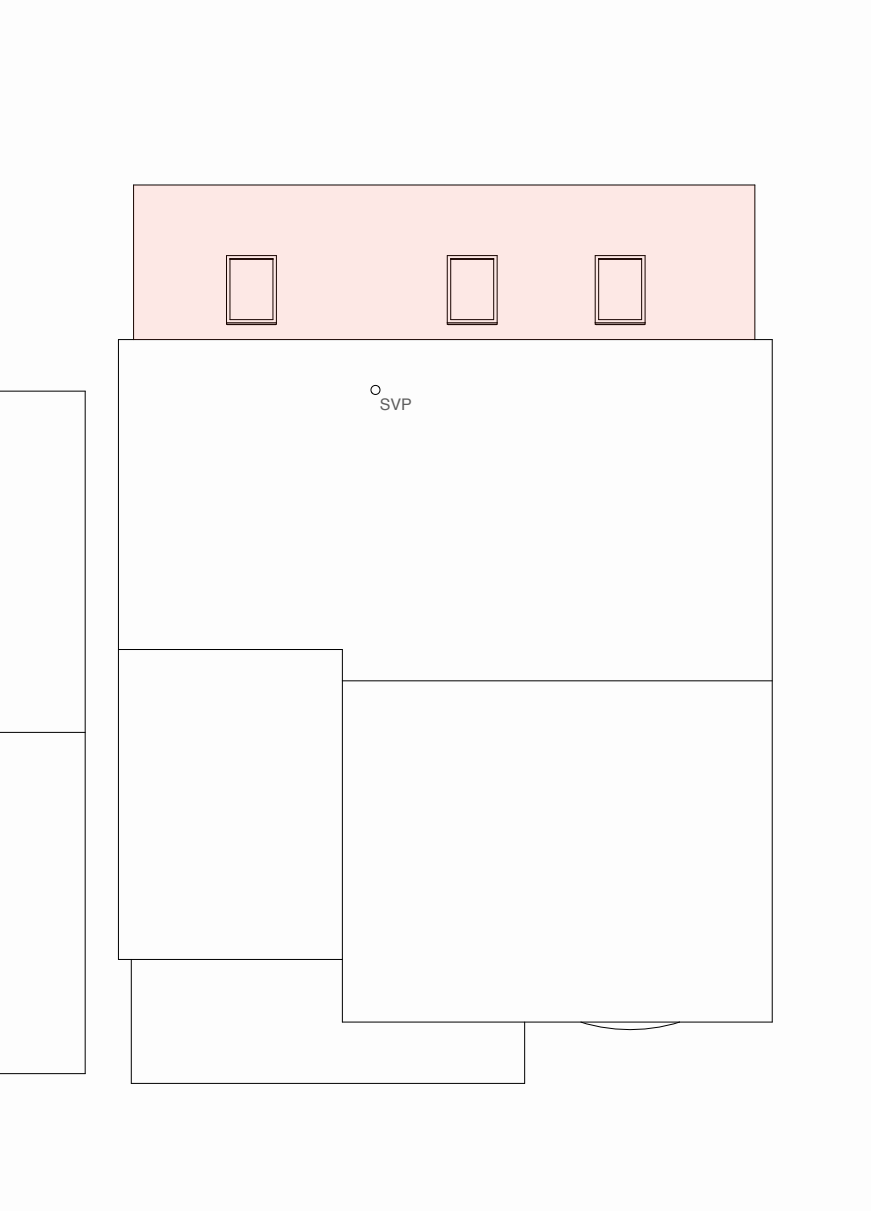

Roof plan

 

Drawing Title	
Proposed GA Plans	
Project	Client
6 Freshfield Close, Lower Earley, Reading, RG6 7YF	Victoria Claro
Date	
June 2024	


Project no. / Stage /	Drawing no. / Revision
1156- PLA-	051_A
Revision notes:	Drawn by: LW
A - First Issue	
Copyright Whitfield Design Architects © 2024 Web: www.whitfield-design.co.uk Email: liam@whitfield-design.co.uk Phone: 07810794436	
NOTES: Print all drawings in full colour at A3 size. All measurements to be confirmed on site by the contractor prior to starting any building work. All structure indicative, see Structural Engineer's drawings for more information. Design to comply with the latest Building Regulations and Approved Documents.	

MATERIALS KEY:


- ① Tiles to match existing in material, colour and texture
25° roof pitch
- ② Soffit and fascia to match existing
- ③ Windows to match existing in colour and material
- ④ Facing brickwork to match the existing property in colour and texture
- ⑤ Dpc - Brickwork below dpc to be frost resisting engineering brick




Front elevation

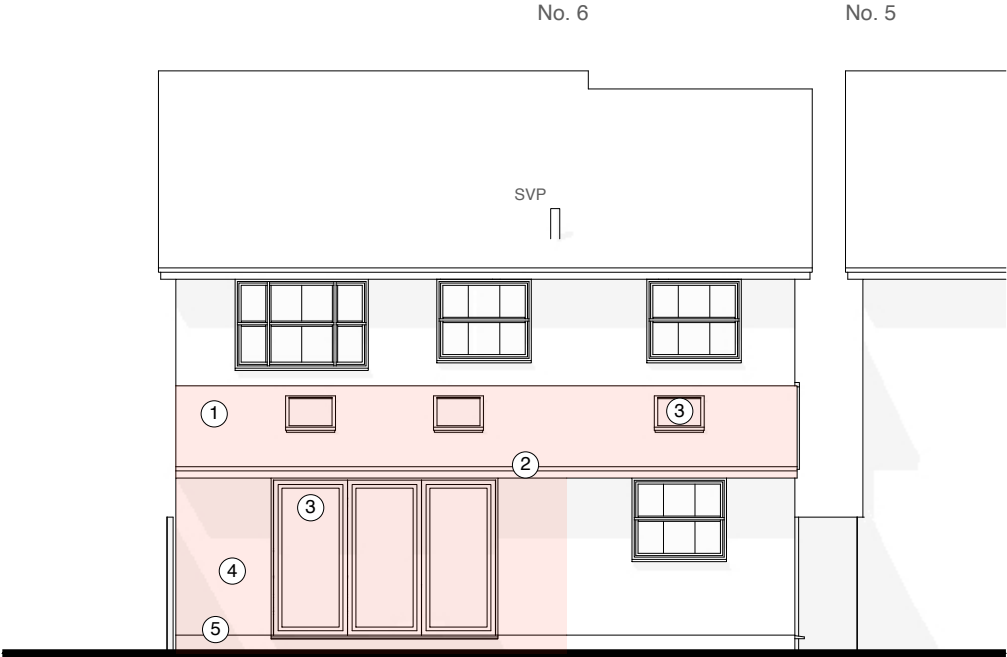

Rear elevation

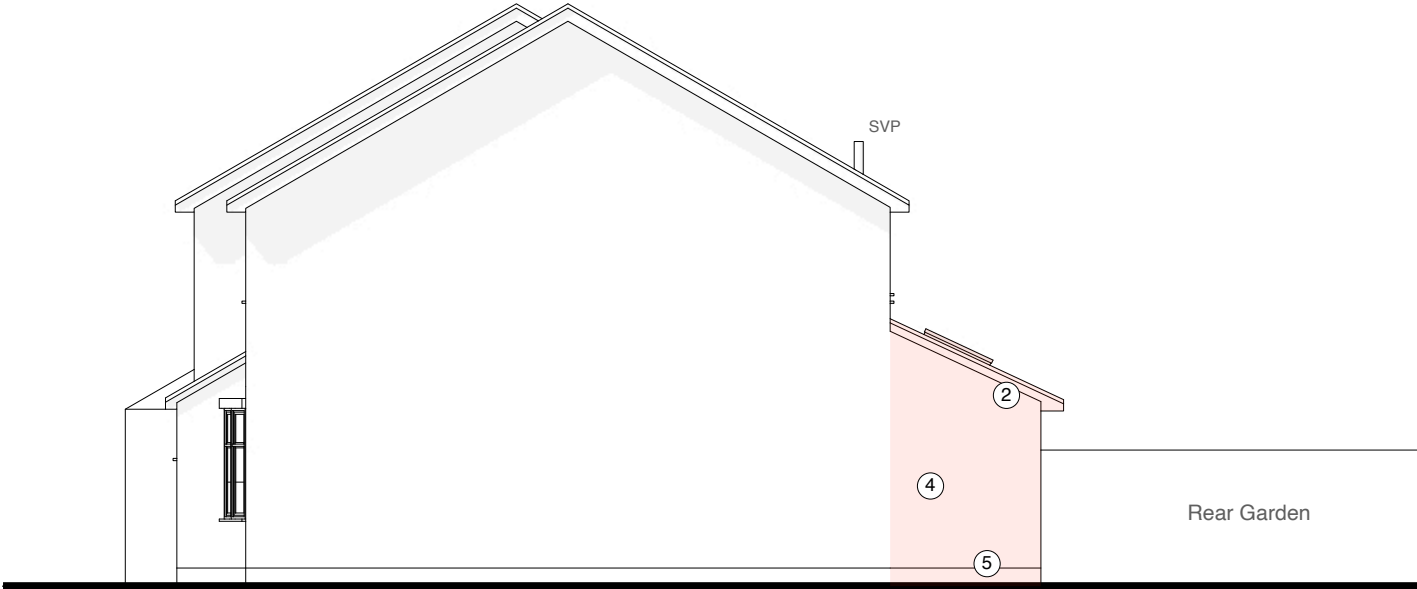

Side elevation

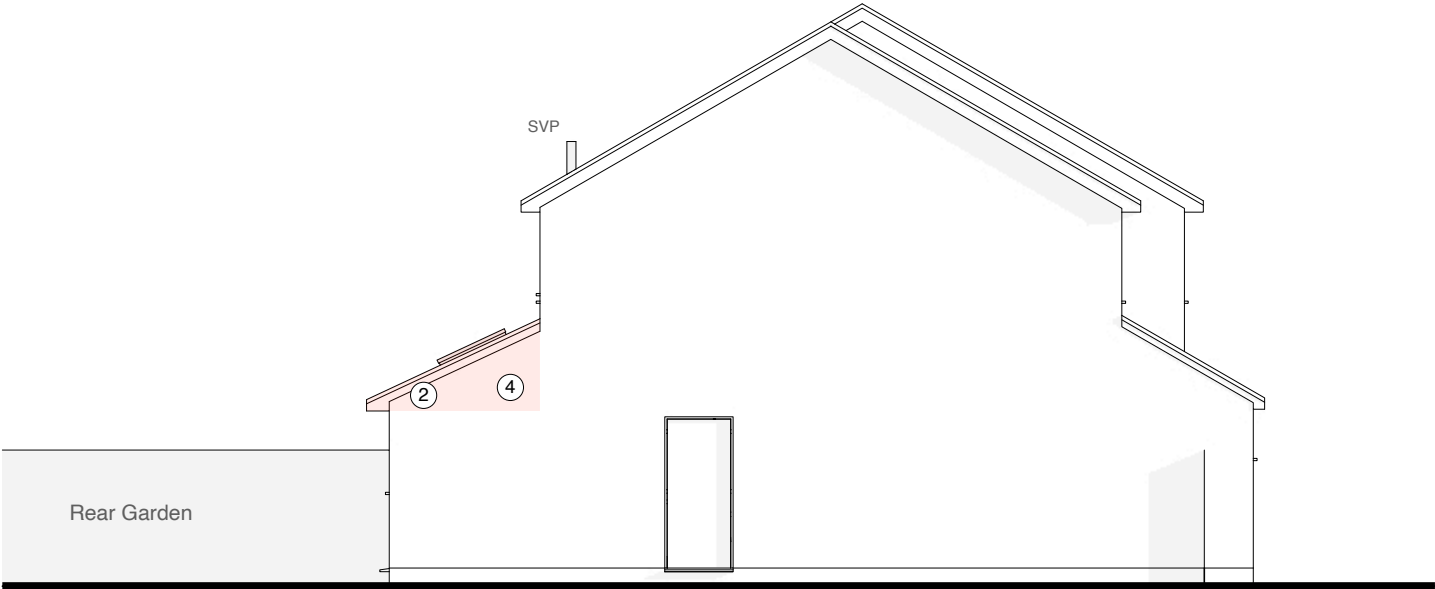

Side elevation


1:100 @ A3

0 1 2 3 4 5 10m

Drawing Title	
Proposed Elevations	
Project	Client
6 Freshfield Close, Lower Earley, Reading, RG6 7YF	Victoria Claro
Date	
June 2024	

Project no. / Stage /	Drawing no. / Revision
1156- PLA-	052_A
Revision notes:	Drawn by: LW
A - First Issue	
Copyright Whitfield Design Architects © 2024 Web: www.whitfield-design.co.uk Email: liam@whitfield-design.co.uk Phone: 07810794436	
NOTES: Print all drawings in full colour at A3 size. All measurements to be confirmed on site by the contractor prior to starting any building work. All structure indicative, see Structural Engineer's drawings for more information. Design to comply with the latest Building Regulations and Approved Documents.	

WHITFIELD : DESIGN
ARCHITECTS

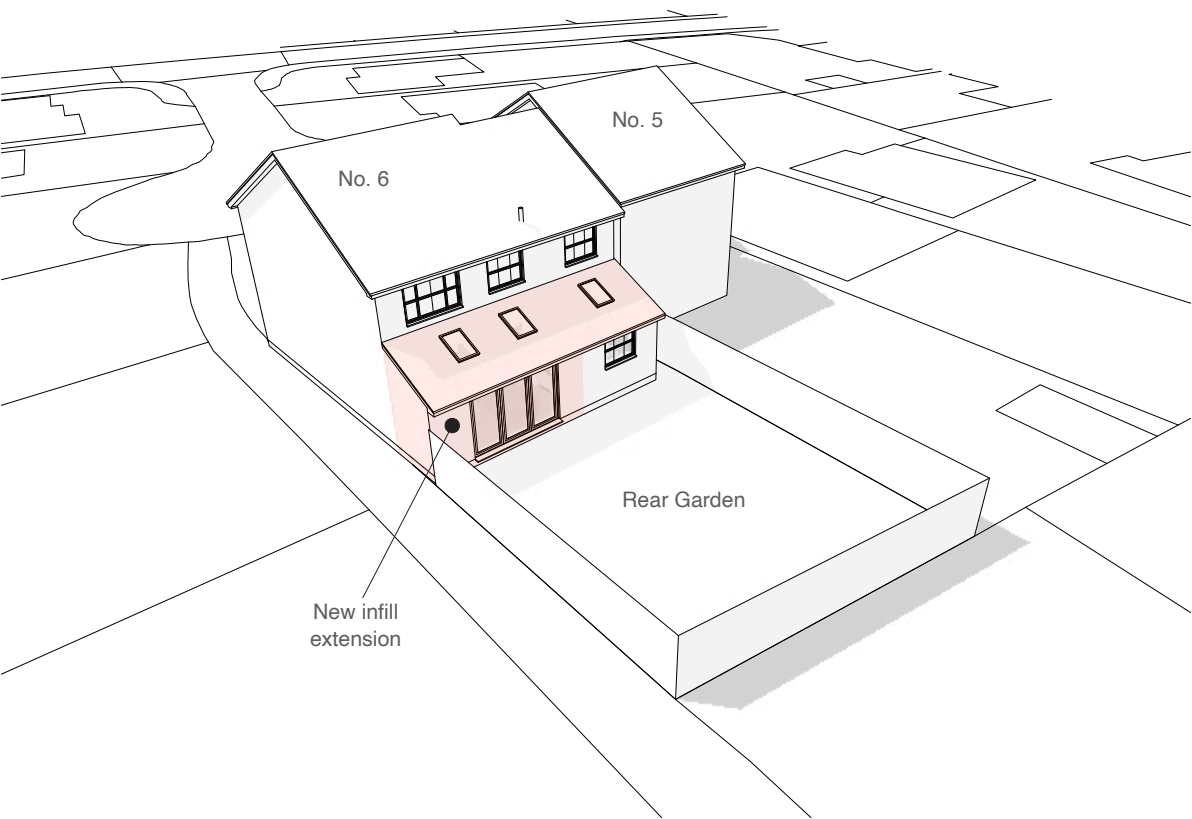

3D view from the rear garden



Perspective view from the rear garden

Drawing Title		Project no. / Stage /		Drawing no. / Revision	
Proposed 3D Views		1156- PLA-		053_A	
		Revision notes:		Drawn by: LW	
Project		Client		WHITFIELD : DESIGN ARCHITECTS	
6 Freshfield Close,		Victoria Claro			
Lower Earley,					
Reading,					
RG6 7YF					
Date					
June 2024					



View 1



View 2



View 3



View 4

Drawing Title		Project no. / Stage /		Drawing no. / Revision	
Proposed		1156- PLA-		054_A	
Interior Views		Revision notes:		Drawn by: LW	
		A - First Issue			
Project		Client			
6 Freshfield Close, Lower Earley, Reading, RG6 7YF		Victoria Claro			
Date					
June 2024					
Copyright Whitfield Design Architects © 2024 Web: www.whitfield-design.co.uk Email: liam@whitfield-design.co.uk Phone: 07810794436					
NOTES: Print all drawings in full colour at A3 size. All measurements to be confirmed on site by the contractor prior to starting any building work. All structure indicative, see Structural Engineer's drawings for more information. Design to comply with the latest Building Regulations and Approved Documents.					
				WHITFIELD : DESIGN ARCHITECTS	



View 1 interior render

Drawing Title		Project no. / Stage /		Drawing no. / Revision	
Proposed Interior Render		1156- PLA-		055_A	
		Revision notes:		Drawn by: LW	
		A - First Issue			
Project		Client			
6 Freshfield Close, Lower Earley, Reading, RG6 7YF		Victoria Claro			
Date					
June 2024					
		Copyright Whitfield Design Architects © 2024 Web: www.whitfield-design.co.uk Email: liam@whitfield-design.co.uk Phone: 07810794436			
		NOTES: Print all drawings in full colour at A3 size. All measurements to be confirmed on site by the contractor prior to starting any building work. All structure indicative, see Structural Engineer's drawings for more information. Design to comply with the latest Building Regulations and Approved Documents.			
				WHITFIELD : DESIGN ARCHITECTS	