
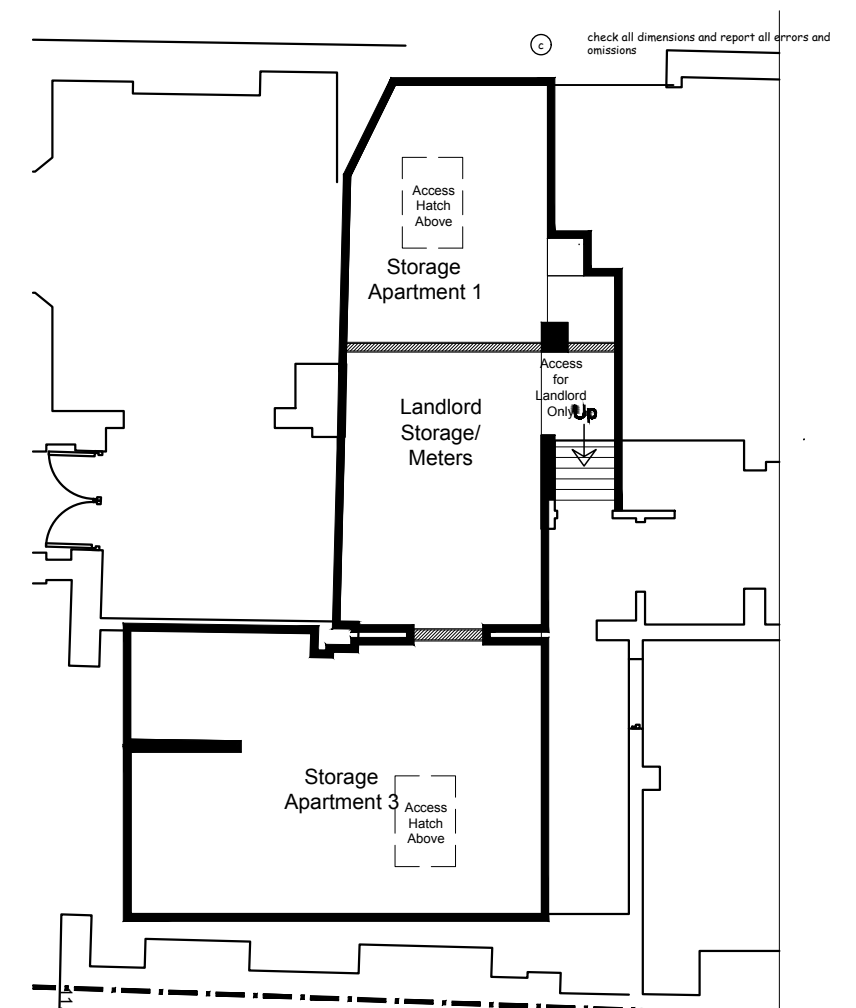


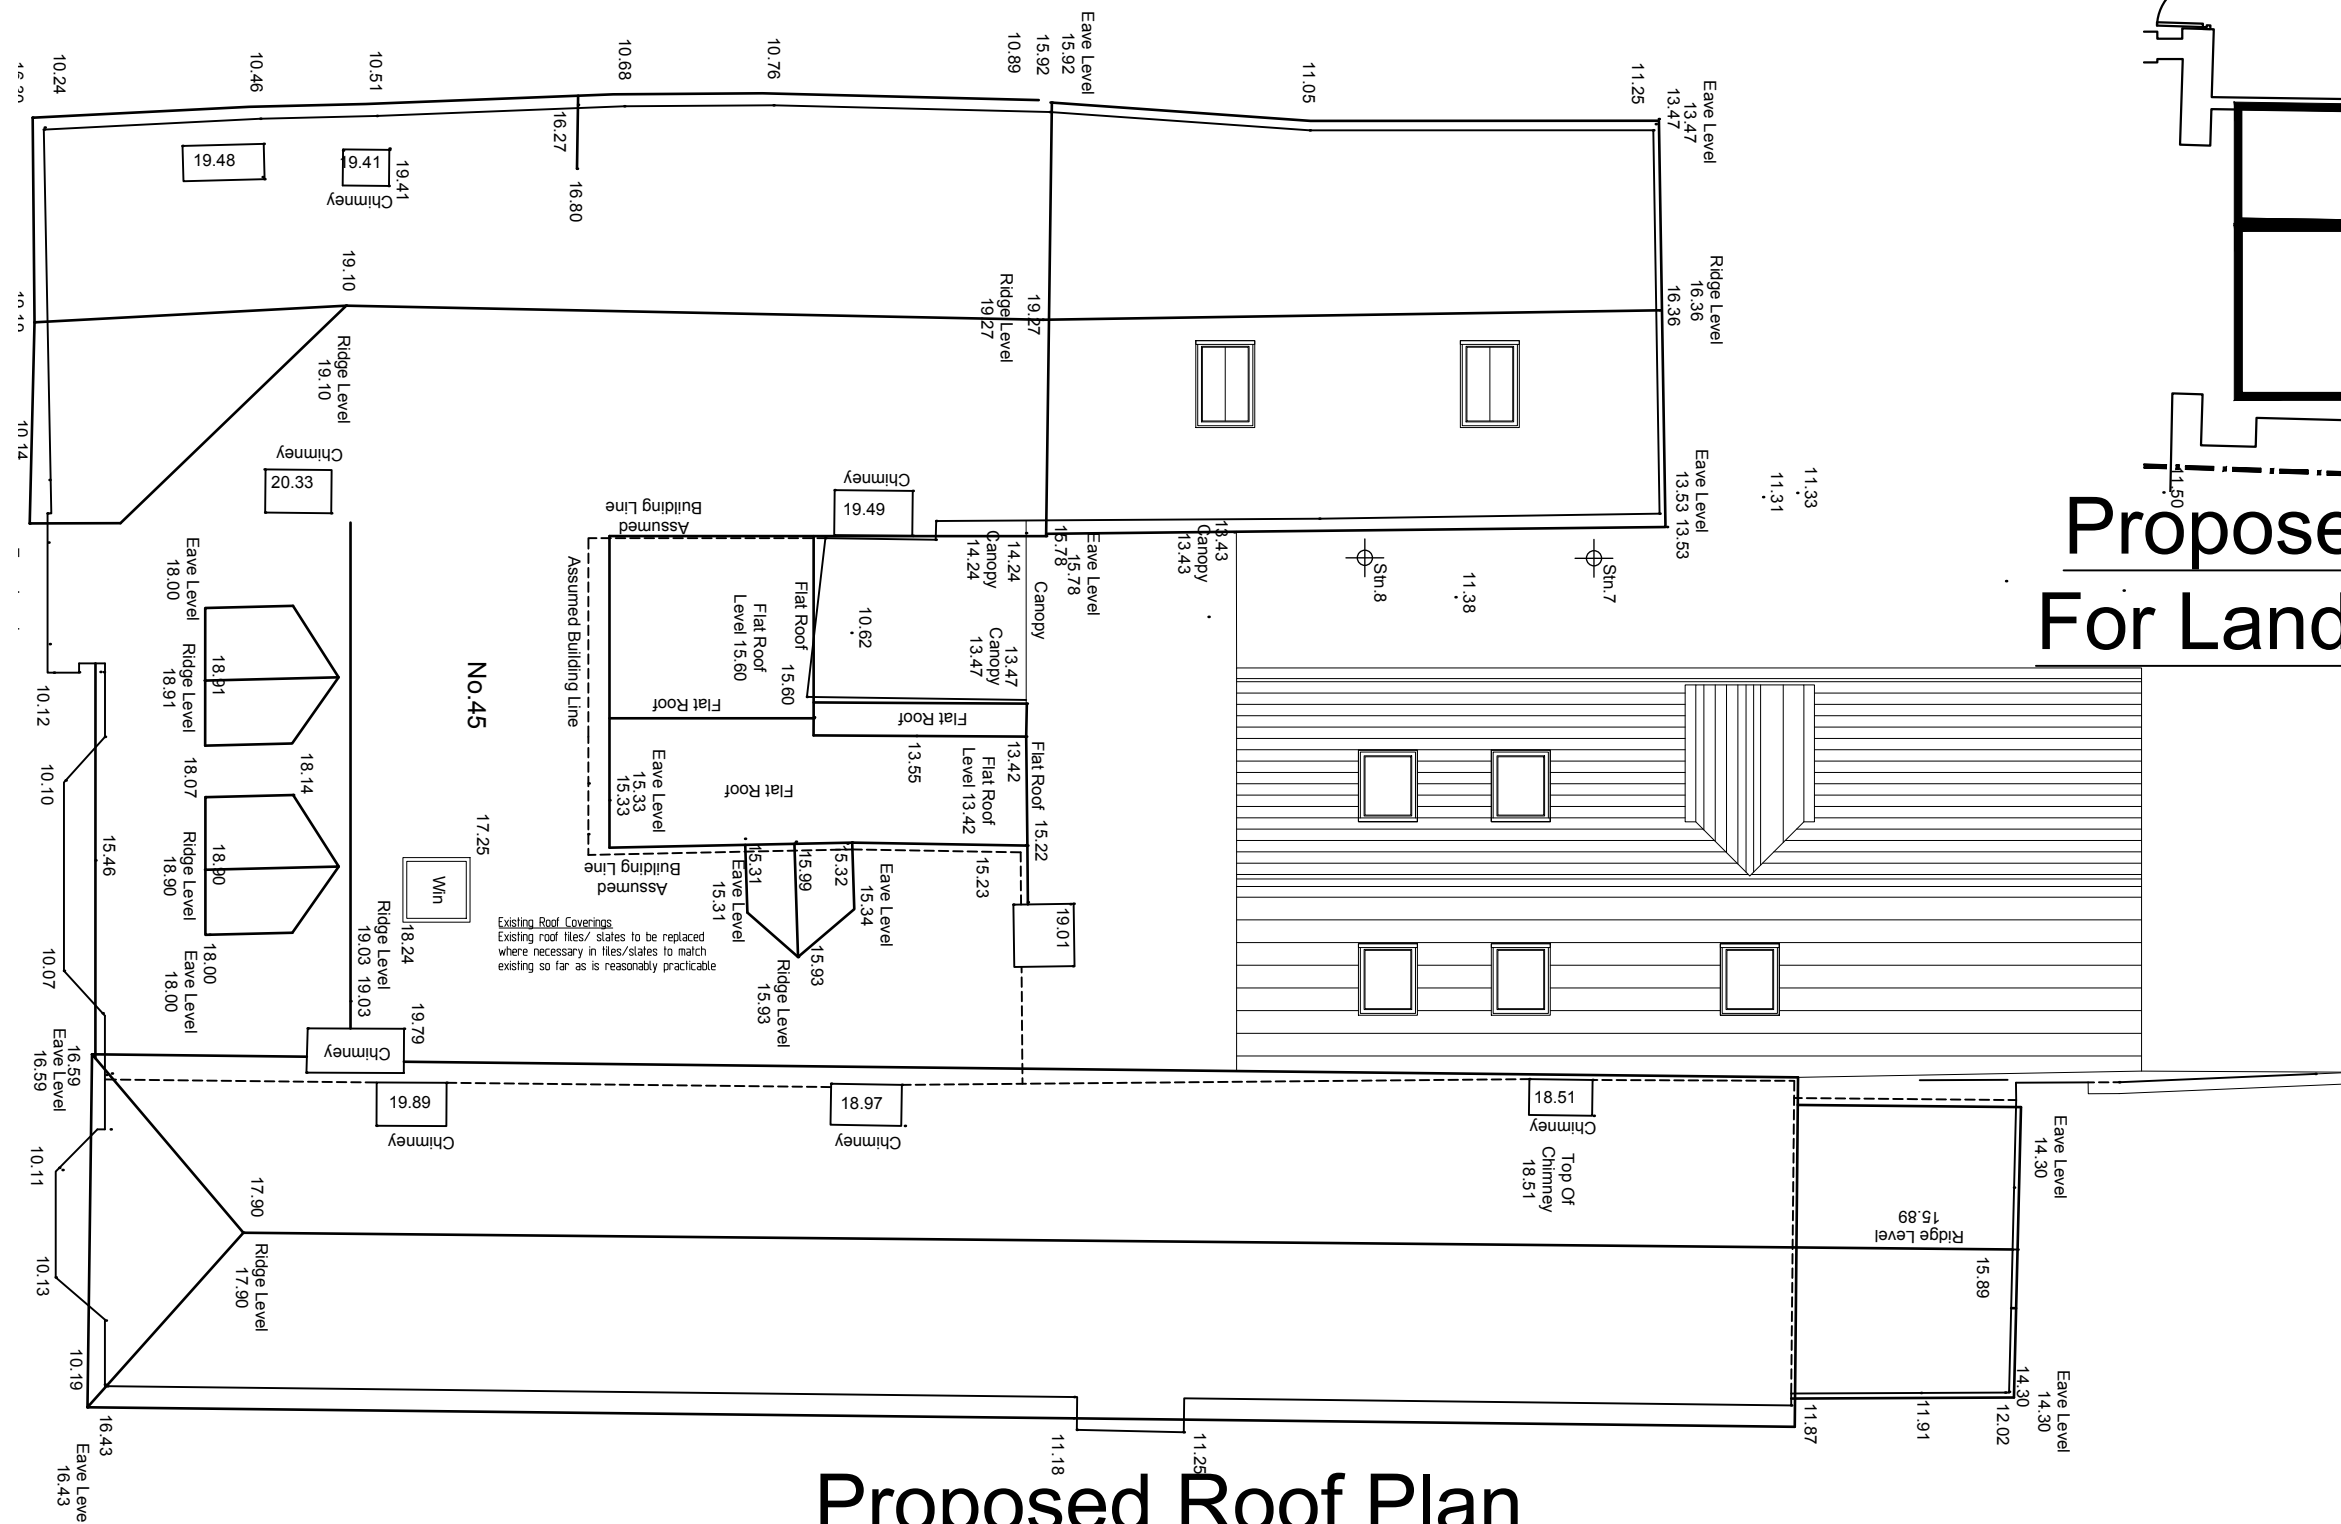

Proposed Basement Plan For Landlords/Storage Use

45 High Street
Wargrave
Berkshire

project :

Proposed Basement & Roof Plans

title :

Mr. R Arora & Mr. A. Grewal

client :

Lee Norris Design
27 Eden Way, Winnersh
Wokingham, Berkshire RG41 5PQ
Tel: 01189 787226
Mob: 07795 058193
E-mail: lee@leenorrisdesign.co.uk
Web: www.leenorrisdesign.co.uk

ref: LN

date: Jun'22

scale : 1:100@A3

project: 22-519

dwg no./ rev : 006/D