


G A R D E N


PROPOSED EXTENSION

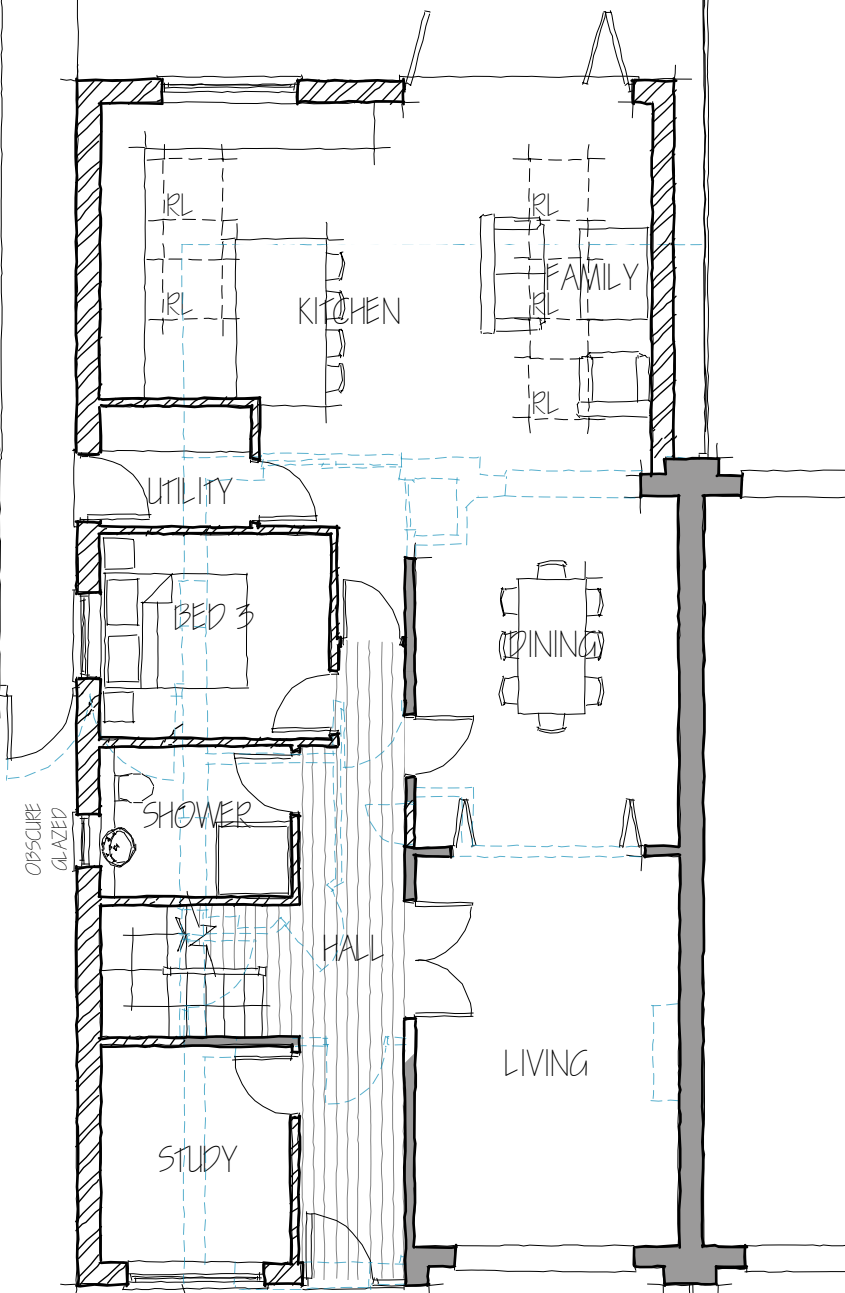


CAR
PROPOSED
EXTENSION
GROUND FLOOR PLAN

A C C E S S

FIRST FLOOR PLAN

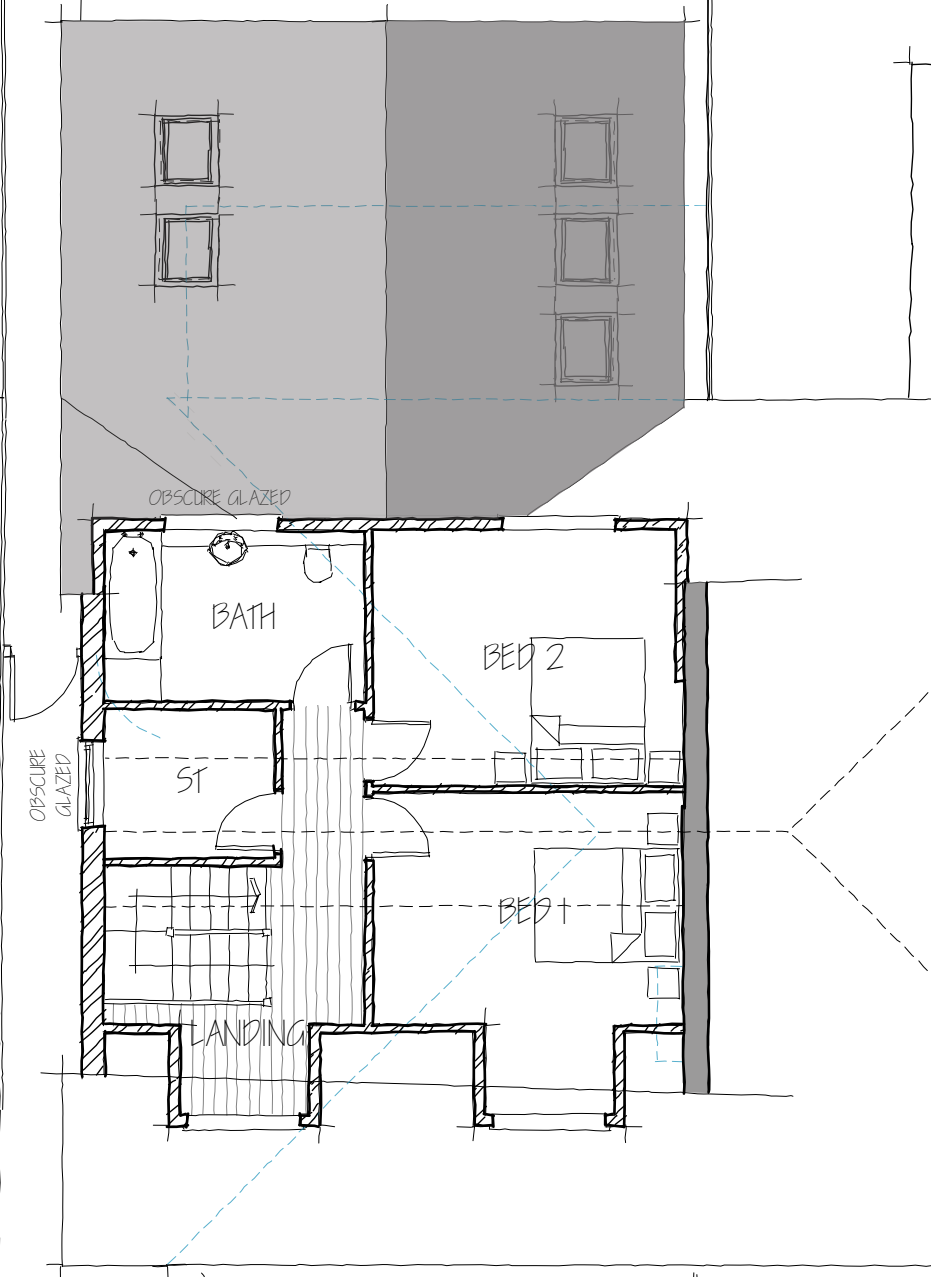

1:100 scale Bar
This Drawing has been produced for printing onto A3 size paper,

 

REV	COMMENTS	DATE
-----	----------	------

TCB

TC Biggin Architecture
ARCHITECTURE & PLANNING
www tcbarchitecture co uk • info@ tcbarchitecture co uk • 07889 218936

CLIENT Mrs F Shamsi
PROJECT 53 Paddock Heights, Twyford, Reading,
RG10 0AP
DRAWING PROPOSED FLOOR PLANS

DATE Feb 26 DWG SCALE 1:100 DRAWN TB DWG No. 203/200 REV C

VERIFY ALL DIMENSIONS BEFORE SETTING OUT, COMMENCING WORK OR PRODUCTION OF FABRICATION DRAWINGS. REPORT ANY DISCREPANCIES TO THE SITE SUPERVISOR IMMEDIATELY. ©