


Dashed green line denotes
existing openings to be infilled

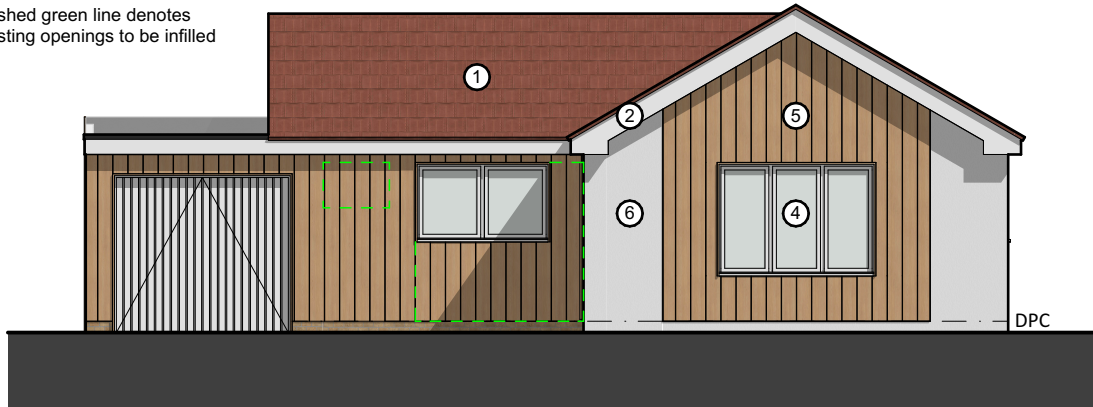

1

Front Elevation


1:100

Dashed red line denotes
conservatory to be demolished



Side Elevation


1:100

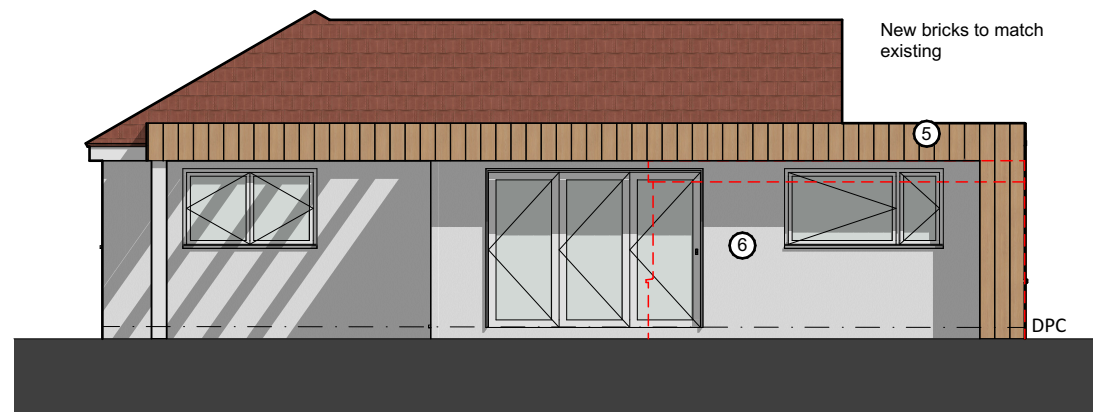

3

Rear Elevation

1:100

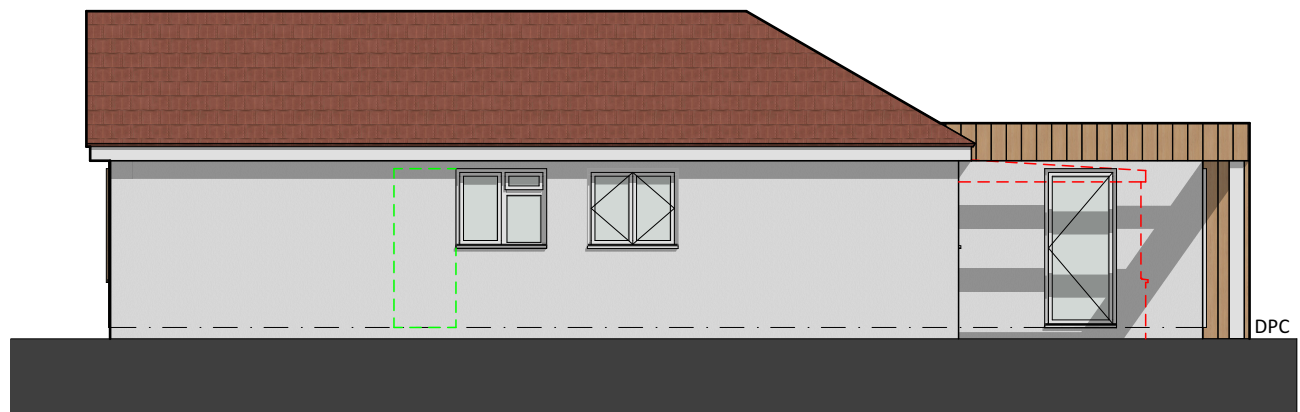

4

Side Elevation

1:100

Materials Key

- 1 Existing Roof Tiles
- 2 White uPVC Fascia/ Soffit
- 3 Buff Brick
- 4 White uPVC Windows/ Doors
- 5 Composite Cladding
- 6 White Render

Scale 1:100 @ A3



REV DESCRIPTION
P1 INITIAL ISSUE

DATE AUTHOR CHK'D
13.03.25 DD DD

NOTES

This drawing is the copyright of © ARCHITECT and may not be copied, altered or reproduced by a third party without written authority. All dimensions are subject to site survey and site verification. Do not scale from this drawing. Planning purposes exempt.

PROJECT
16 WOODROW DRIVE,
WOKINGHAM. RG40 1RS
CLIENT
LIAM & JUSTINA
STATUS
PLANNING
DRAWING
Proposed Elevations

DATE
13.03.25

SCALE @ A3
1:100

AUTHOR
DD

CHECKED BY
DD

PROJECT NO.
25010-

DRAWING NO.
006

REV.
P1

AR-CHITECT
ARCHITECTURE - DESIGN