




Existing LH Side Elevation

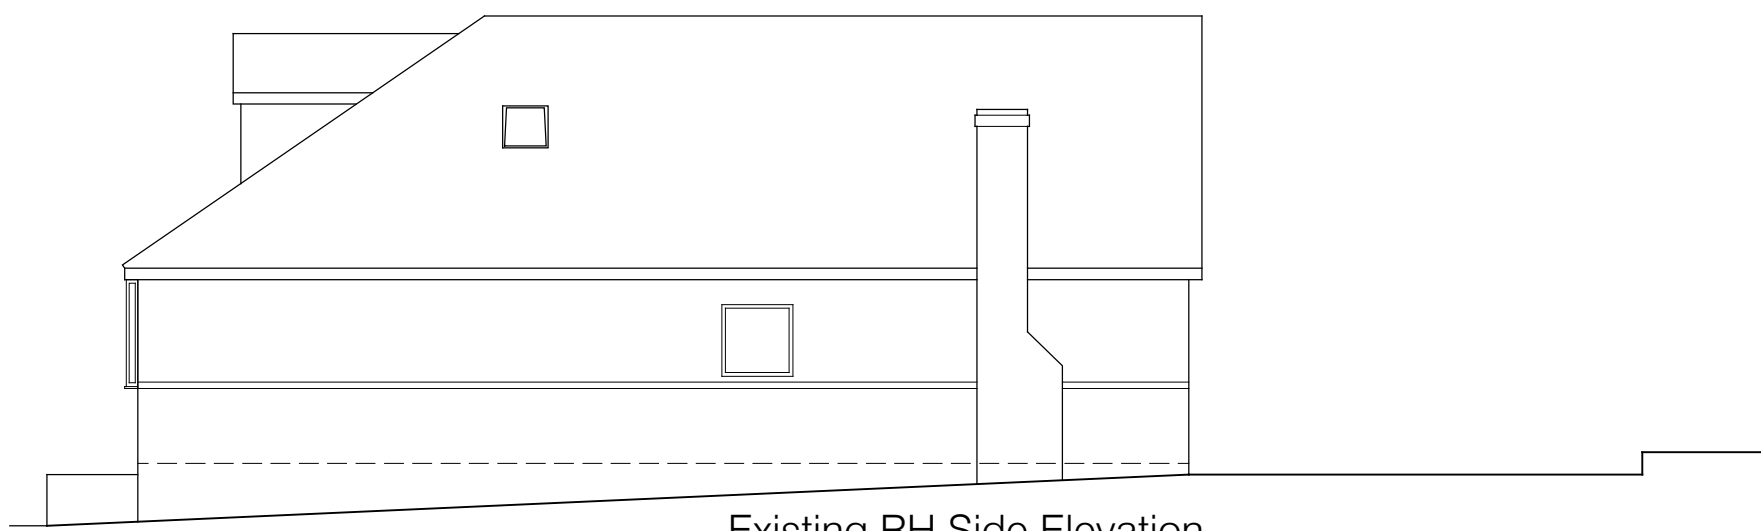

Existing RH Side Elevation




Existing Rear Elevation
Scale 1:100



Location Plan
scale 1:1250




Proposed LH Side Elevation

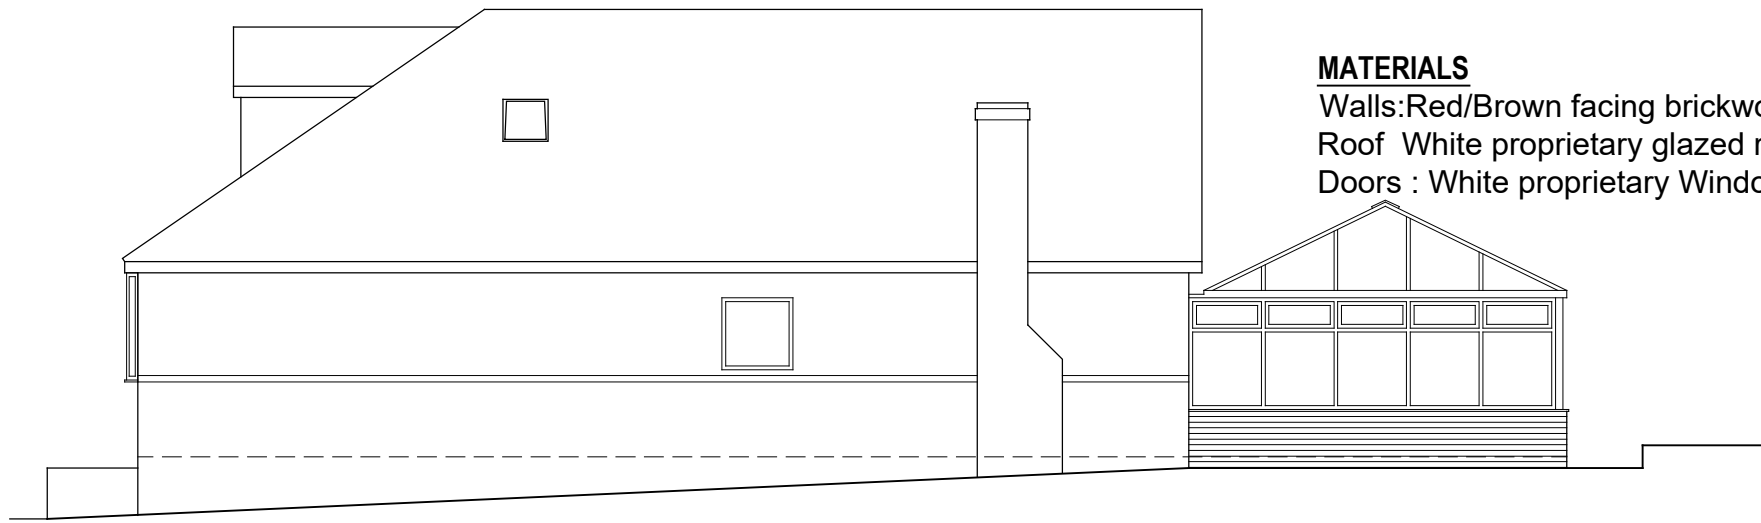


Proposed RH Side Elevation


MATERIALS
Walls: Red/Brown facing brickwork to match existing
Roof : White proprietary glazed roofing system
Doors : White proprietary Window & Doors

 


SCALE 1:100

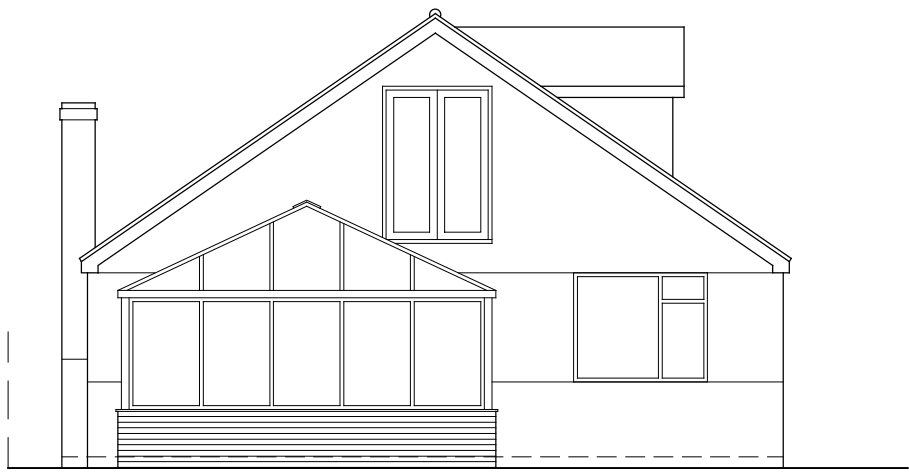


Proposed Rear Elevation
Scale 1:100

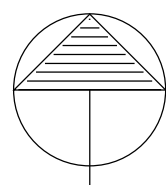


NORTH

 


SCALE 1:1250

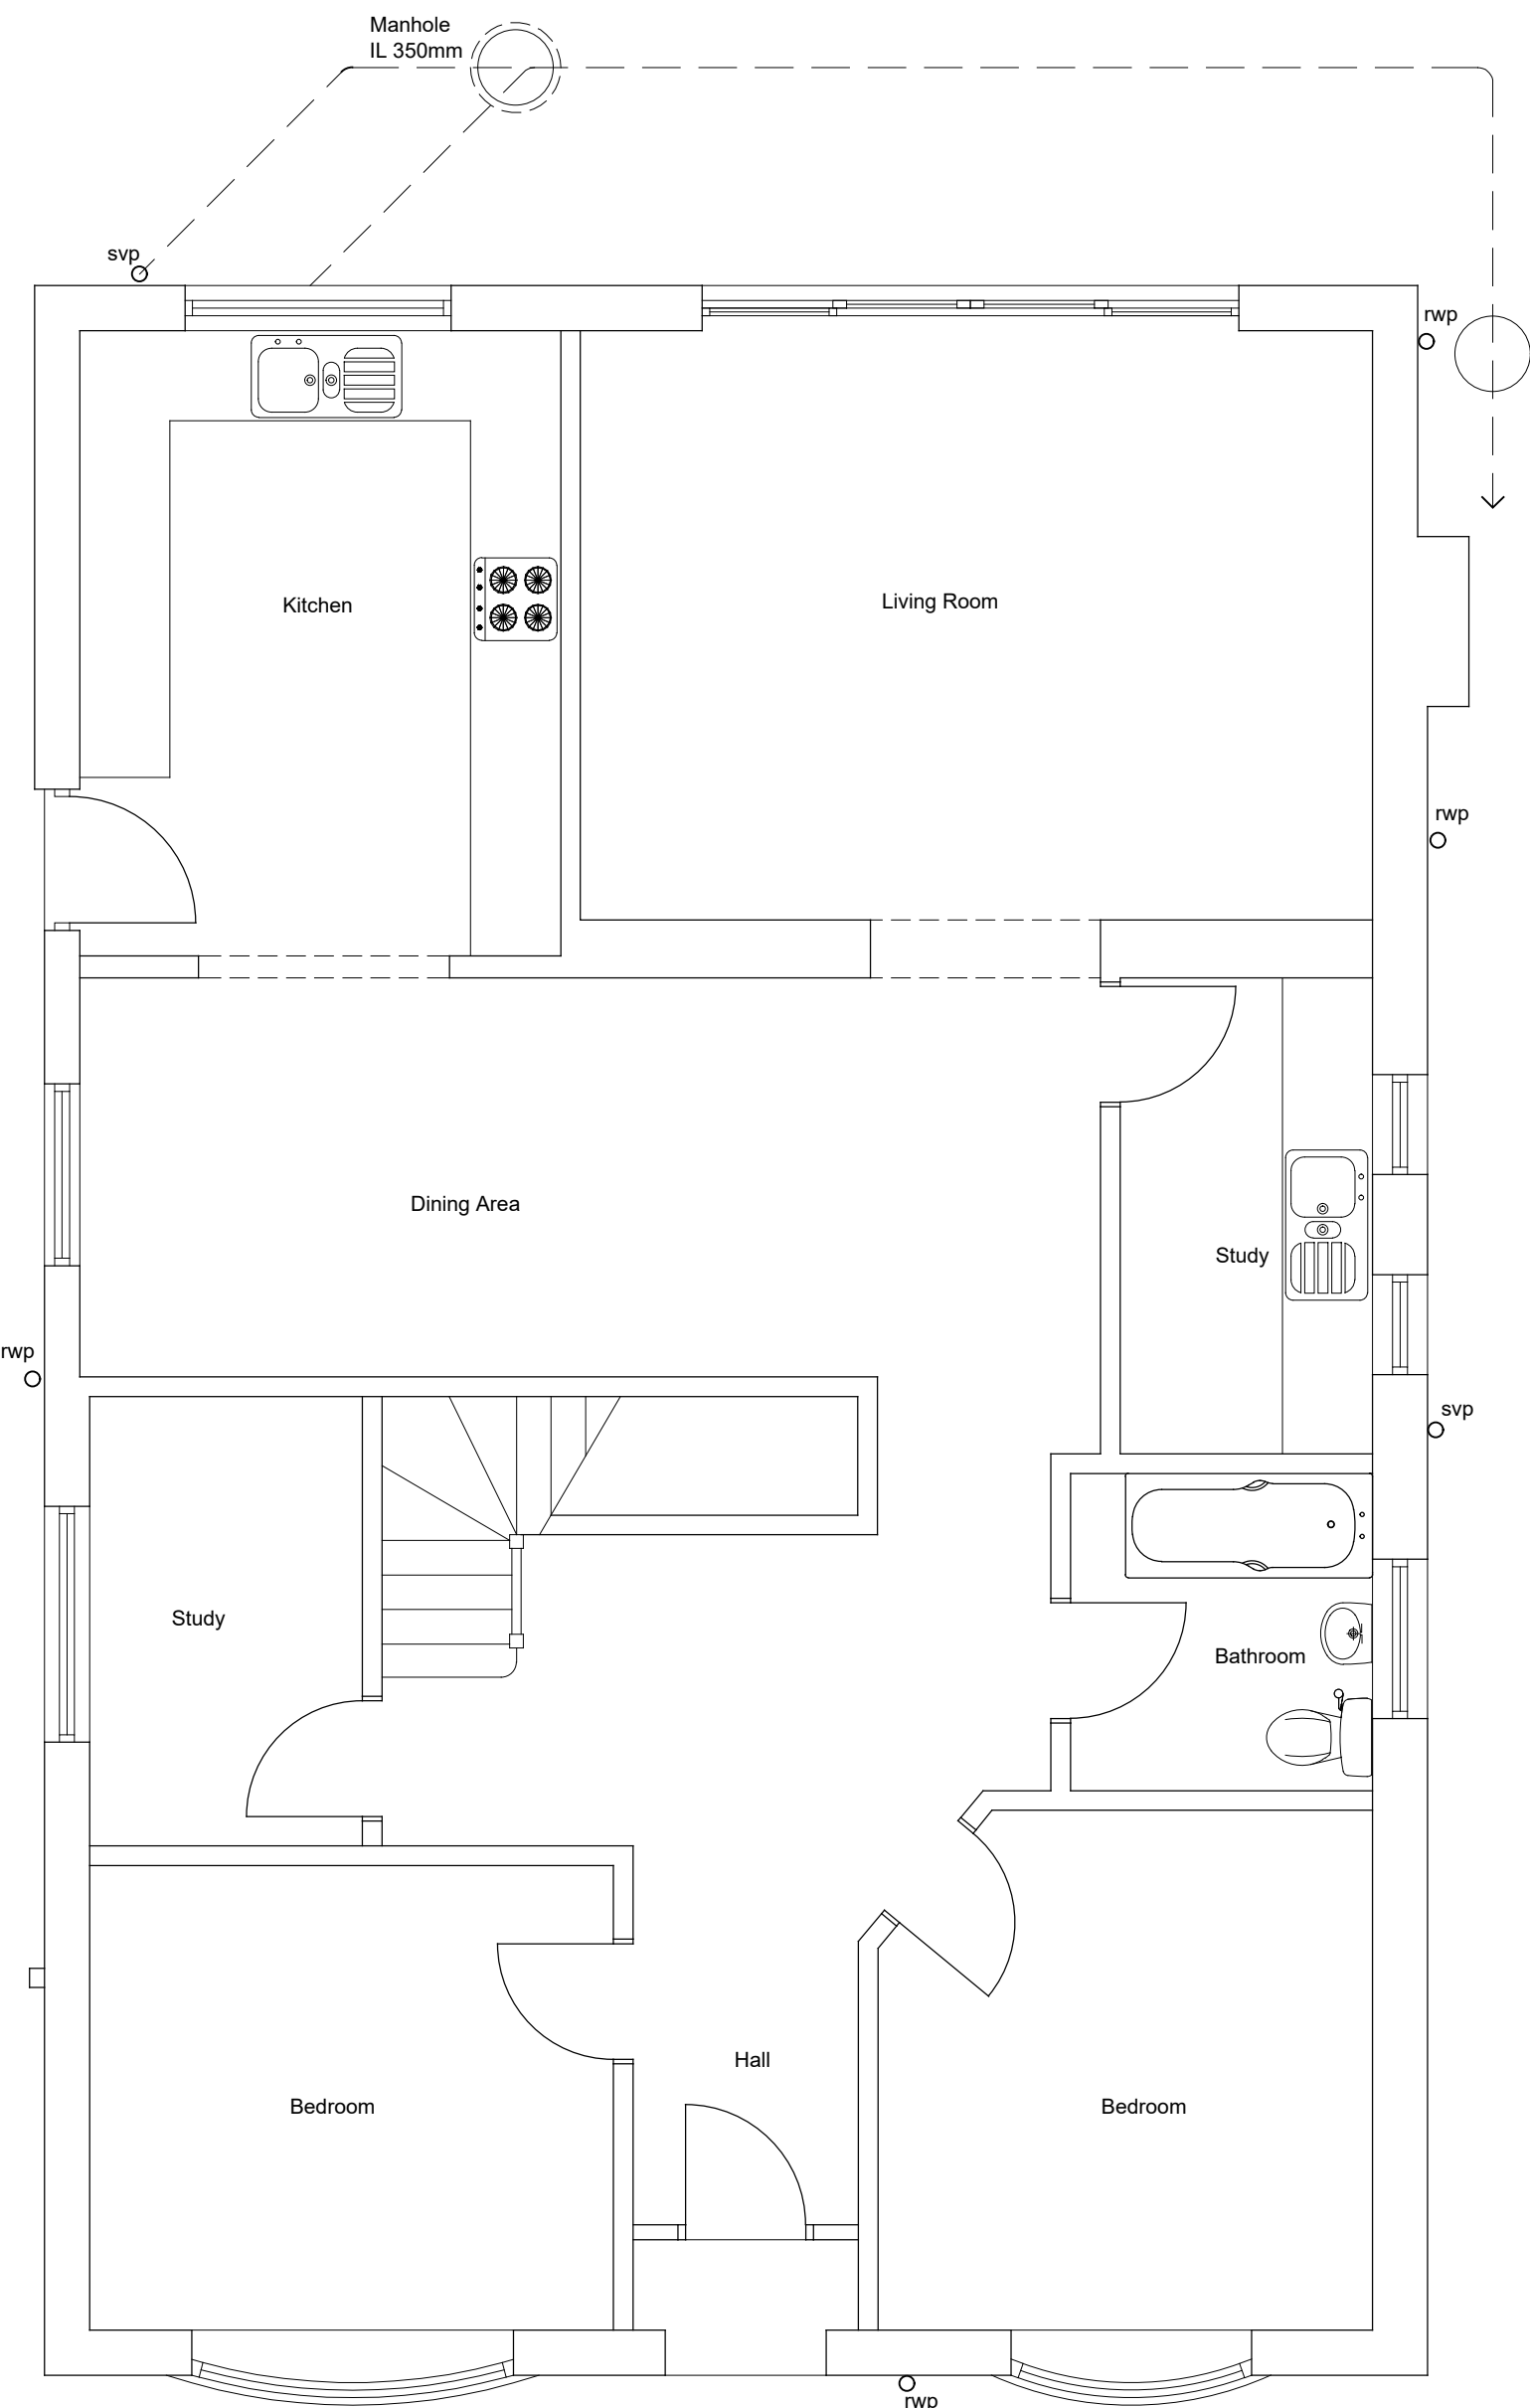

Existing Ground Floor Plan
Scale 1:50

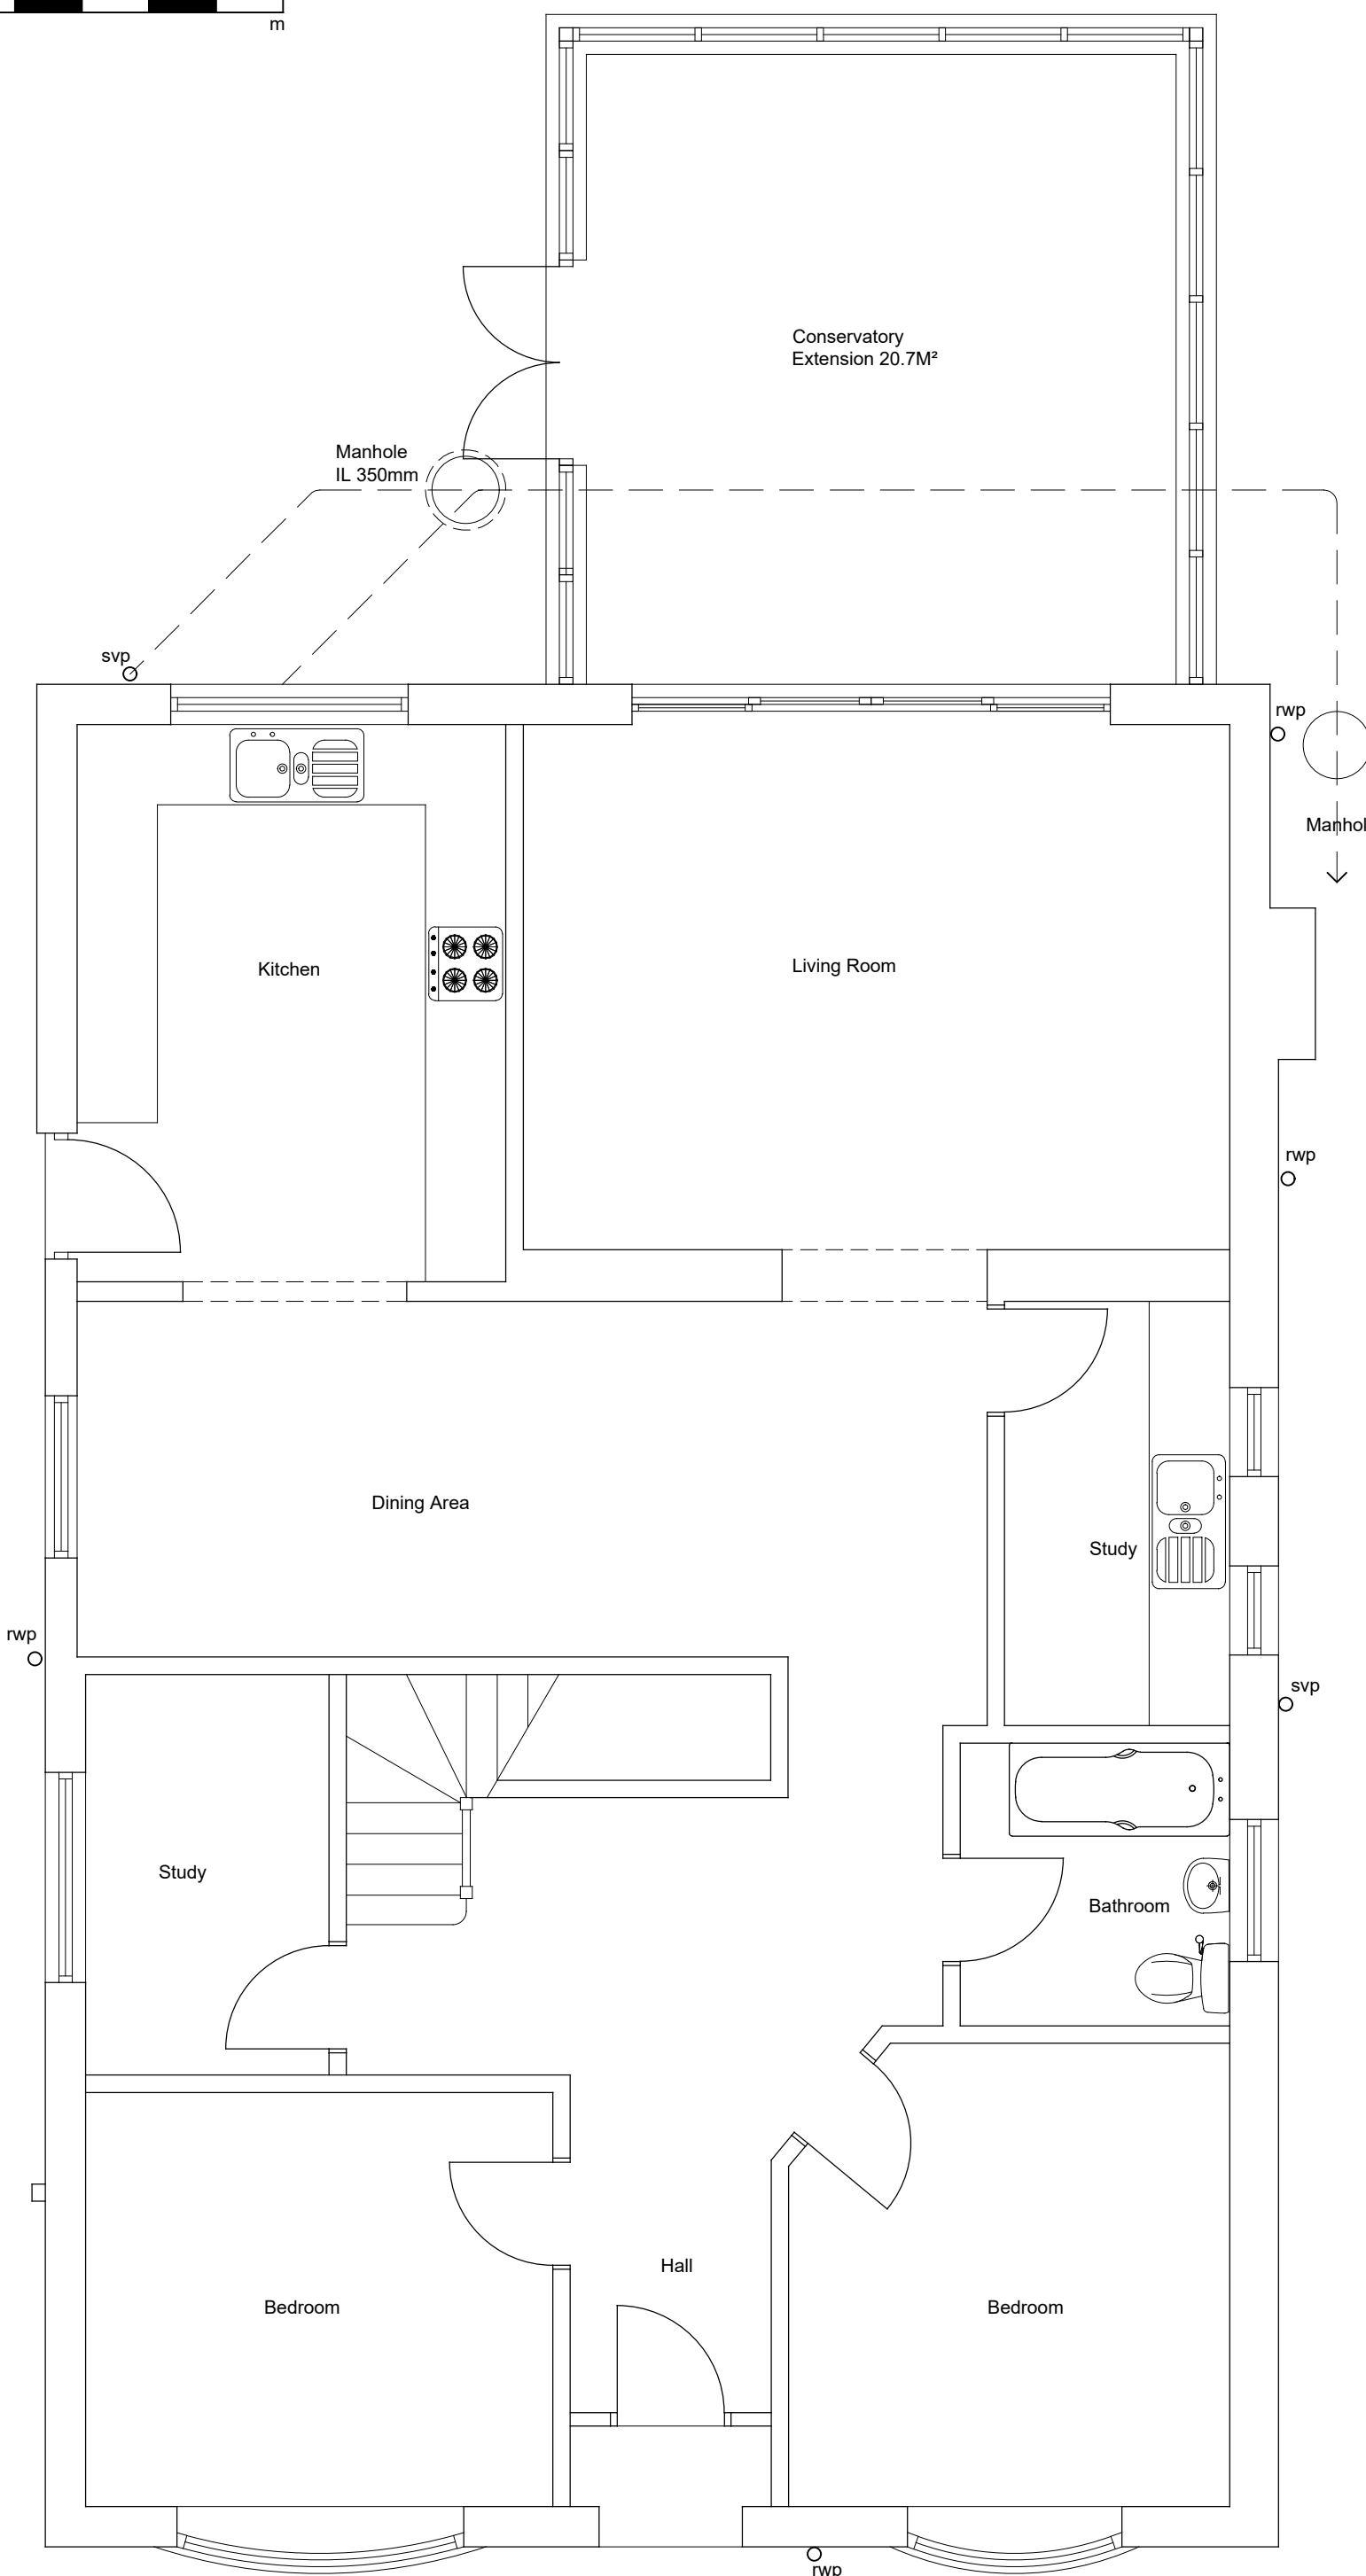


Proposed Ground Floor Plan
Scale 1:50

 

SCALE 1:50



Block Plan
scale 1:500

 

SCALE 1:500



Existing Site Plan
scale 1:1250

FOR ISSUE AS PLANNING APPLICATION

—David Tingle—
Building Design & Surveying Services

17 Woodland Drive, Tilehurst, Reading
Berkshire, RG30 4RT.
T: 0118.9419311 M: 07711902344

Copyright © David Tingle Building Design (2003)

MR & MRS F.HERNANDEZ
26 MEADOW ROAD, EARLEY
READING RG6 7EX

PROPOSED
SINGLE STOREY REAR CONSERVATORY
EXISTING AND PROPOSED
PLAN & ELEVATIONS

Scale: 1:100 & 1:50 A1 Date: Feb 2025

Dwg No: **26MR.MP01** Rev: