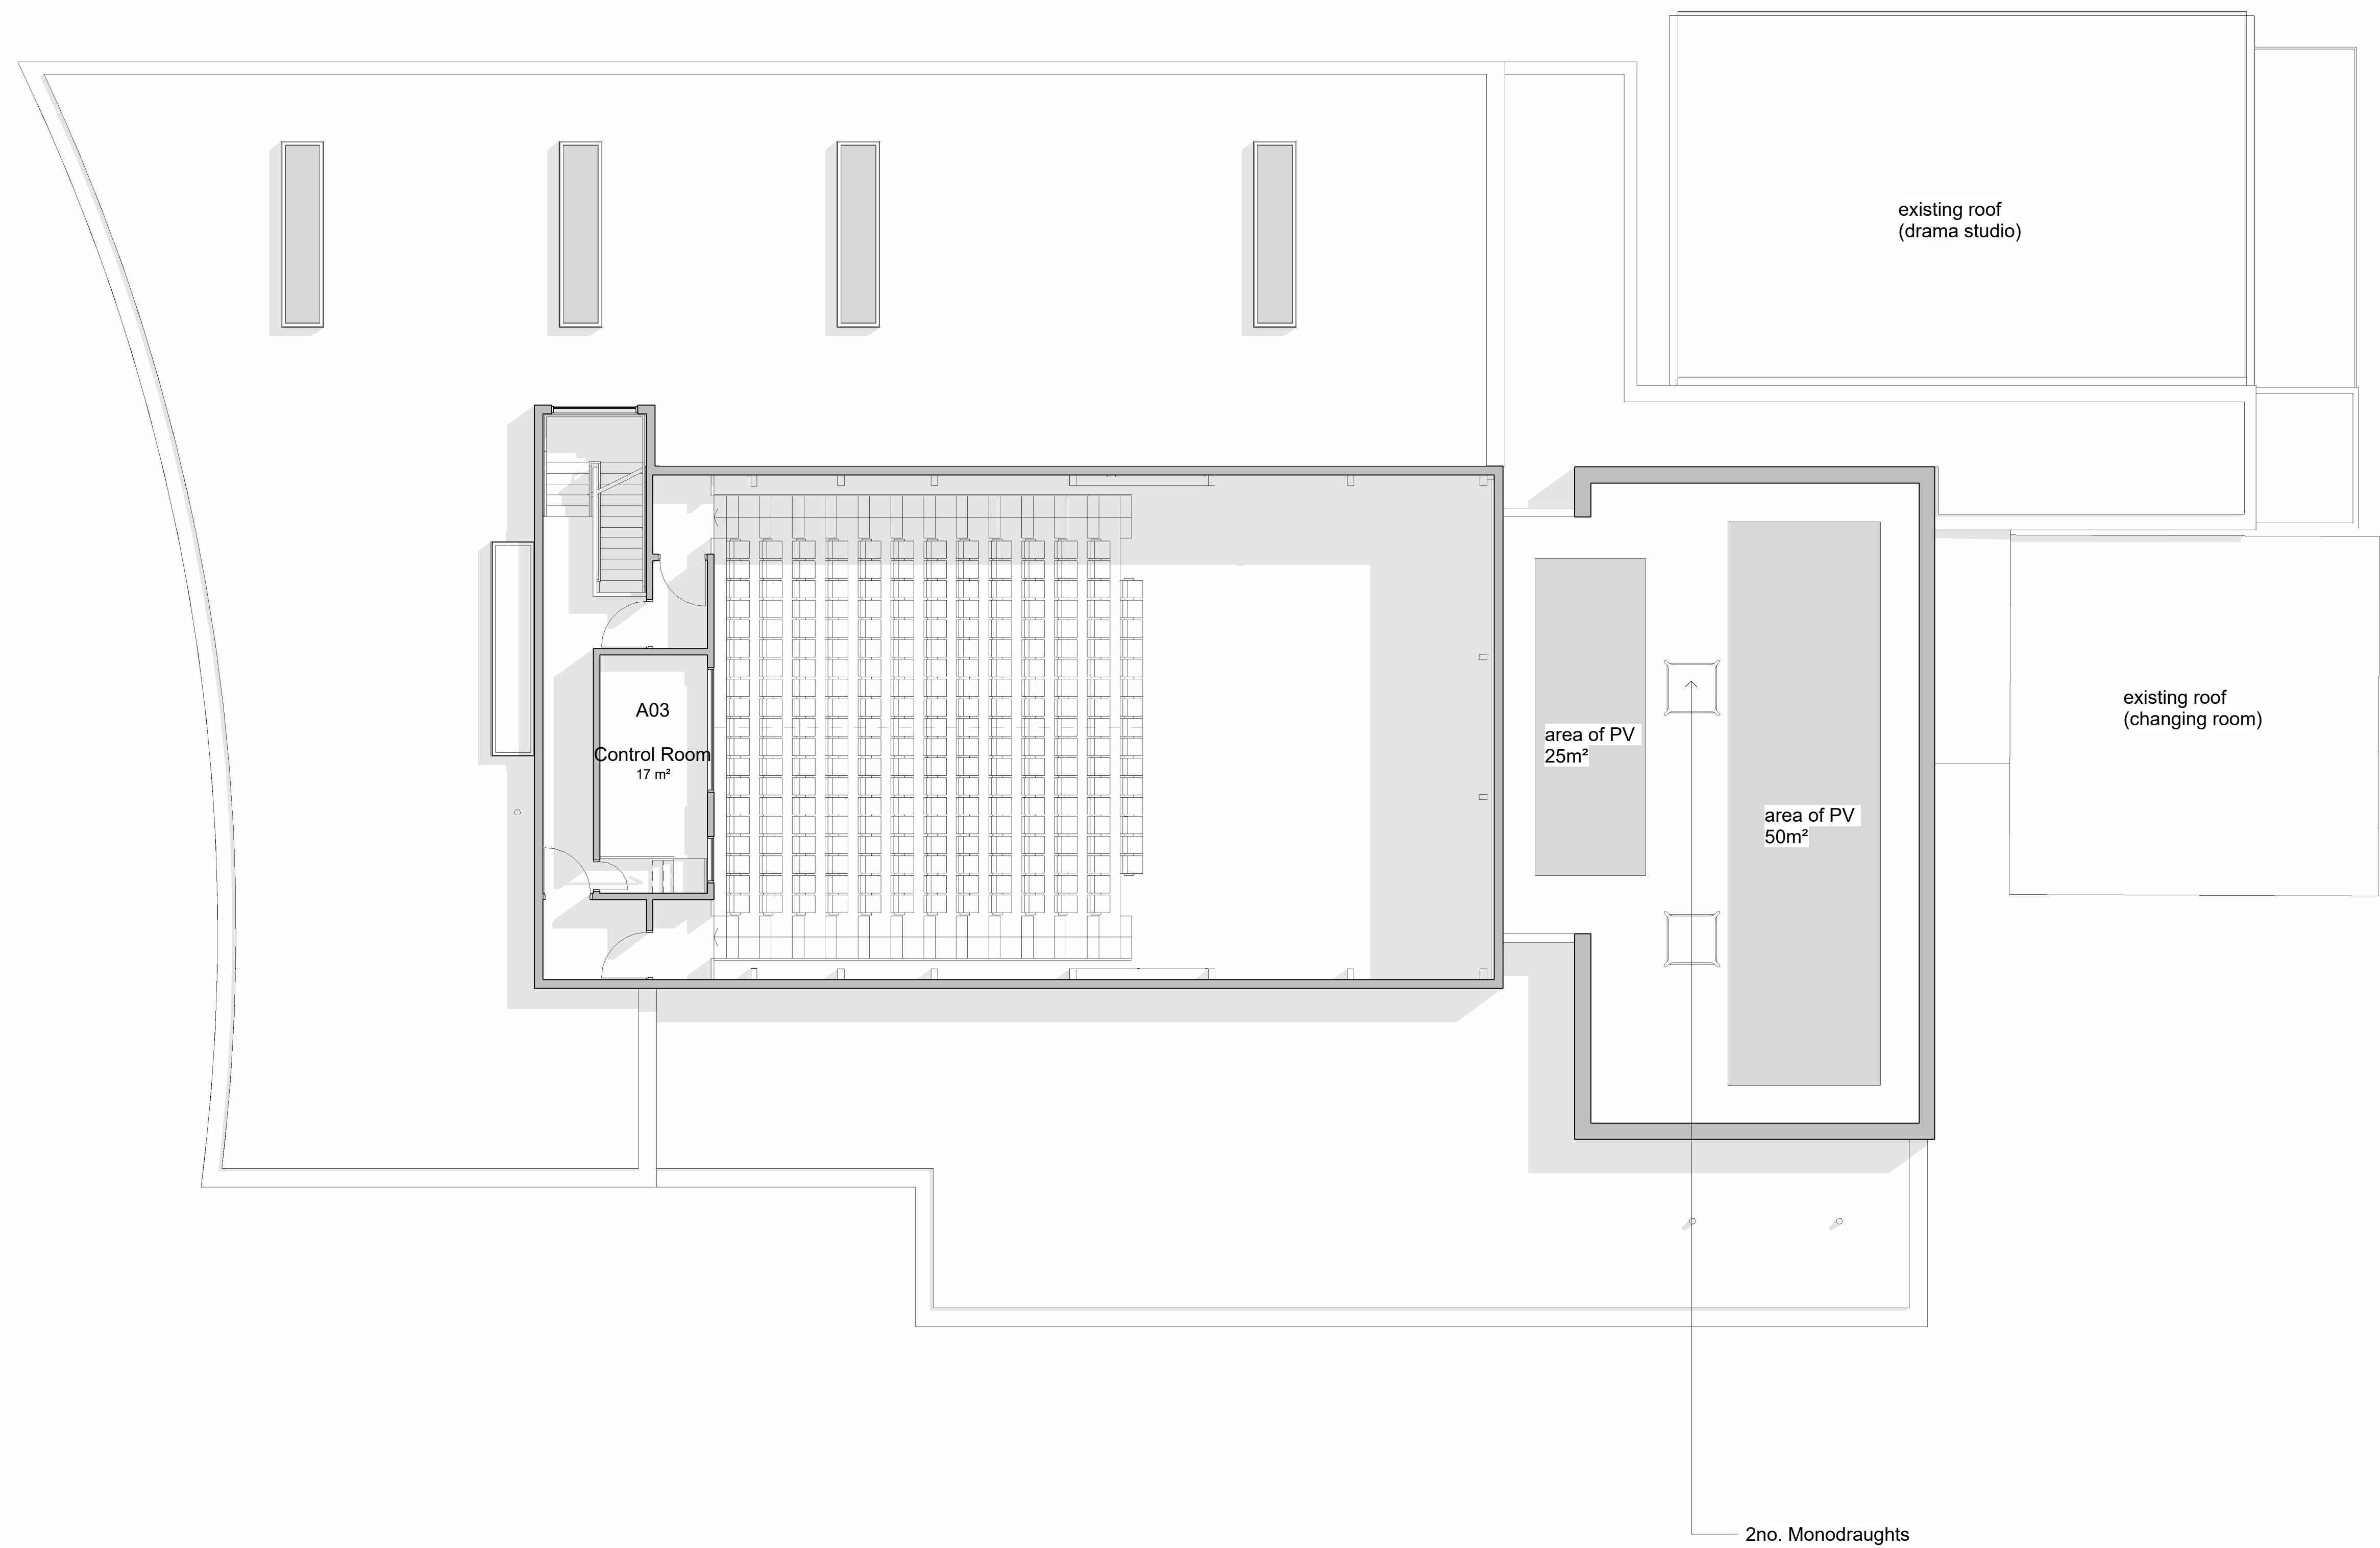


UPDATED FOR S73 APPLICATION
revision

20/09/24 P01
by date index

READING BLUE COAT SCHOOL
REDEVELOPMENT OF WAY HALL

GBS architects

Proposed First Floor Plan

St Thomas House, 6 Becket Street, Oxford, OX1 1PP
t: 01865 305 130 e: info@gsarchitects.co.uk w: www.gbsarchitects.co.uk

scale: 1 : 100@A1

date: AUG 24

dwn/cdt: FG/DW

7119-GBS-XX-01-DR-A-111-P01