



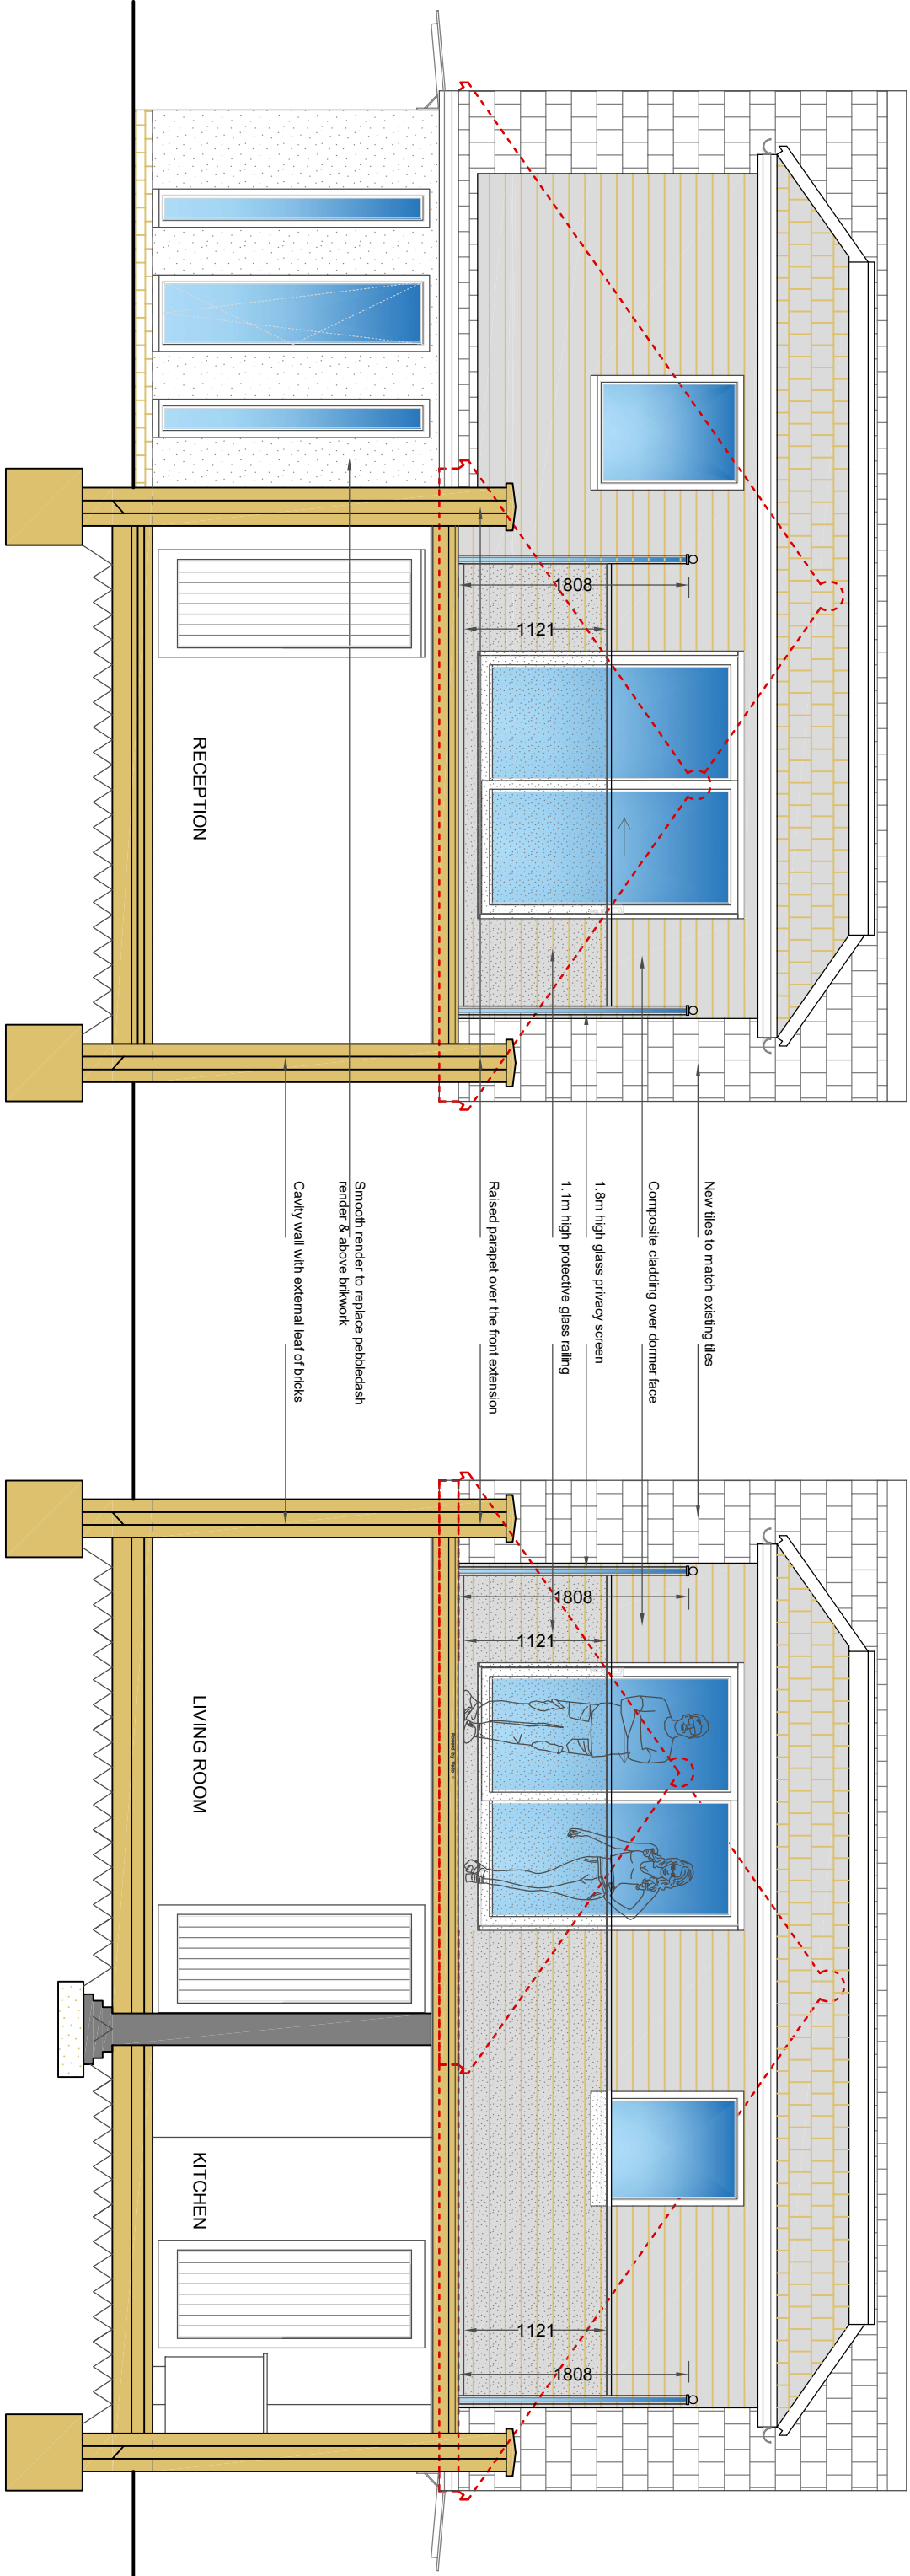

305 Reading Rd, Winnersh, Berkshire, RG41 5LR
Contact : 07912529720
<http://www.arcadia-design.co.uk/test/>

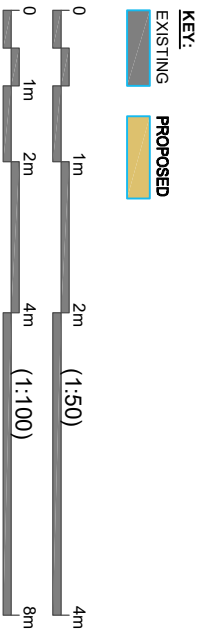

- NOTES:**
- THIS DRAWING IS COPYRIGHT AND SHOULD NOT BE REPRODUCED WITHOUT THE WRITTEN APPROVAL OF ARCADIA DESIGN CONSULTANTS
 - ALL DIMENSIONS TO BE CHECKED ON SITE AND ANY DISCREPANCIES BROUGHT TO THE ATTENTION OF THE ARCADIA DESIGN CONSULTANTS
 - NO DIMENSIONS TO BE SCALED
 - THIS DRAWING IS TO BE READ IN CONJUNCTION WITH ALL OTHER RELEVANT ARCHITECTS, SERVICE ENGINEERS AND STRUCTURAL / CIVIL ENGINEERS DRAWINGS AND SPECIFICATIONS
 - ALL RIGHTS RESERVED

P L A N N I N G I S S U E				PROJECT	
REV.	DATE	DESCRIPTION		PART SINGLE STOREY & LOFT CONVERSION	
DWG NO.	PL/A679/06	SCALE	1:50 @ A3	AT 108 READING RD, WOODLEY - RG5 3AD	
DATE	AUG. 2025	DRAWN BY	MQ	DRAWING TITLE	
				PROPOSED SECTIONAL FRONT & REAR ELEVATIONS	