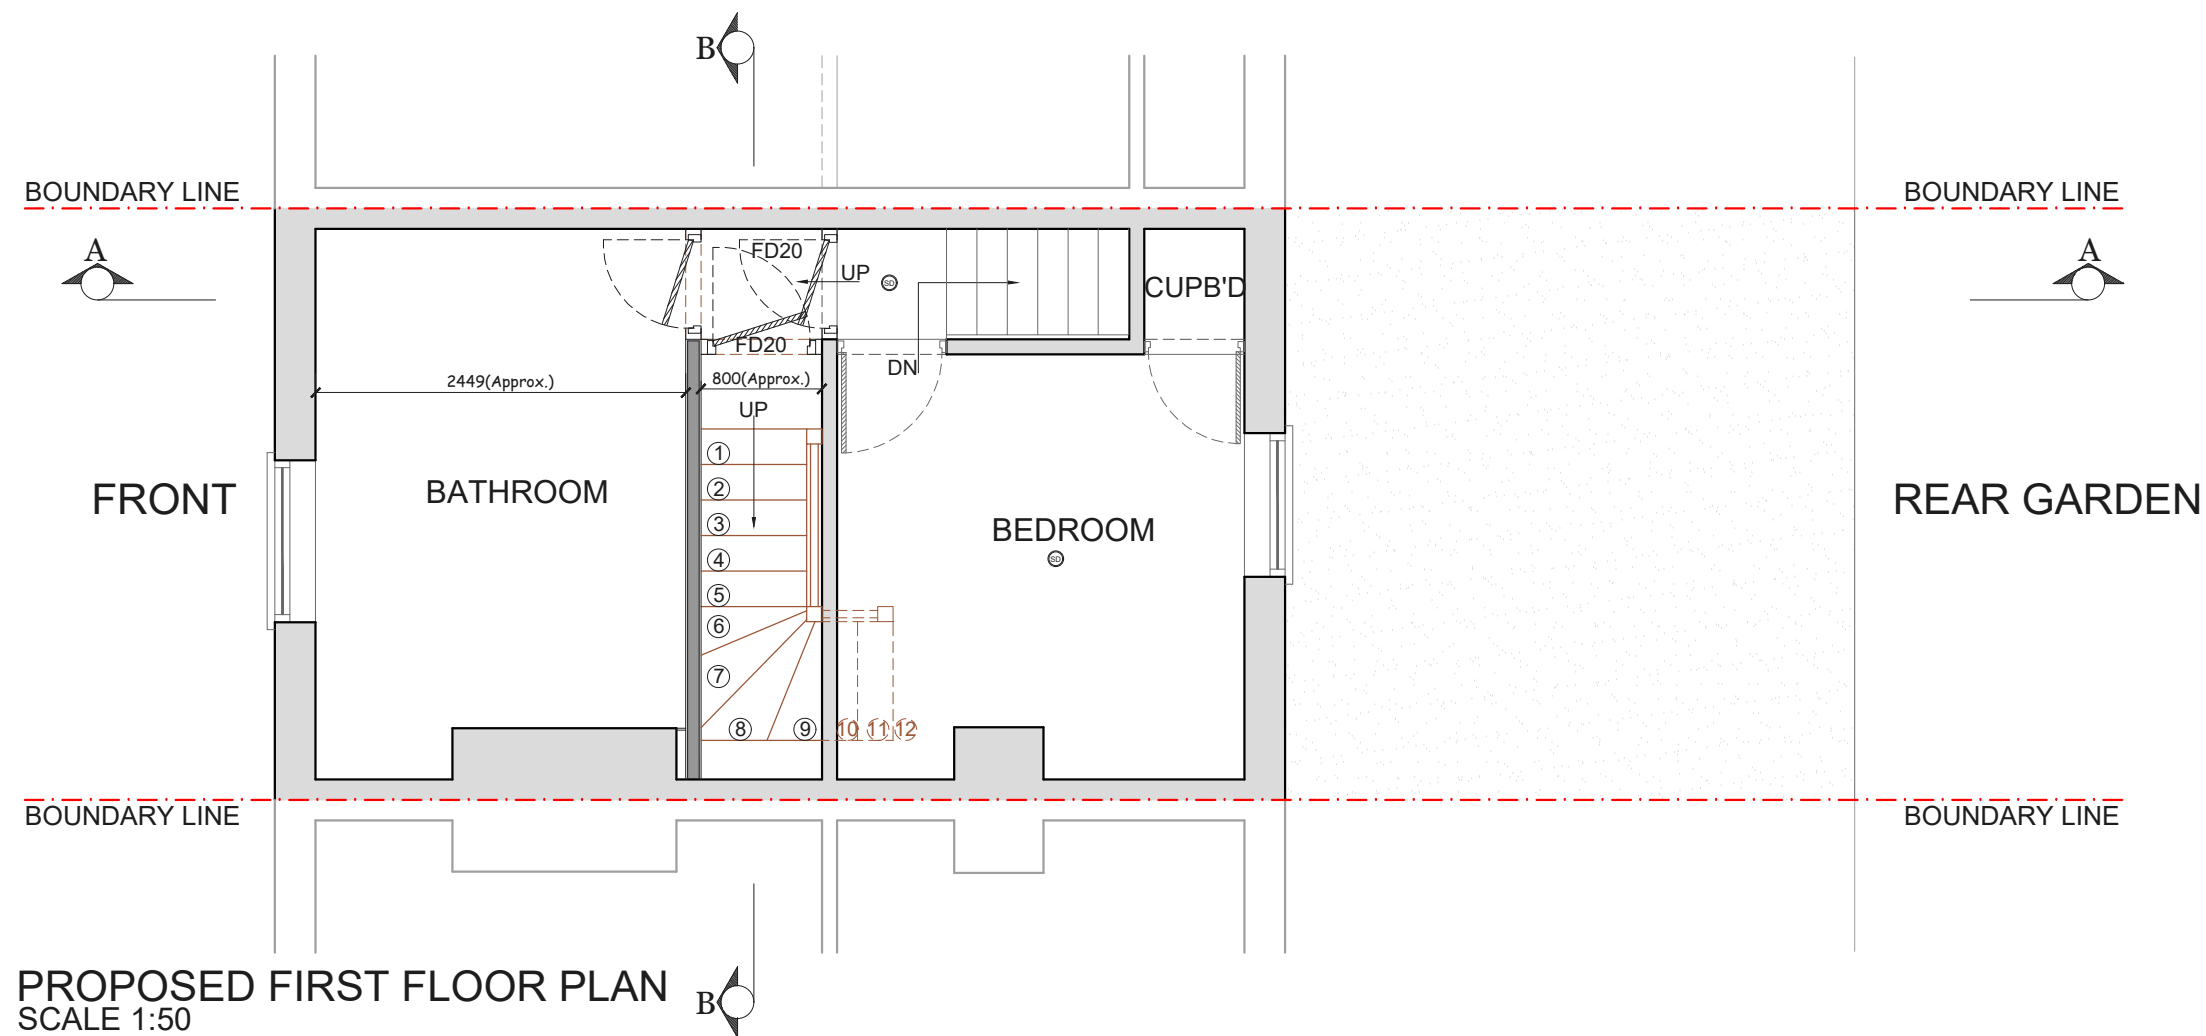


NOTES		
REV	DATE	NOTES
LP REF. NO. LP 4273		
CLIENT MR BARNETT		
PROJECT 25 LANGBOROUGH ROAD, WOKINGHAM, RG40 2BU		
DRAWING TITLE PROPOSED FIRST FLOOR PLAN		
SCALE 1:50@A3		
DATE 27-11-25		DRAWN M-AH
DRAWING NO. PP-07	REV. R-1	

LOFTPLAN DESIGNS LIMITED
1 Saturn House, Calleva Park
Aldermaston, Reading RG7 8HA
Telephone: (01256) 881041
Email: customerservices@loftplan.co.uk
www.loftplan.co.uk