




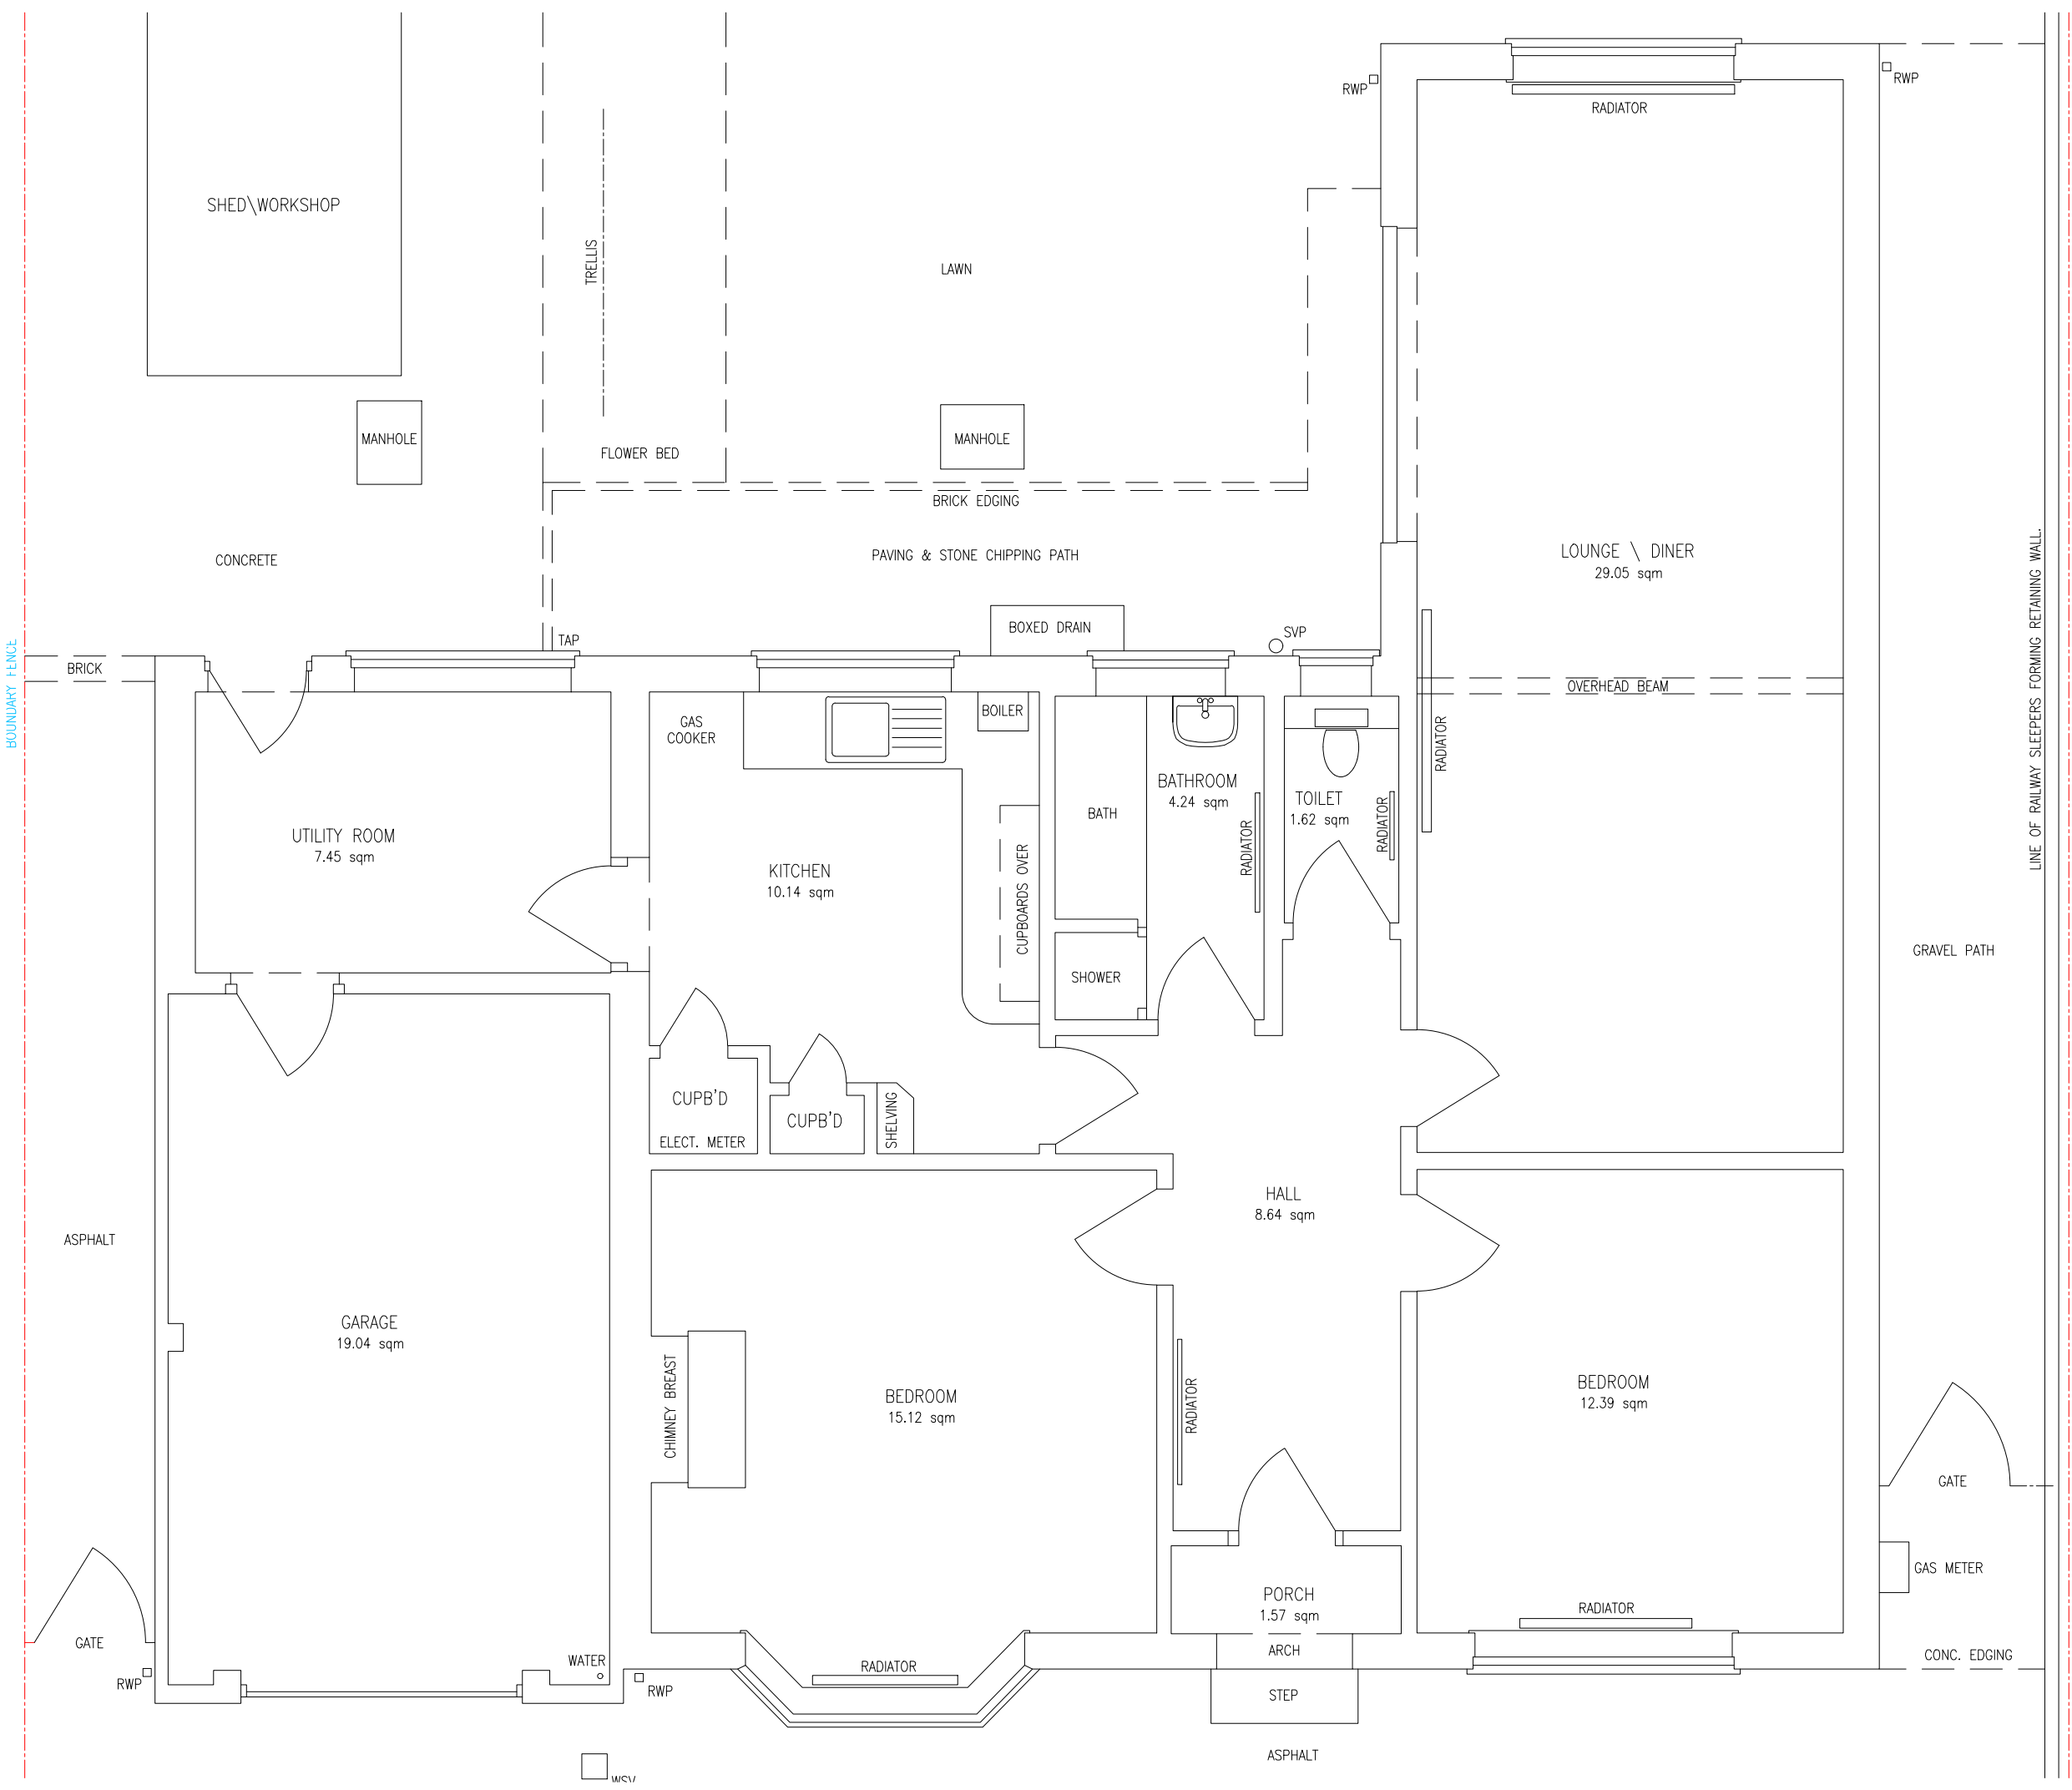

01 FLOOR PLAN
EXISTING

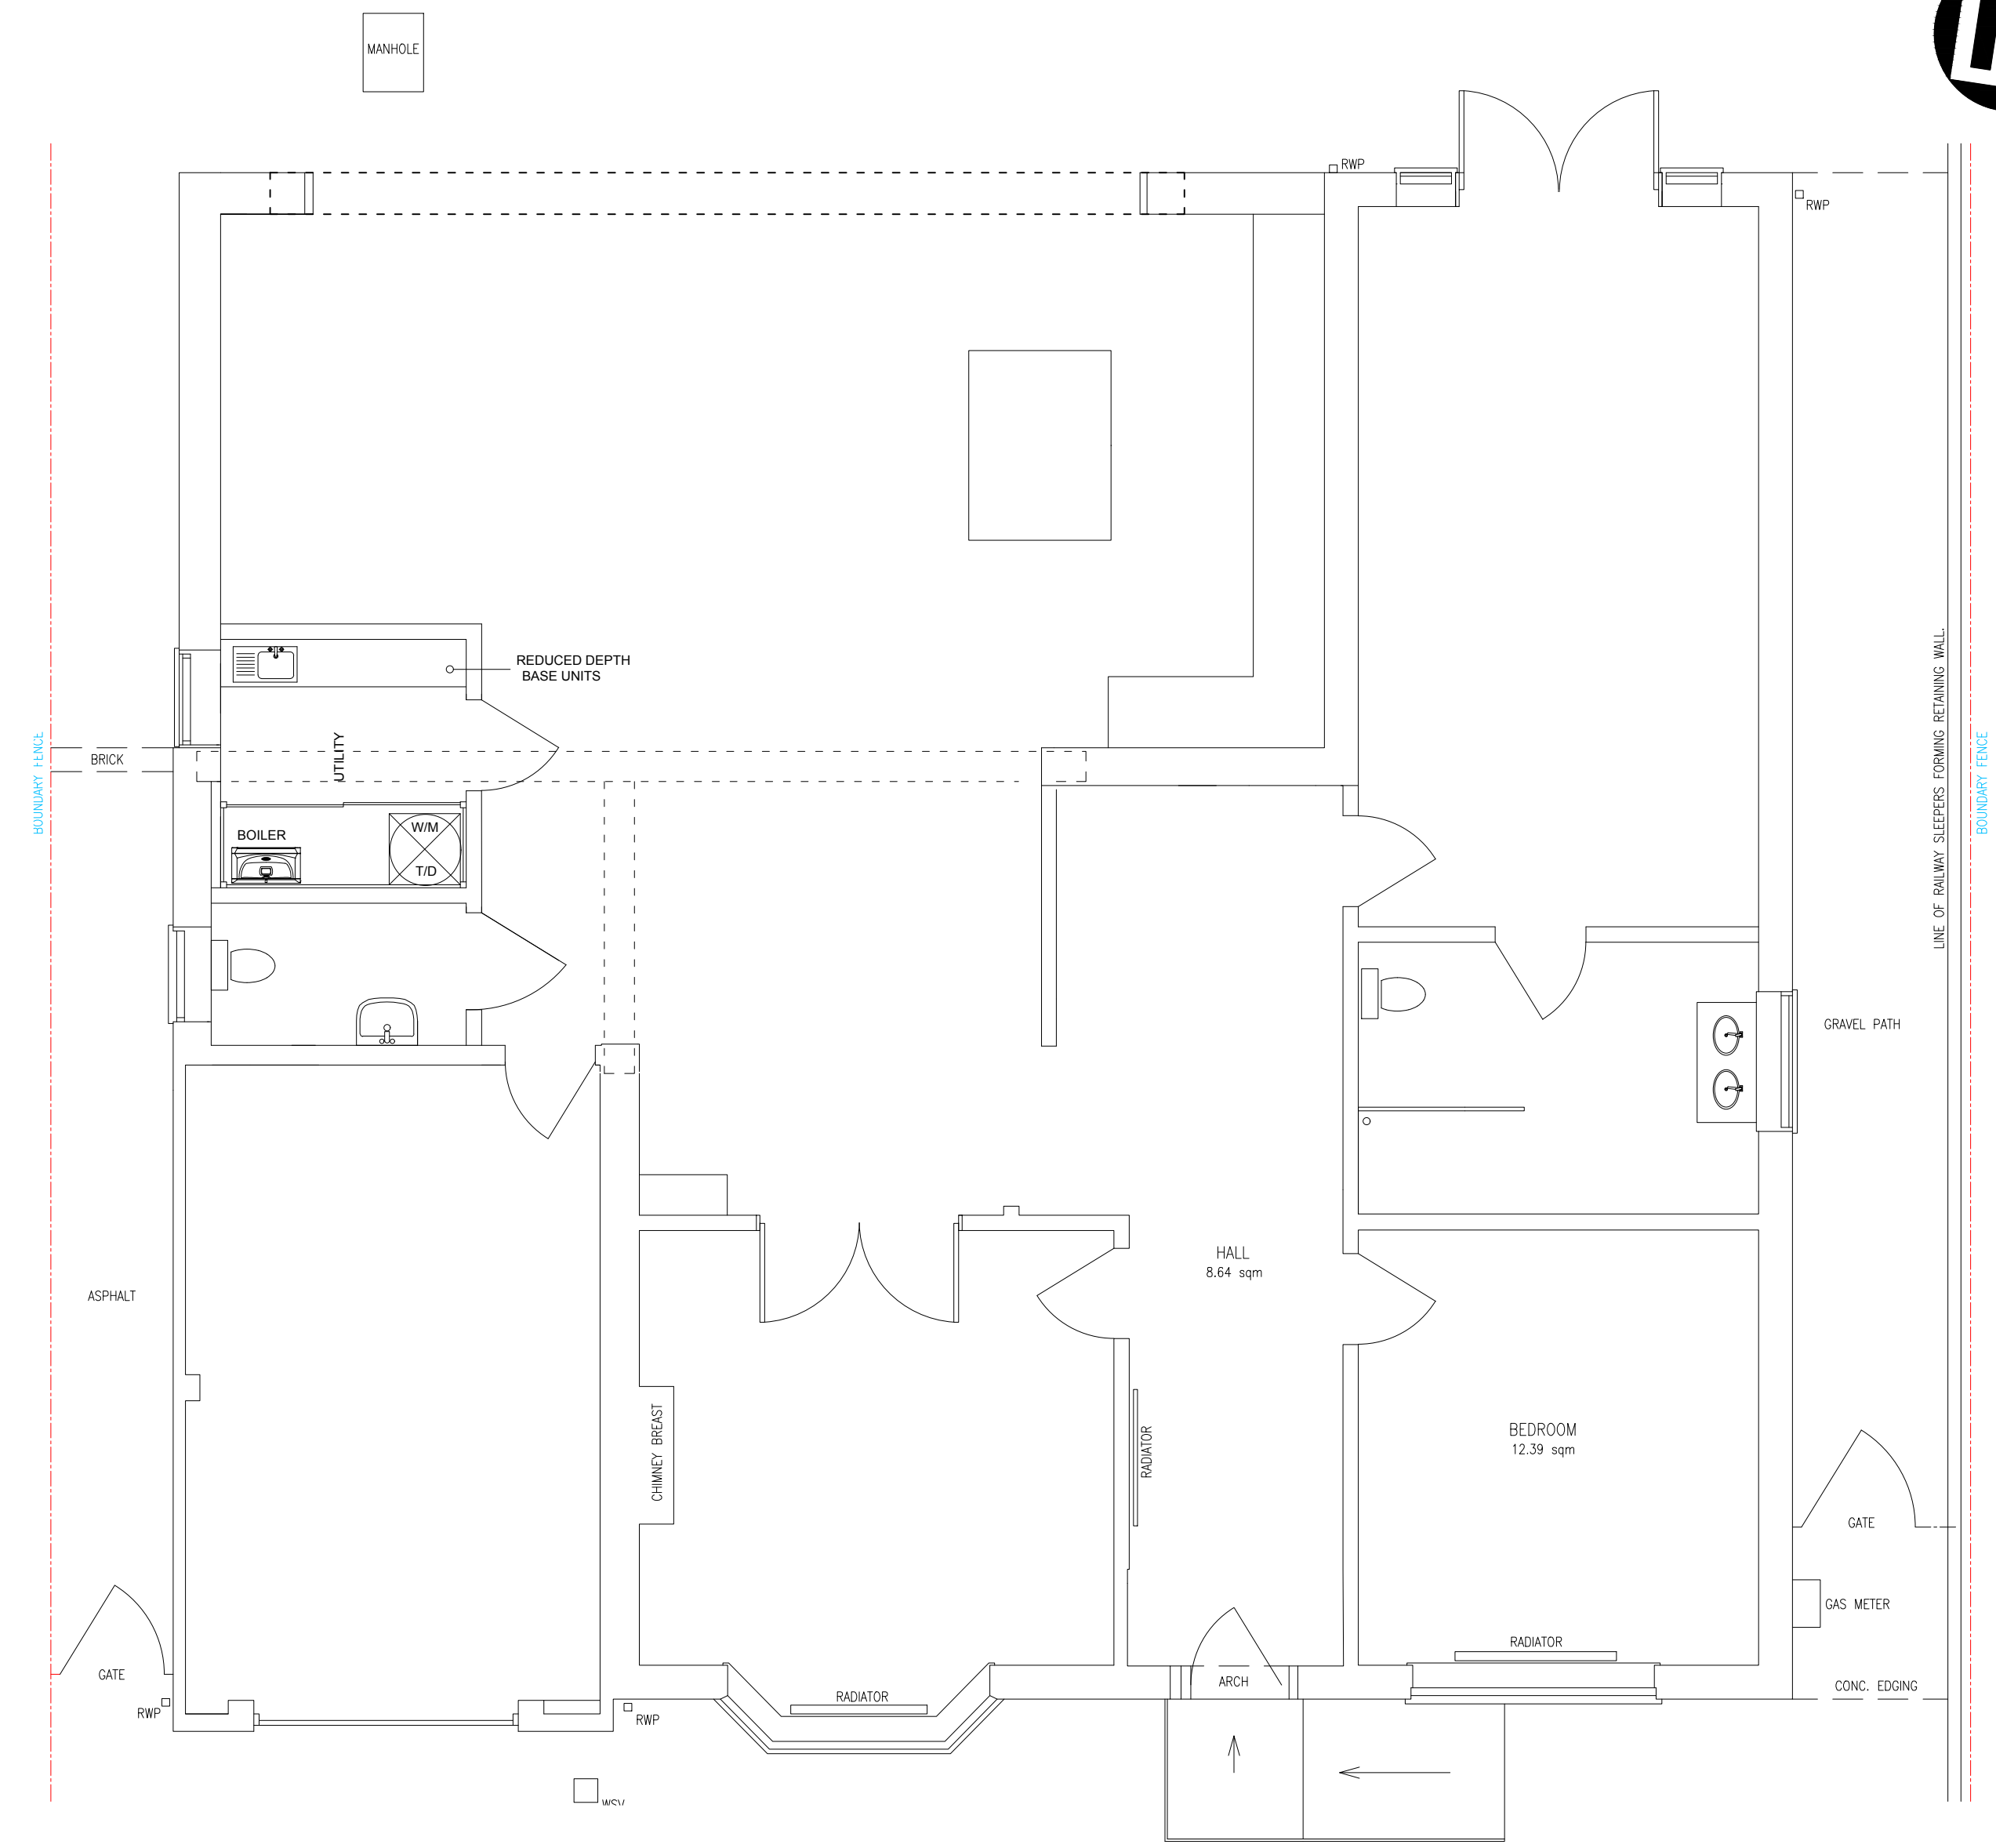

02 FLOOR PLAN
PROPOSED

 

SCALE: 1:50 @ A1		
PROJECT 55 EVENDONS LANE WOKINGHAM RG41 4AD		
DRAWING FLOOR PLANS (DRAFT)		
DRAWING No: ACTUAL	REV:	DRAWN BY: JT