



DO NOT SCALE FROM THIS DRAWING. VERIFY ALL DIMENSIONS BEFORE SETTING OUT, COMMENCING WORK OR MAKING ANY SHOP DRAWINGS. REPORT ANY DISCREPANCIES TO SUPERVISING OFFICER IMMEDIATELY. COPYRIGHT ©



Front Elevation 1:100 Scale

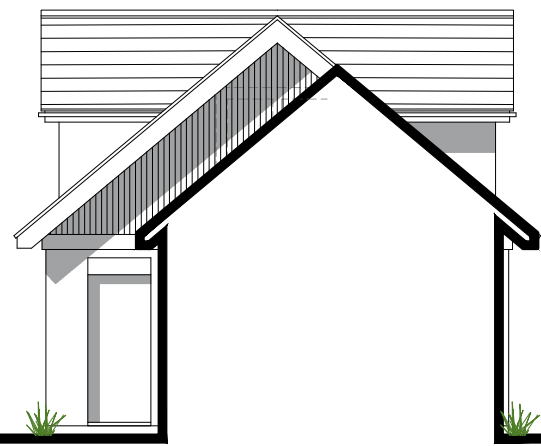


Side Elevation 1:100 Scale

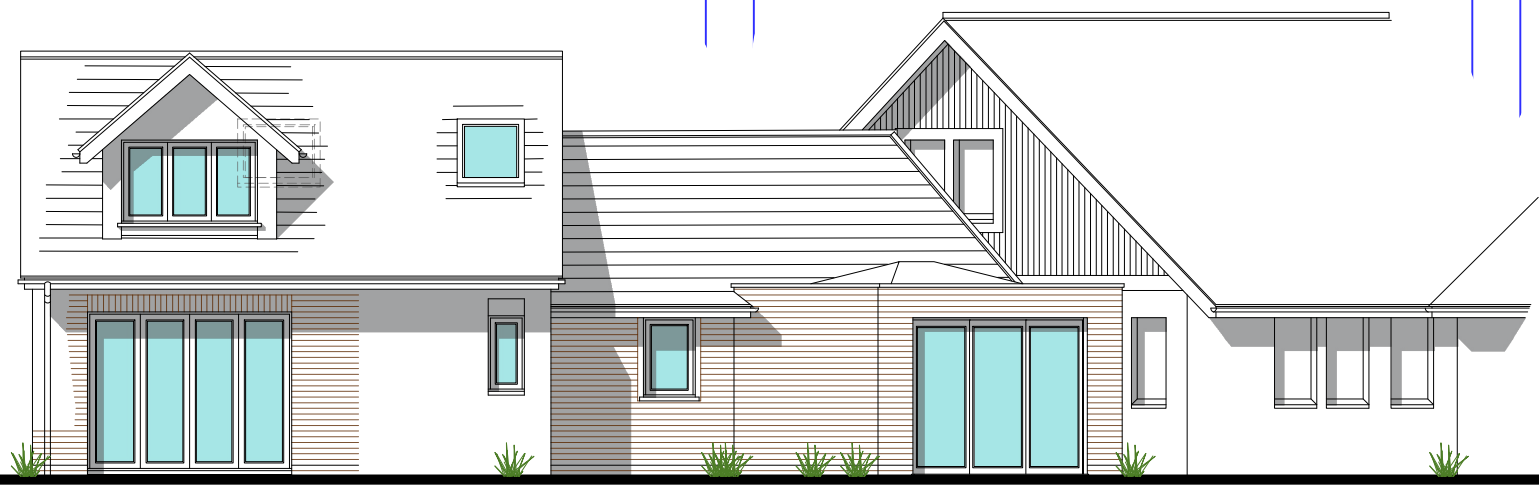


Rear Elevation 1:100 Scale




Side Elevation 1:100 Scale

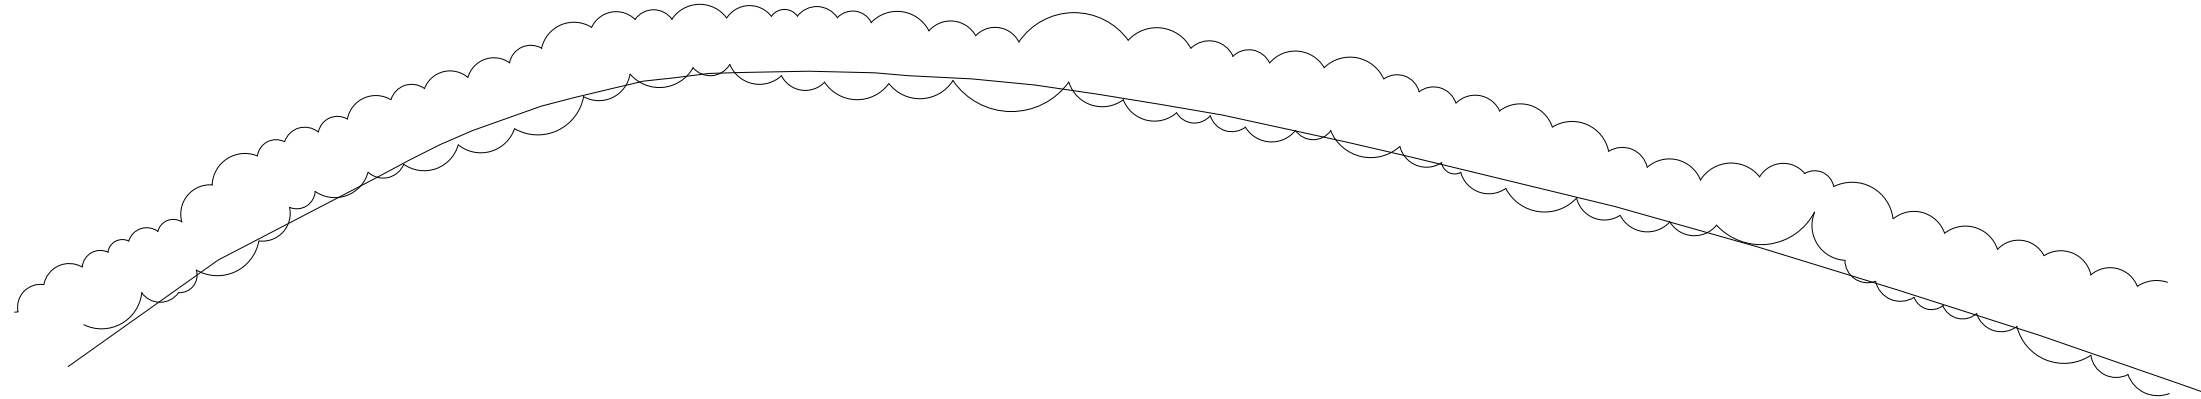

Ground Floor Plan 1:100 Scale

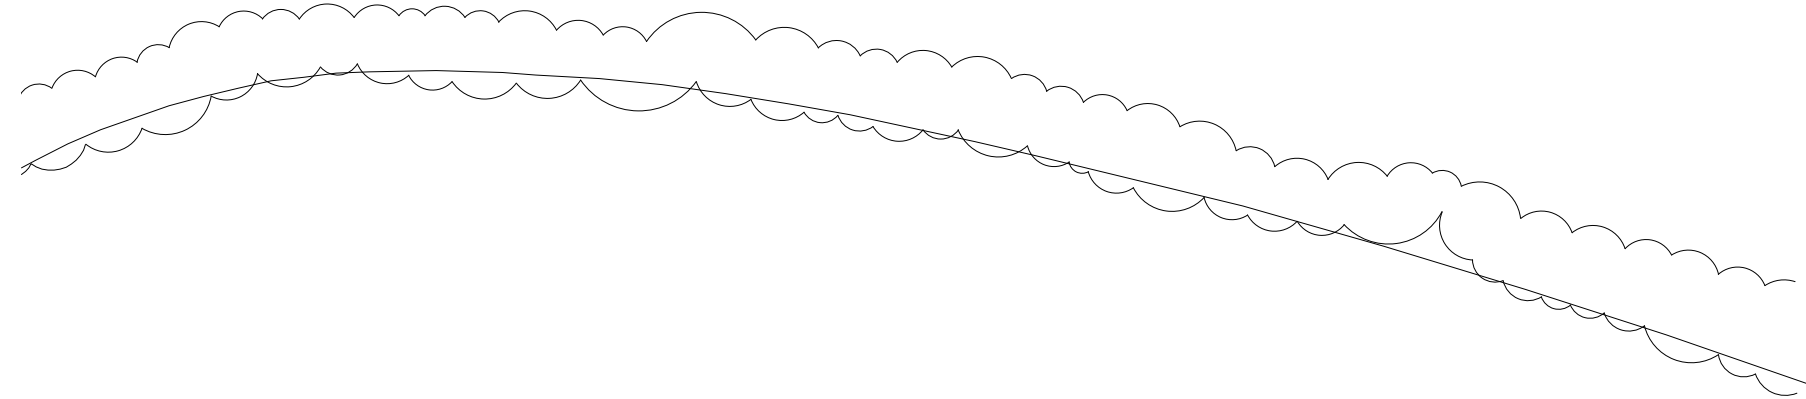

First Floor Plan 1:100 Scale

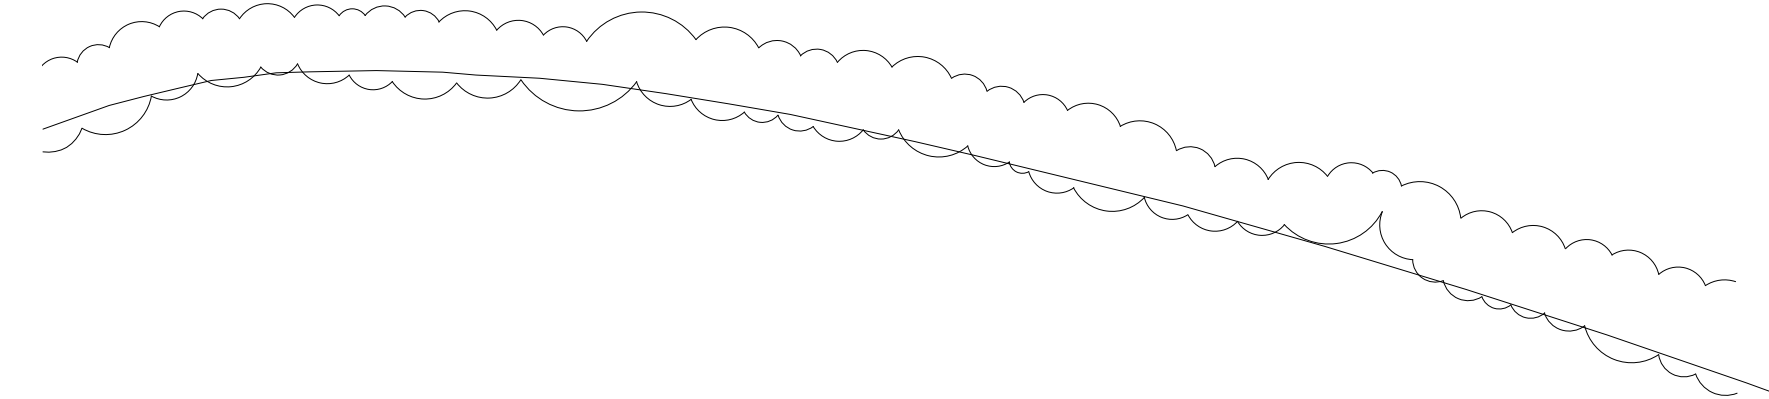

Roof Plan 1:100 Scale

1:100 scale Bar
This Drawing has been produced for printing onto A1 size paper.
If printing on A3 please use the scale below for reference.

0m 2.0m 4.0m 6.0m 8.0m

Rev A - Revised Scheme - November 2024

Bonney Architecture
PLANNING & TECHNICAL SERVICES

CLIENT Mr & Mrs R Ashford
14 Hornbeam Close
Barkham
Wokingham
RG41 4UR
07515 355 770
bonneyarchitecture@gmail.com

JOB West Greylake, Park Lane,
Riseley, Reading, RG7 1RU
DRG PROPOSED PLANS & ELEVATIONS

SCALE As shown DRAWN P Bonney DATE June 2024

BA 0282 | 02 | A