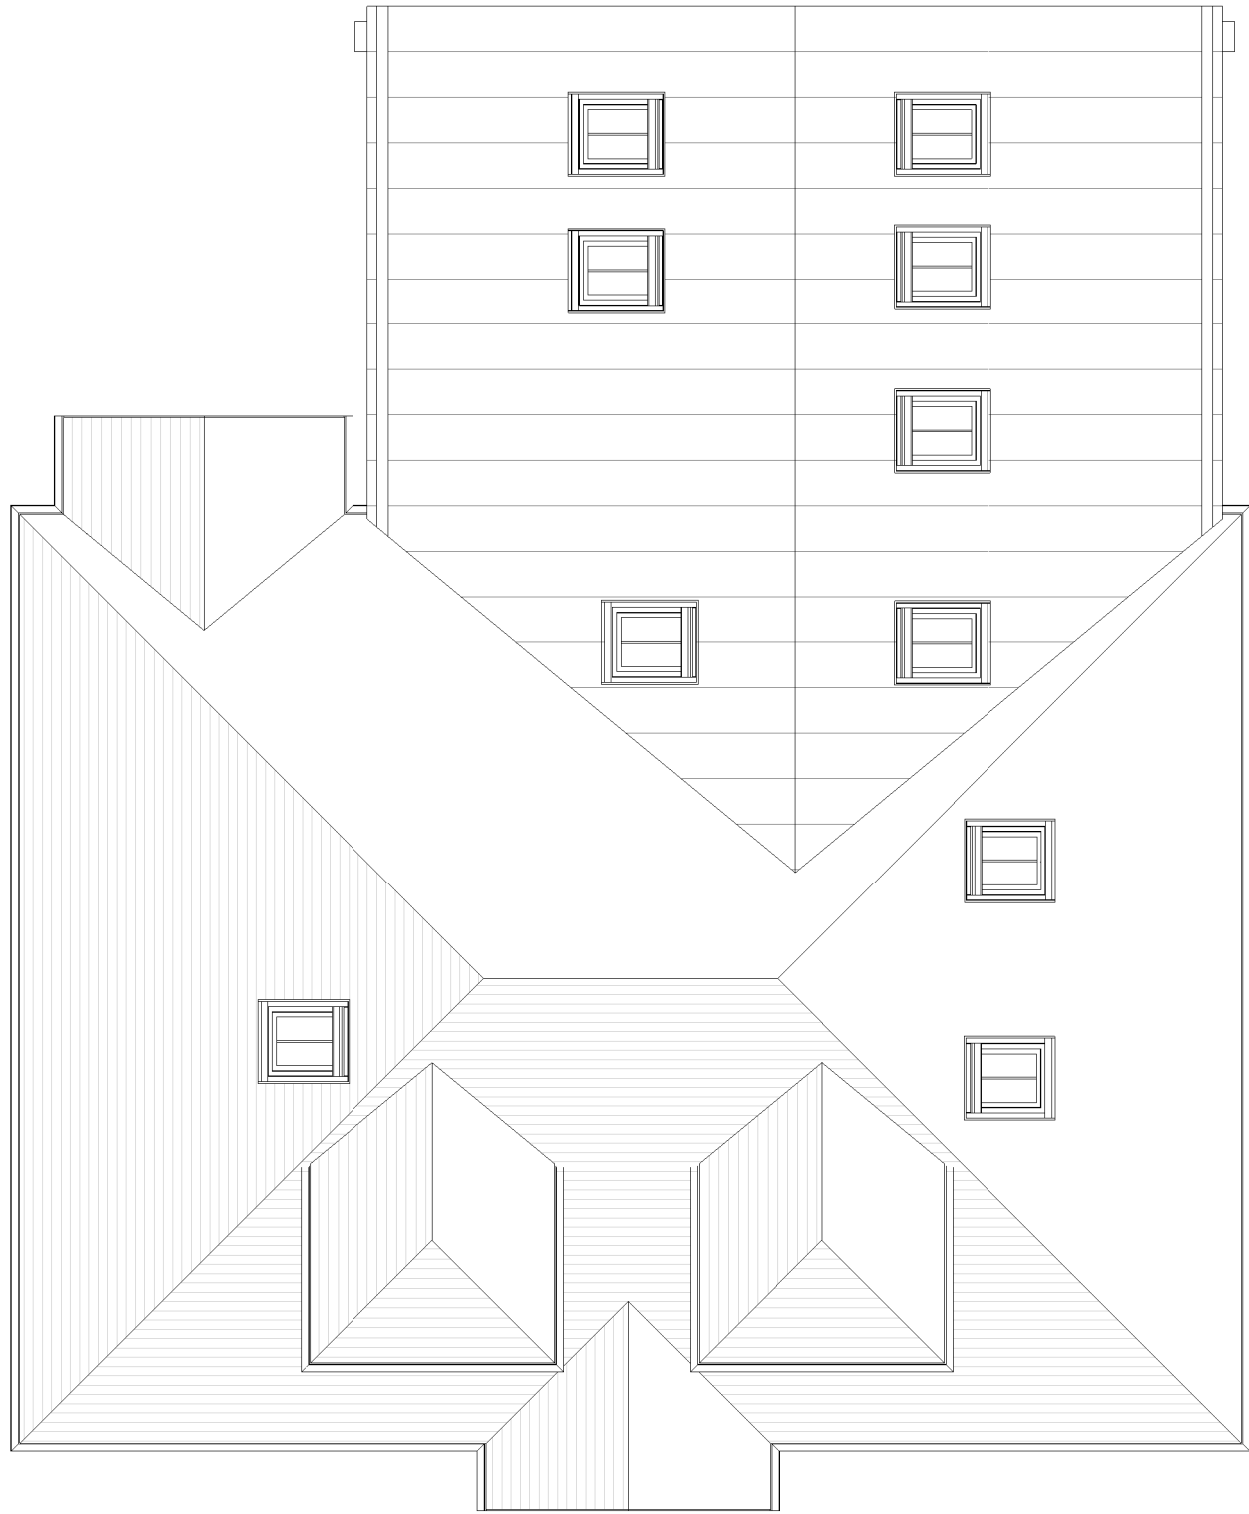
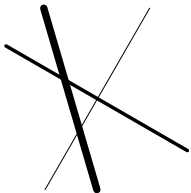


PROPOSED - SECOND FLOOR

1 : 100

 508 DESIGN STUDIO	GENERAL NOTES All drawings and written material appearing here, constitute original and unpublished work of the Architect and may not be duplicated, used or disclosed without written consent of the Architect. Notes and material designations are typical for similar conditions unless otherwise indicated. All rights reserved. * Denotes dimension to be verified on site with client and Architect.	CLIENT MR &MELITA	PROJECT NAME REAR EXTENSION AND INTERNAL ALTERATIONS	SCALE 1 : 100	REV DATE 2024-1101
		PROJECT ADDRESS 43, 9 MILE RIDE	DRAWING NAME PLANS - PROPOSED ROOF PLAN	DRAWING NUMBER 036-508-XX-XX-DR-A-1005	REVISION P1