



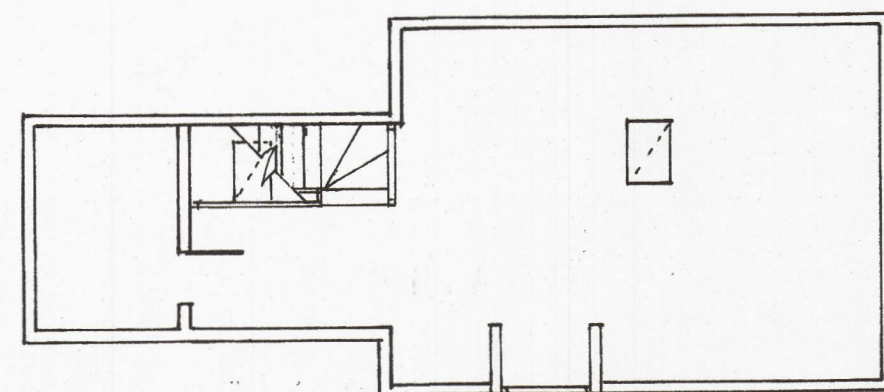

FIRST FLOOR PLAN 1:100

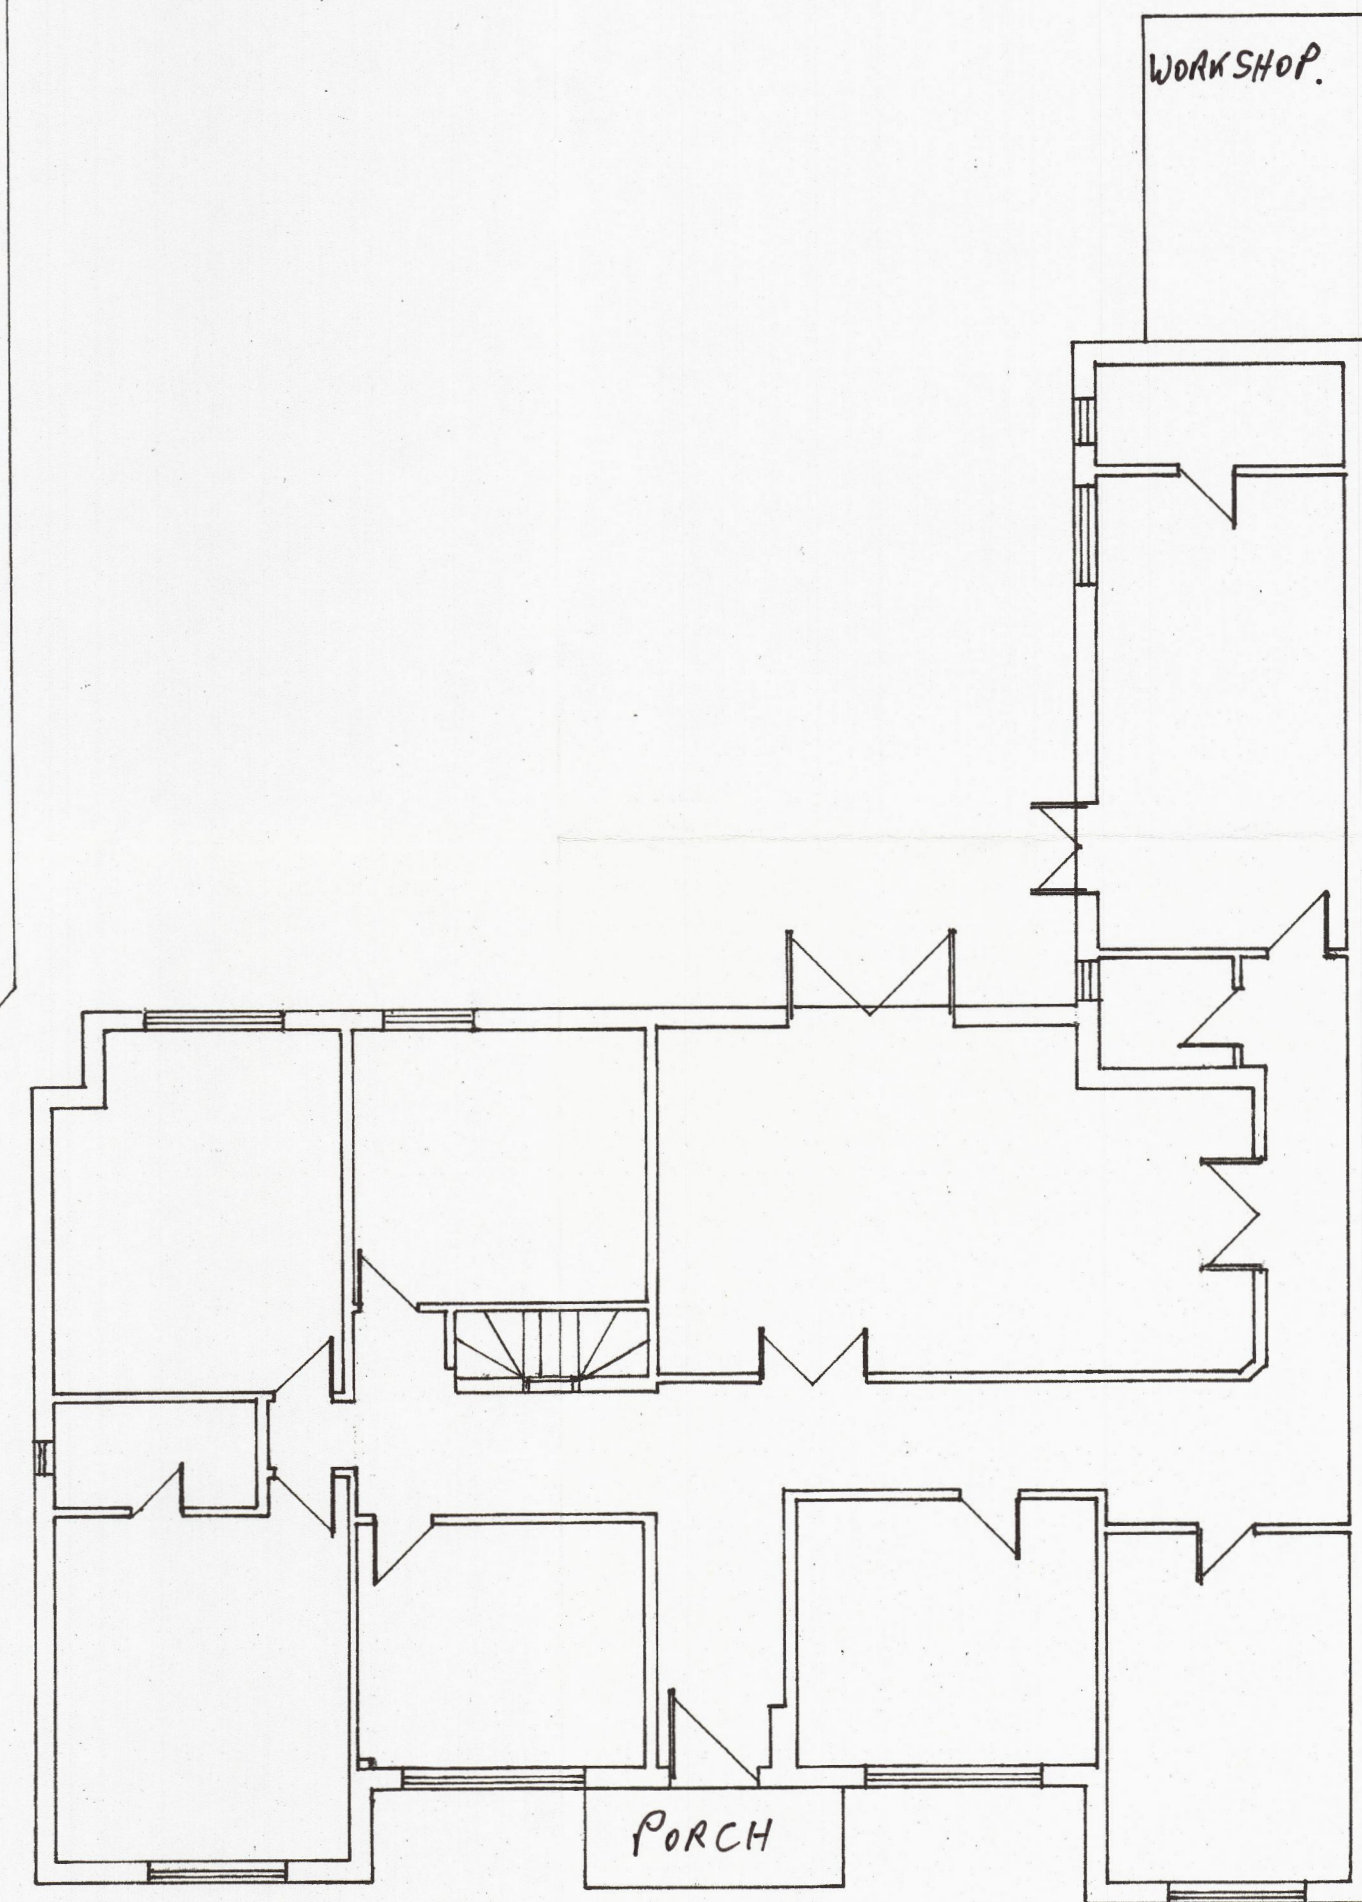

GROUND FLOOR PLAN 1:100

EXISTING GROUND & FIRST FLOOR PLANS
 250 NINE MILE RIDE, FINCHAMSTED
 RG 40 3 PA
 DRAWING No. ML/01
 SCALE 1:100

