




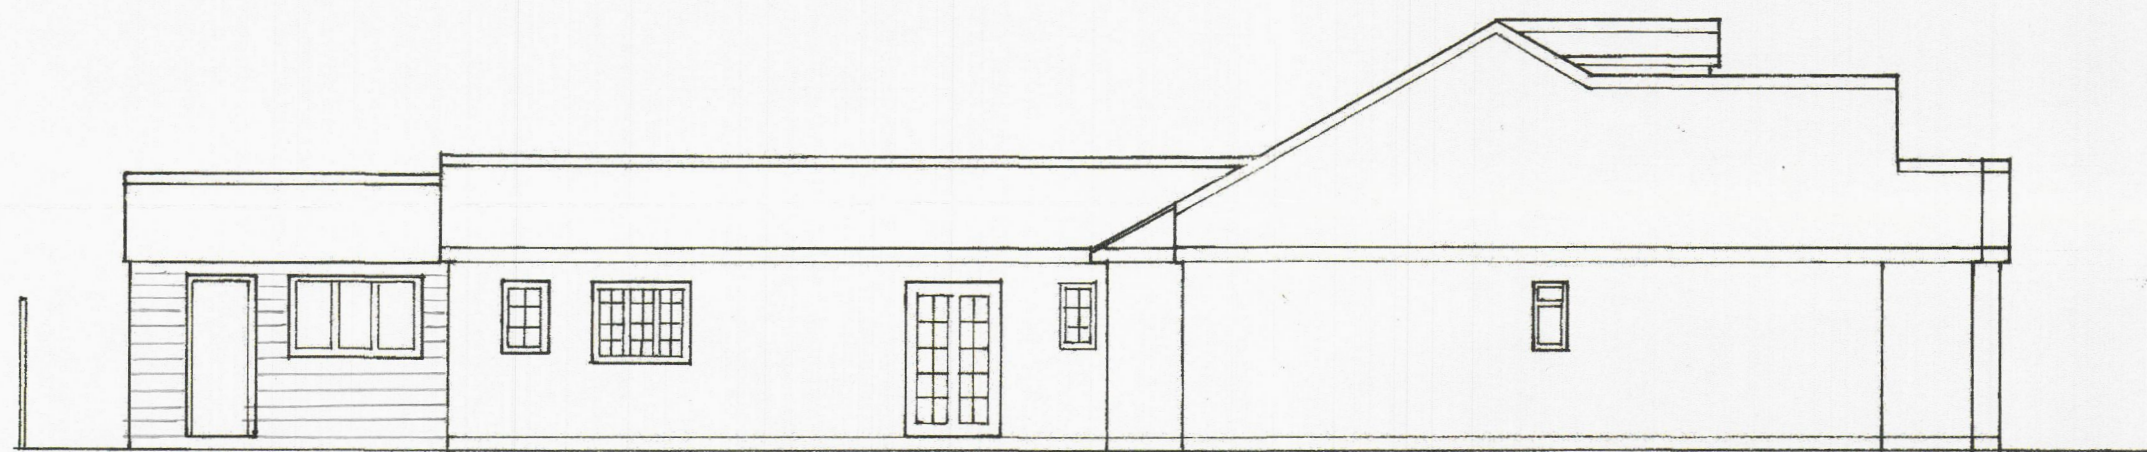


NORTH EAST ELEVATION

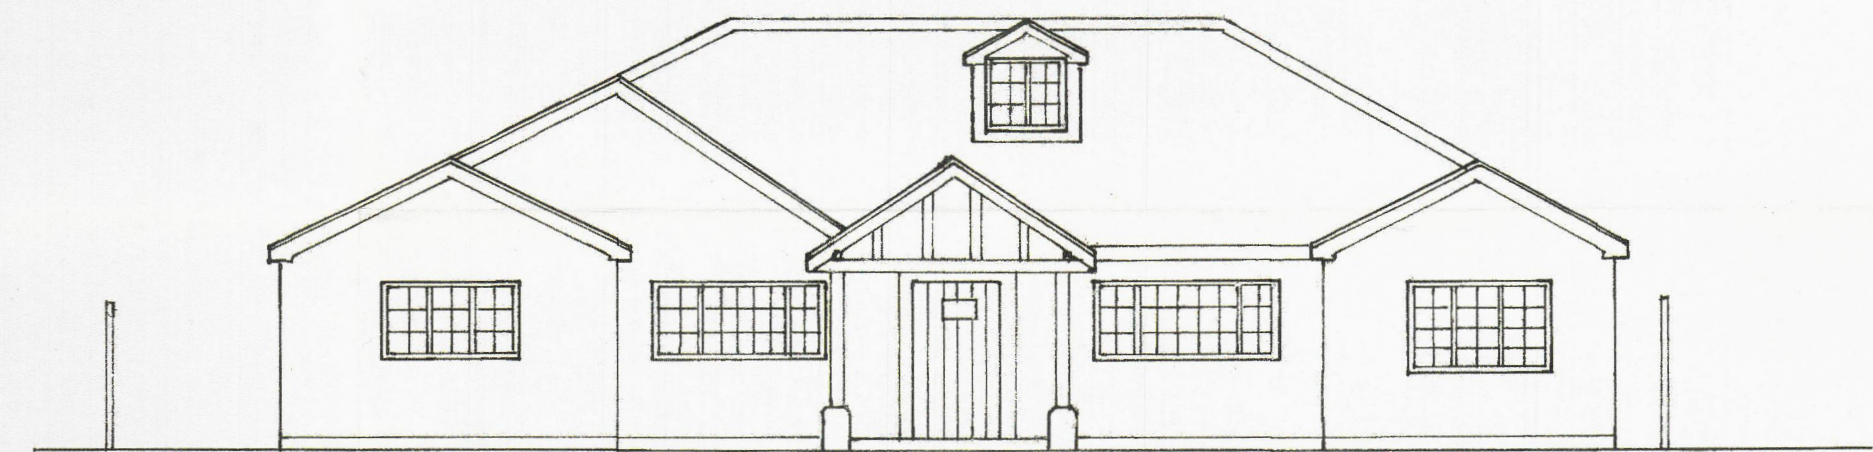


FRONT ELEVATION

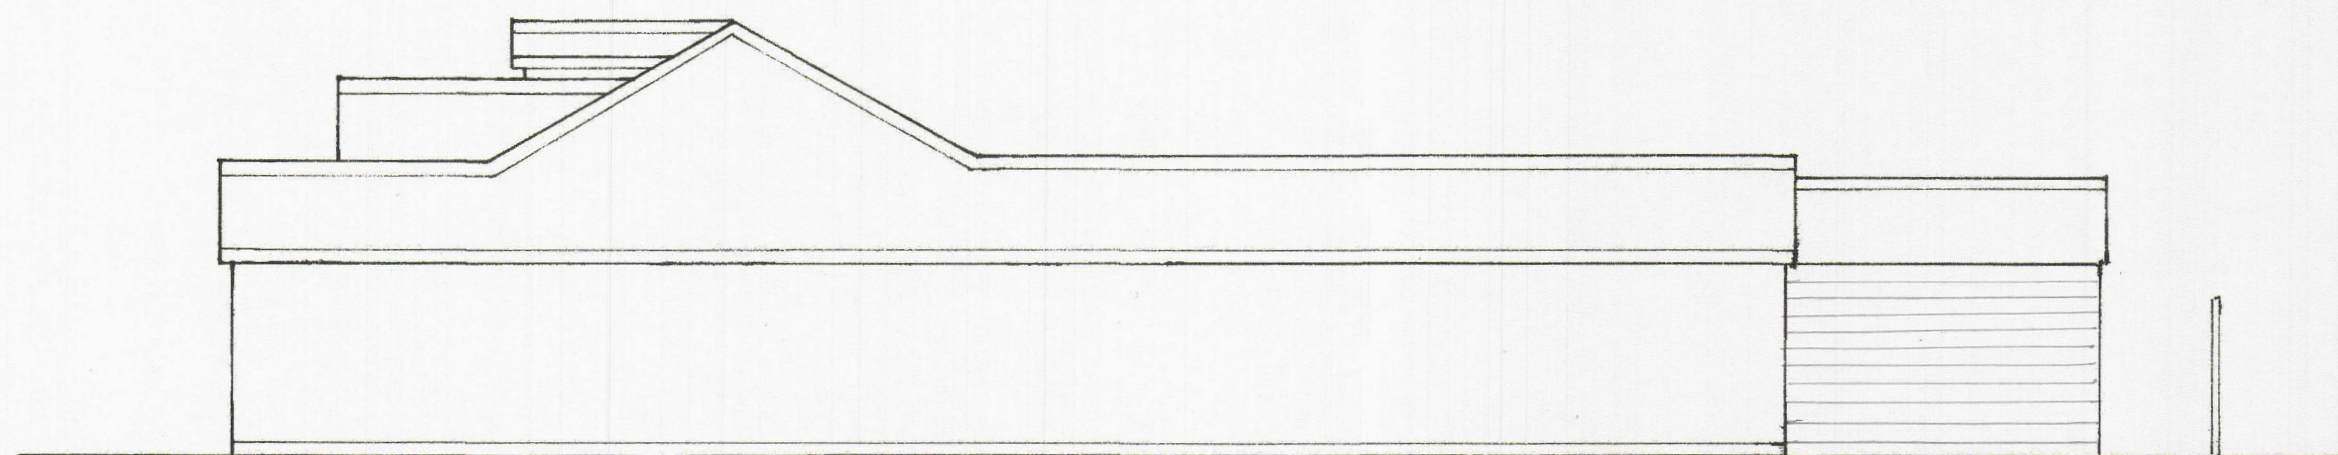

SOUTH WEST ELEVATION

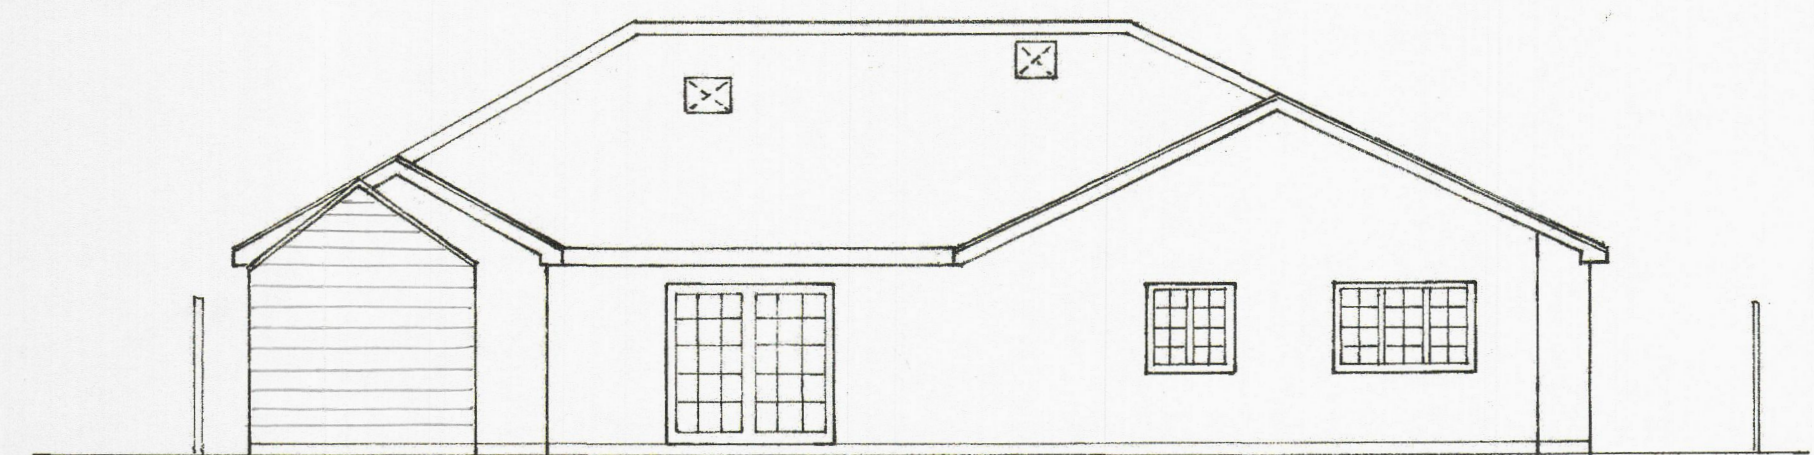

REAR ELEVATION

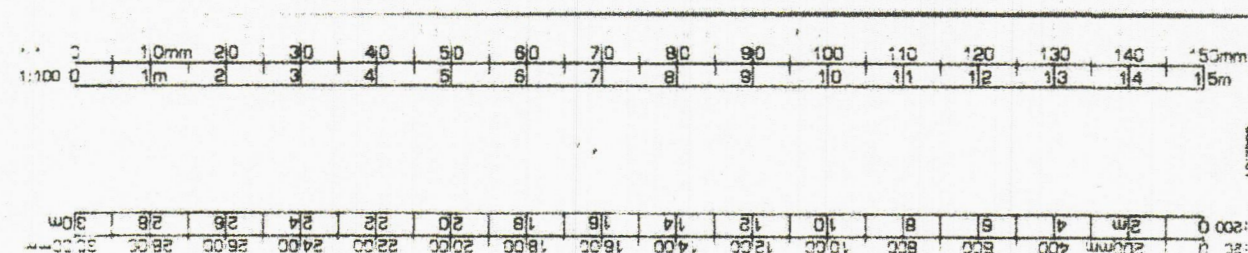

EXISTING ELEVATIONS
 250 NINE MILE RIDE, FINCHAMSTED.
 RG40 3PA
 DRAWING No. ML/02
 SCALE 1:100
 0 1 2 3 4 5 6 7 8 9 10m
 500
 mm.