



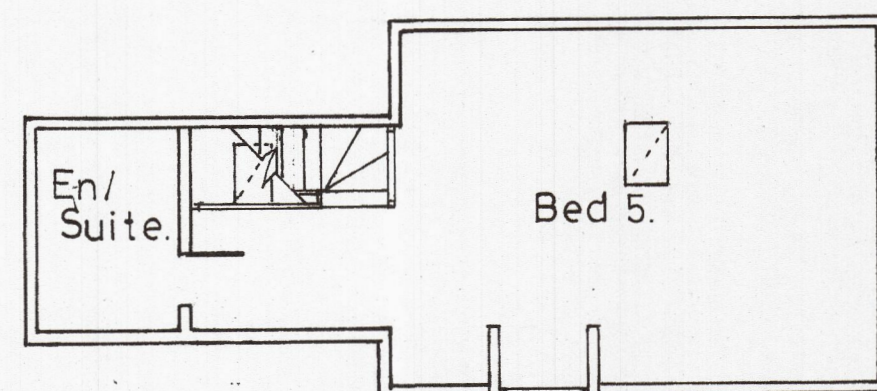


FIRST FLOOR PLAN 1:100

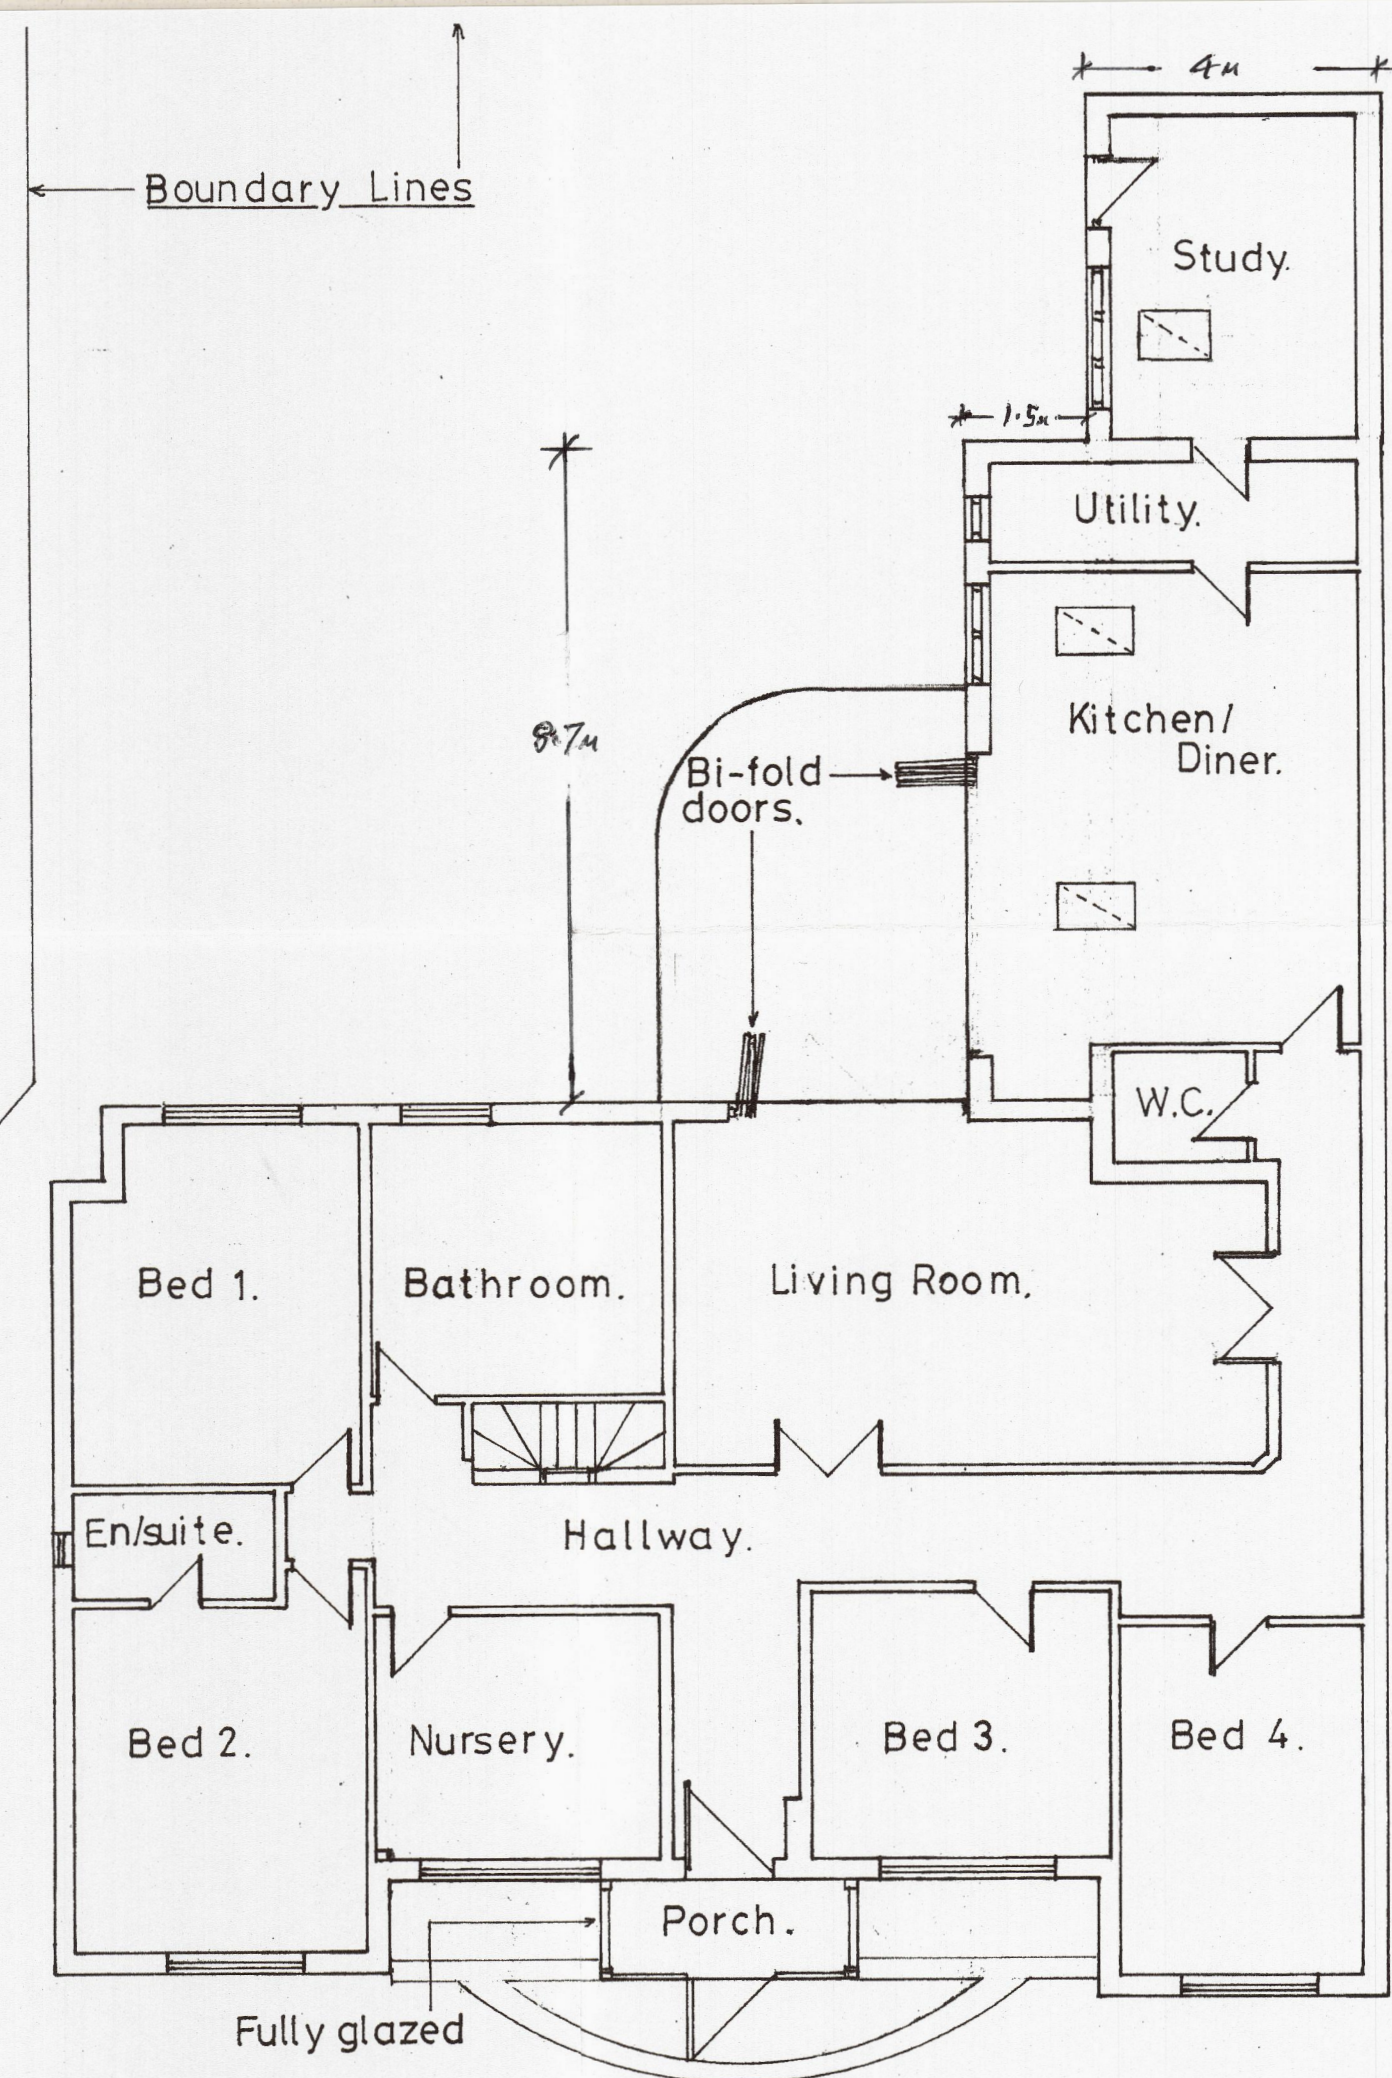

GROUND FLOOR PLAN 1:100

Scale:- 1:100

 

PROPOSED GROUND & FIRST FLOOR
PLANS.
250 NINE MILE RIDE
RG40 3PA
Dwg. No. ML/03
SCALE:- 1:100