




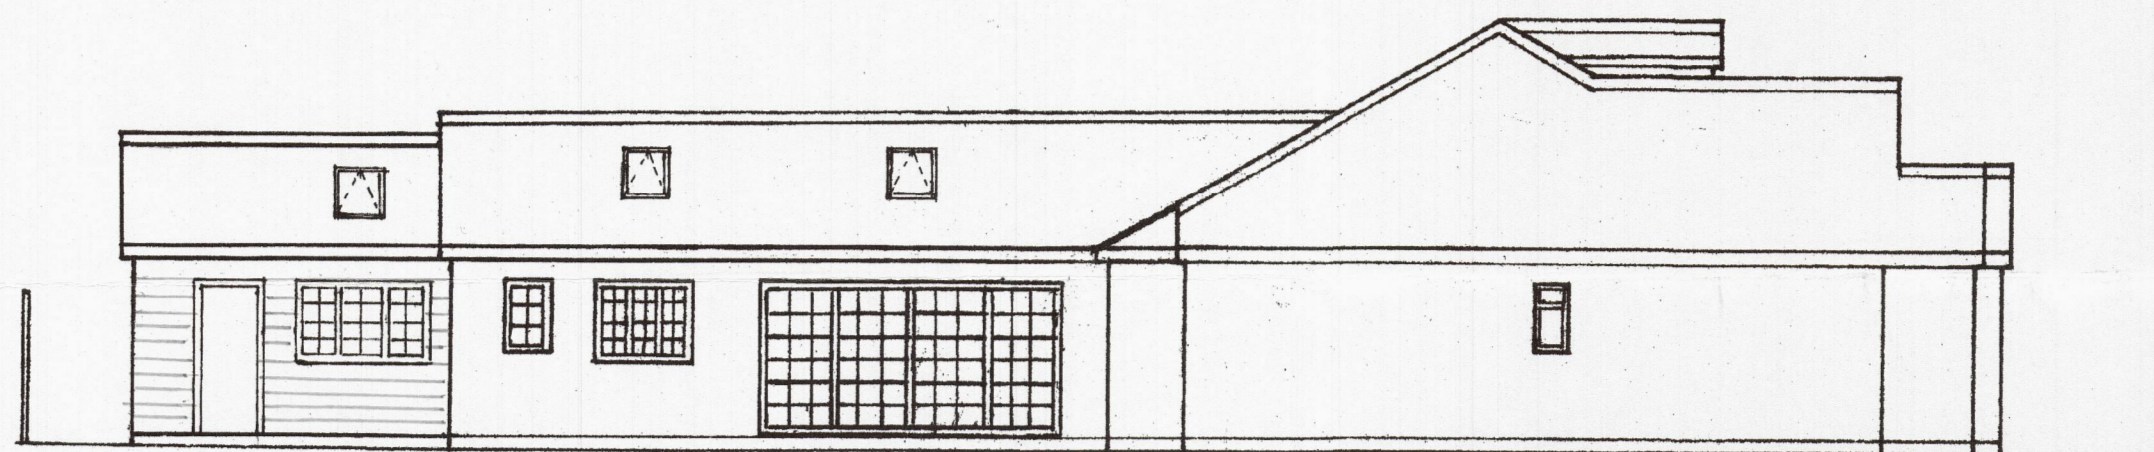


NORTH EAST ELEVATION

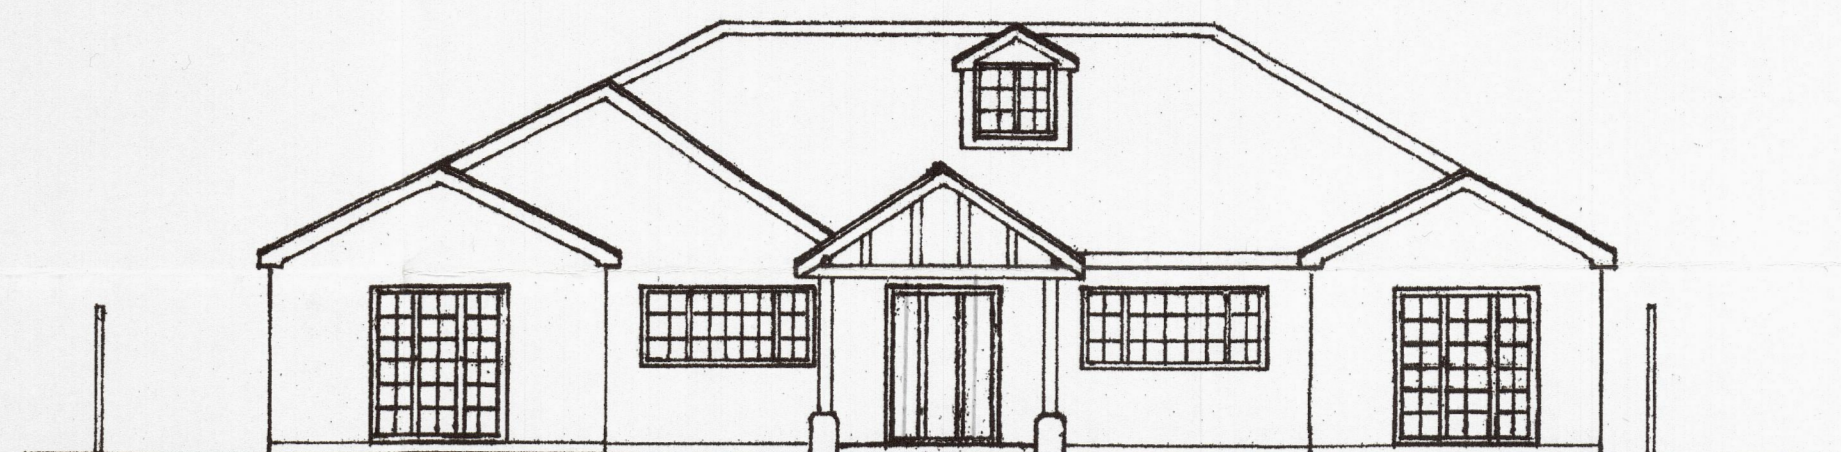

FRONT ELEVATION


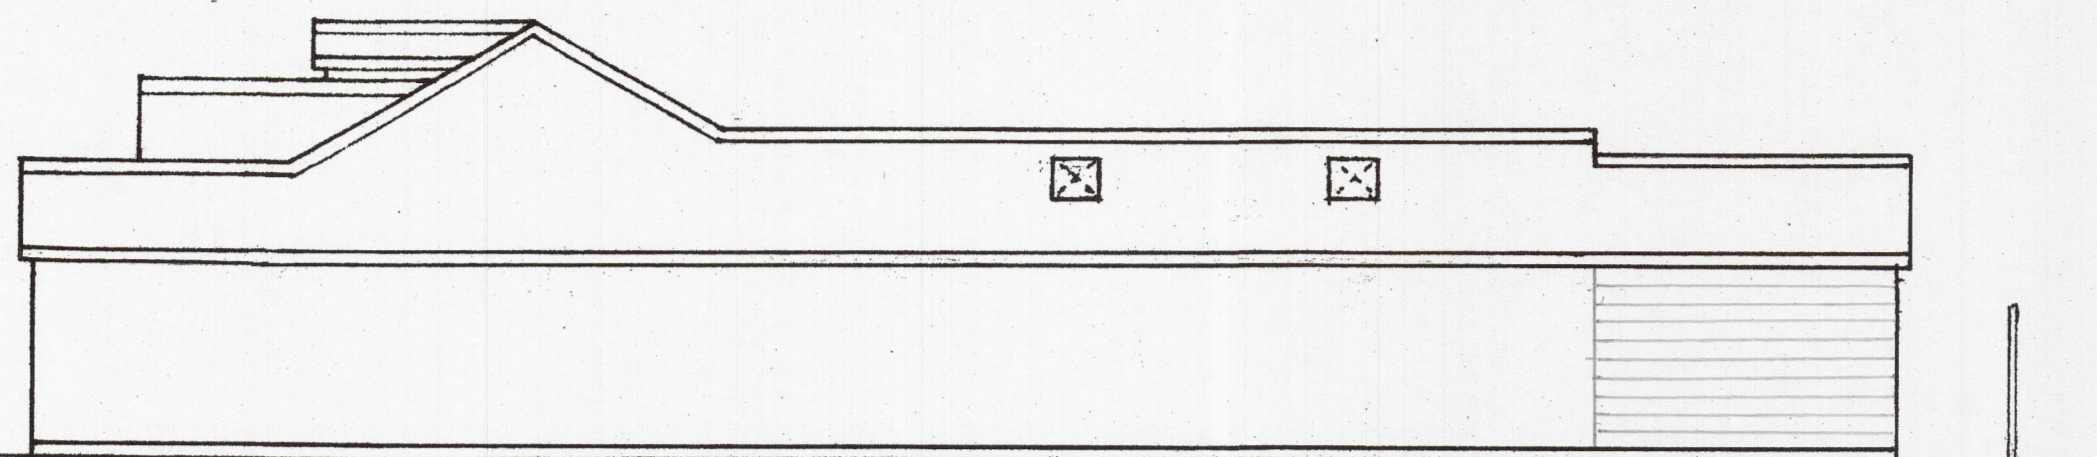


SOUTH WEST ELEVATION

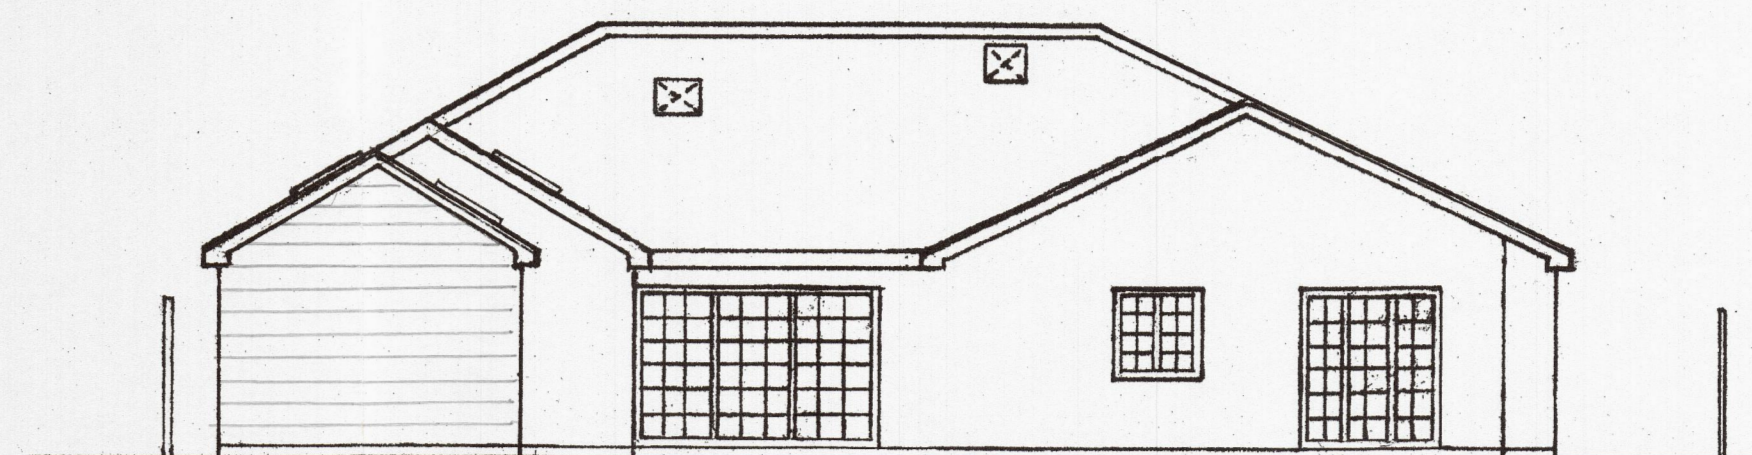

REAR ELEVATION

Scale 1:100

  

Proposed Elevations
250 Nine Mile Ride
RG40 3PA
Dwg No:- ML/04