



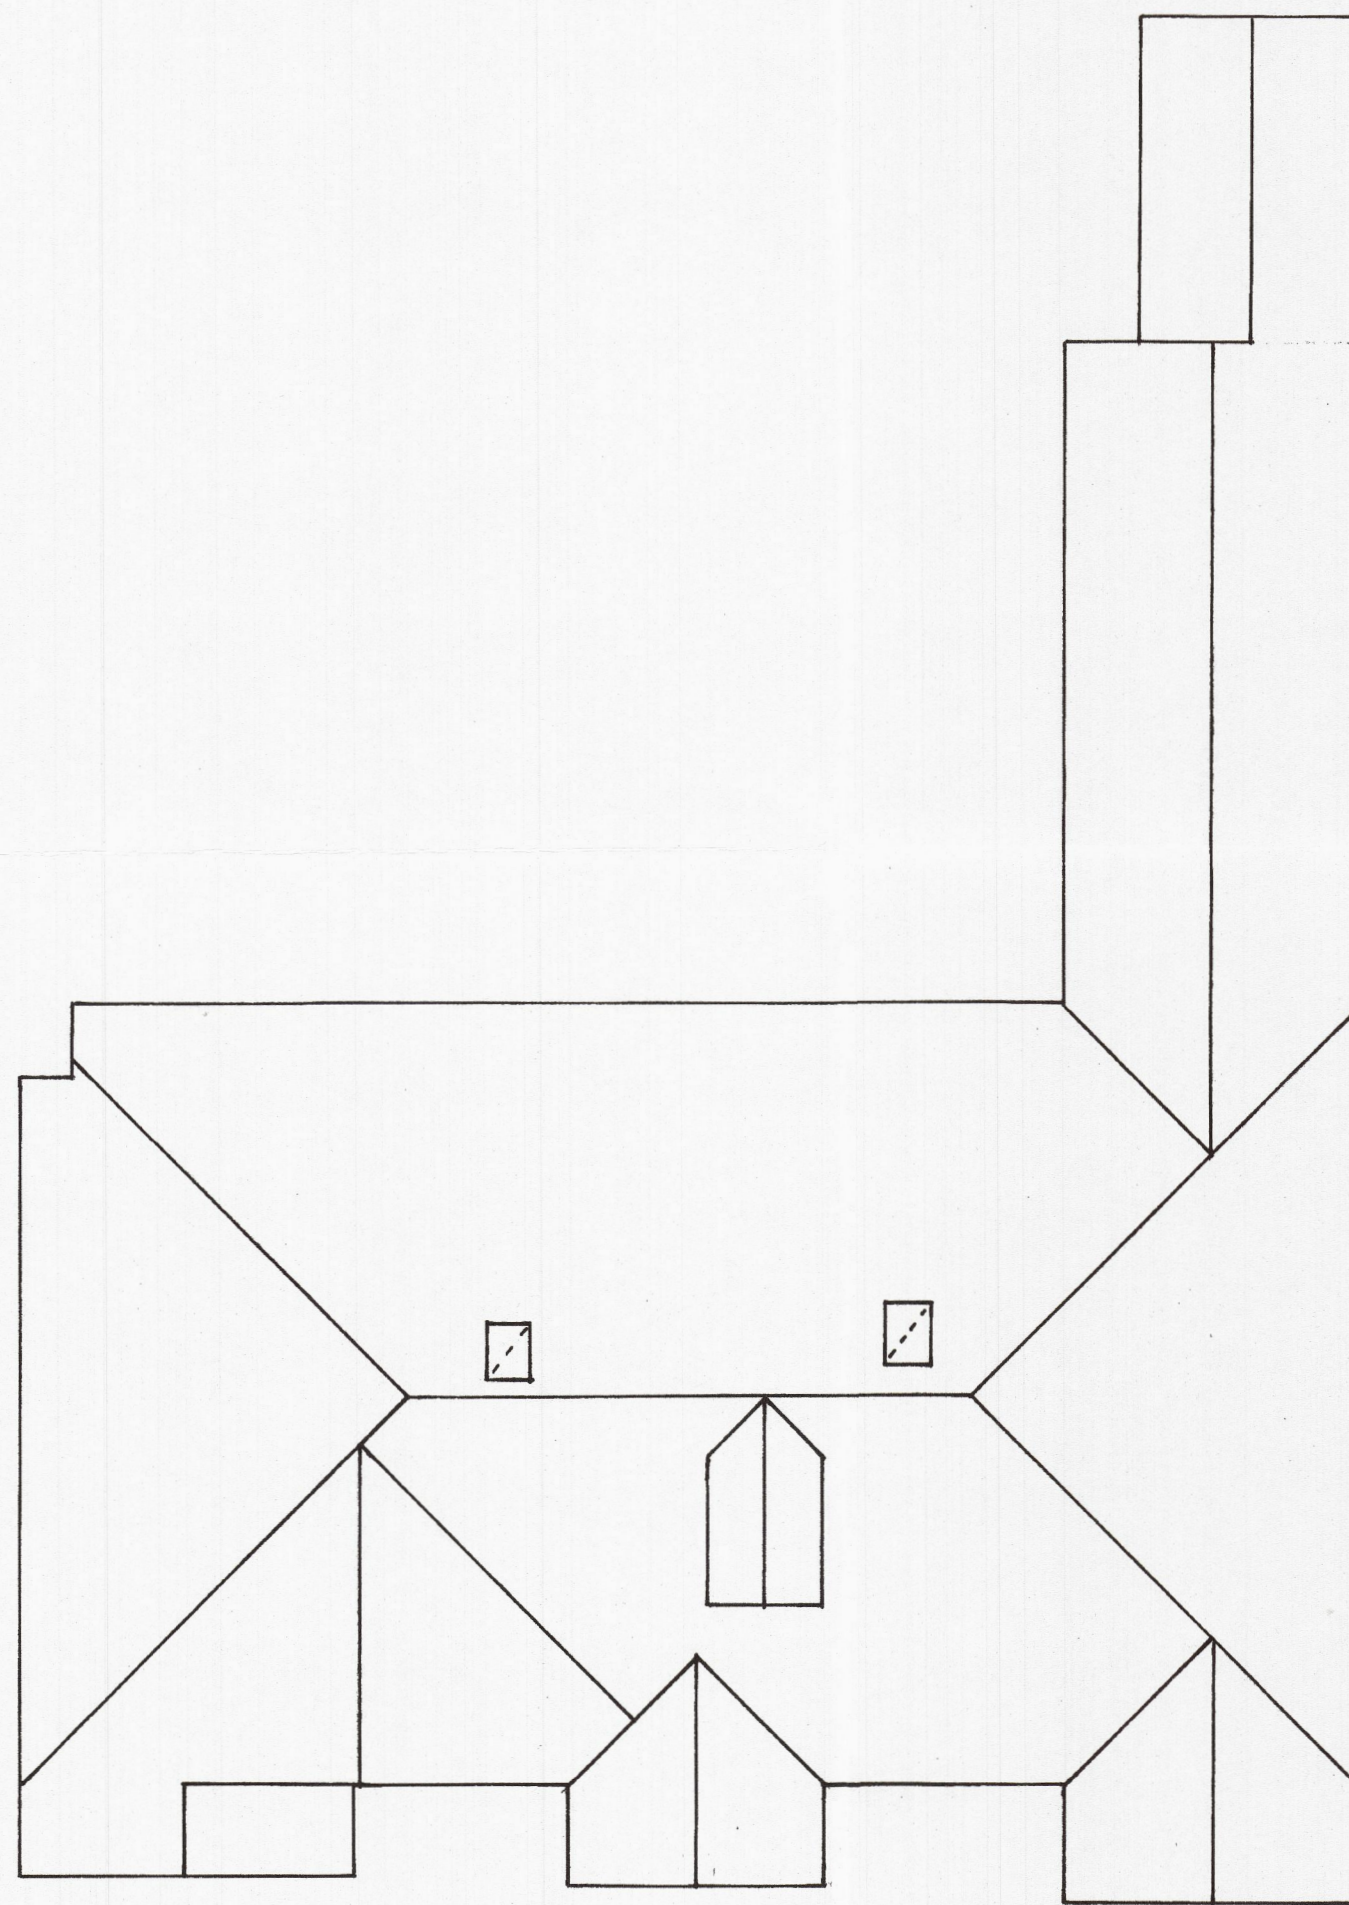

Existing Roof Plan

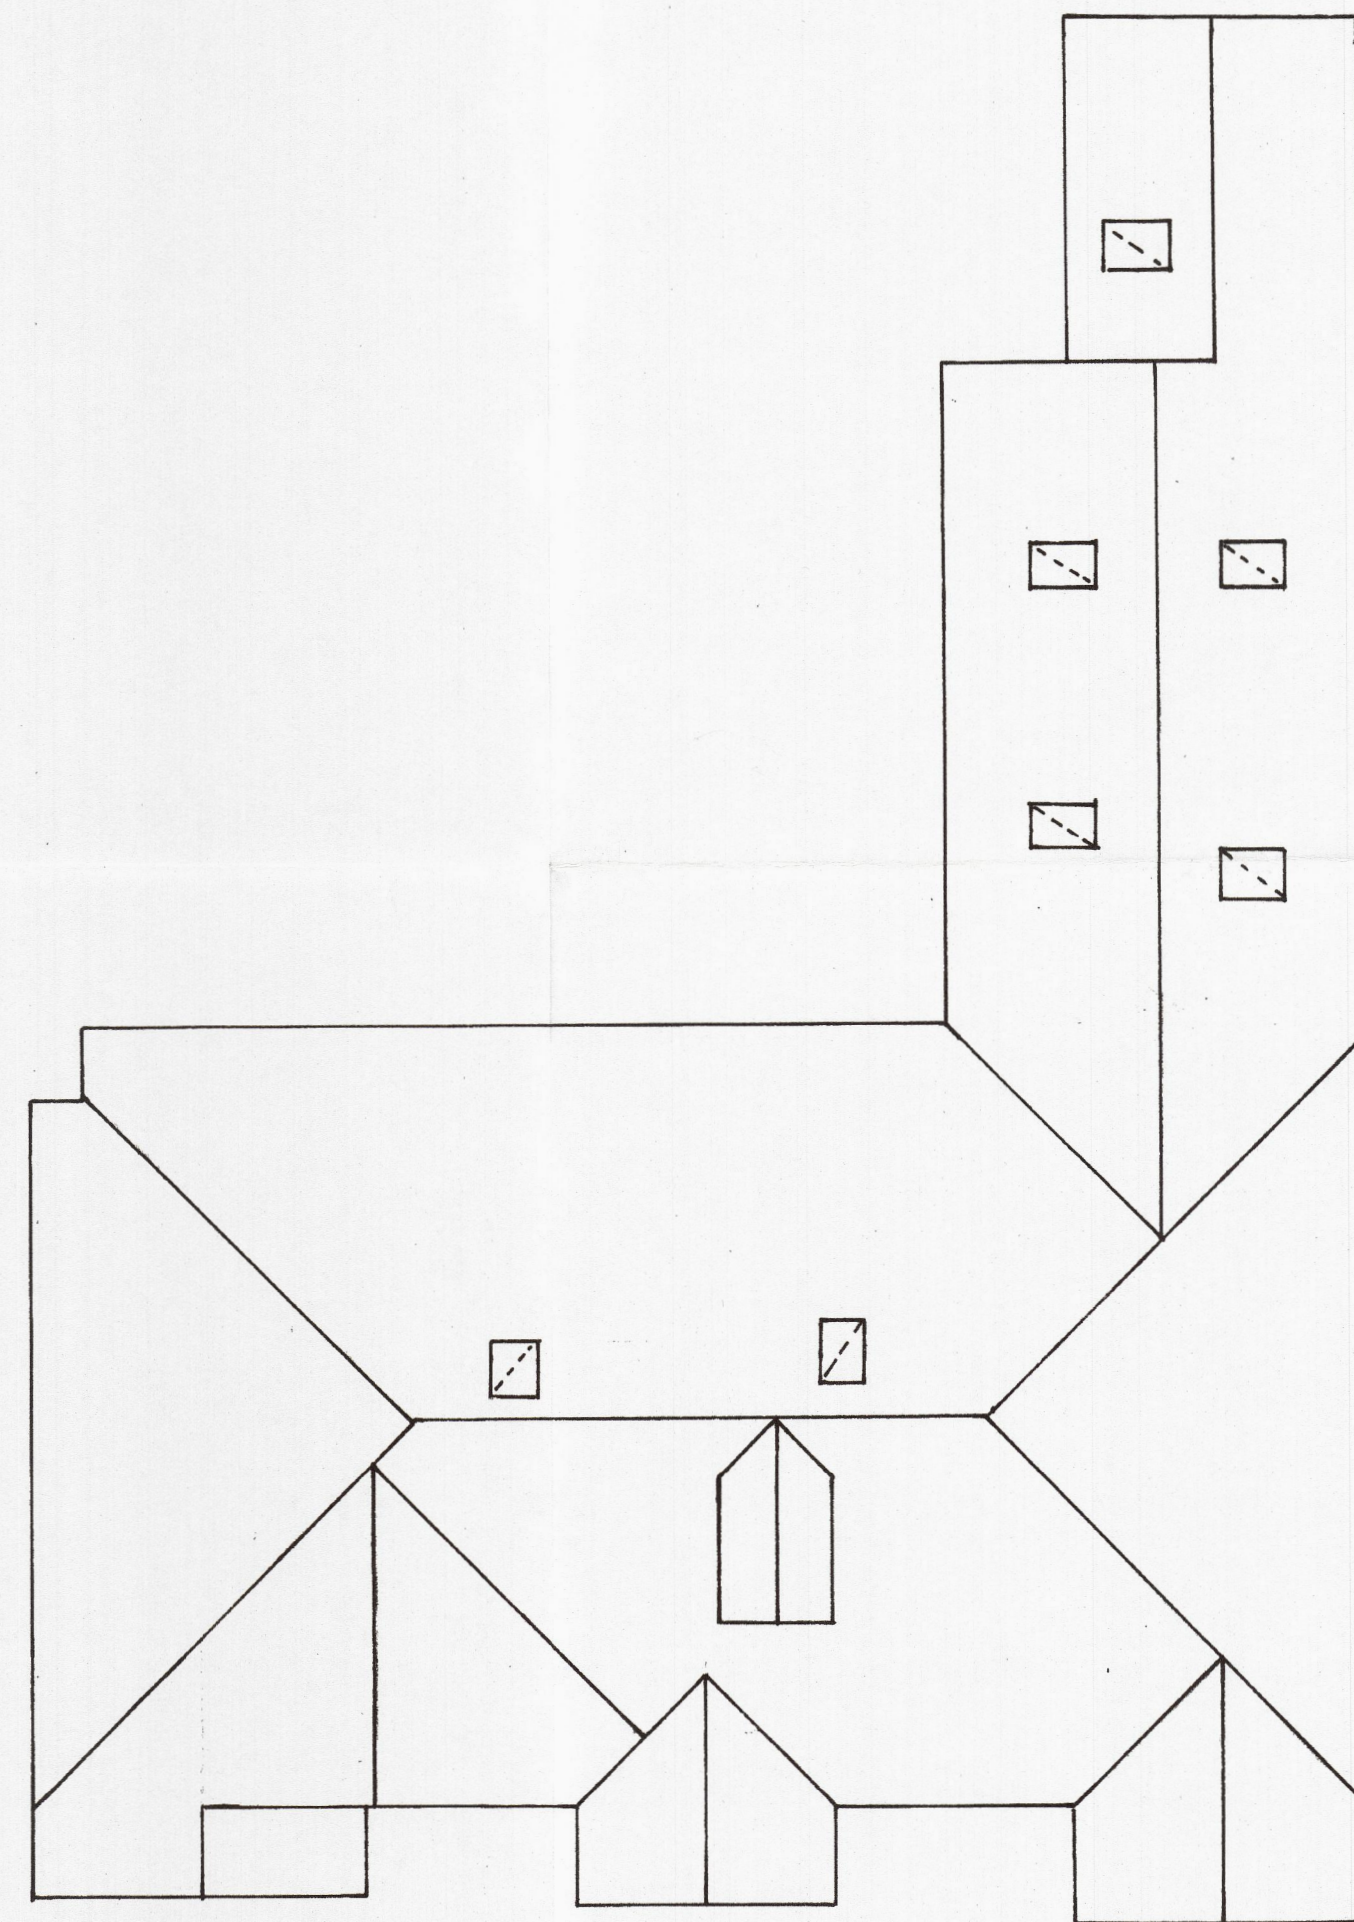

Proposed Roof Plan

Roof Plans
250 Nine Mile Ride
RG40 3PA
Dwg. No:- ML/05
Scale:- 1:100

