



CENTRE COORDINATES: 475774 , 173166

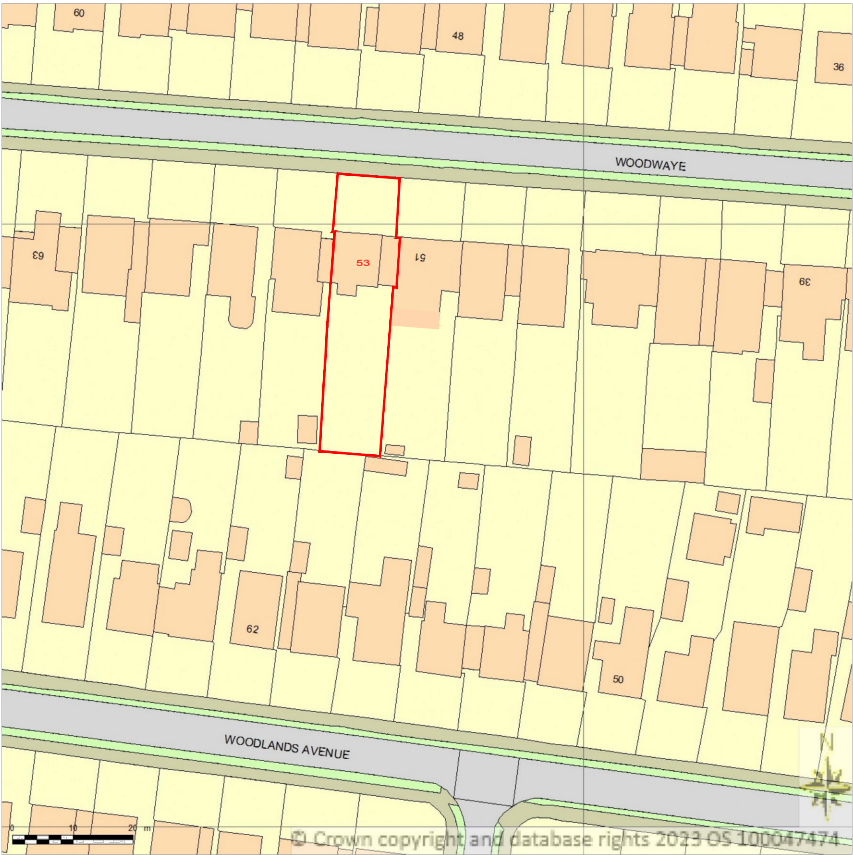



Supplied by Streetwise Maps Ltd
www.streetwise.net
Licence No: 100047474

LOCATION PLAN
SCALE 1:1250@A3


BLOCK PLAN
SCALE 1:500@A3

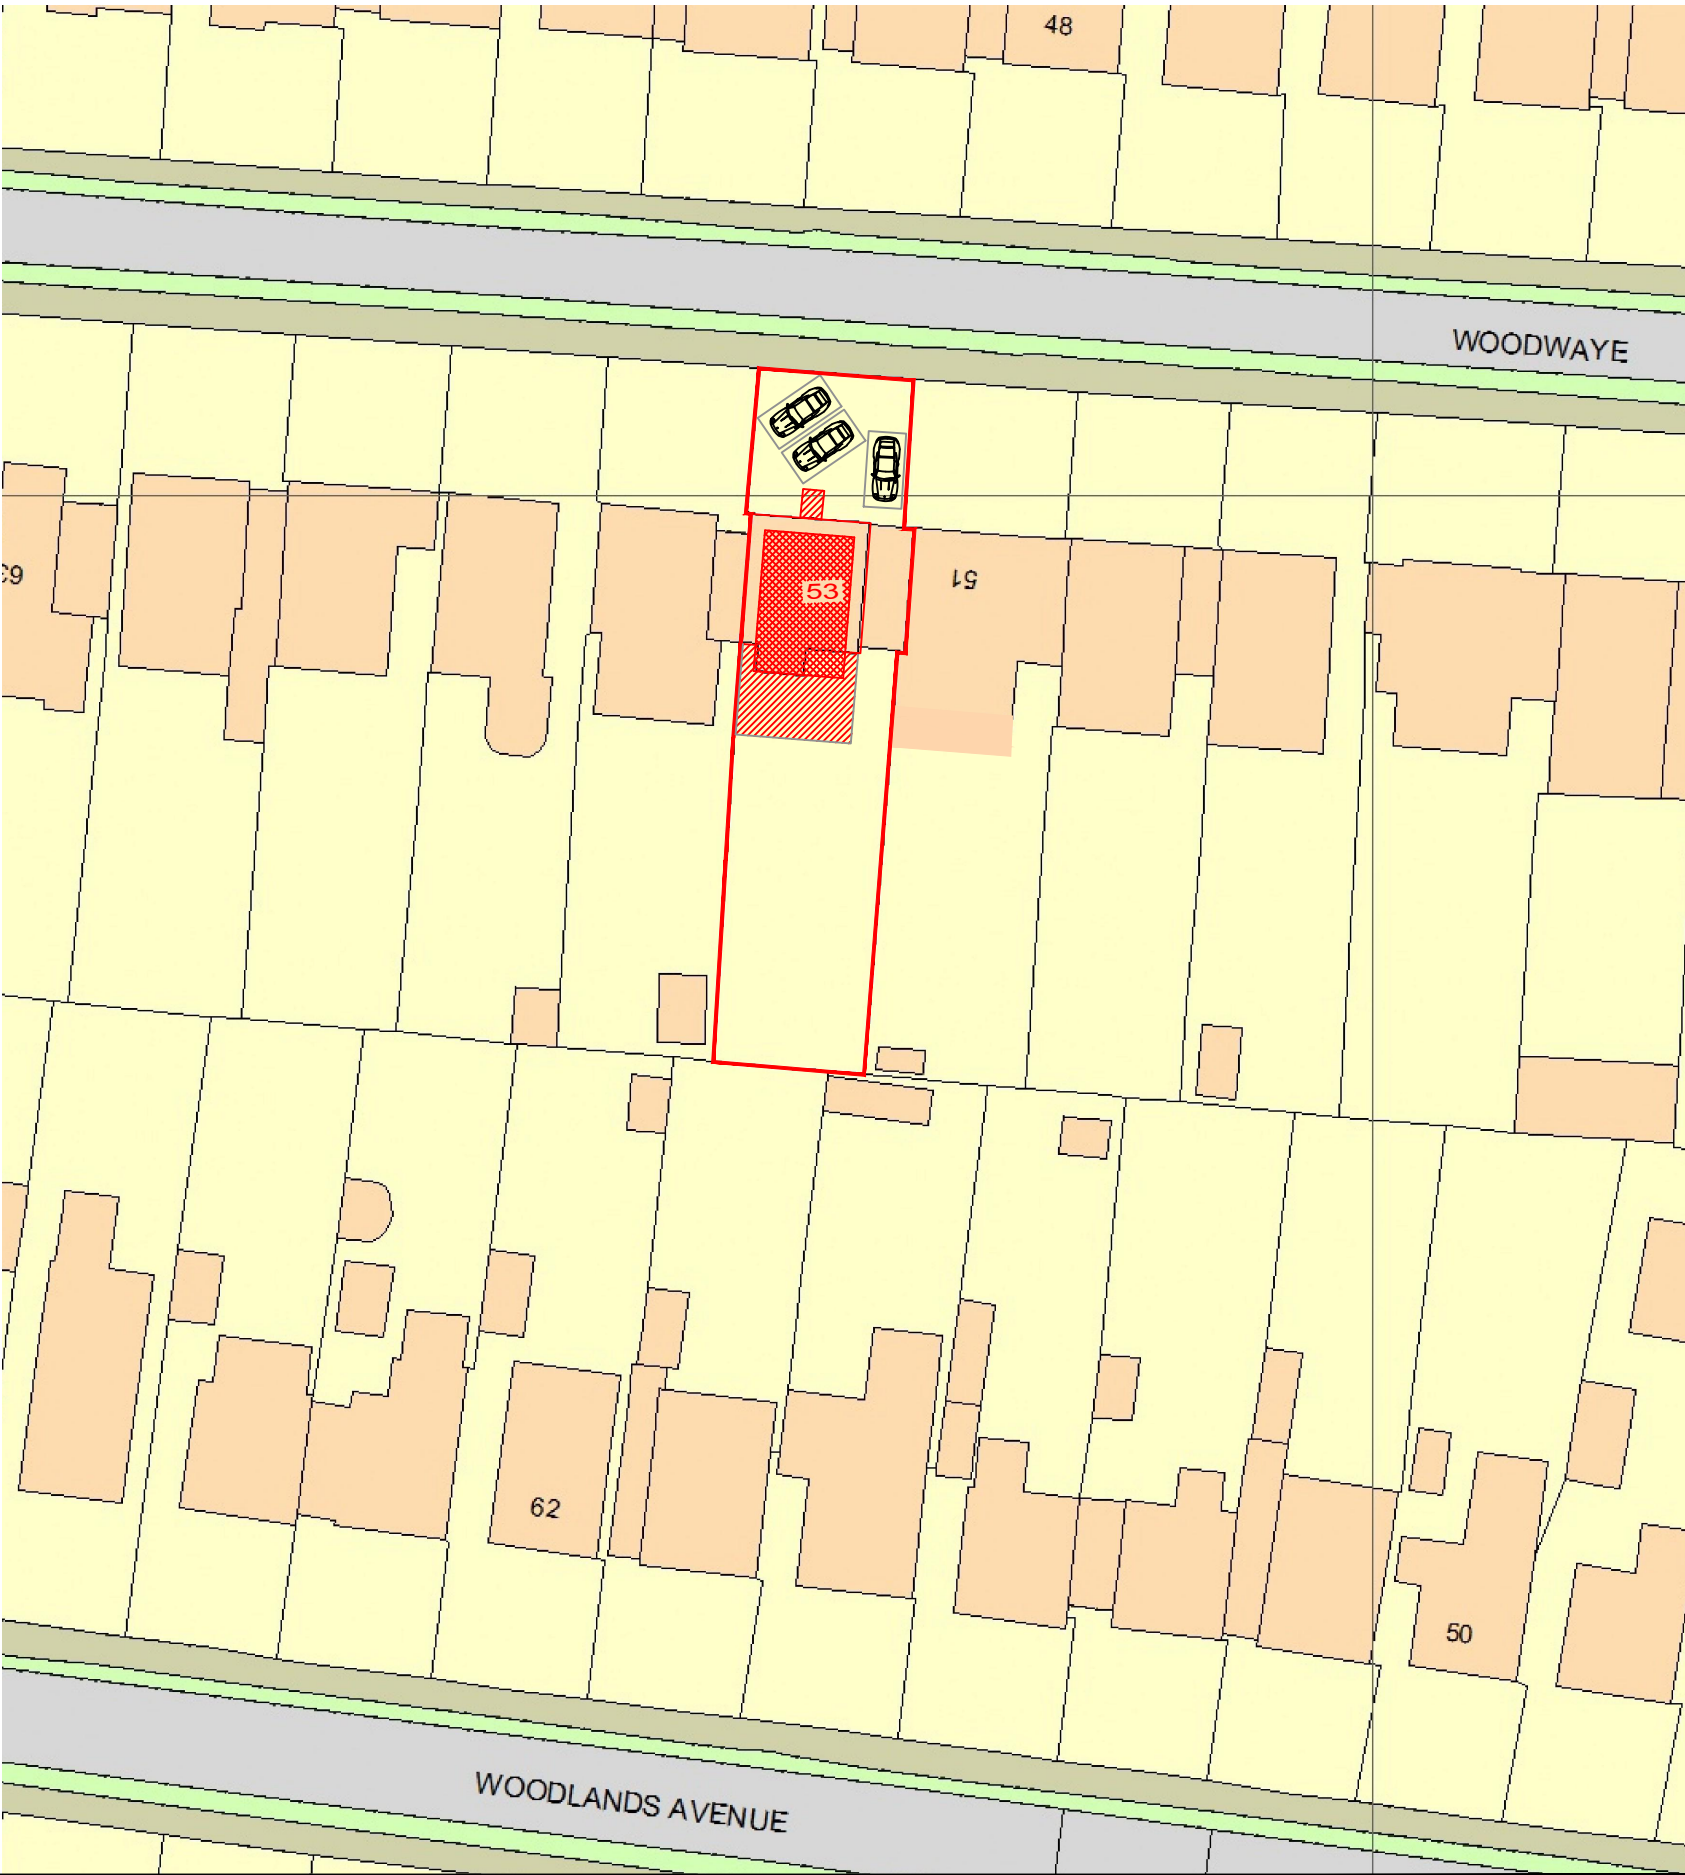

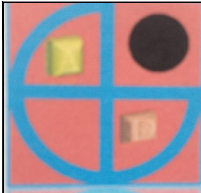
	PROJECT:	53 Woodway Woodley	DRAWN BY:	P.S.	DRAWING TITLE:		 ArchDezine Limited archdeziner7@gmail.com
	PROPOSED LOFT CONVERSION & SINGLE STOREY REAR EXTENSION		DATE:	17/09/2024	LOCATION AND BLOCK PLAN		
			SCALE:	AS SHOWN@A3	DRAWING NUMBER:	WW—01	
			FILENAME:	24040			

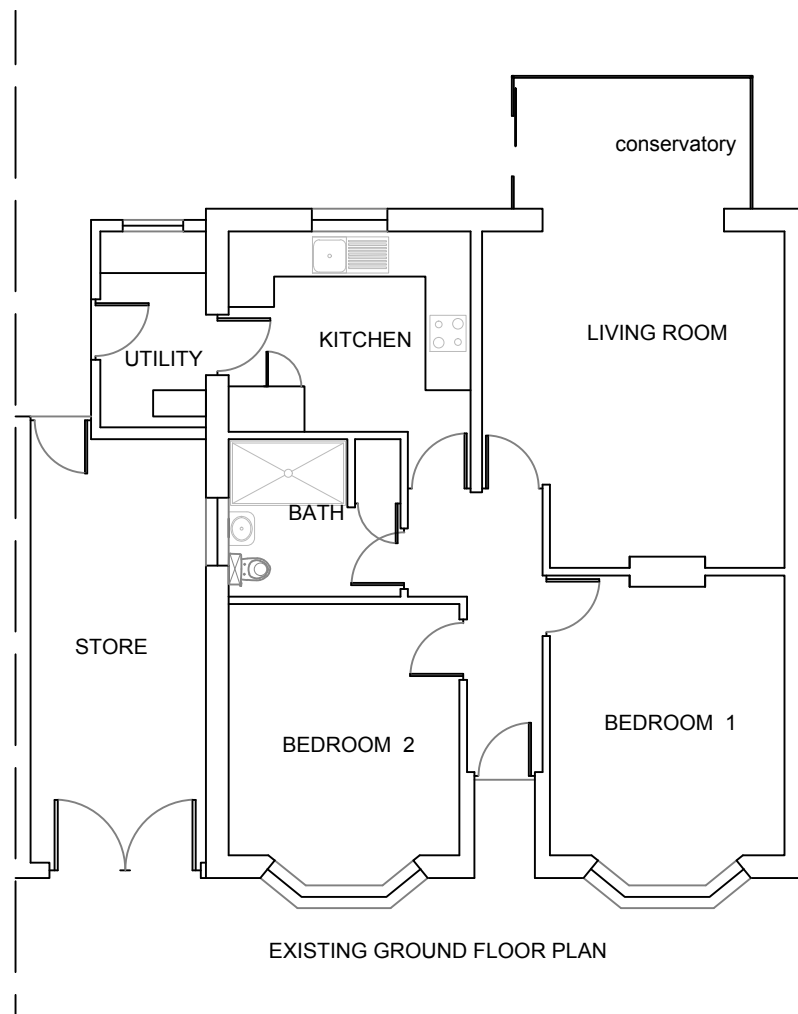


EXISTING GROUND FLOOR PLAN

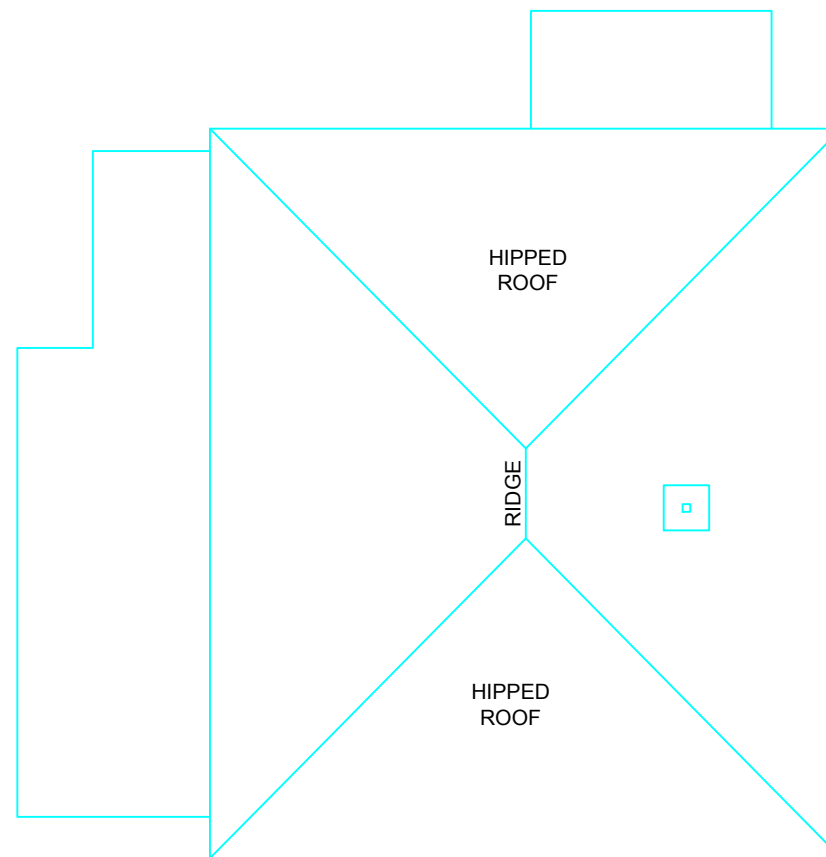

EXISTING ROOF PLAN

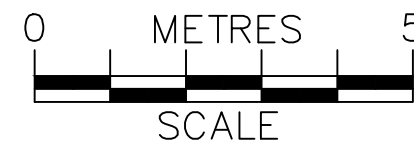


SCALE

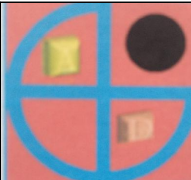
	PROJECT:	53 Woodwaye Woodley	DRAWN BY:	P.S.	DRAWING TITLE: EXISTING FLOOR PLANS		ArchDezine Limited archdeziner7@gmail.com
	PROPOSED LOFT CONVERSION & SINGLE STOREY REAR EXTENSION		DATE:	17/09/2024			
			SCALE:	1:100@A3	DRAWING NUMBER:	WW—02	
			FILENAME:	24040			




EXISTING FRONT ELEVATION

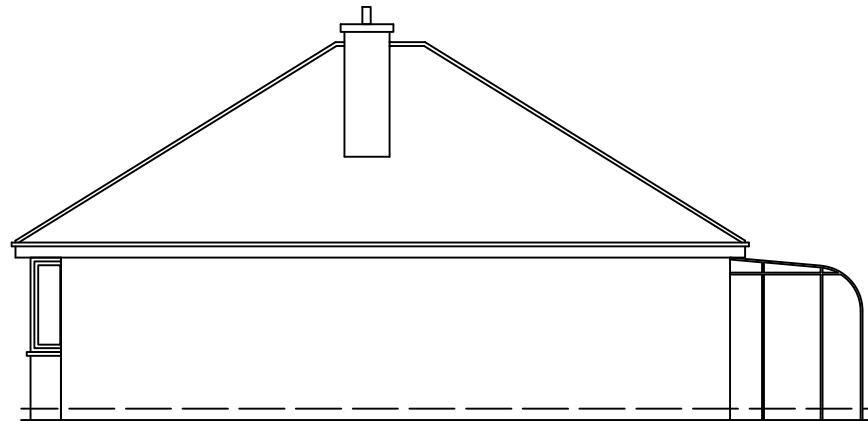


EXISTING SIDE-1 ELEVATION

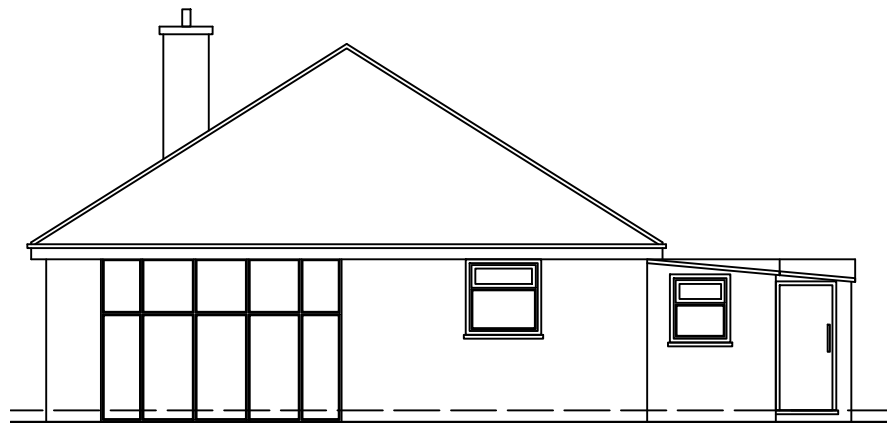






EXISTING REAR ELEVATION

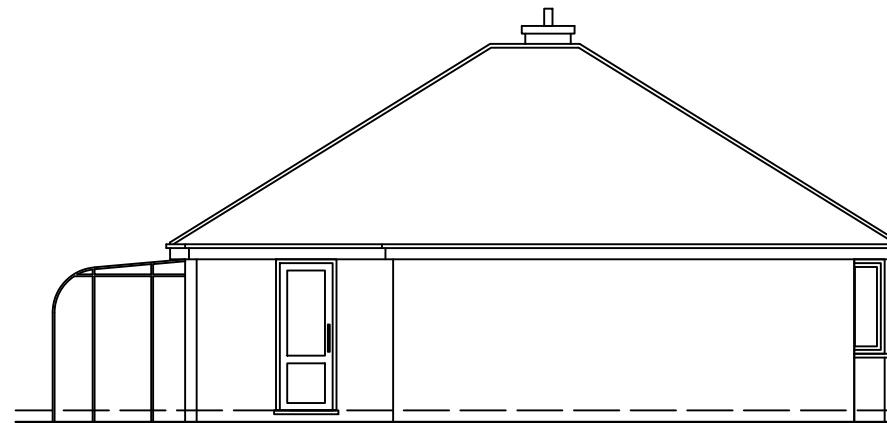

EXISTING SIDE-2 ELEVATION

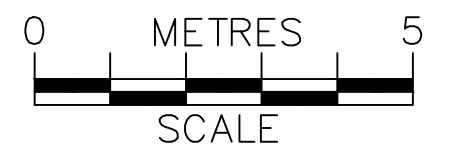

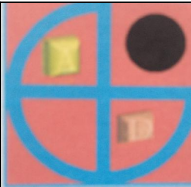
	PROJECT:	53 Woodway Woodley	DRAWN BY:	P.S.	DRAWING TITLE:		 archdeziner7@gmail.com
	PROPOSED LOFT CONVERSION & SINGLE STOREY REAR EXTENSION		DATE:	17/09/2024	EXISTING ELEVATIONS		
			SCALE:	1:100@A3	DRAWING NUMBER:	WW-03	
			FILENAME:	24040			

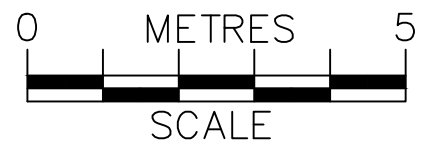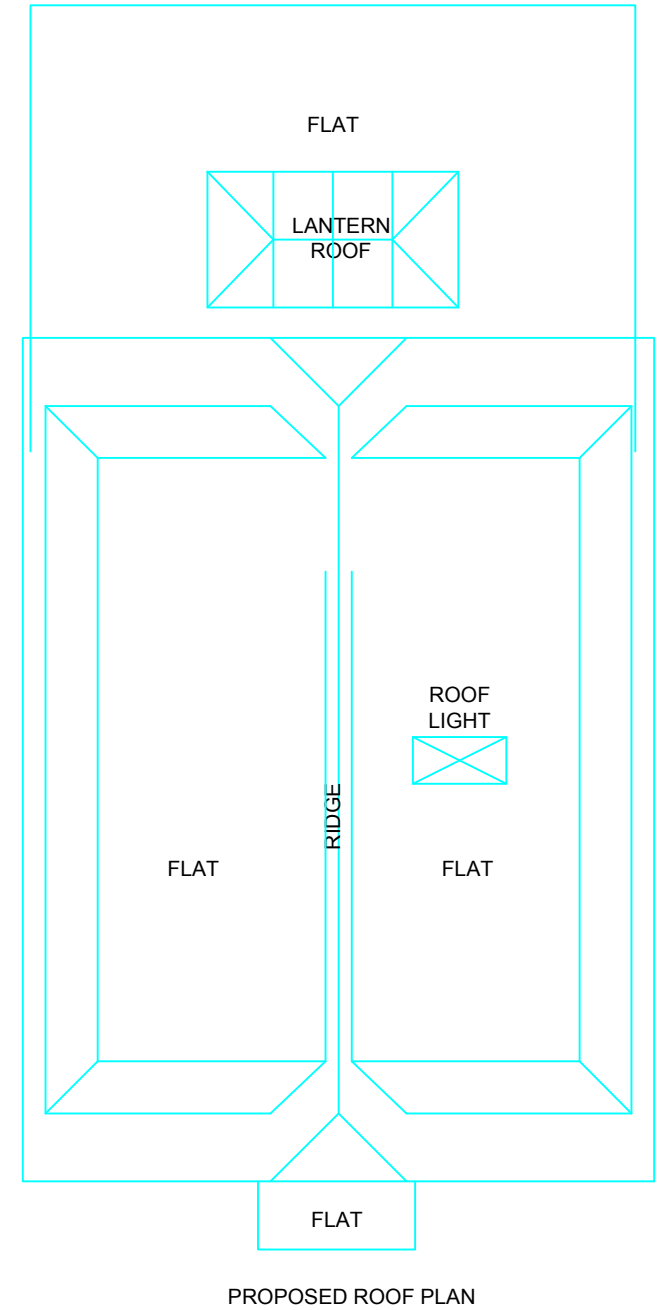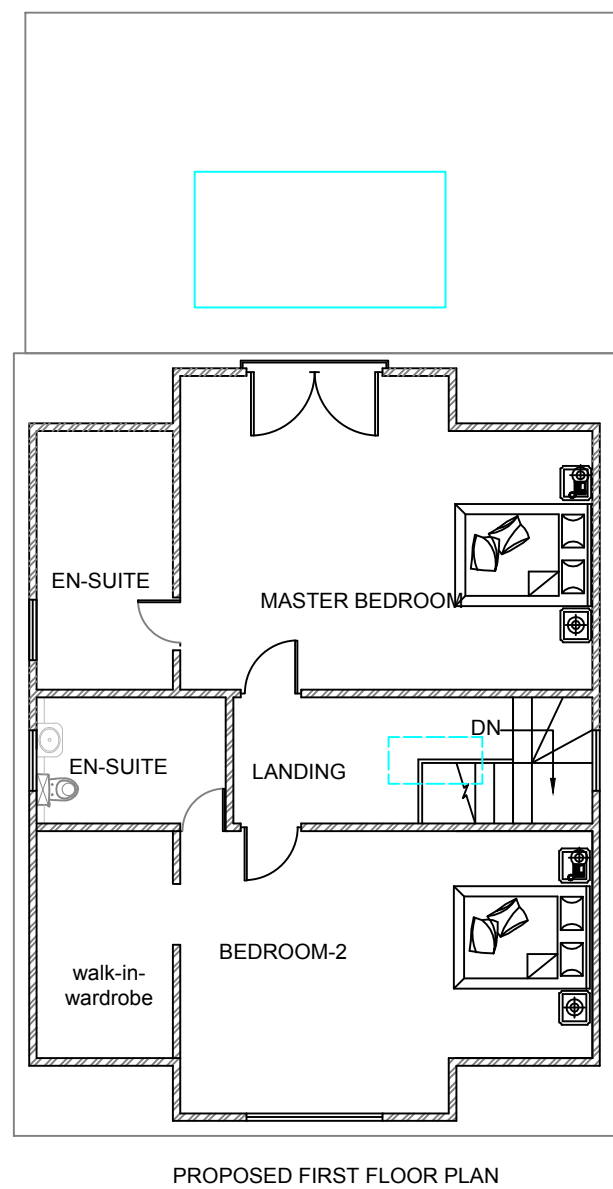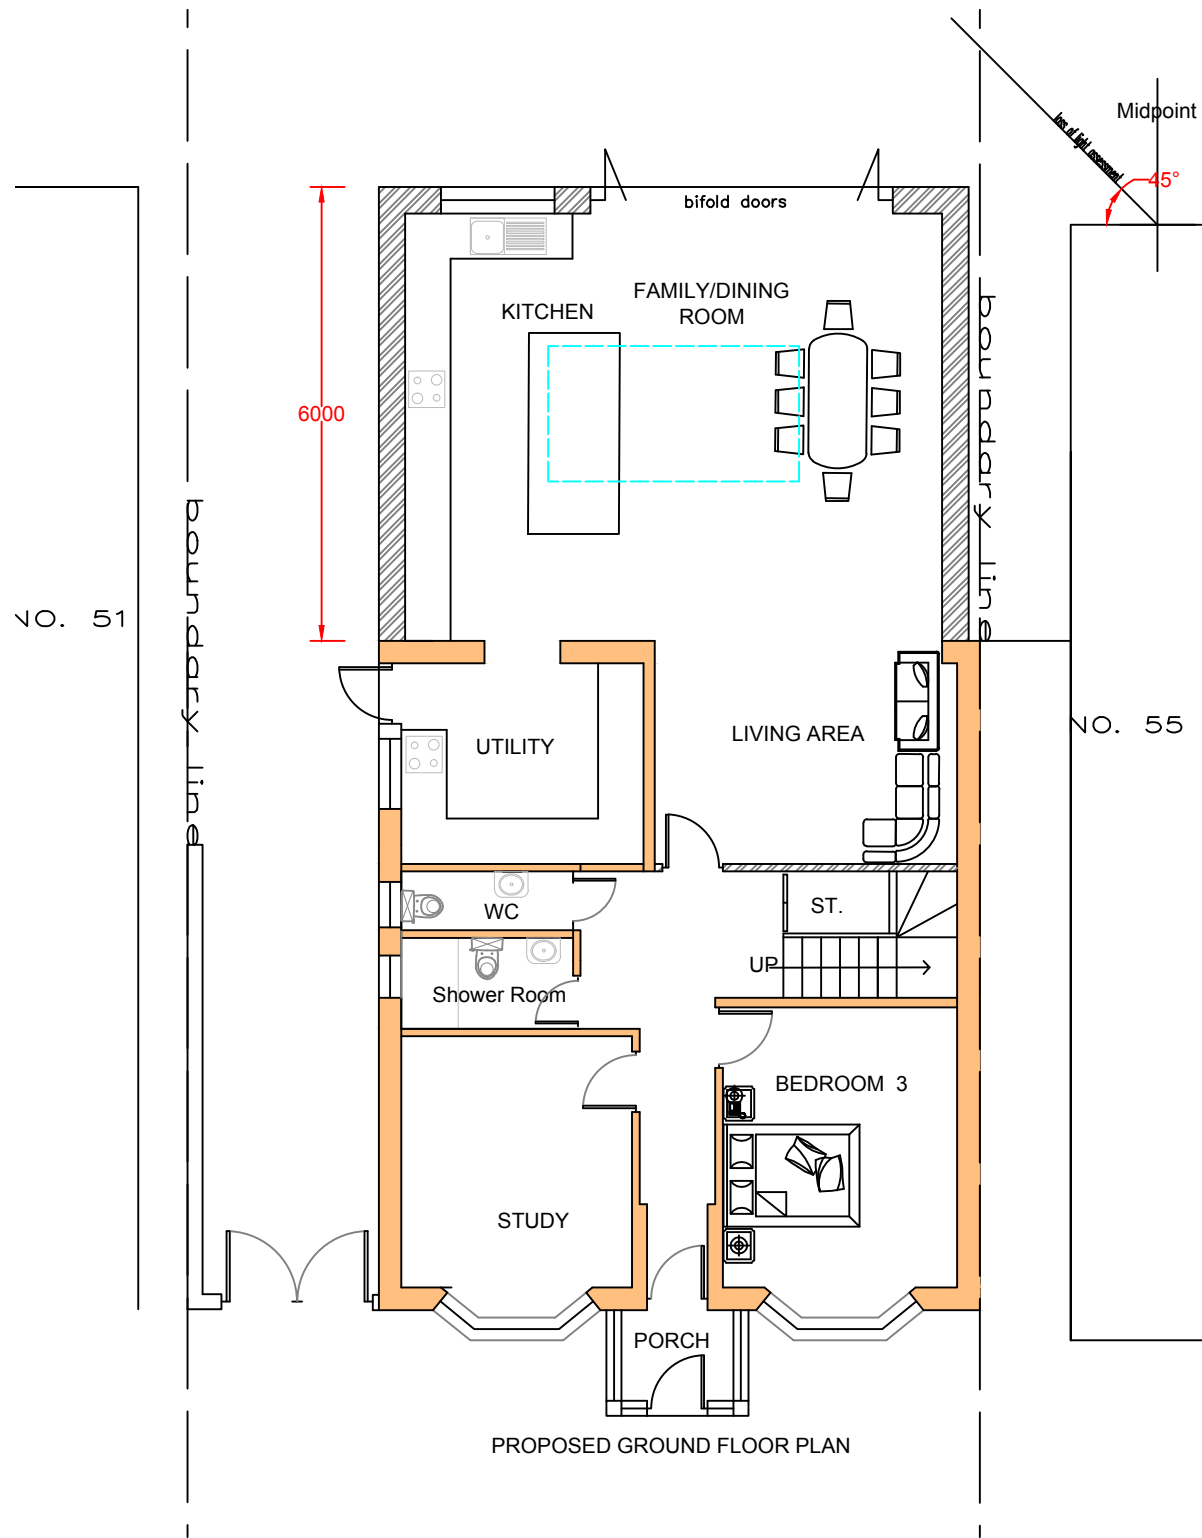

	PROJECT:	53 Woodway Woodley	DRAWN BY:	P.S.	DRAWING TITLE:		ArchDezine Limited archdeziner7@gmail.com
	PROPOSED LOFT CONVERSION & SINGLE STOREY REAR EXTENSION		DATE:	17/09/2024	PROPOSED FLOOR PLANS		
			SCALE:	1:100@A3	DRAWING NUMBER: WW—04		
			FILENAME:	24040			



PROPOSED FRONT ELEVATION

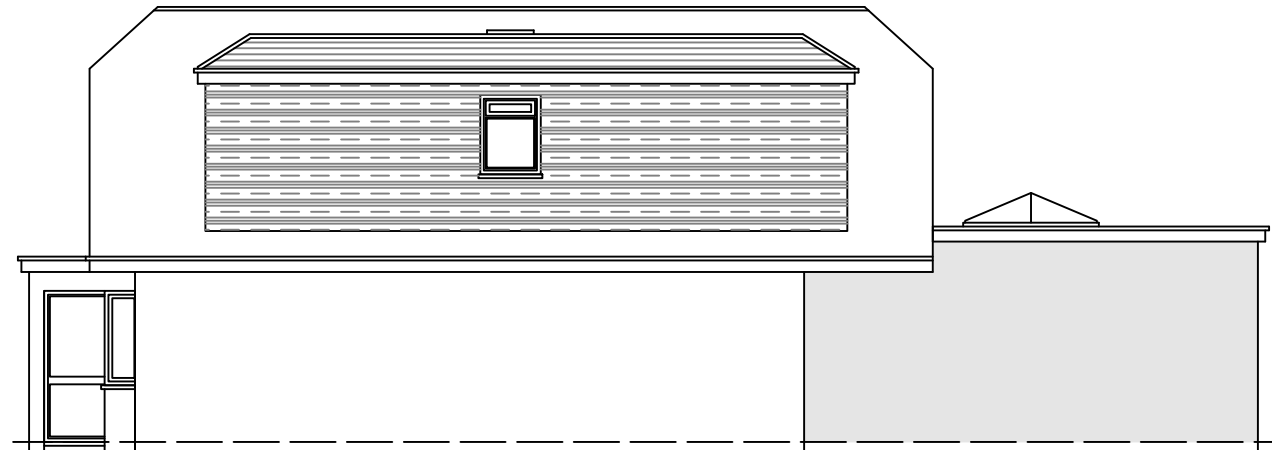


PROPOSED SIDE-1 ELEVATION




PROPOSED REAR ELEVATION



PROPOSED SIDE-2 ELEVATION

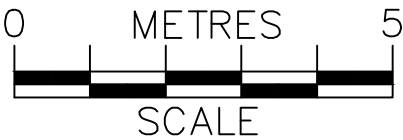

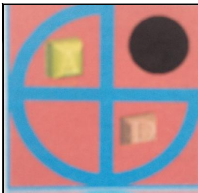	PROJECT:	53 Woodwaye Woodley	DRAWN BY:	P.S.	DRAWING TITLE:		ArchDezine Limited archdeziner7@gmail.com
	PROPOSED LOFT CONVERSION & SINGLE STOREY REAR EXTENSION		DATE:	17/09/2024	PROPOSED ELEVATIONS		
			SCALE:	1:100@A3	DRAWING NUMBER: WW-05		
			FILENAME:	24040			