



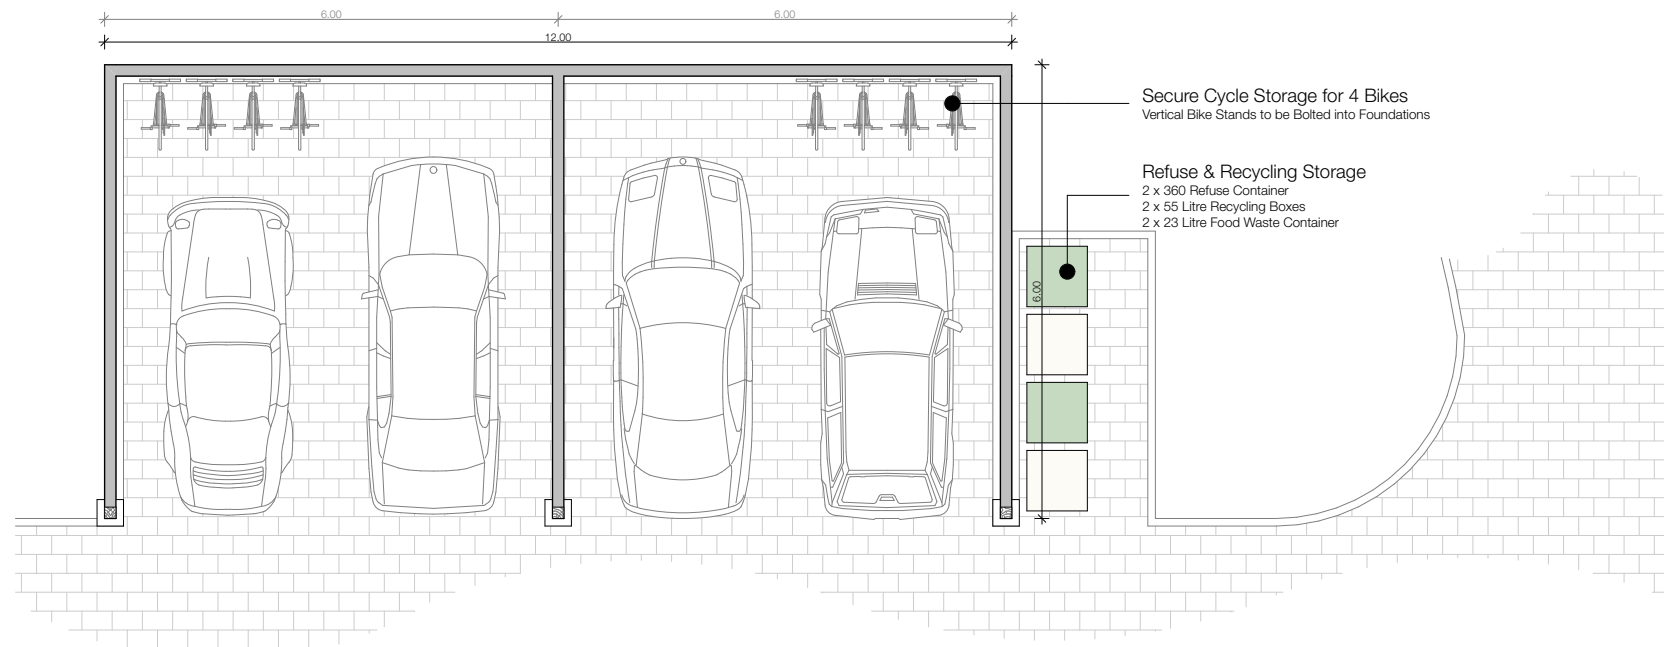


Proposed Carport




Vertical Bike Rack

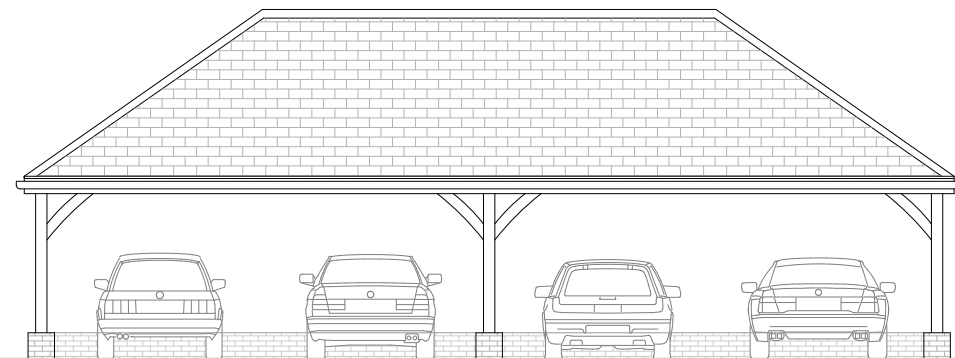


Proposed Front (South) Elevation

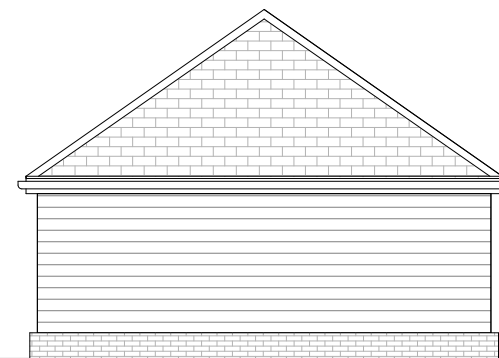


Proposed Side (East) Elevation

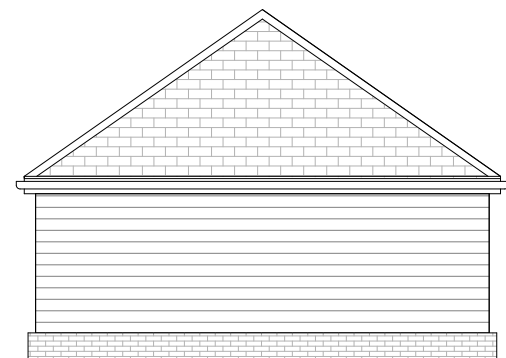

Proposed Side (East) Elevation

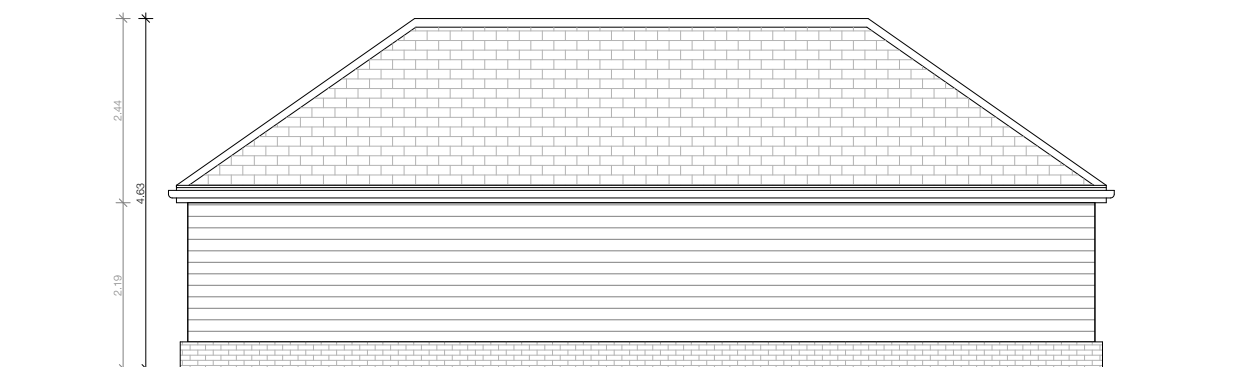

Proposed Rear (North) Elevation

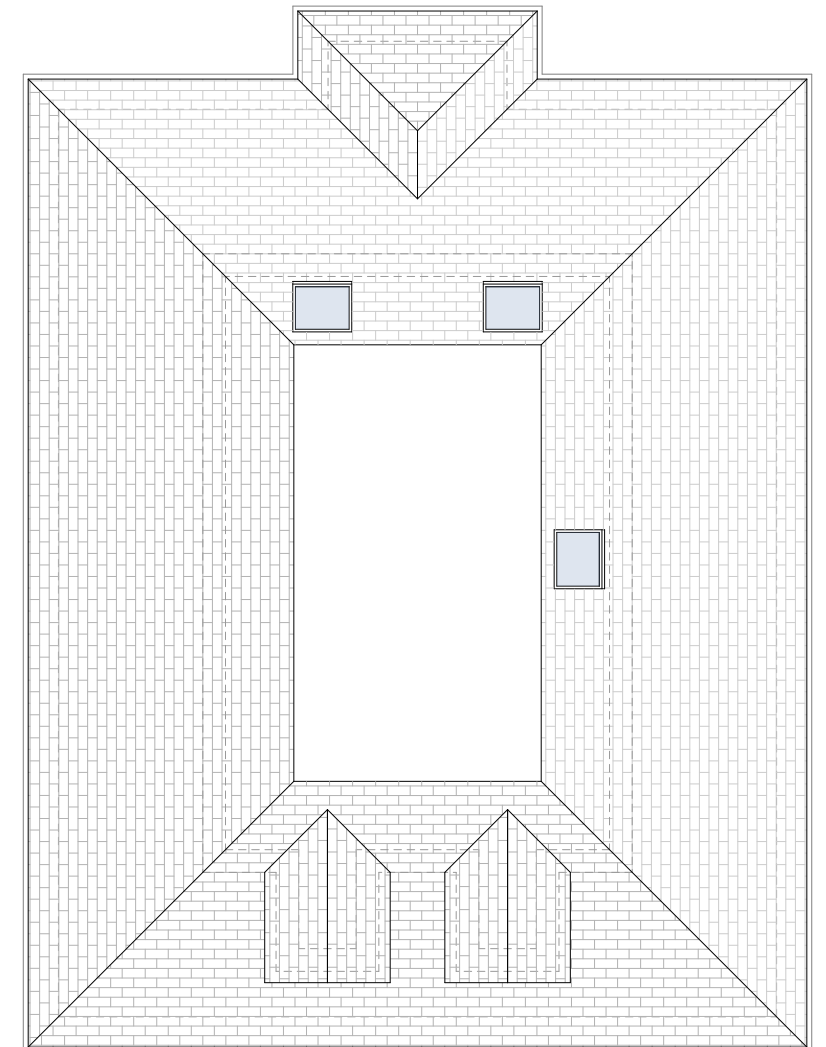

Proposed Roof Plan

**Notes:**

\*These drawings are for planning and client comments only\*

\*All drawings to be checked by a structural engineer\*

**Client Details:**

Mr & Mrs. Gill | Sandlea Farm, London Road, Wokingham, Berkshire, RG40 1PD

**Drawing Title:**

Proposed Carport and Roof Plan

JEA-PRO-005

**Drawing Number:**

24-044

**Project No:**

03.03.25

**Drawn On:**

1:100

**Scale@A3:**

JE

**Drawn:**

JE

**Checked:**

**Revision:**



School Hill Cottage | School Hill | Farnham | Surrey | GU10 1HY

E: info@jearchitecture.co.uk | W: www.jearchitecture.co.uk | T: 01252 781602

