



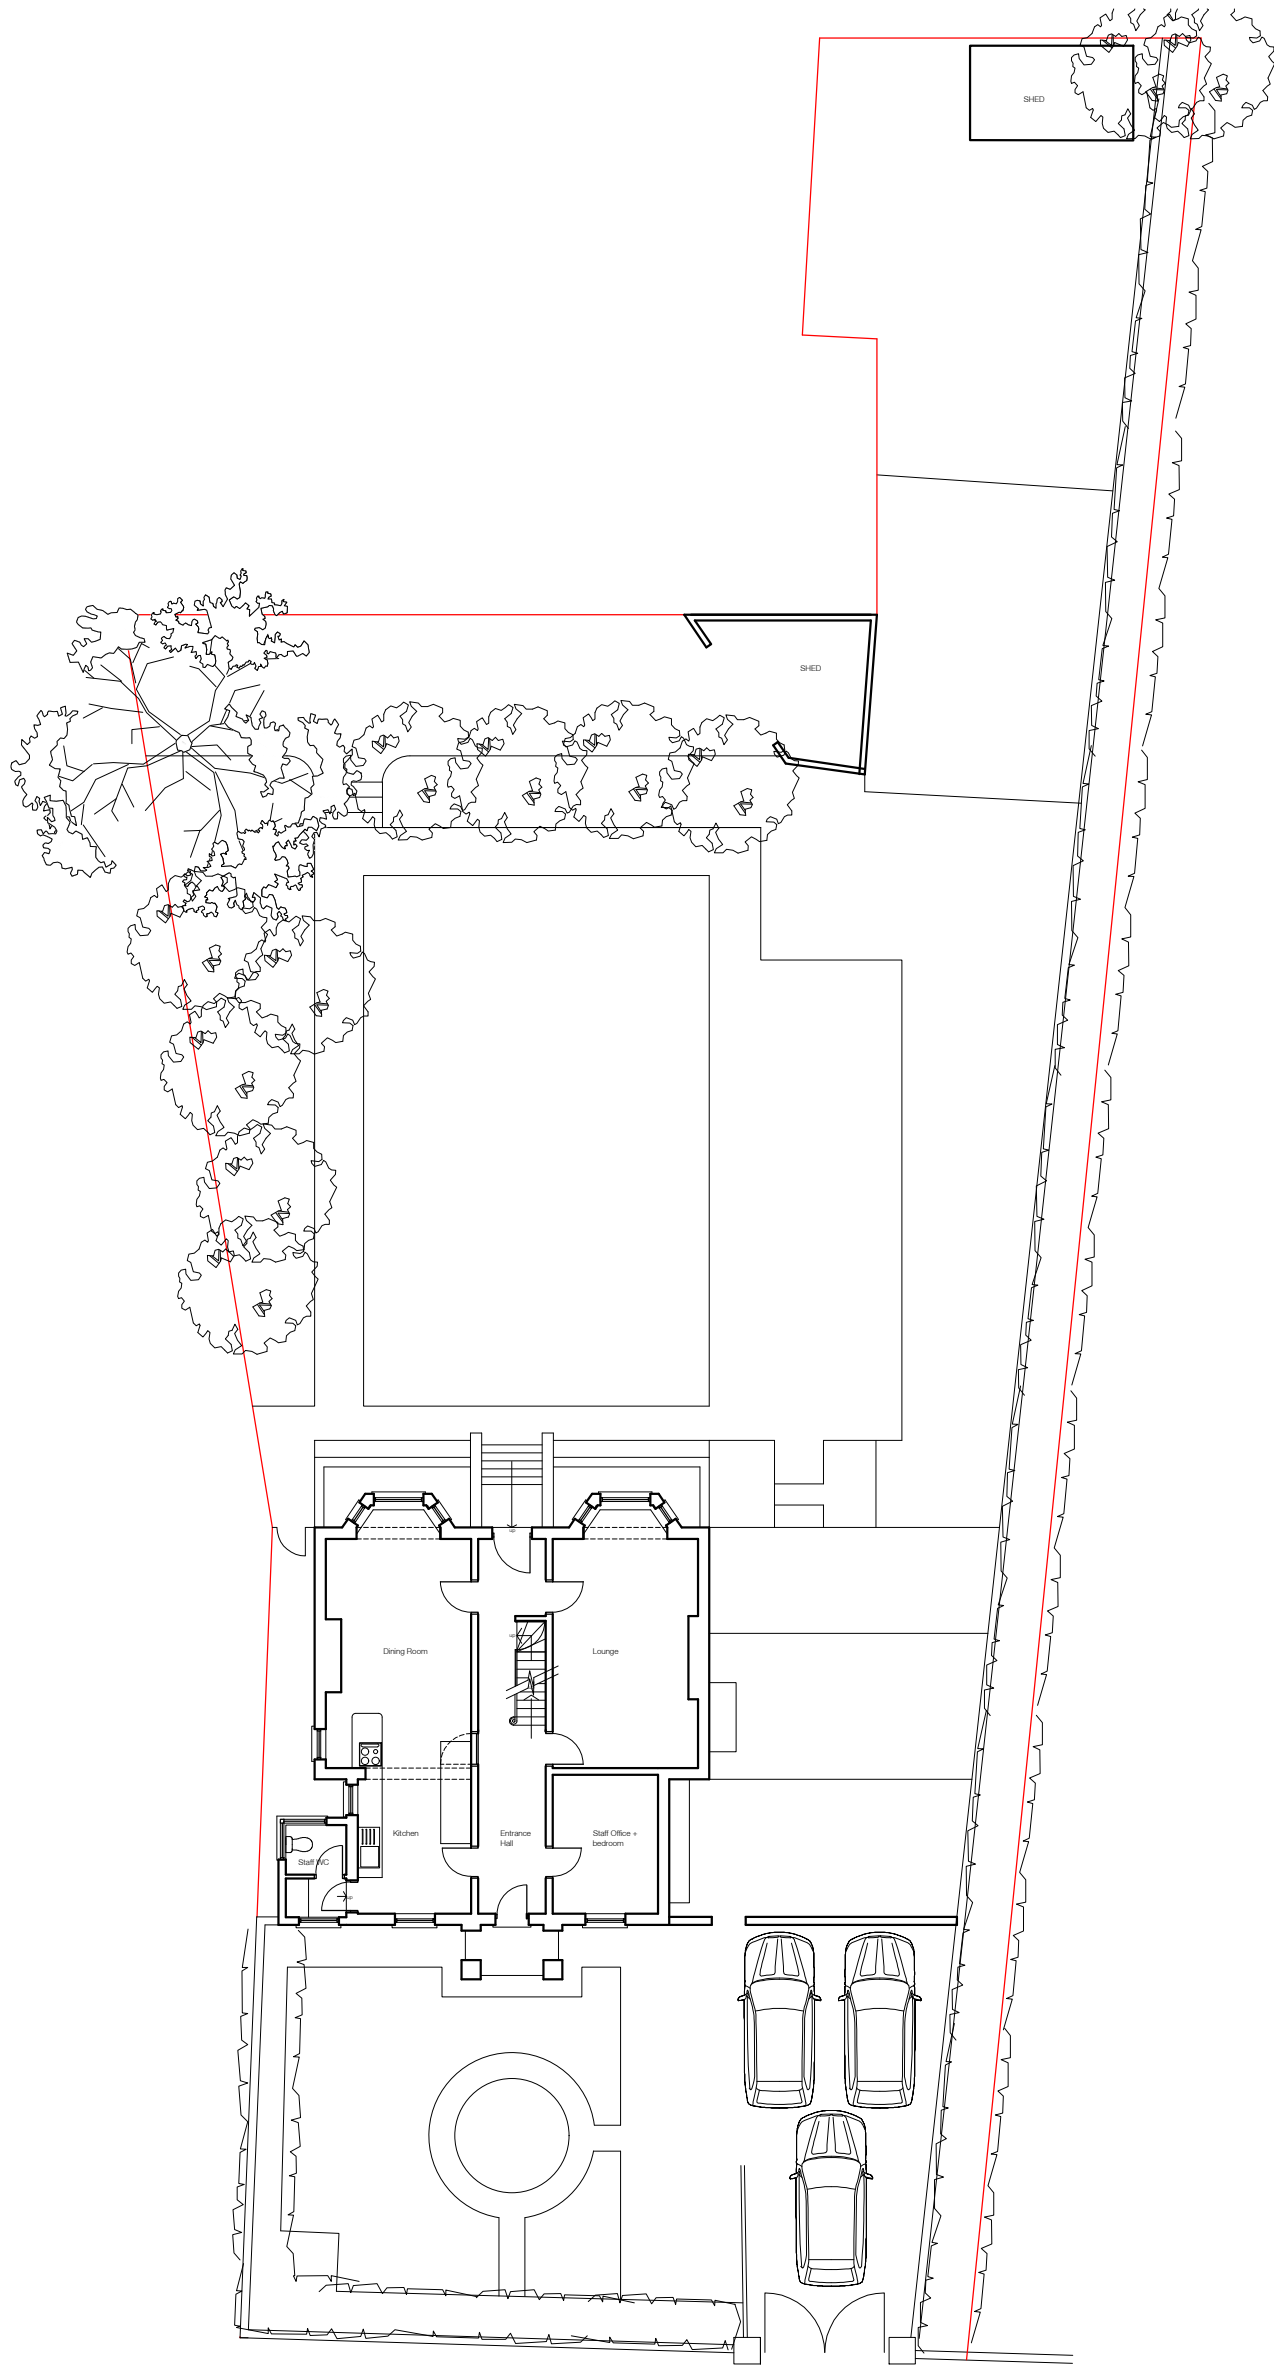


SITE PLAN

1-200

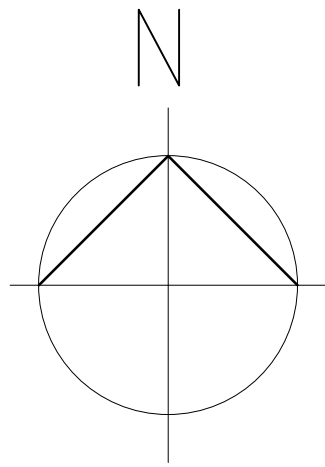

SITE LOCATION PLAN

1-500

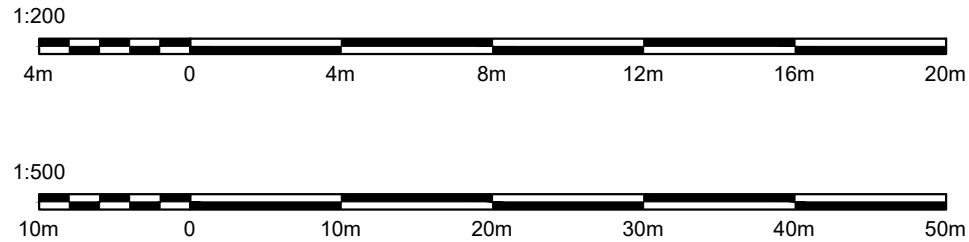

revisions		
project		
THE HERMITAGE 65 LONDON ROAD, TWYFORD, RG10 9EJ		
drawing title		
SITE PLANS		
date	scale	number
APRIL 2025	1:500, 200 @ A1	25-06-13
for		
DR B OLSEN		
CH ARCHITECH LTD		
S2 Walsh Avenue, Warfield, Berks RG42 3XZ e-mail: caroline@charchitech.co.uk Tel: 01344 303875 Mobile: 0794 160 3002		
All dimensions to be verified before work is commenced All work is to comply with statutory requirements		