




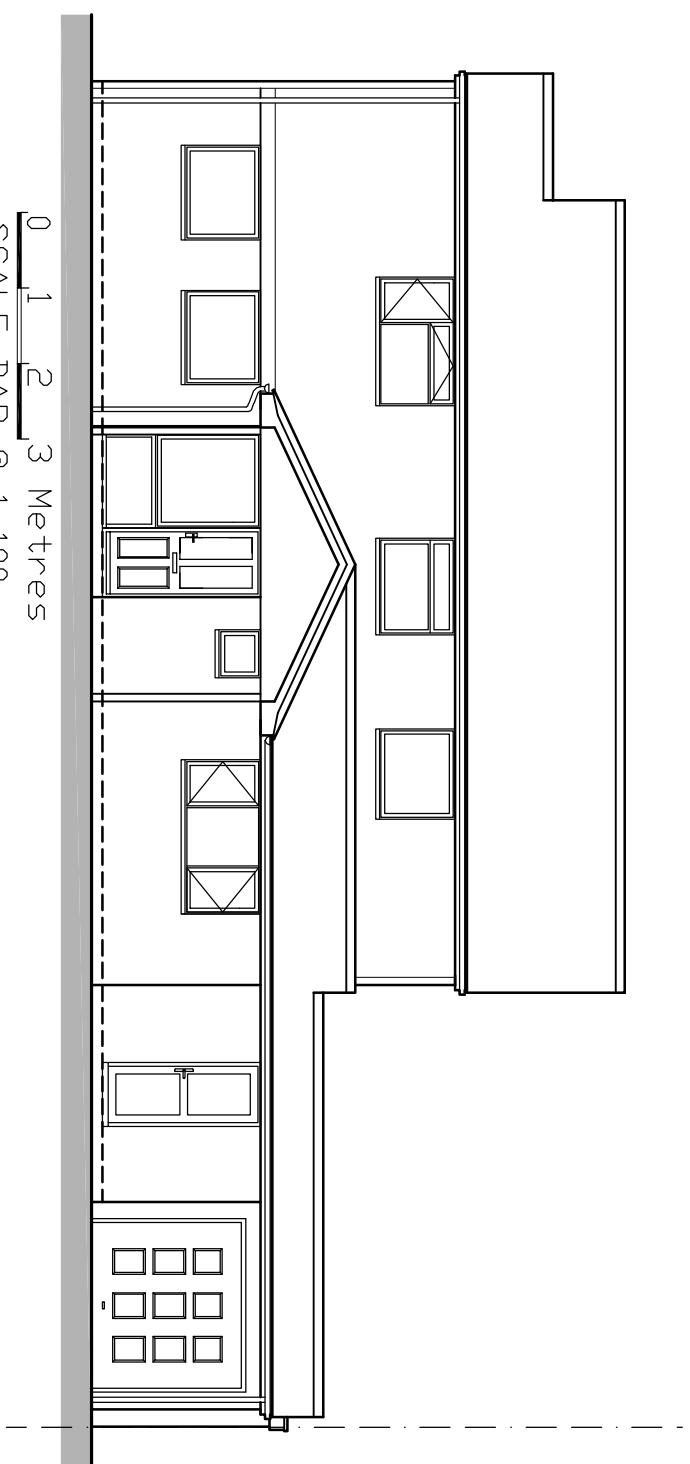


0 1 2 3 Metres
SCALE BAR @ 1-100
Existing Front Elevation

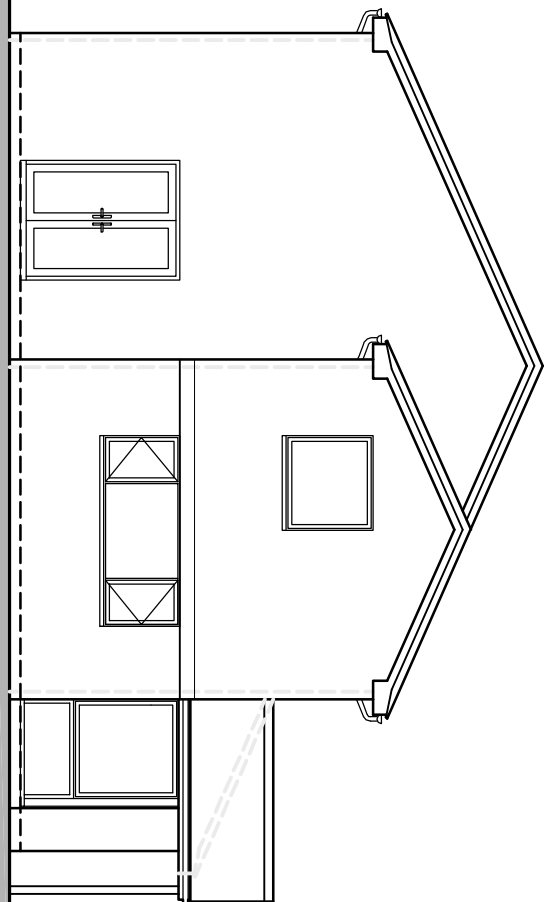


0 1 2 3 Metres
SCALE BAR @ 1-100
Existing Side Elevation

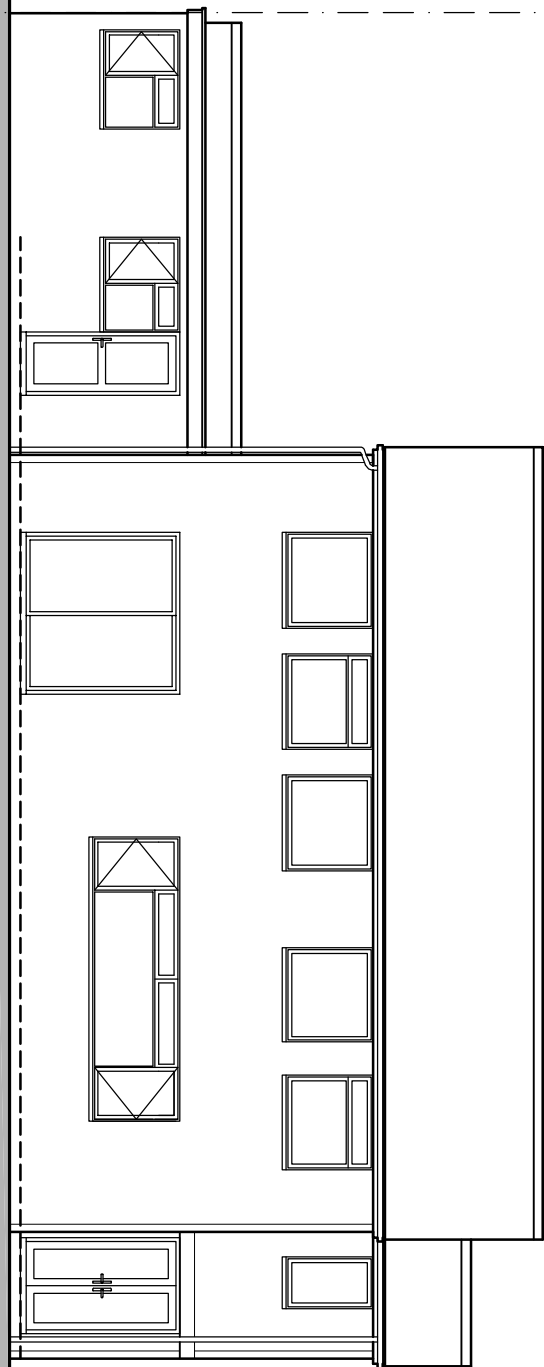


0 1 2 3 Metres
SCALE BAR @ 1-100
Existing Rear Elevation

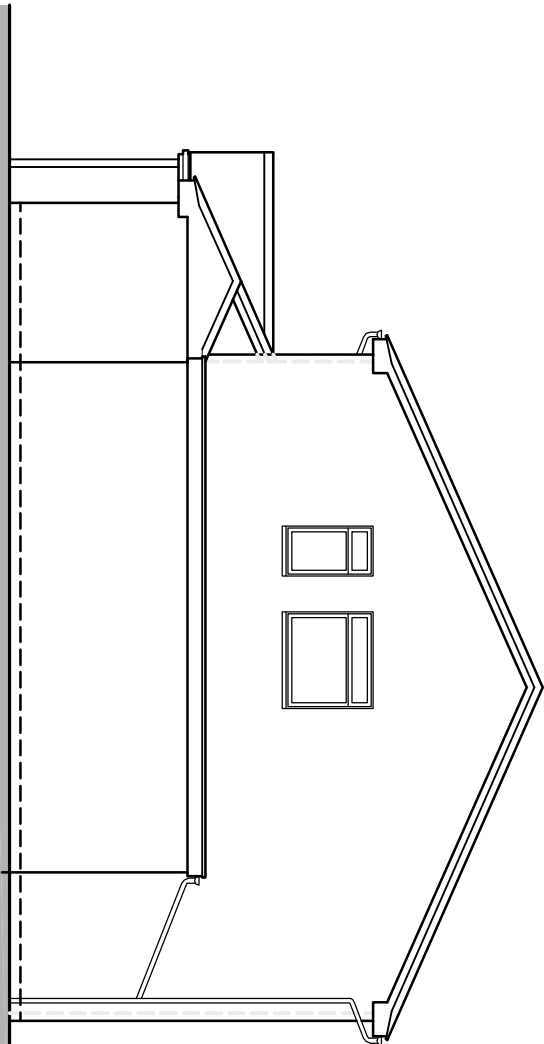


0 1 2 3 Metres
SCALE BAR @ 1-100
Existing Side Elevation

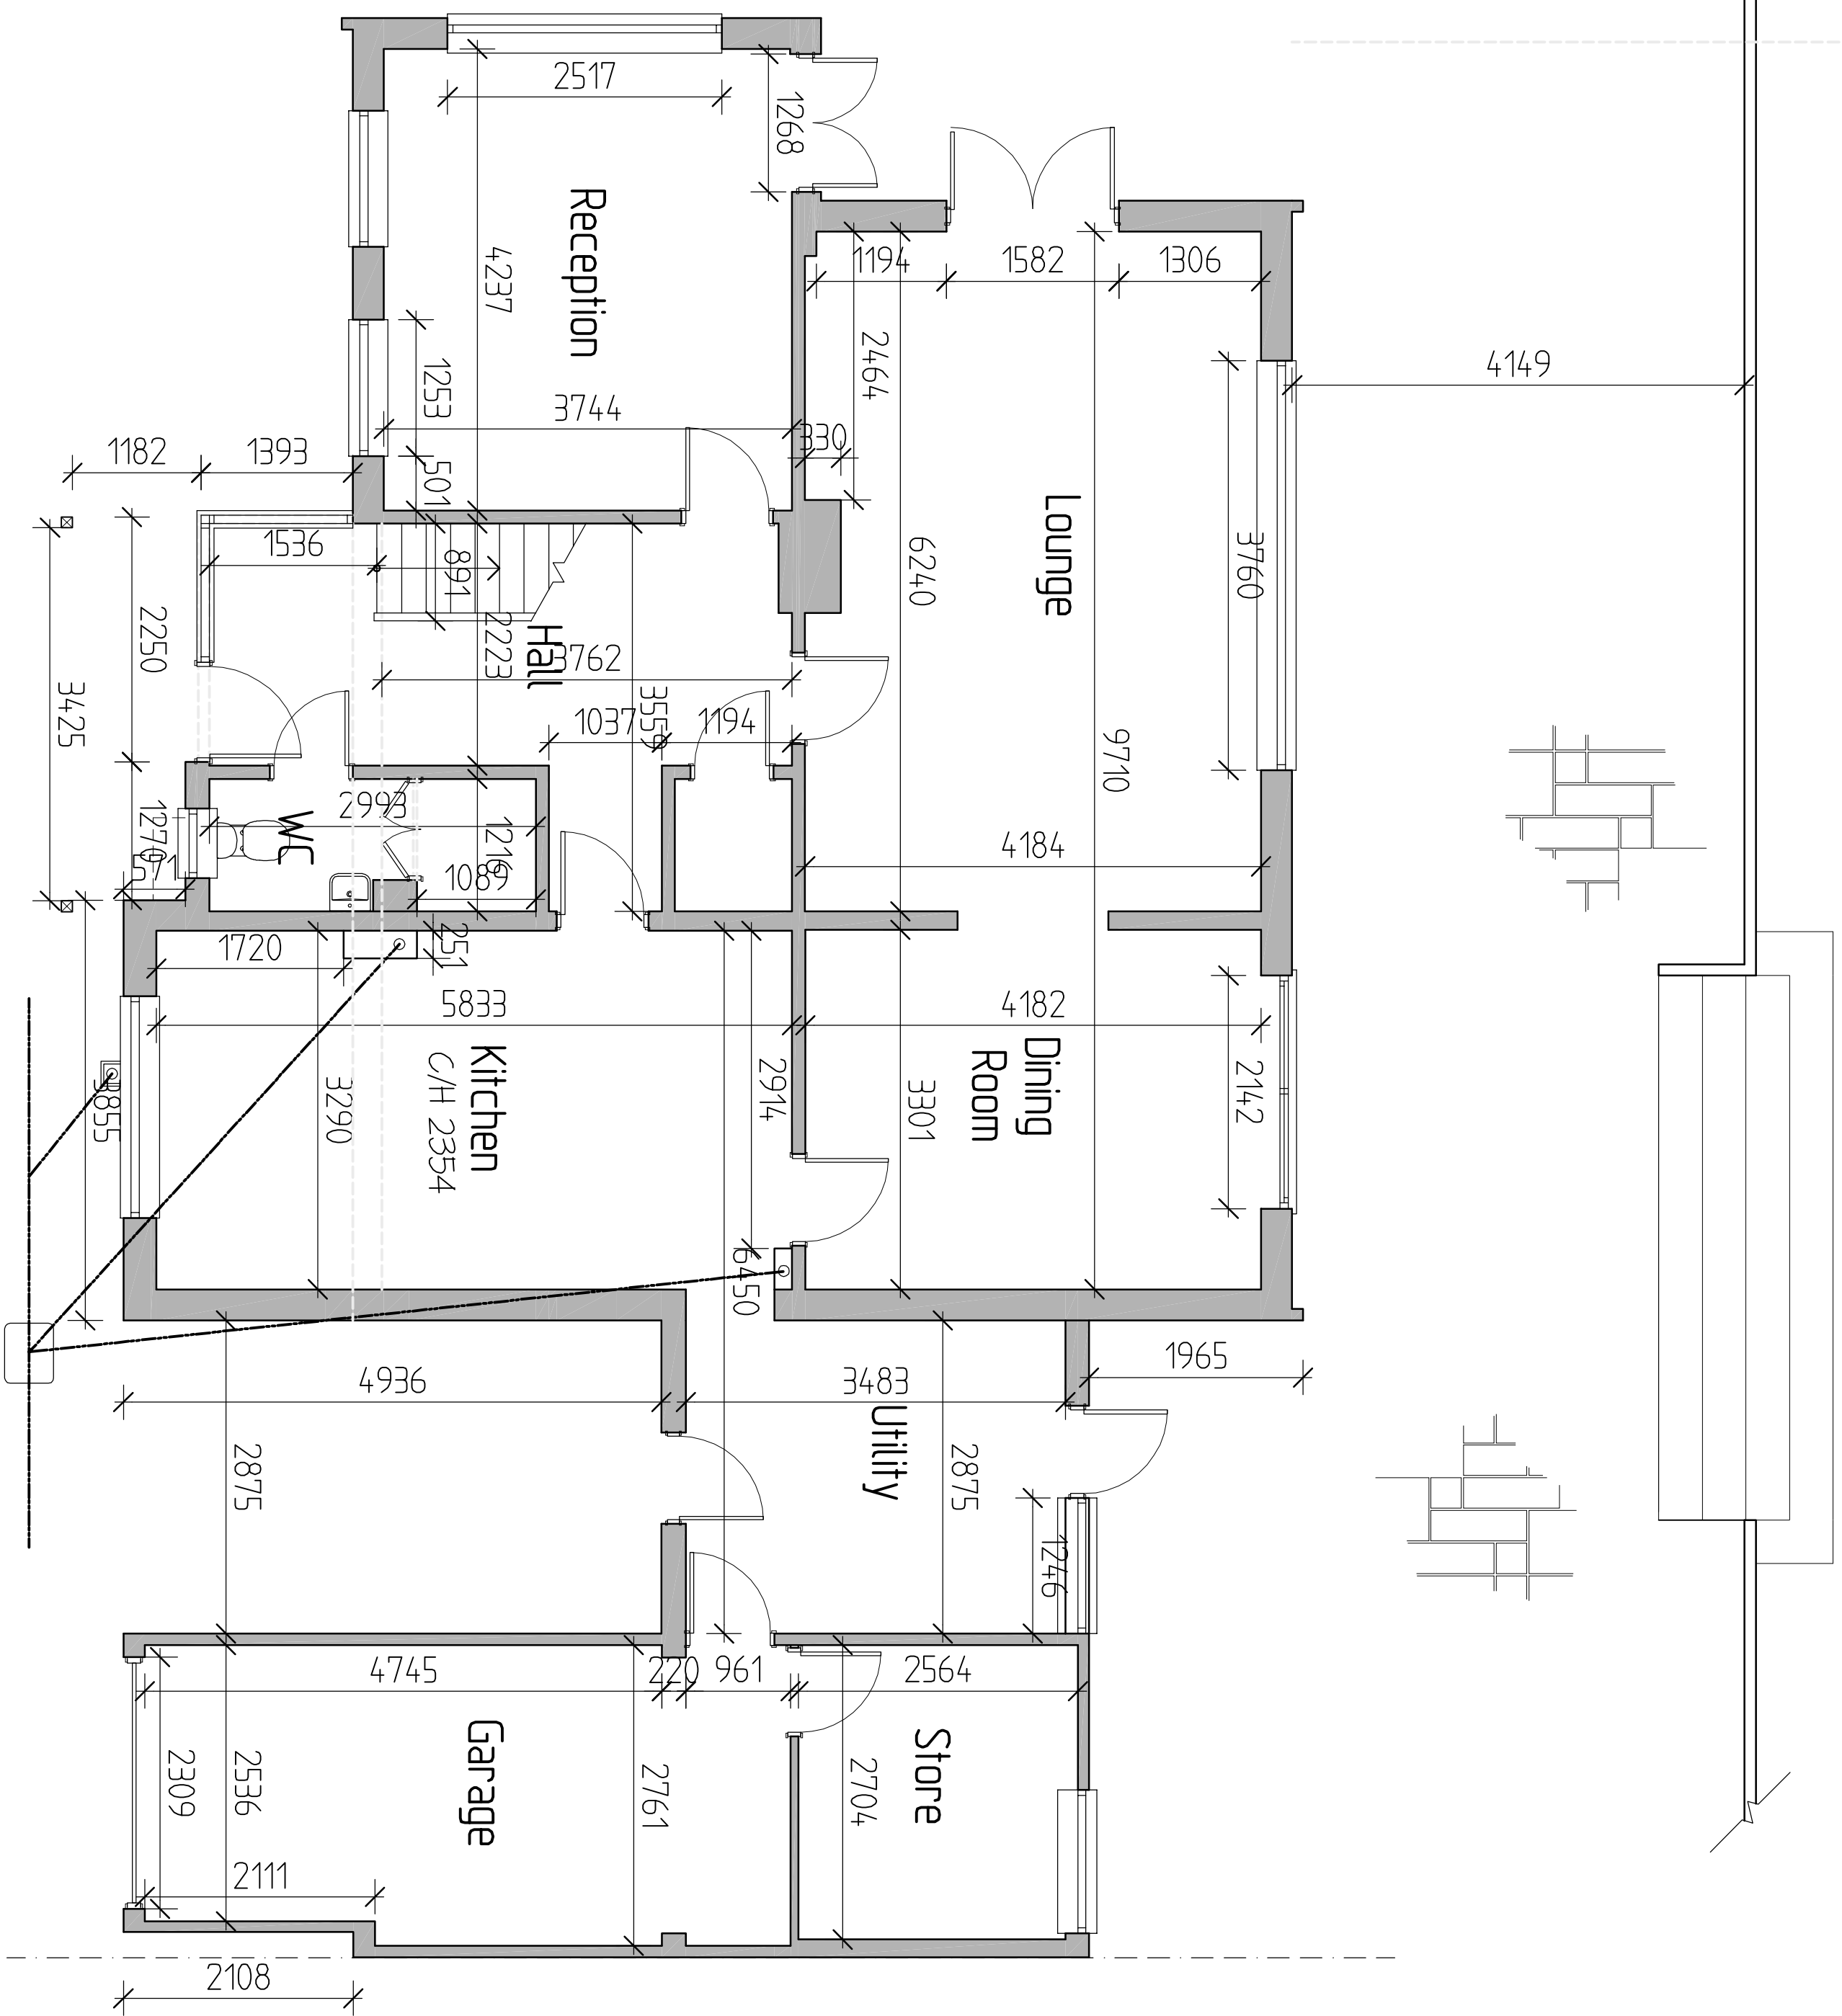

0 1 2 3 Metres
SCALE BAR @ 1-50
Existing Ground Floor Plan

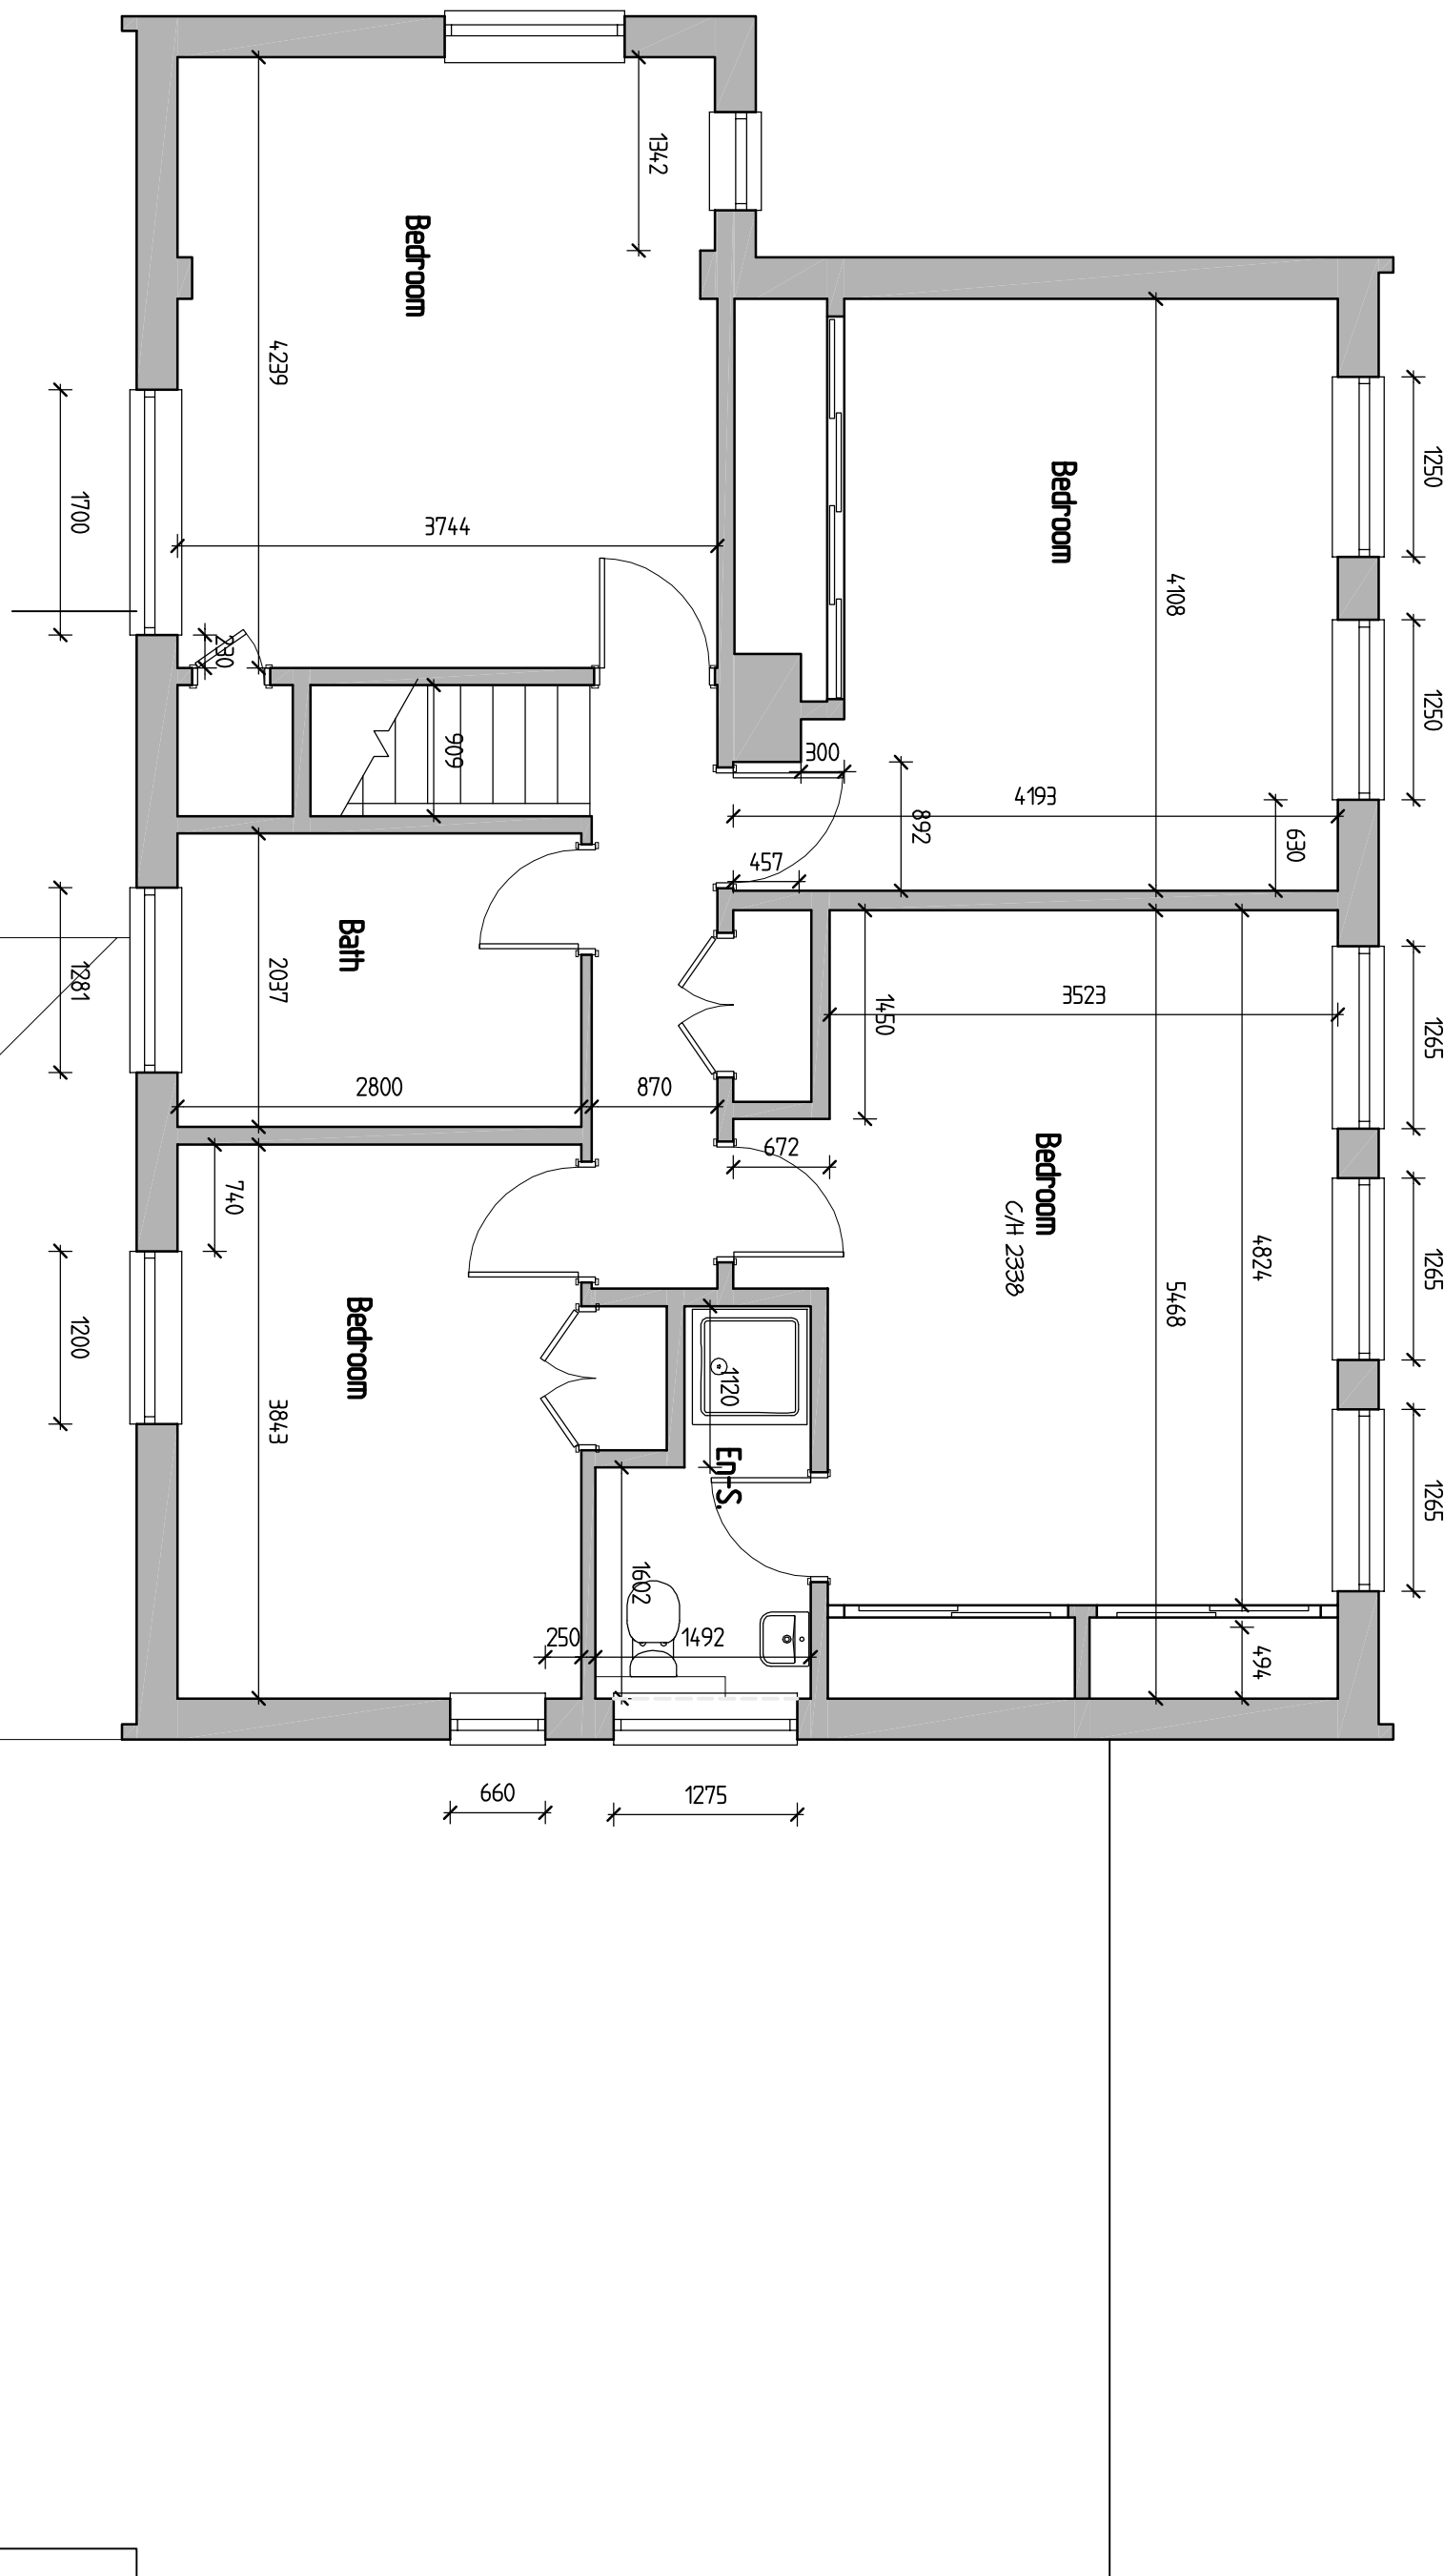

0 1 2 3 Metres
SCALE BAR @ 1-50
Existing First Floor Plan

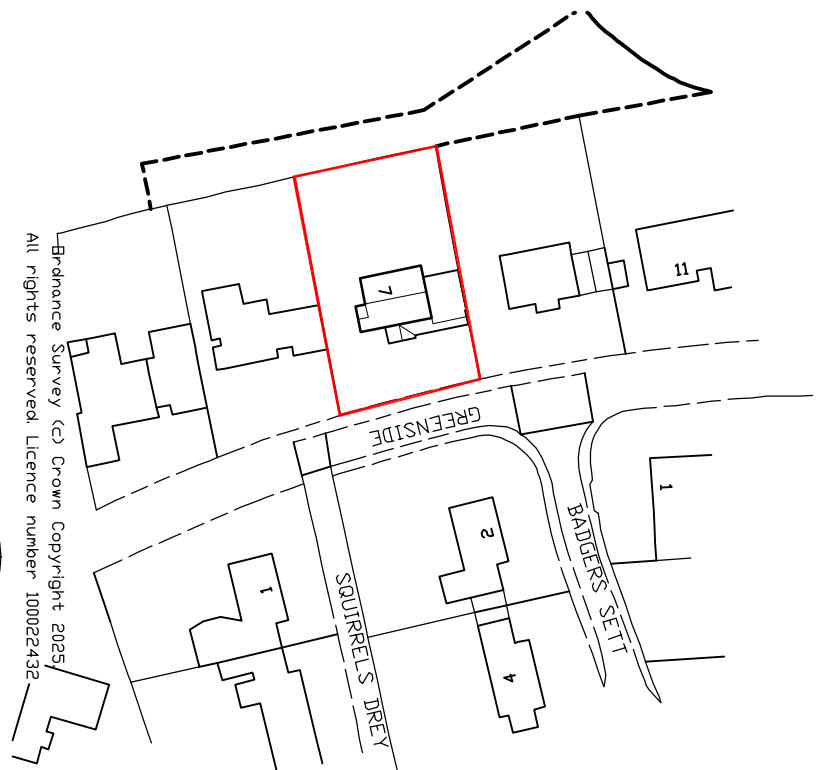

0 10 20 30 Metres
SCALE BAR @ 1-1250
Location Plan I-1250

GRE Farrell Planning, Building Regulations & Structural Design 43 Wandover Way, Tidbury, Reading, Berk RG30 4BU Tel & fax 0118 941 6249 Mobile 07967 009862 greg@greffarrell.co.uk	
JOB TITLE _____	
TITLE _____	
Existing Plans & Elevations	
SCALE 1:50 1:100	DRAWING No. B
DATE June 2025	

Rev.	Description	Date
A	Planning updates added	8-12-2025
B	Existing ground floor scaled	12-12-2025