




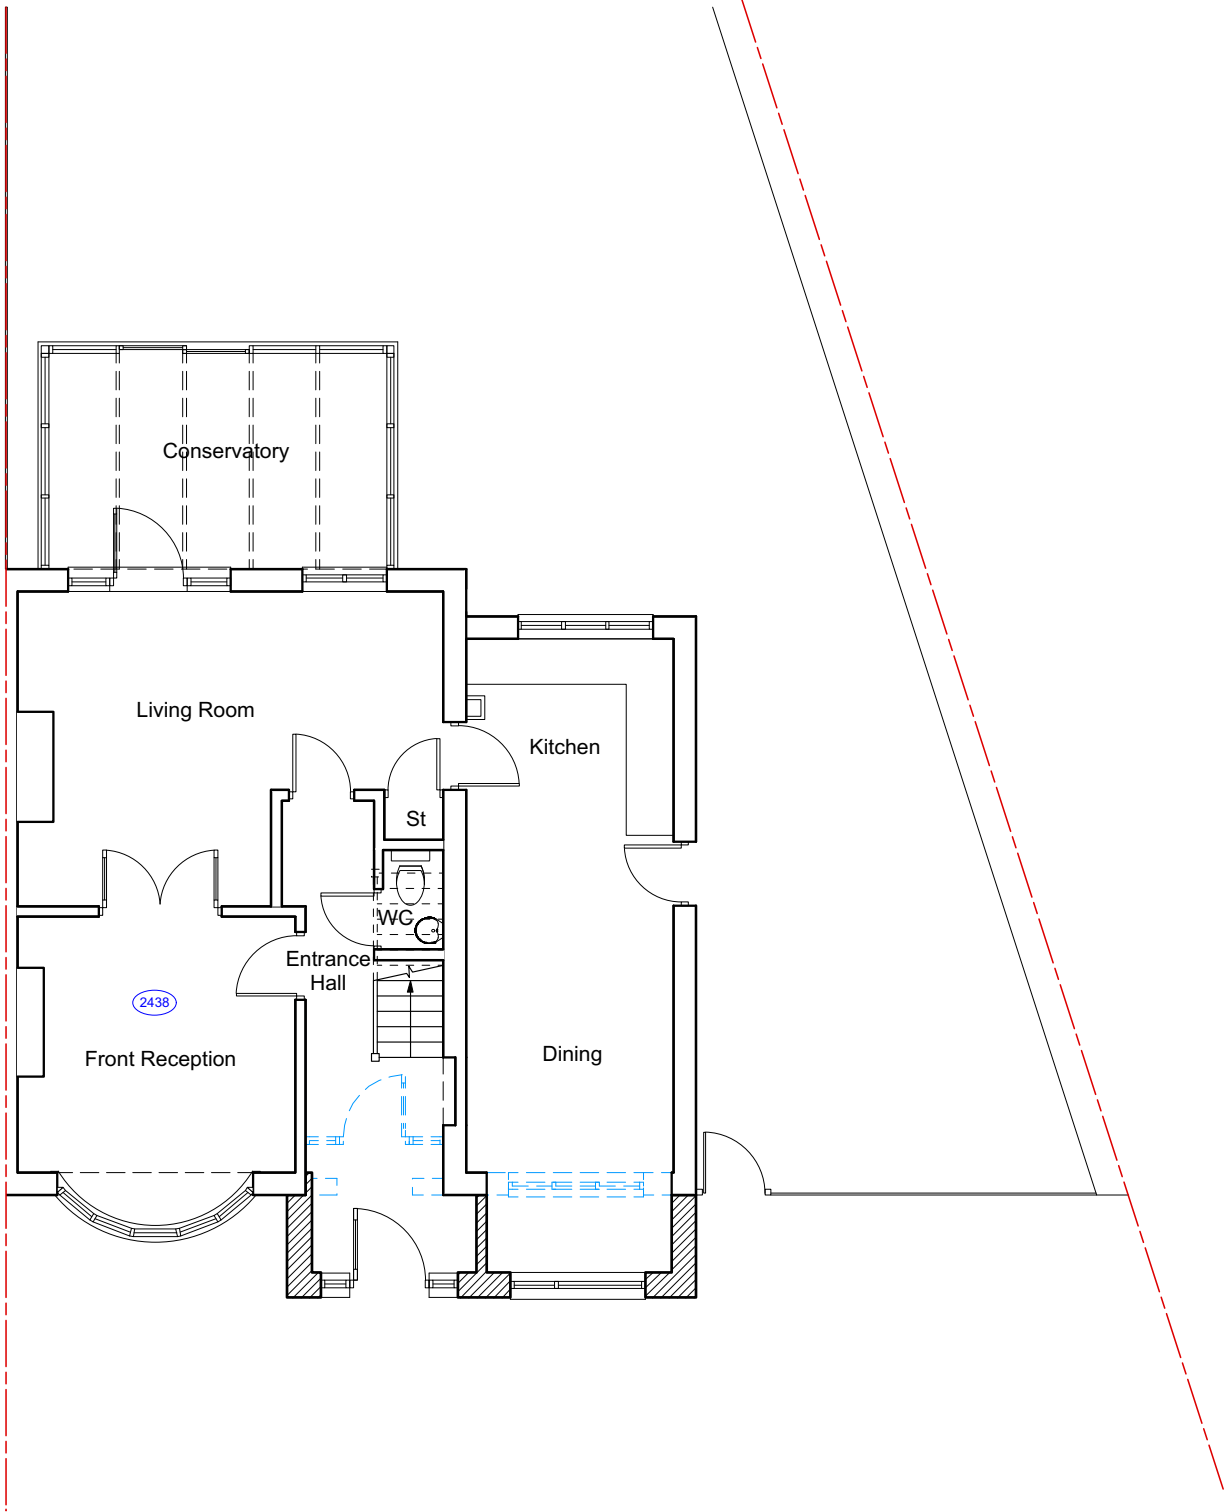

00 - PROPOSED GROUND FLOOR

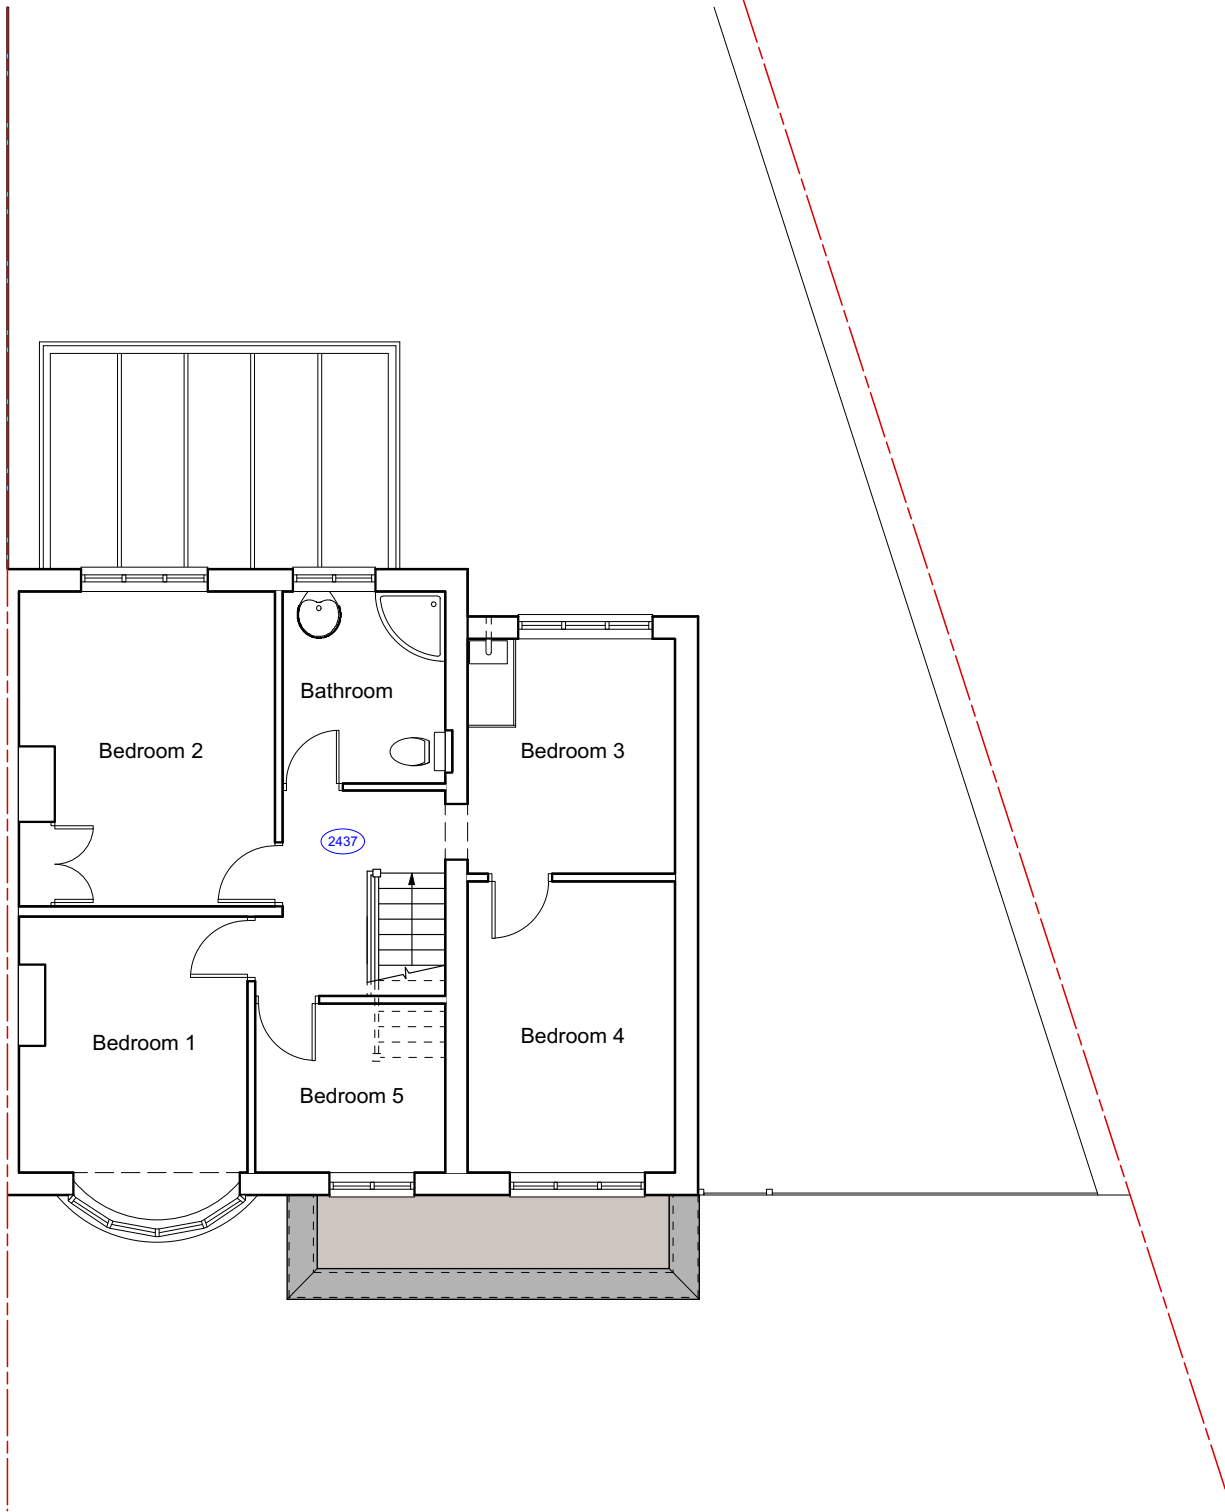

01 - PROPOSED FIRST FLOOR


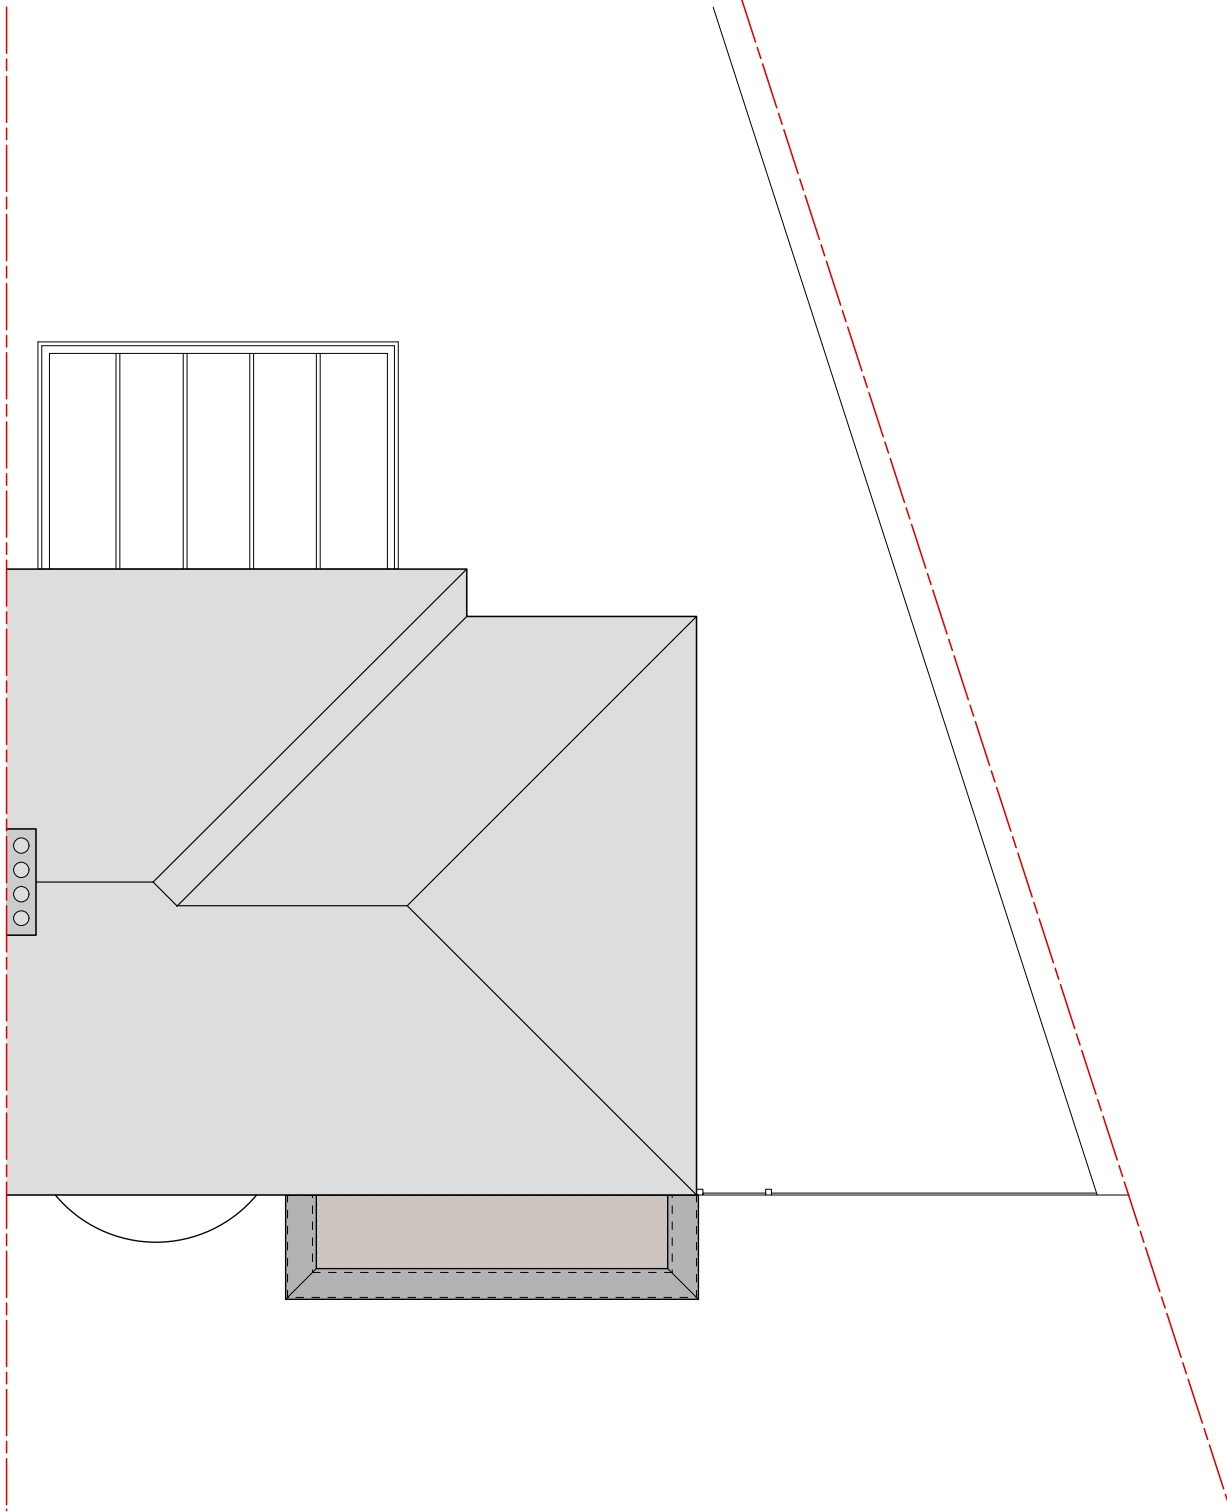


02 - PROPOSED ROOF PLAN

The contents of this drawing is subject to the Copyright, Designs and Patents Act 1988.

Design Notes
Except where noted, boundaries have not been surveyed and the client should satisfy themselves of their exact location before relying on the contents of this drawing.

Construction Notes
Do not scale from this drawing. Site dimensions are to be checked before work is started. Any discrepancy whatsoever between any information contained in this drawing and any other document must be brought to the attention of PegasusLife before the work is executed.

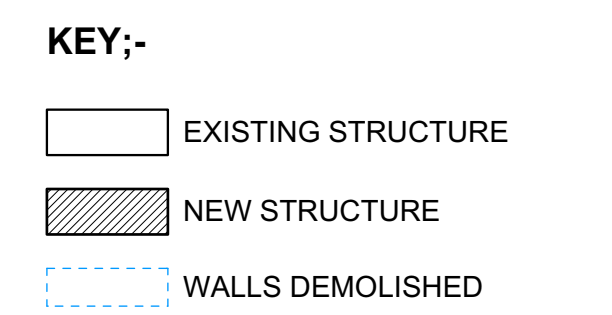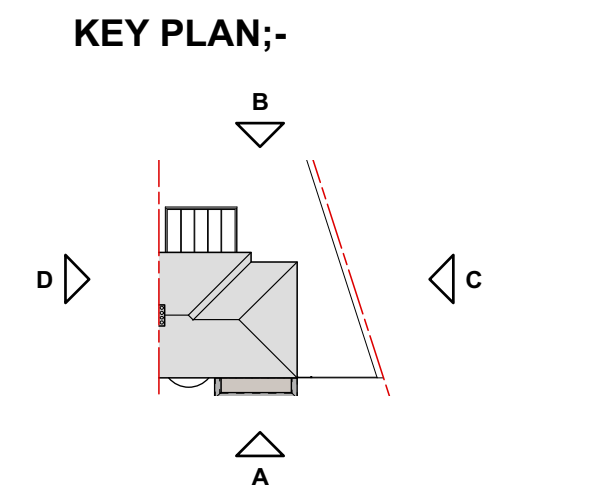

Rev	Date	Revision Notes
-	17.01.25	Issued for planning approval
A	11.02.25	Front elevation size amended, material change and issued for planning approval




A - PROPOSED FRONT ELEVATION




B - PROPOSED REAR ELEVATION

MATERIAL KEY;-


(A)	New aluminium flashing colour black
(B)	New PPC black aluminium front door
(C)	New UPVC windows and doors black
(D)	New fair faced brick to match existing

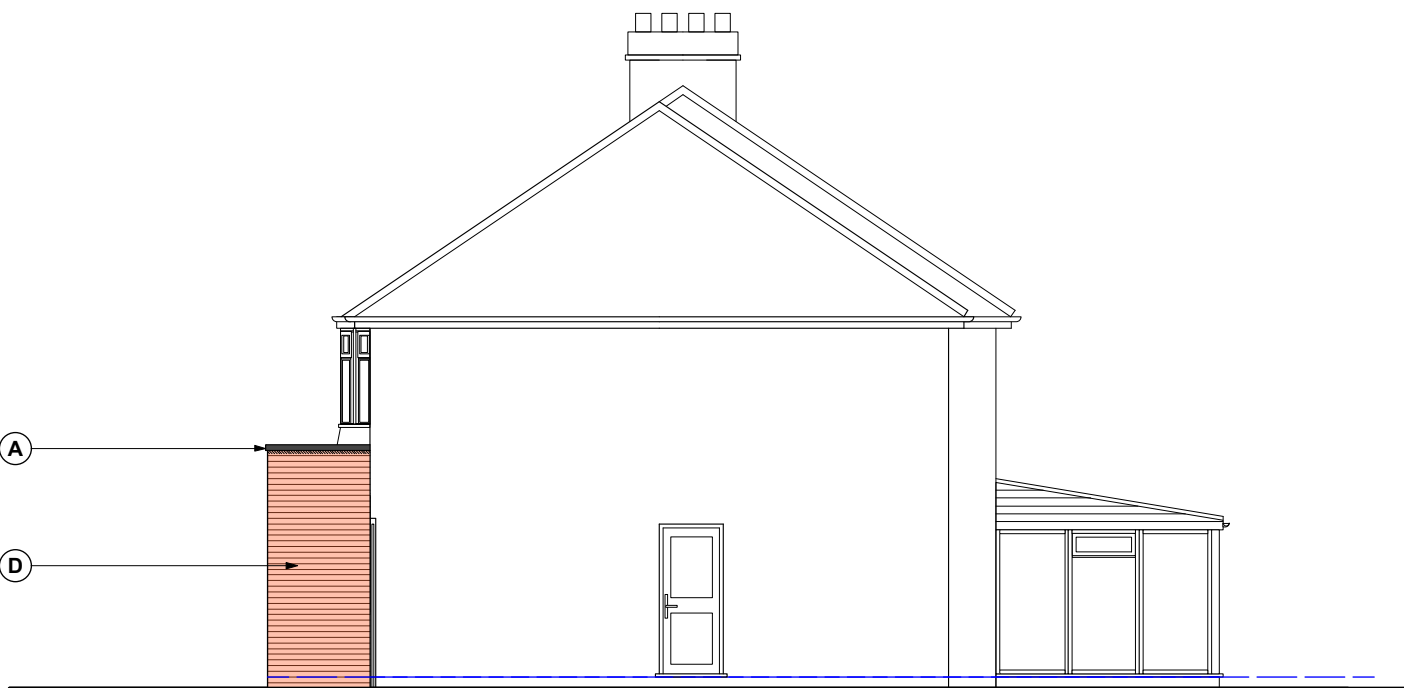

C - PROPOSED SIDE ELEVATION 1

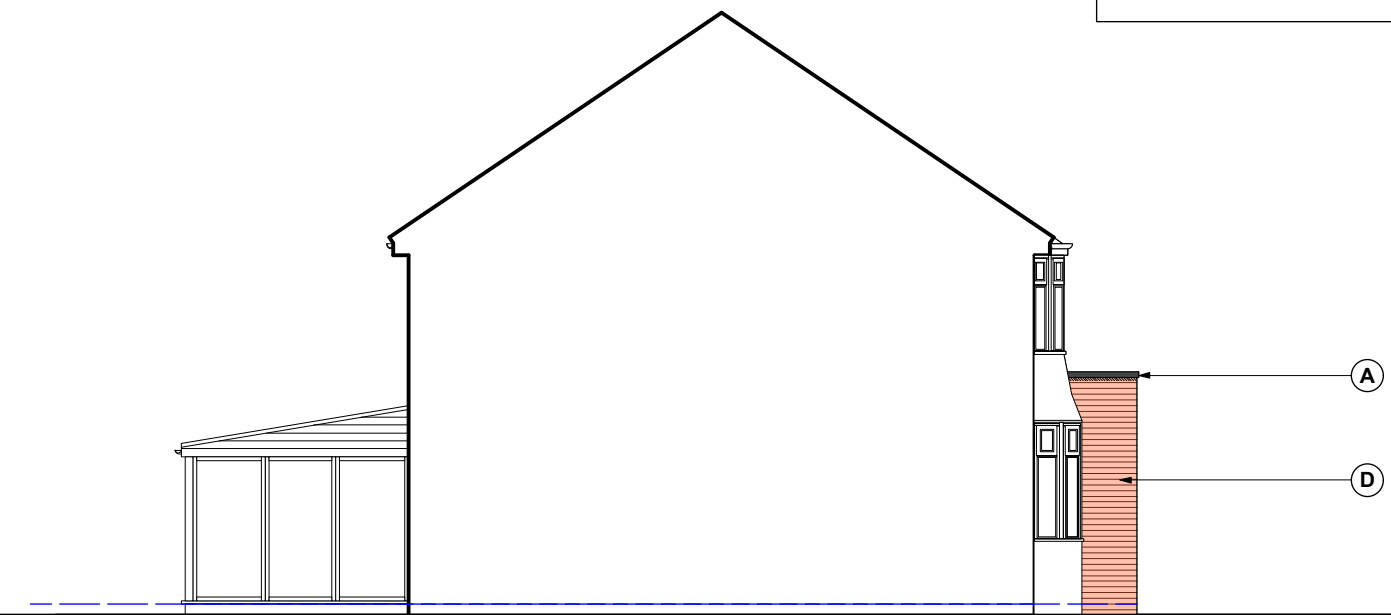

D - PROPOSED SIDE ELEVATION 2

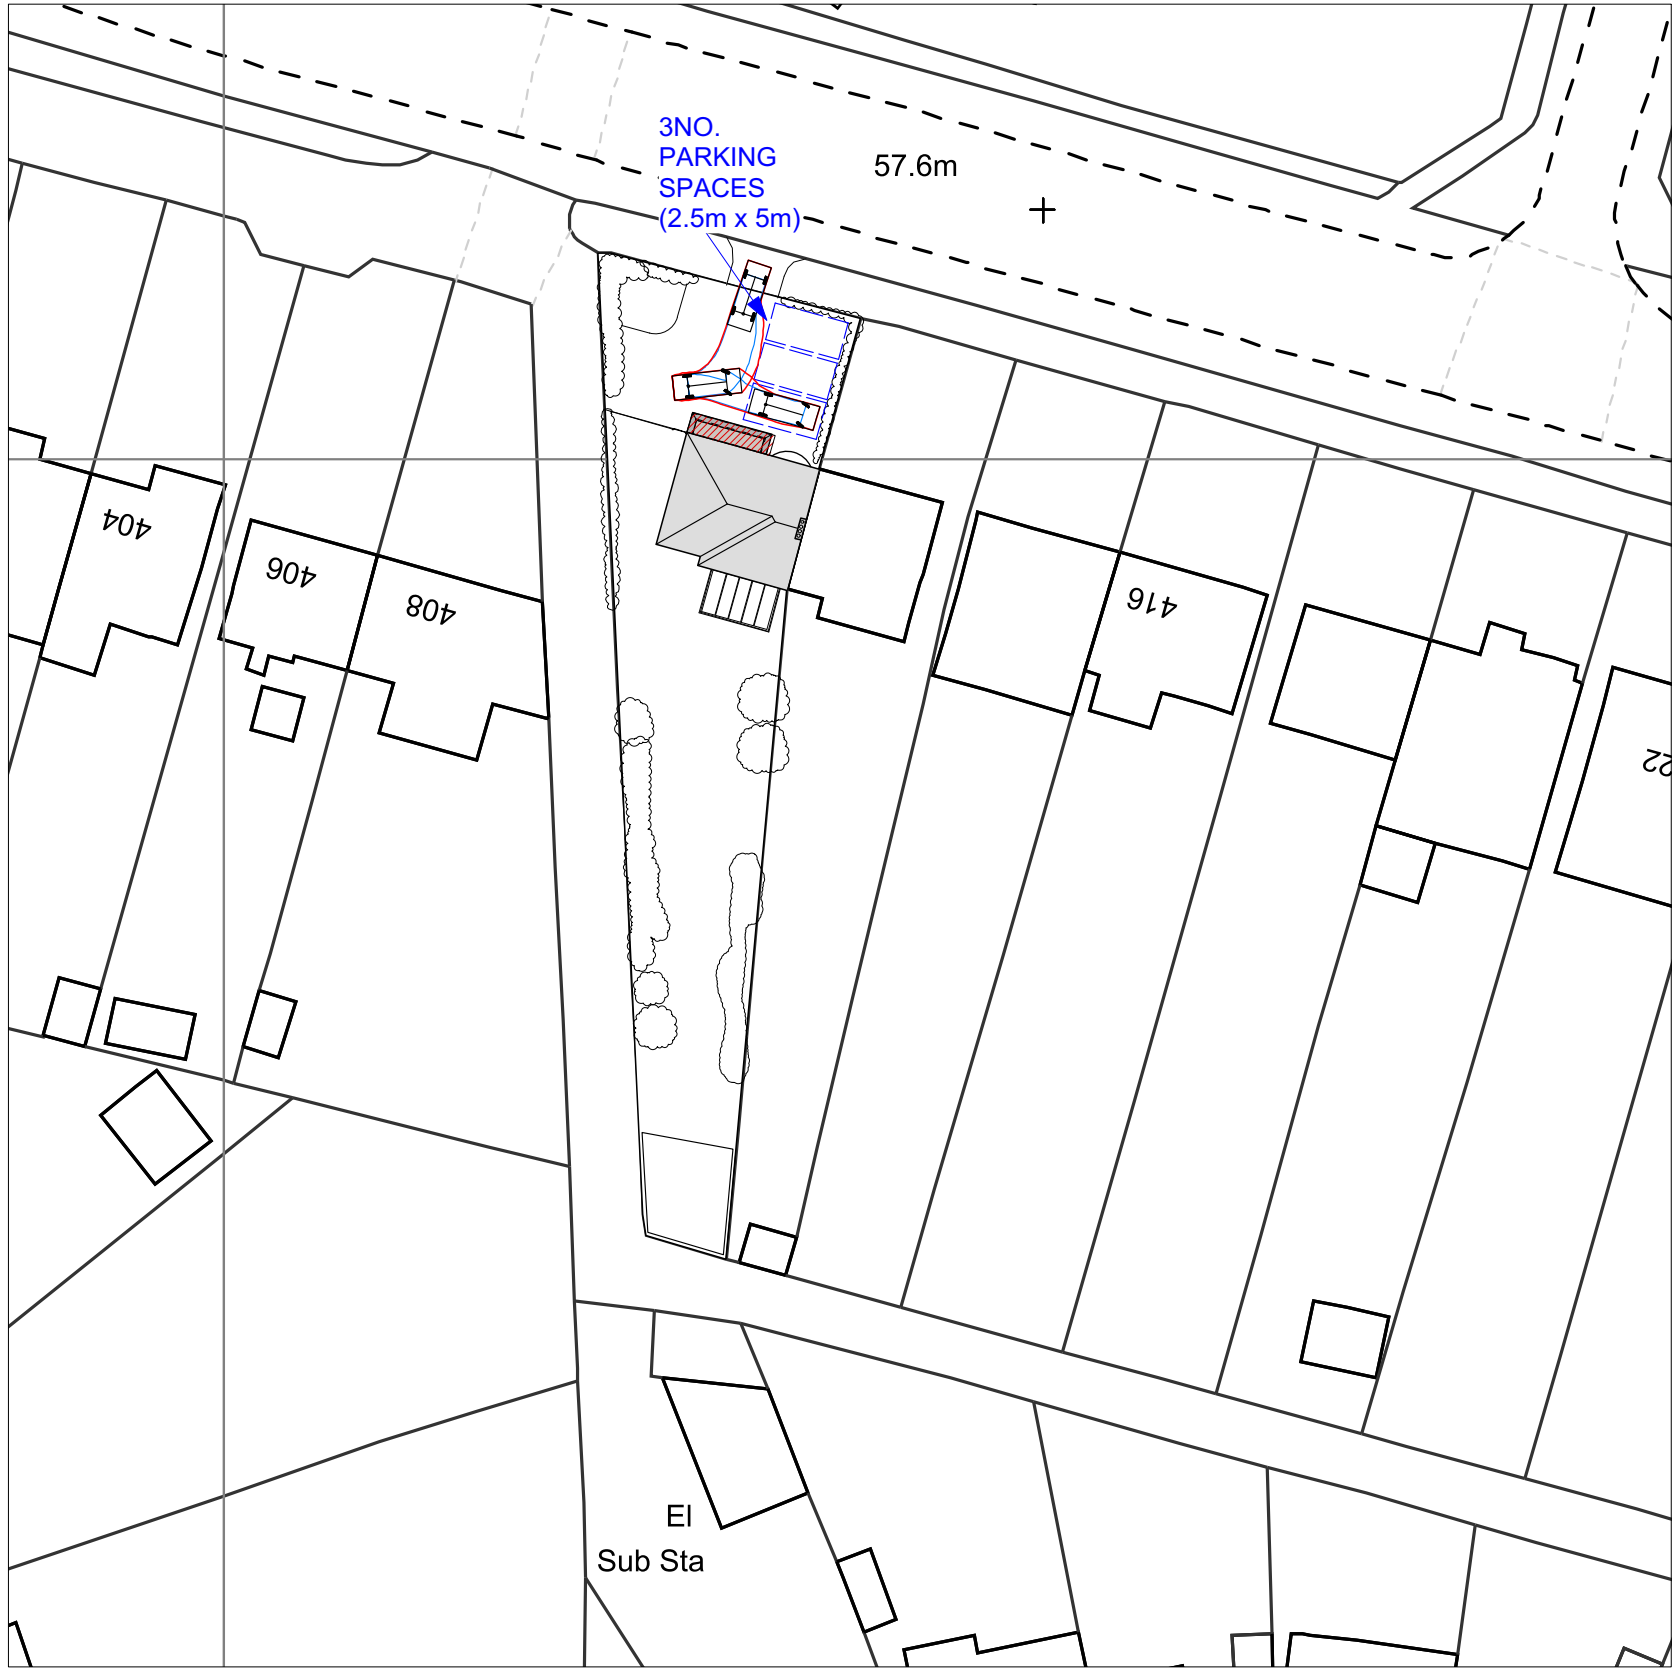

PROPOSED SITE BLOCK & ROOF PLAN

Project Title	
410 Wokingham Road, Earley, RG6 7HX	
Proposed single storey front porch extension	
Drawing Title	
Proposed Plans & Elevations	
Client	Project ID
Mr & Mrs Rehman	0101
Drawn By	Scale
AM	1:100 @ A1 & 1:500 @ A1
Reviewed By	Drawing No.
KUR	A-L-001
Date	Rev.
Jan 2025	A