




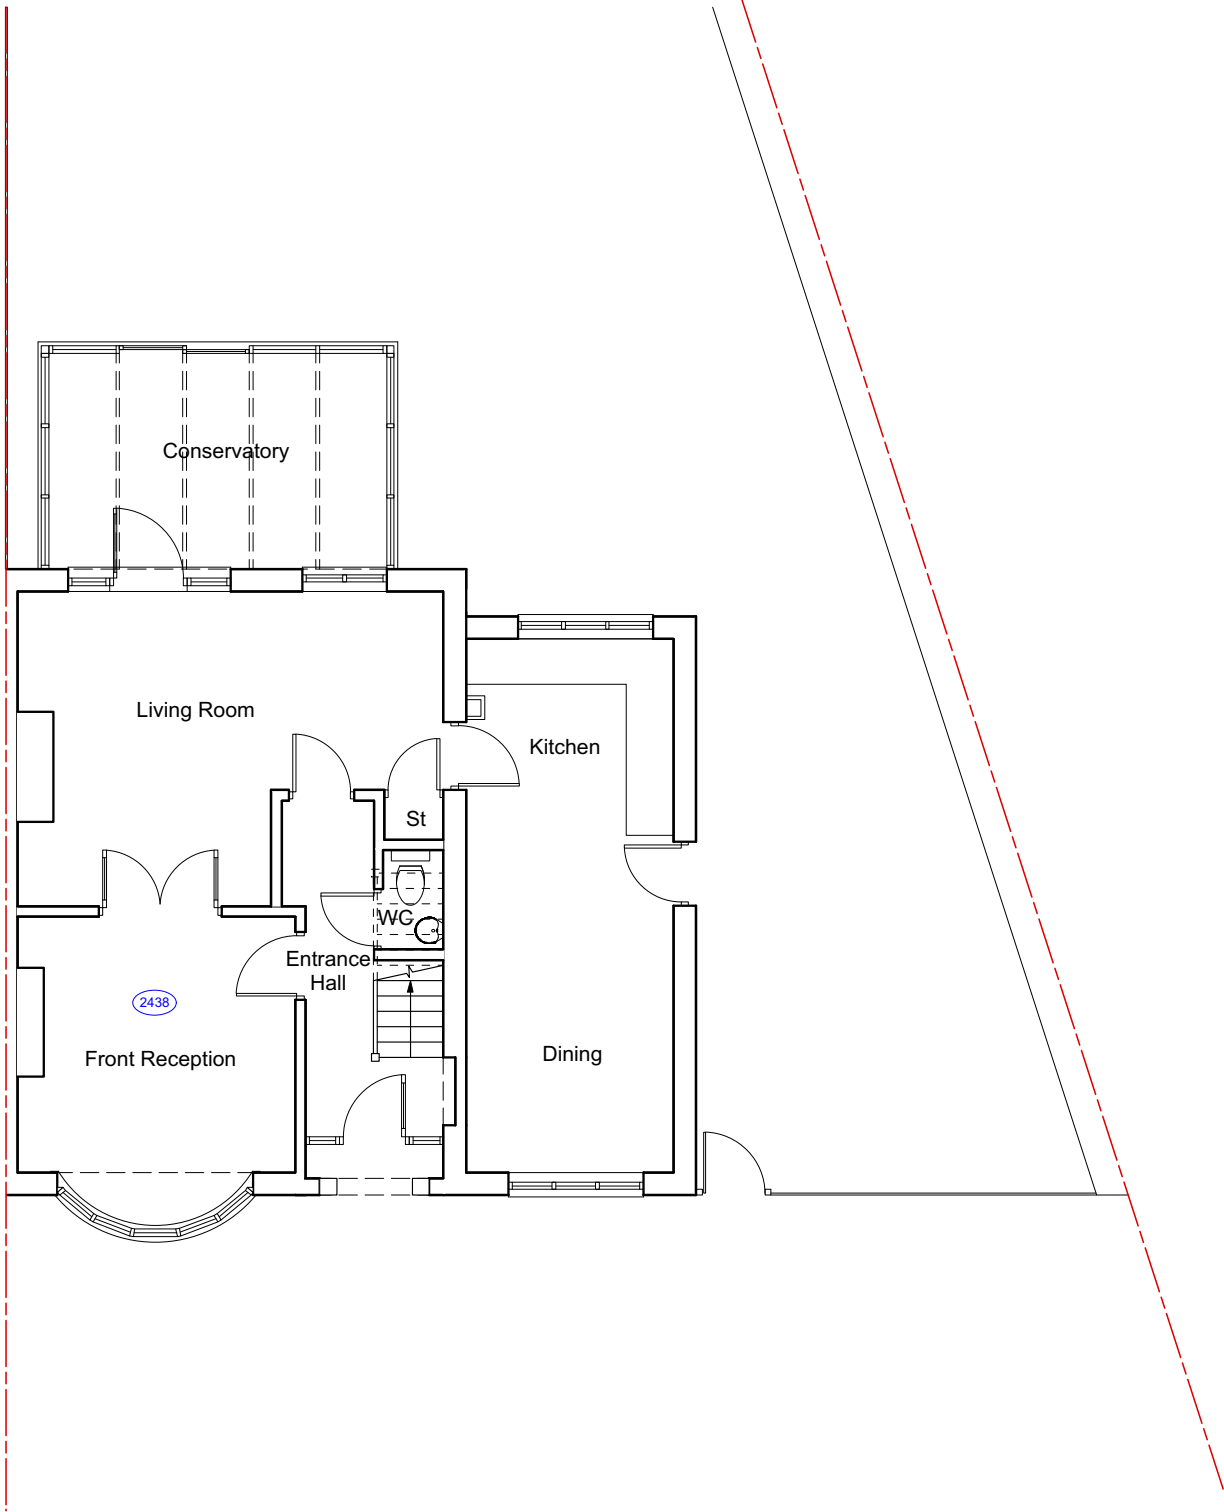

00 - EXISTING GROUND FLOOR

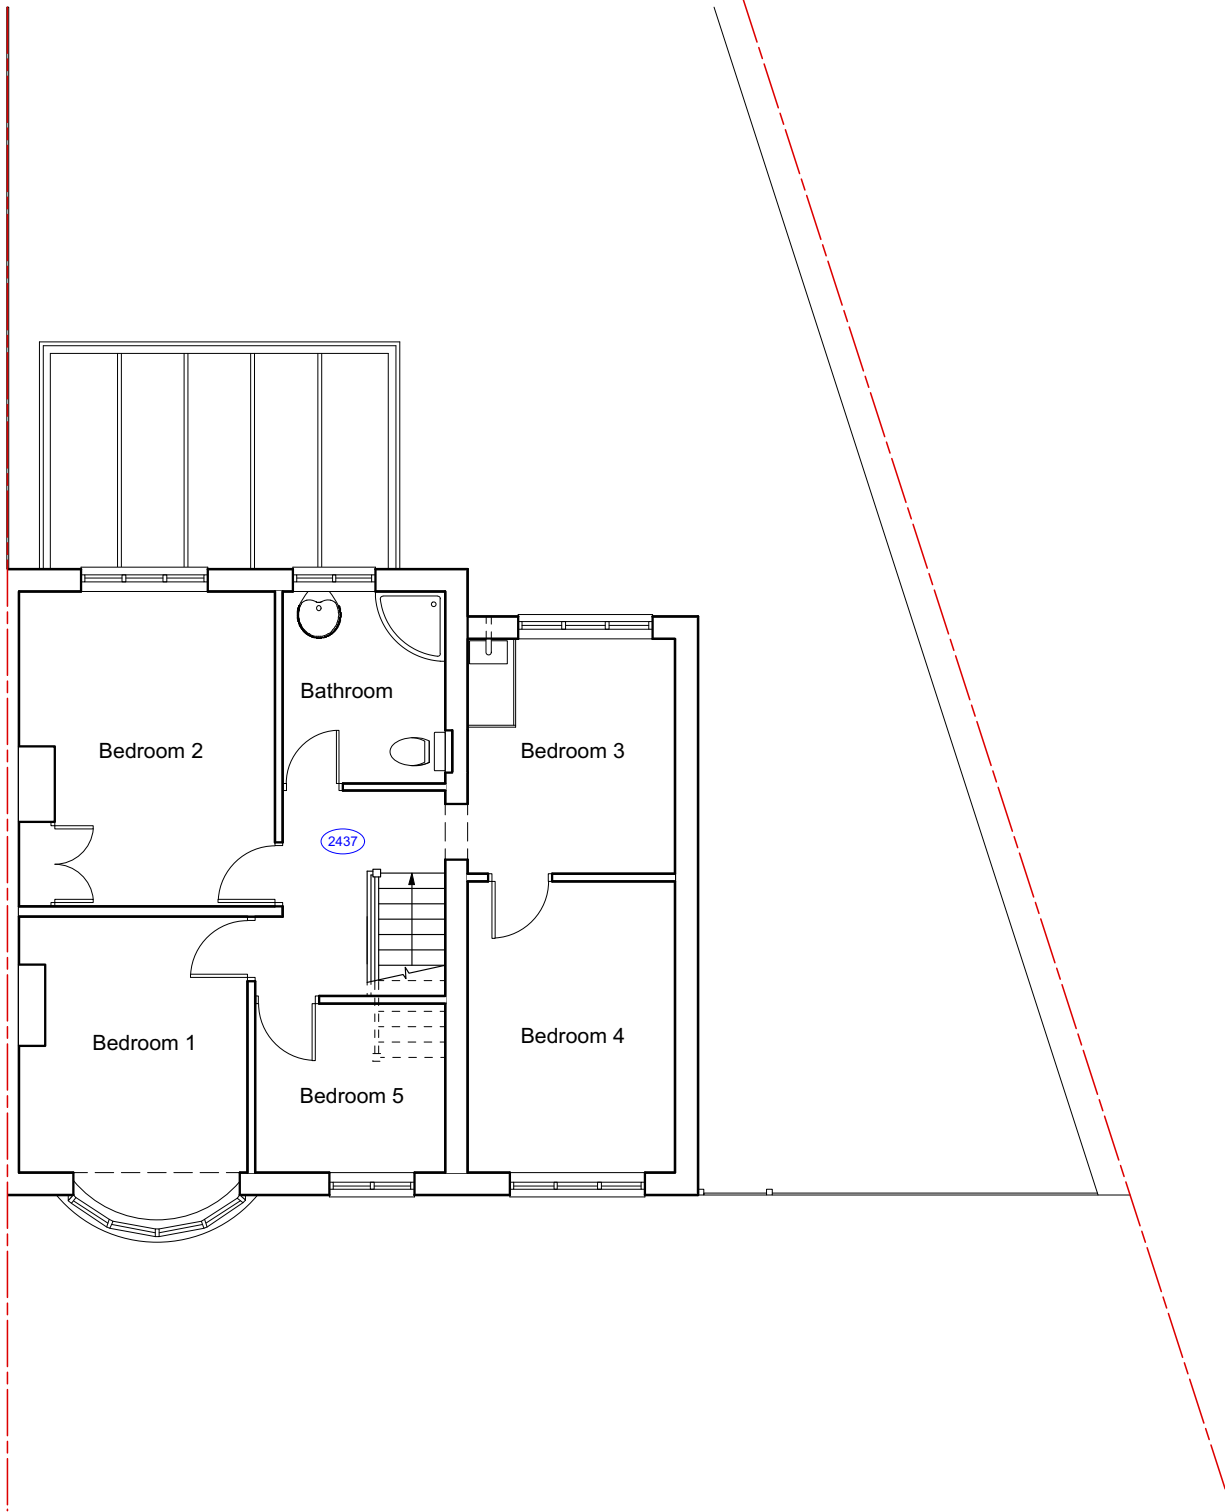

01 - EXISTING FIRST FLOOR

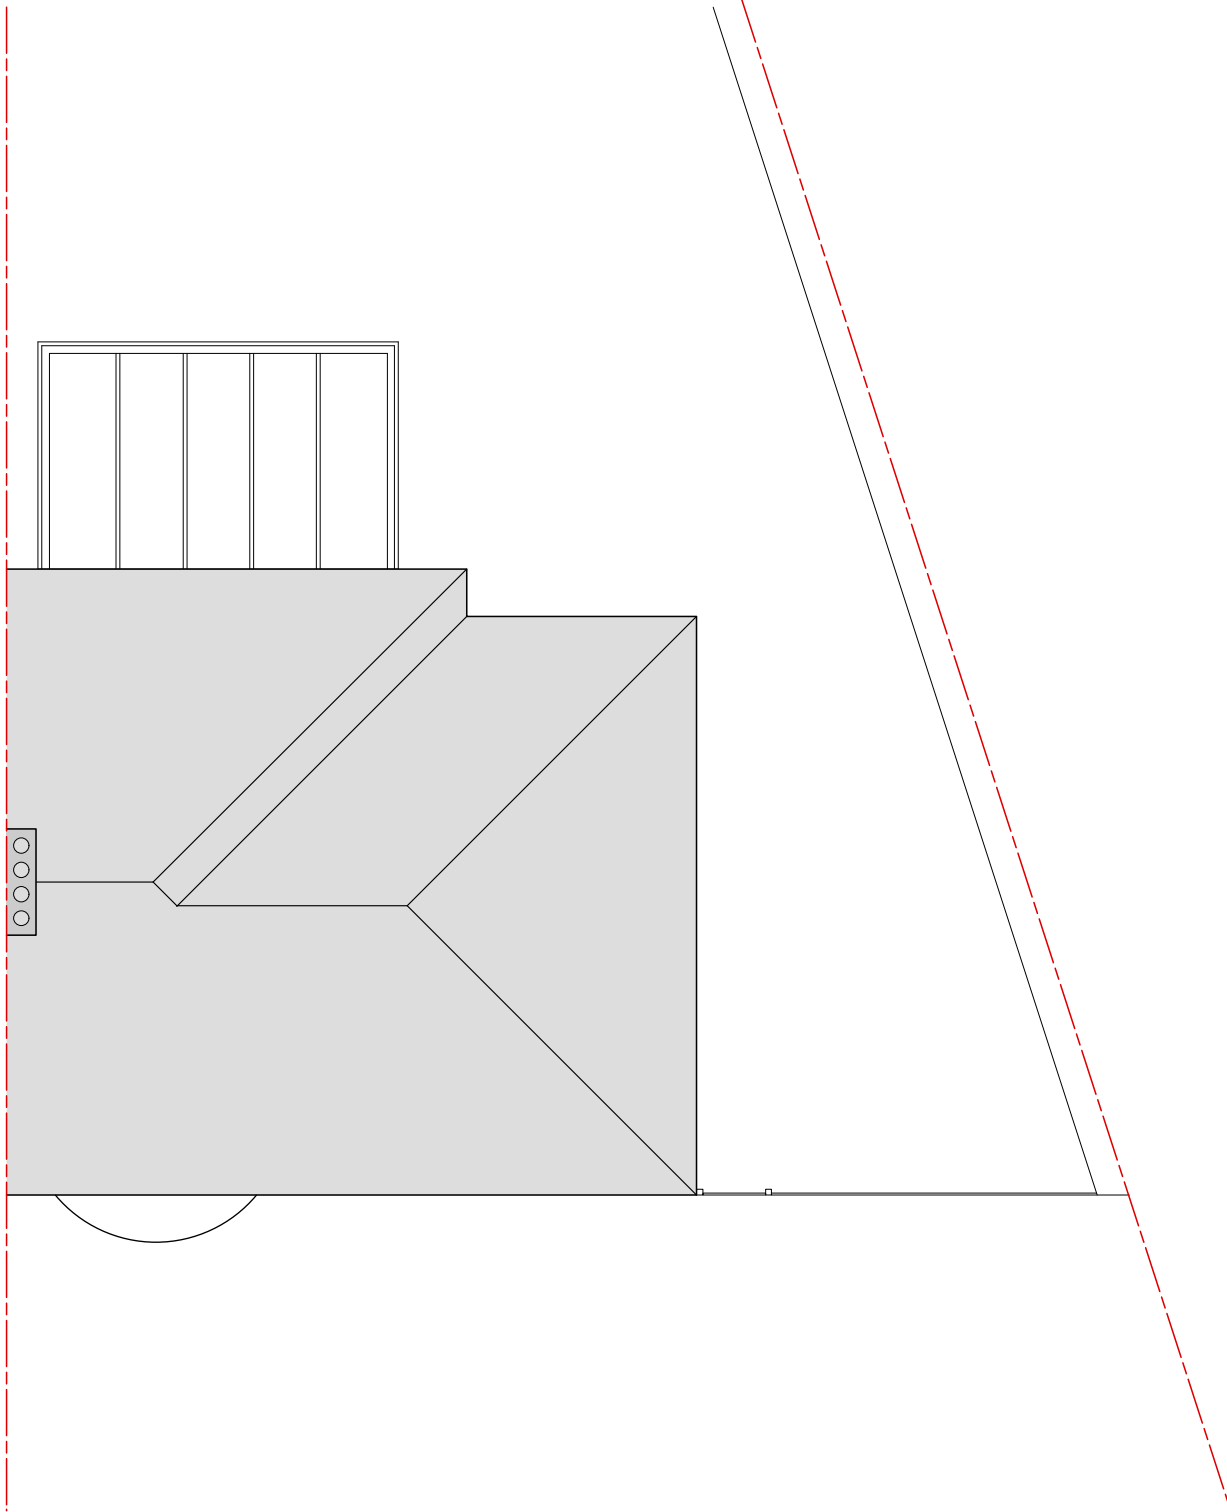


02 - EXISTING ROOF PLAN




A - EXISTING FRONT ELEVATION




B - EXISTING REAR ELEVATION

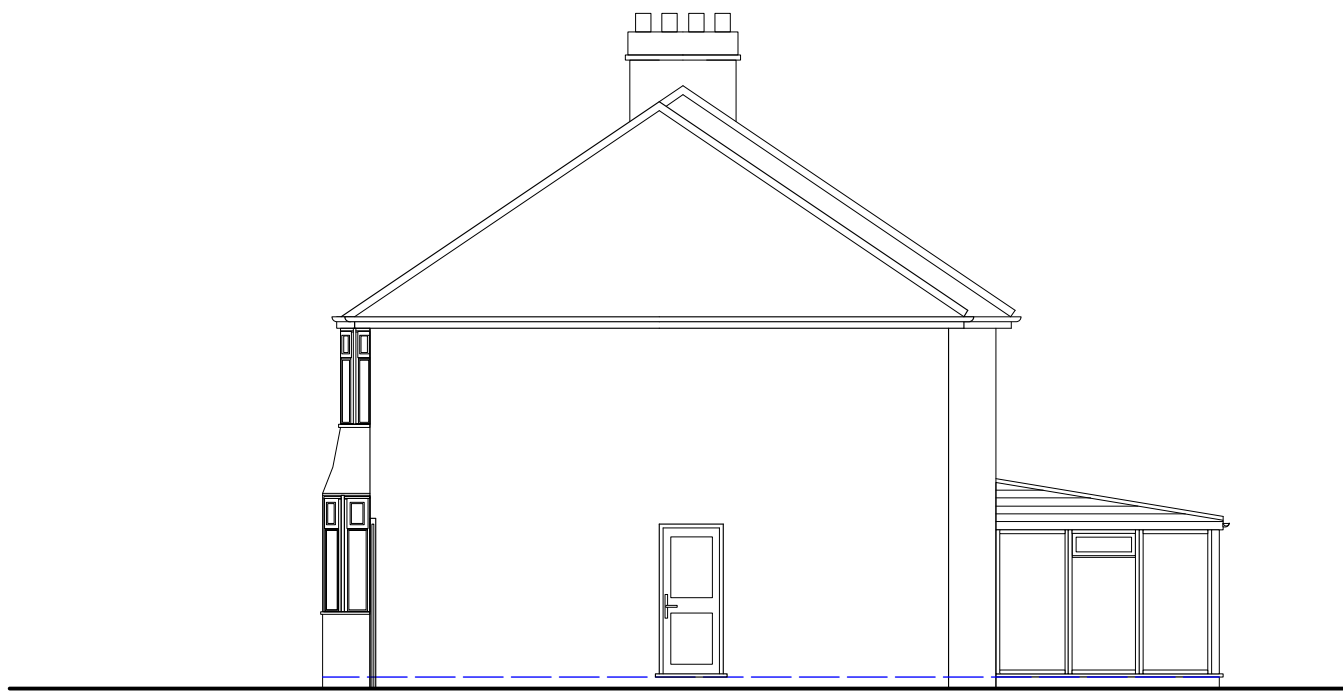

C - EXISTING SIDE ELEVATION 1

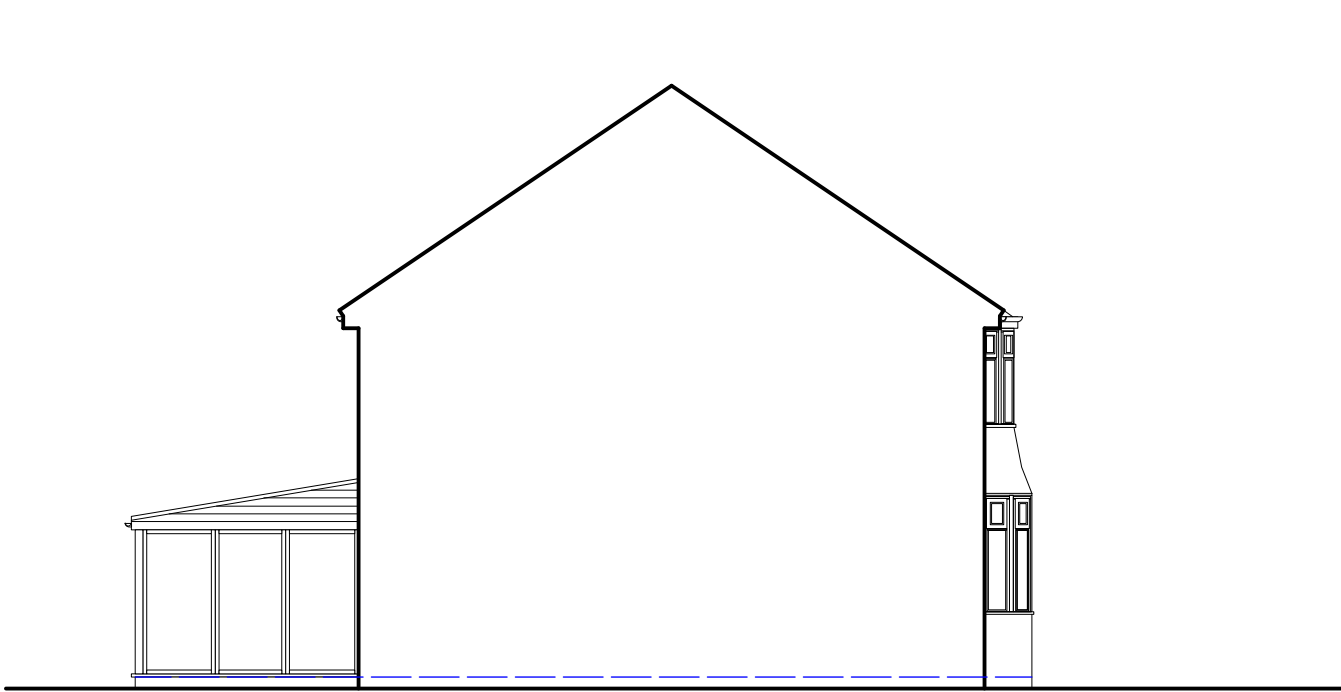


D - EXISTING SIDE ELEVATION 2

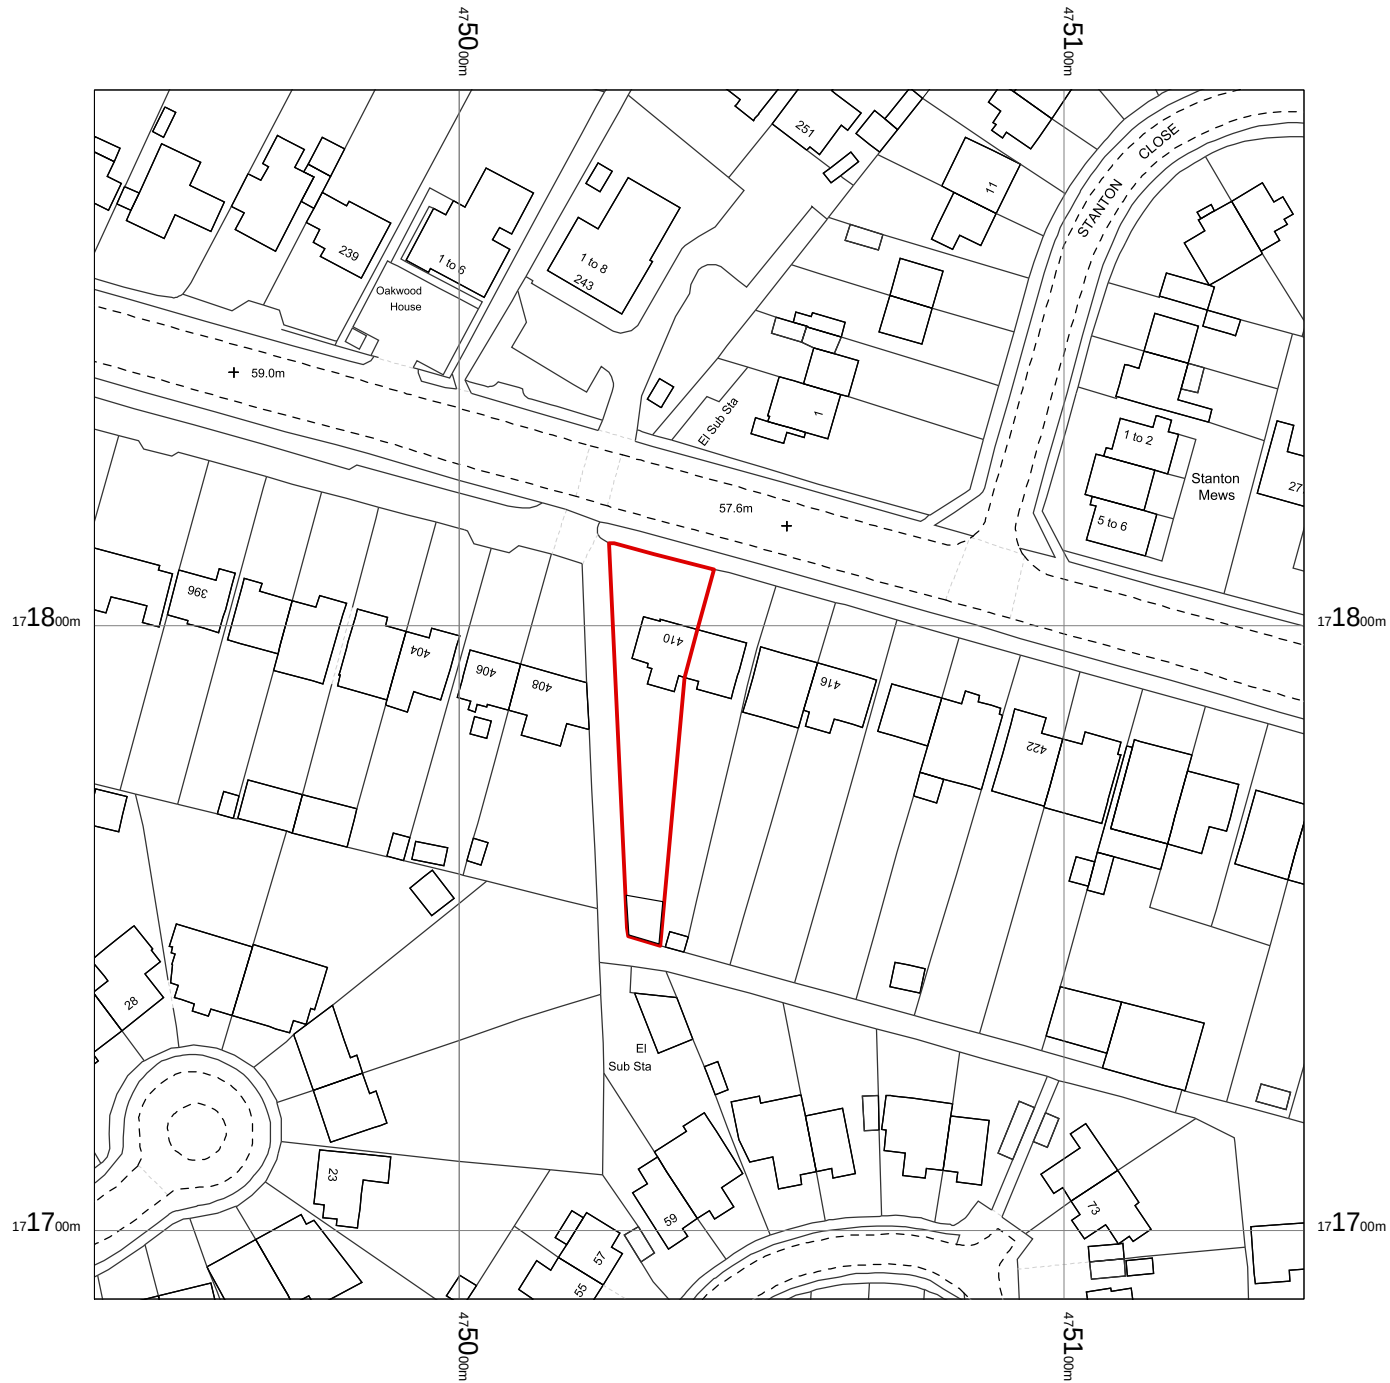

O5 Master Map 1:250/2500/10000 scale
Sunday, June 26, 2022, ID: MPMWBW-01046546
www.blackwellmapping.co.uk

1:1250 scale print at A4, Centre: 475040 E, 171789 N
© Crown Copyright Ordnance Survey, Licence no. 100041041


 


LOCATION PLAN


The contents of this drawing is subject to the Copyright, Designs and Patents Act 1988.

Design Notes
Except where noted, boundaries have not been surveyed and the client should satisfy themselves of their exact location before relying on the contents of this drawing.

Construction Notes
Do not scale from this drawing. Site dimensions are to be checked before work is started. Any discrepancy whatsoever between any information contained in this drawing and any other document must be brought to the attention of PegasusLife before the work is executed.

  

KEY PLAN;-

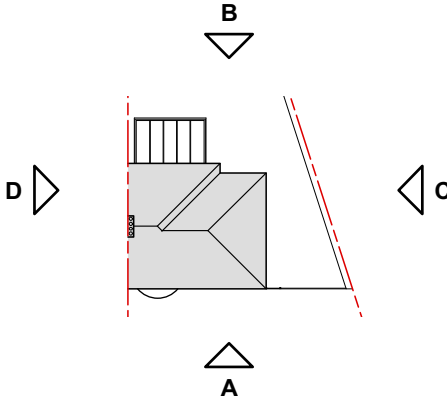

Rev	Date	Revision Notes
-	17.01.25	Issued for planning approval
A	11.02.25	Front elevation size amended, material change and issued for planning approval

Project Title	
410 Wokingham Road, Earley, RG6 7HX	
Proposed single storey front porch extension	
Drawing Title	
Existing Plans & Elevations	
Client	Project ID
Mr & Mrs Rehman	0101
Drawn By	Scale
AM	1:100 @ A1 & 1:1250 @ A1
Reviewed By	Drawing No.
KUR	
Date	Rev.
Jan 2025	A
E-X-001	

