



0 1 2 3 Metres
SCALE BAR @ 1-100
Existing Front Elevation




0 1 2 3 Metres
SCALE BAR @ 1-100
Existing Side Elevation




0 1 2 3 Metres
SCALE BAR @ 1-100
Existing Rear Elevation




0 1 2 3 Metres
SCALE BAR @ 1-100
Existing Side Elevation

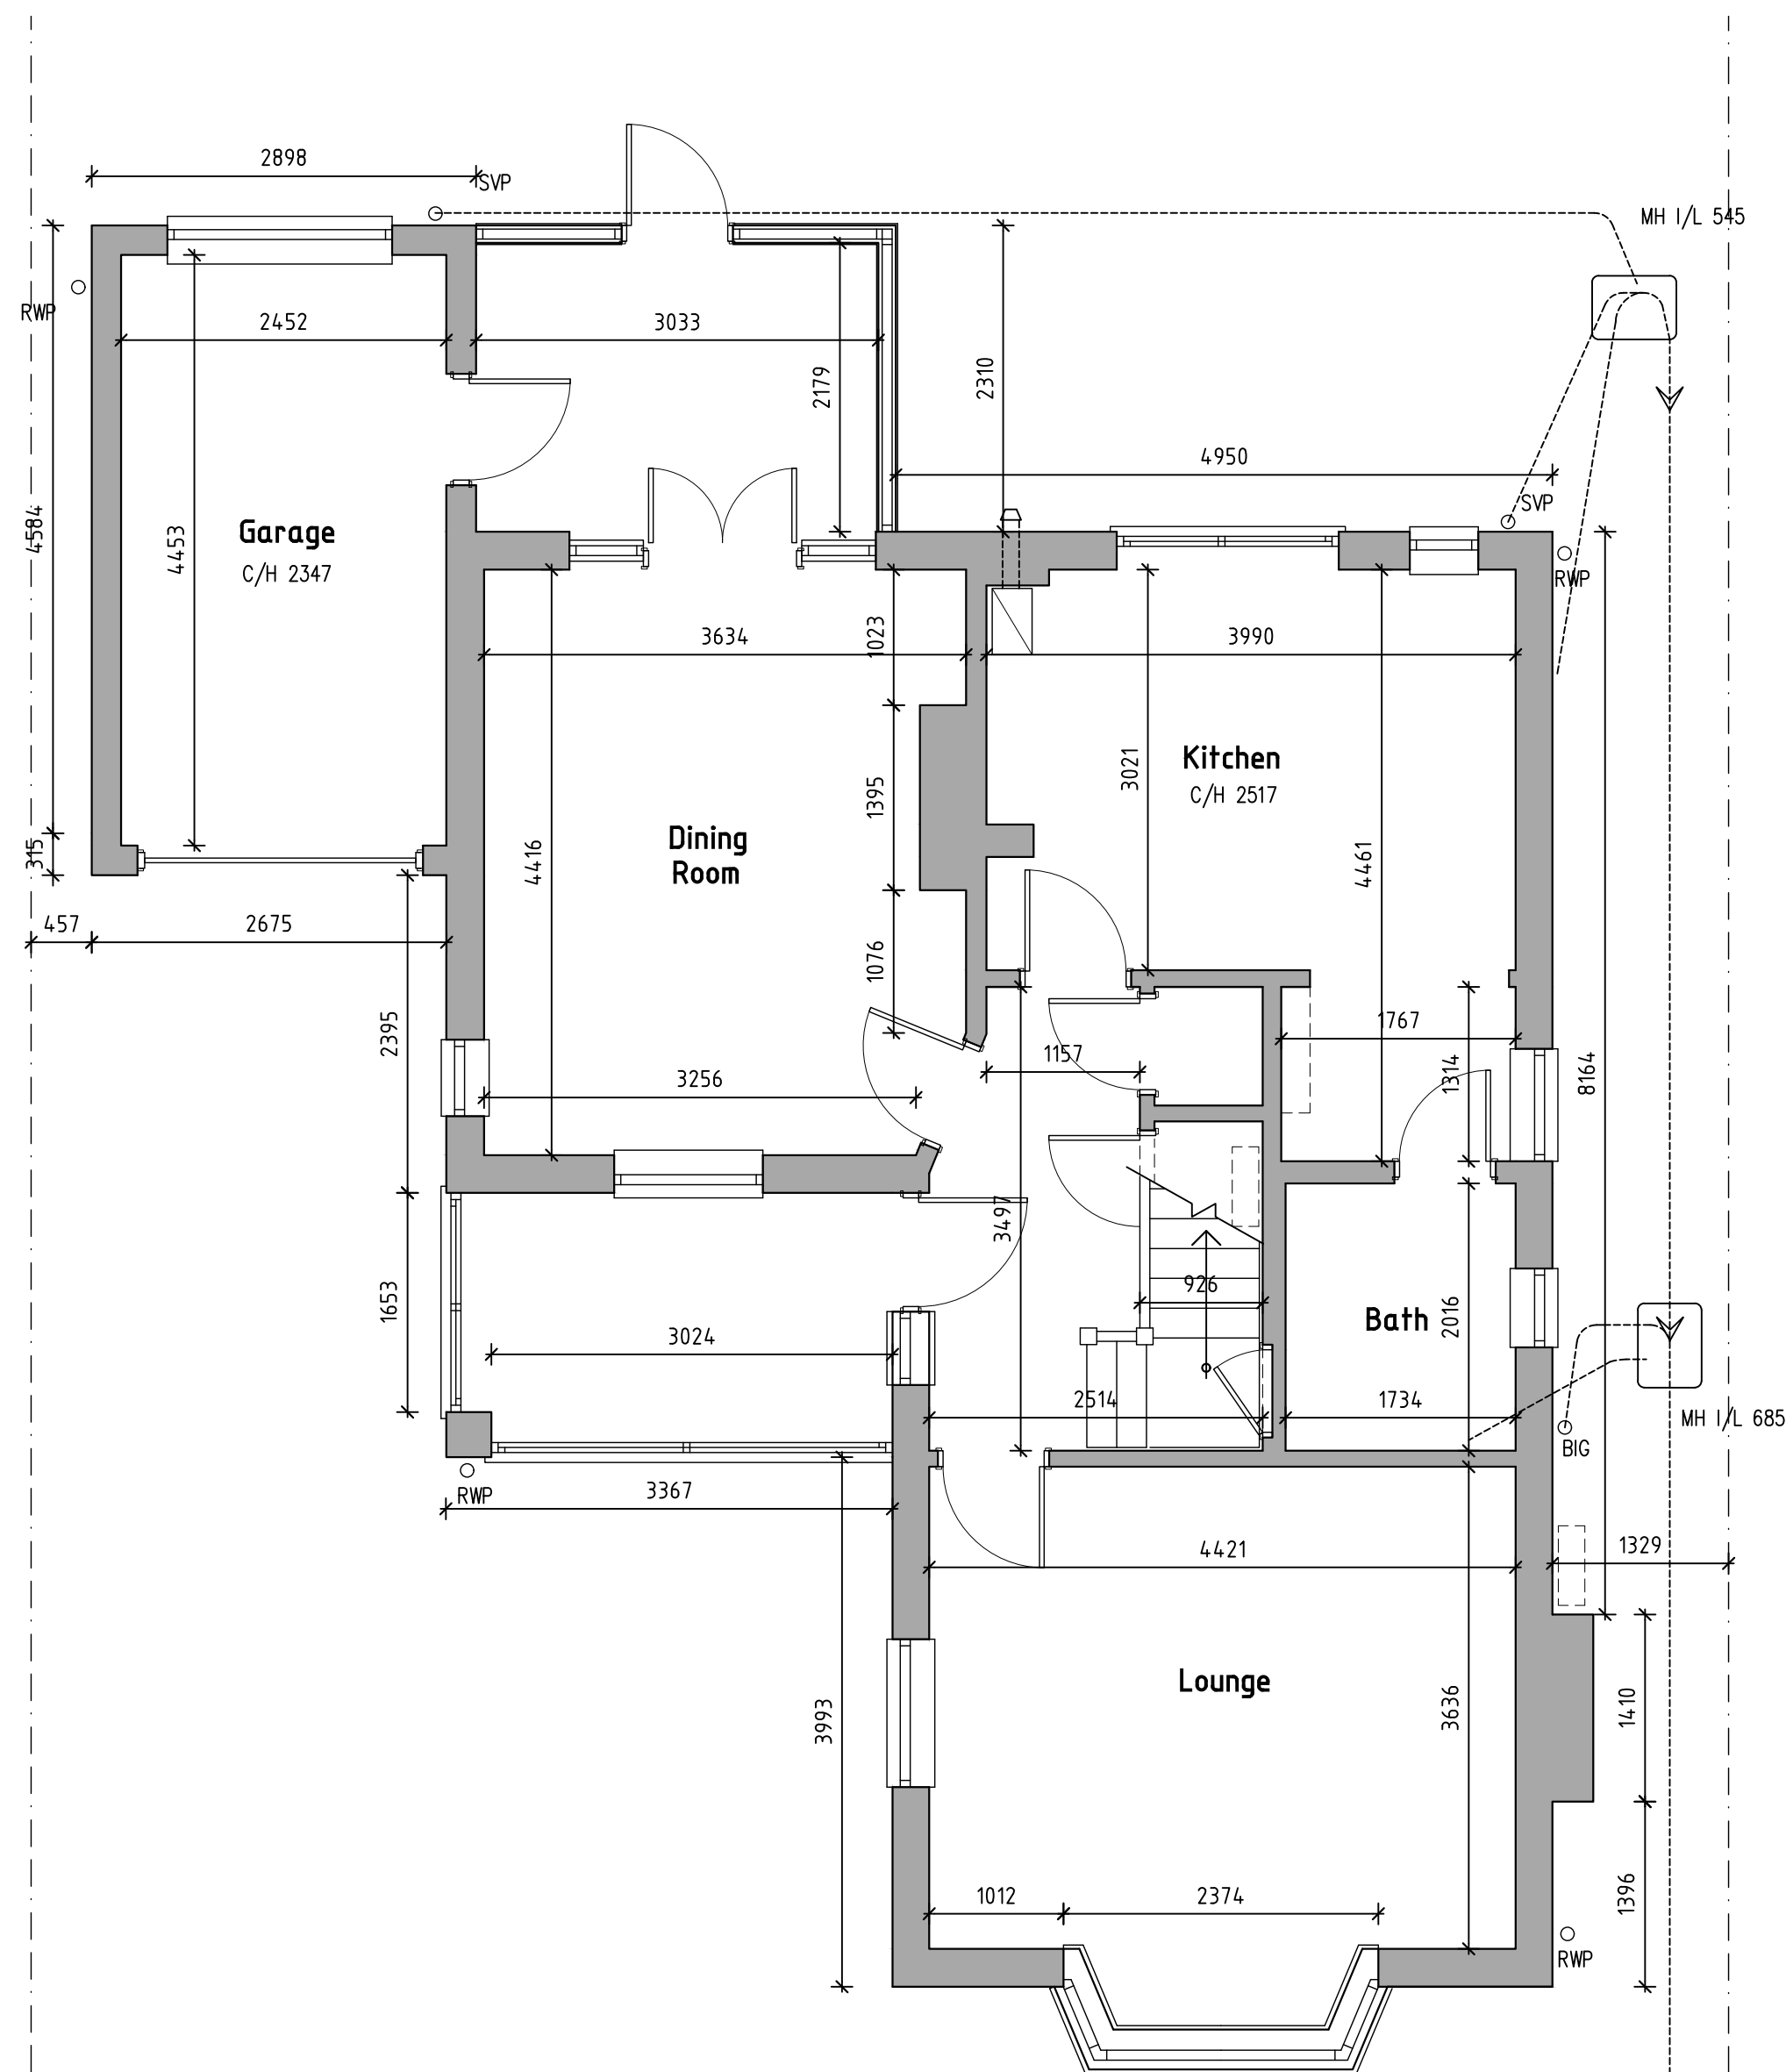

0 1 2 3 Metres
SCALE BAR @ 1-50
Existing Ground Floor Plan

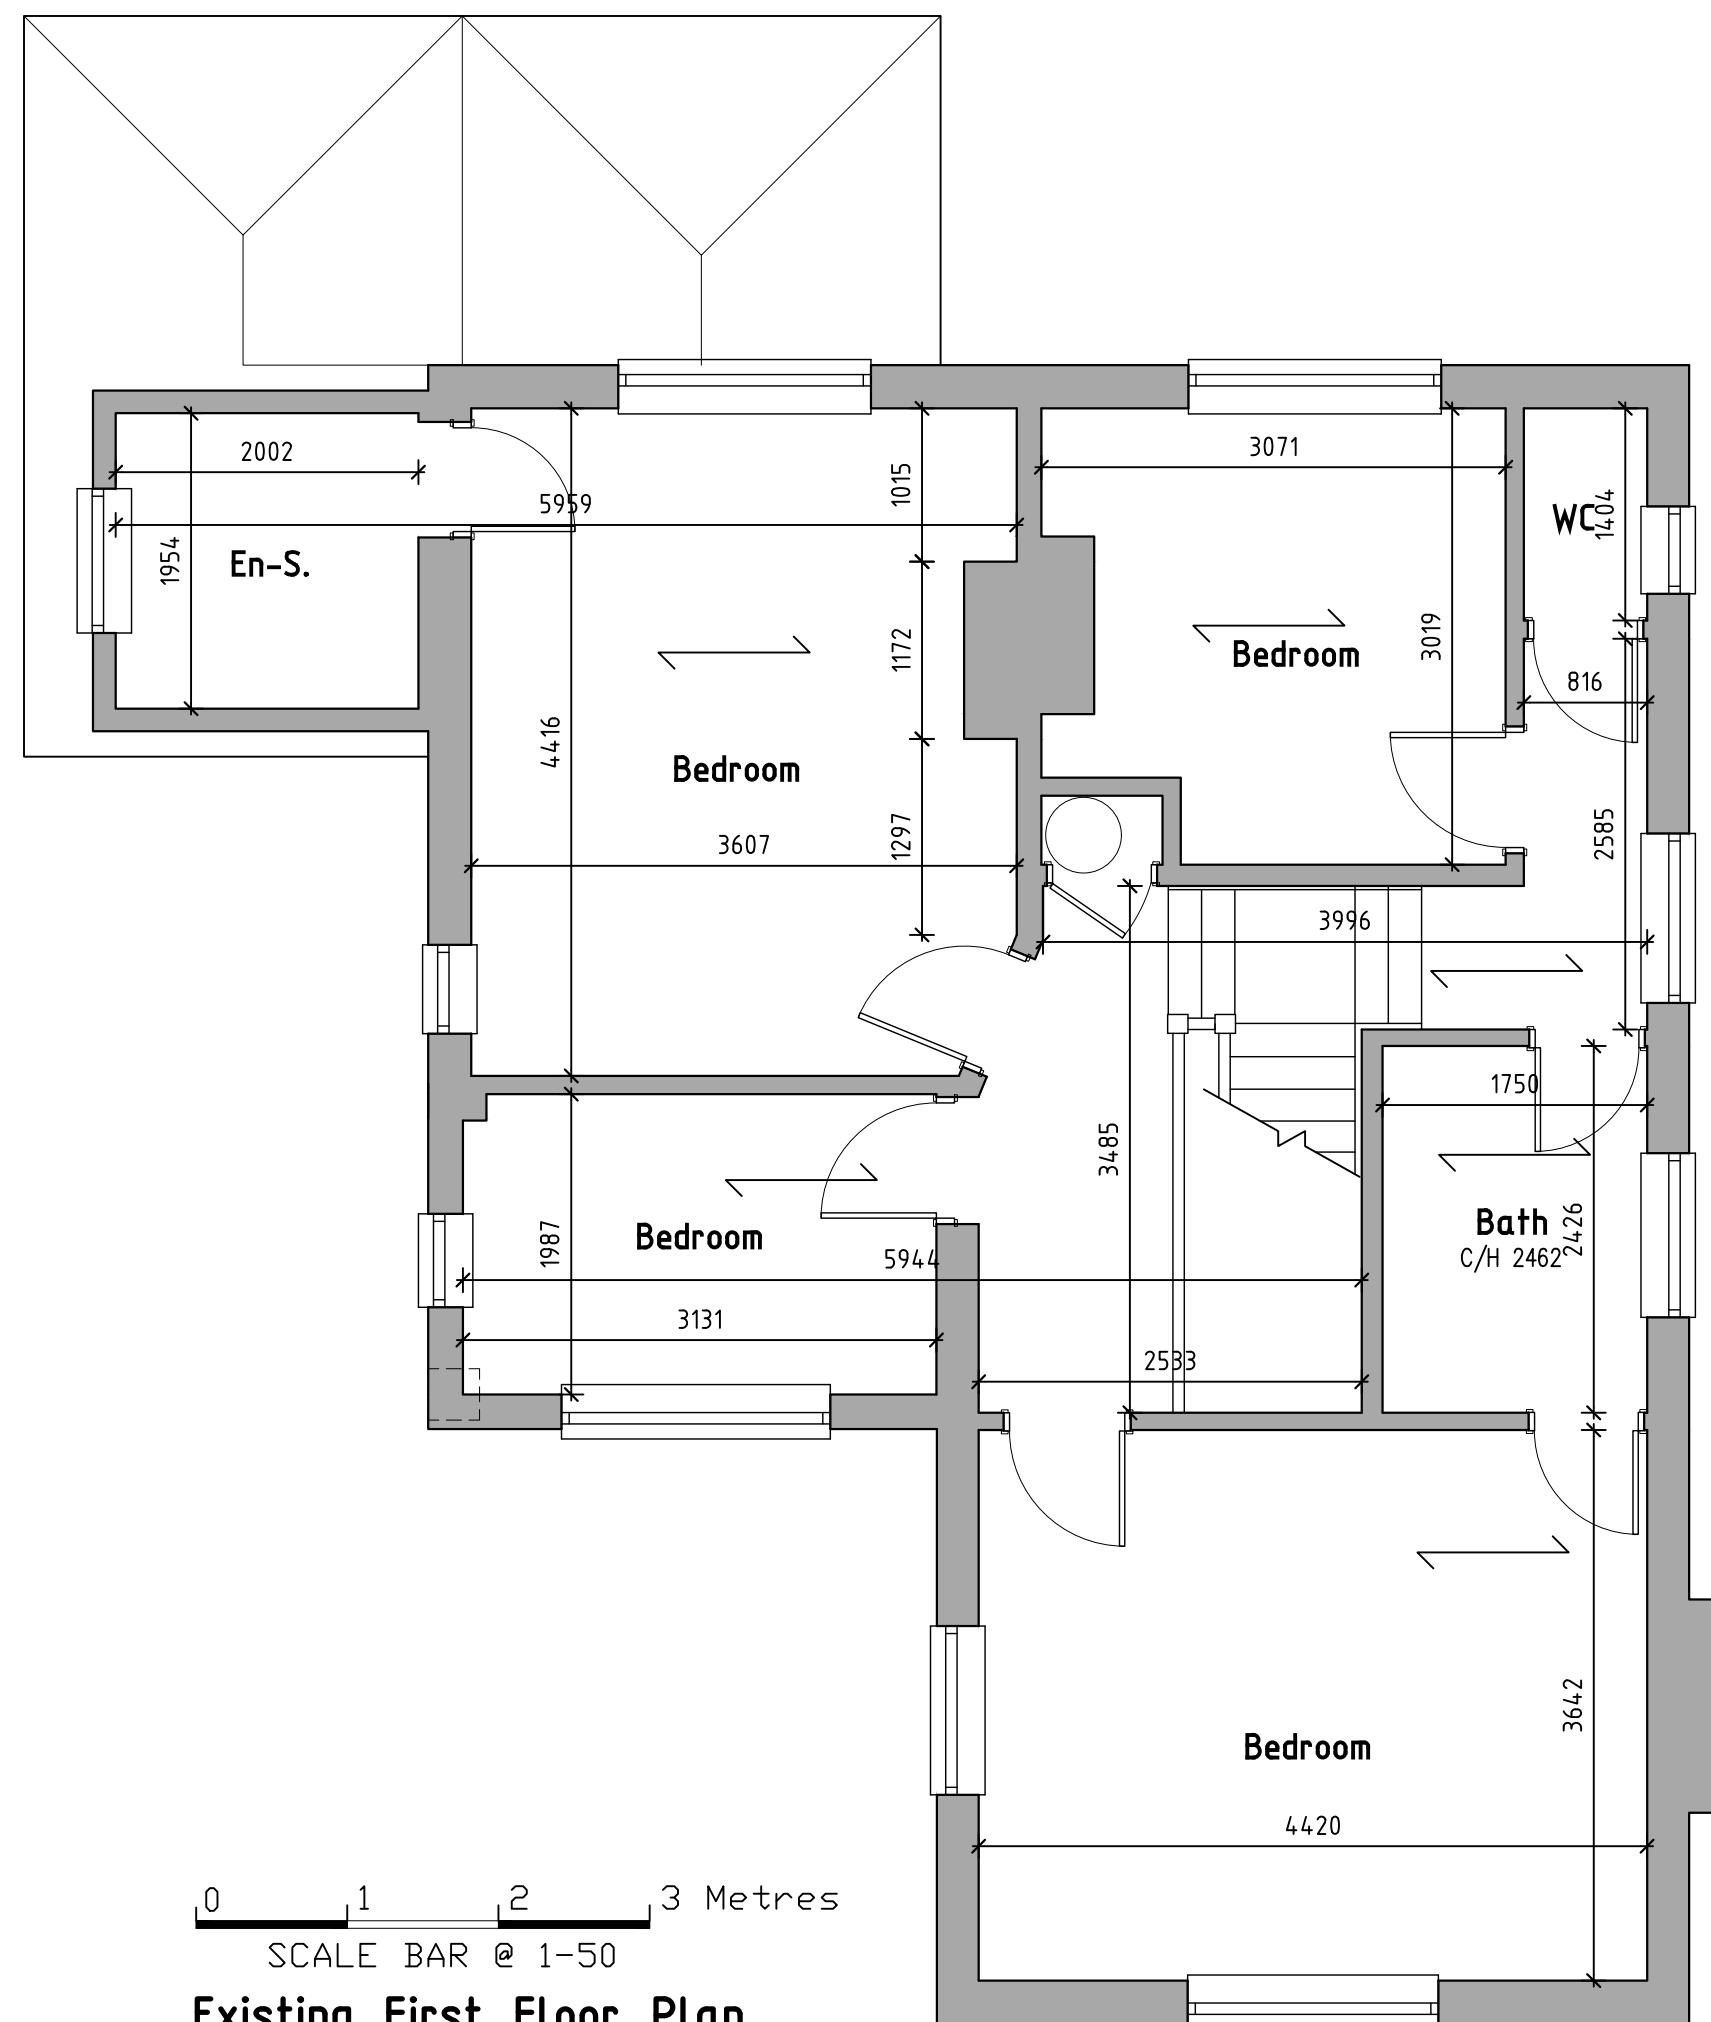


0 1 2 3 Metres
SCALE BAR @ 1-50
Existing First Floor Plan

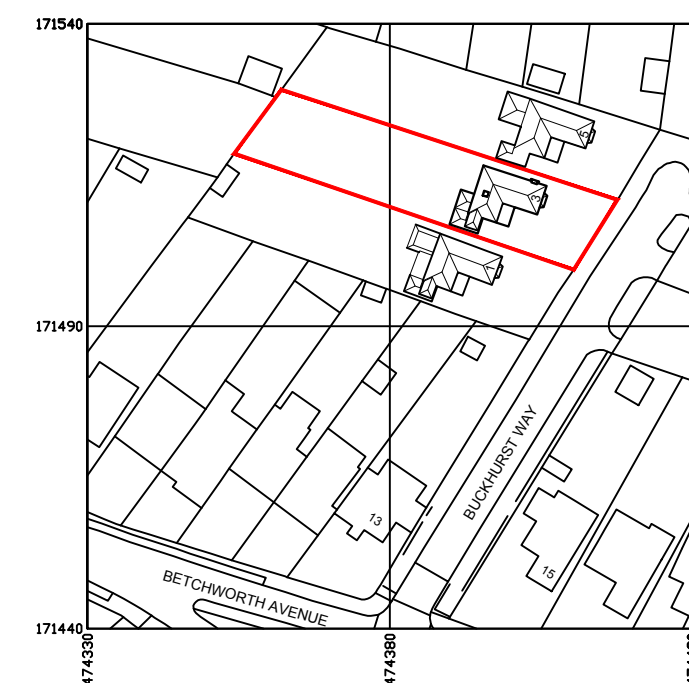

Ordnance Survey (c) Crown Copyright 2025.
All rights reserved. Licence number 100054135

0 10 20 30 Metres
SCALE BAR @ 1-1250
Location Plan 1-1250

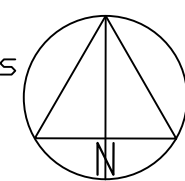

43 Wendover Way,
Tilehurst, Reading,
Berkshire RG30 4RU
Tel & Fax: 0118 941 6249
Mobile: 07967 009862
greg@gregfarrell.co.uk

Rev.	Description	Date
A	Location Plan added	31-10-2025

JOB TITLE
3 Buckhurst Way
Earley, Reading

TITLE
Existing & Plans & Elevations

SCALE 1:50 1:100 DATE September 2025 DRAWING No. 01 A