


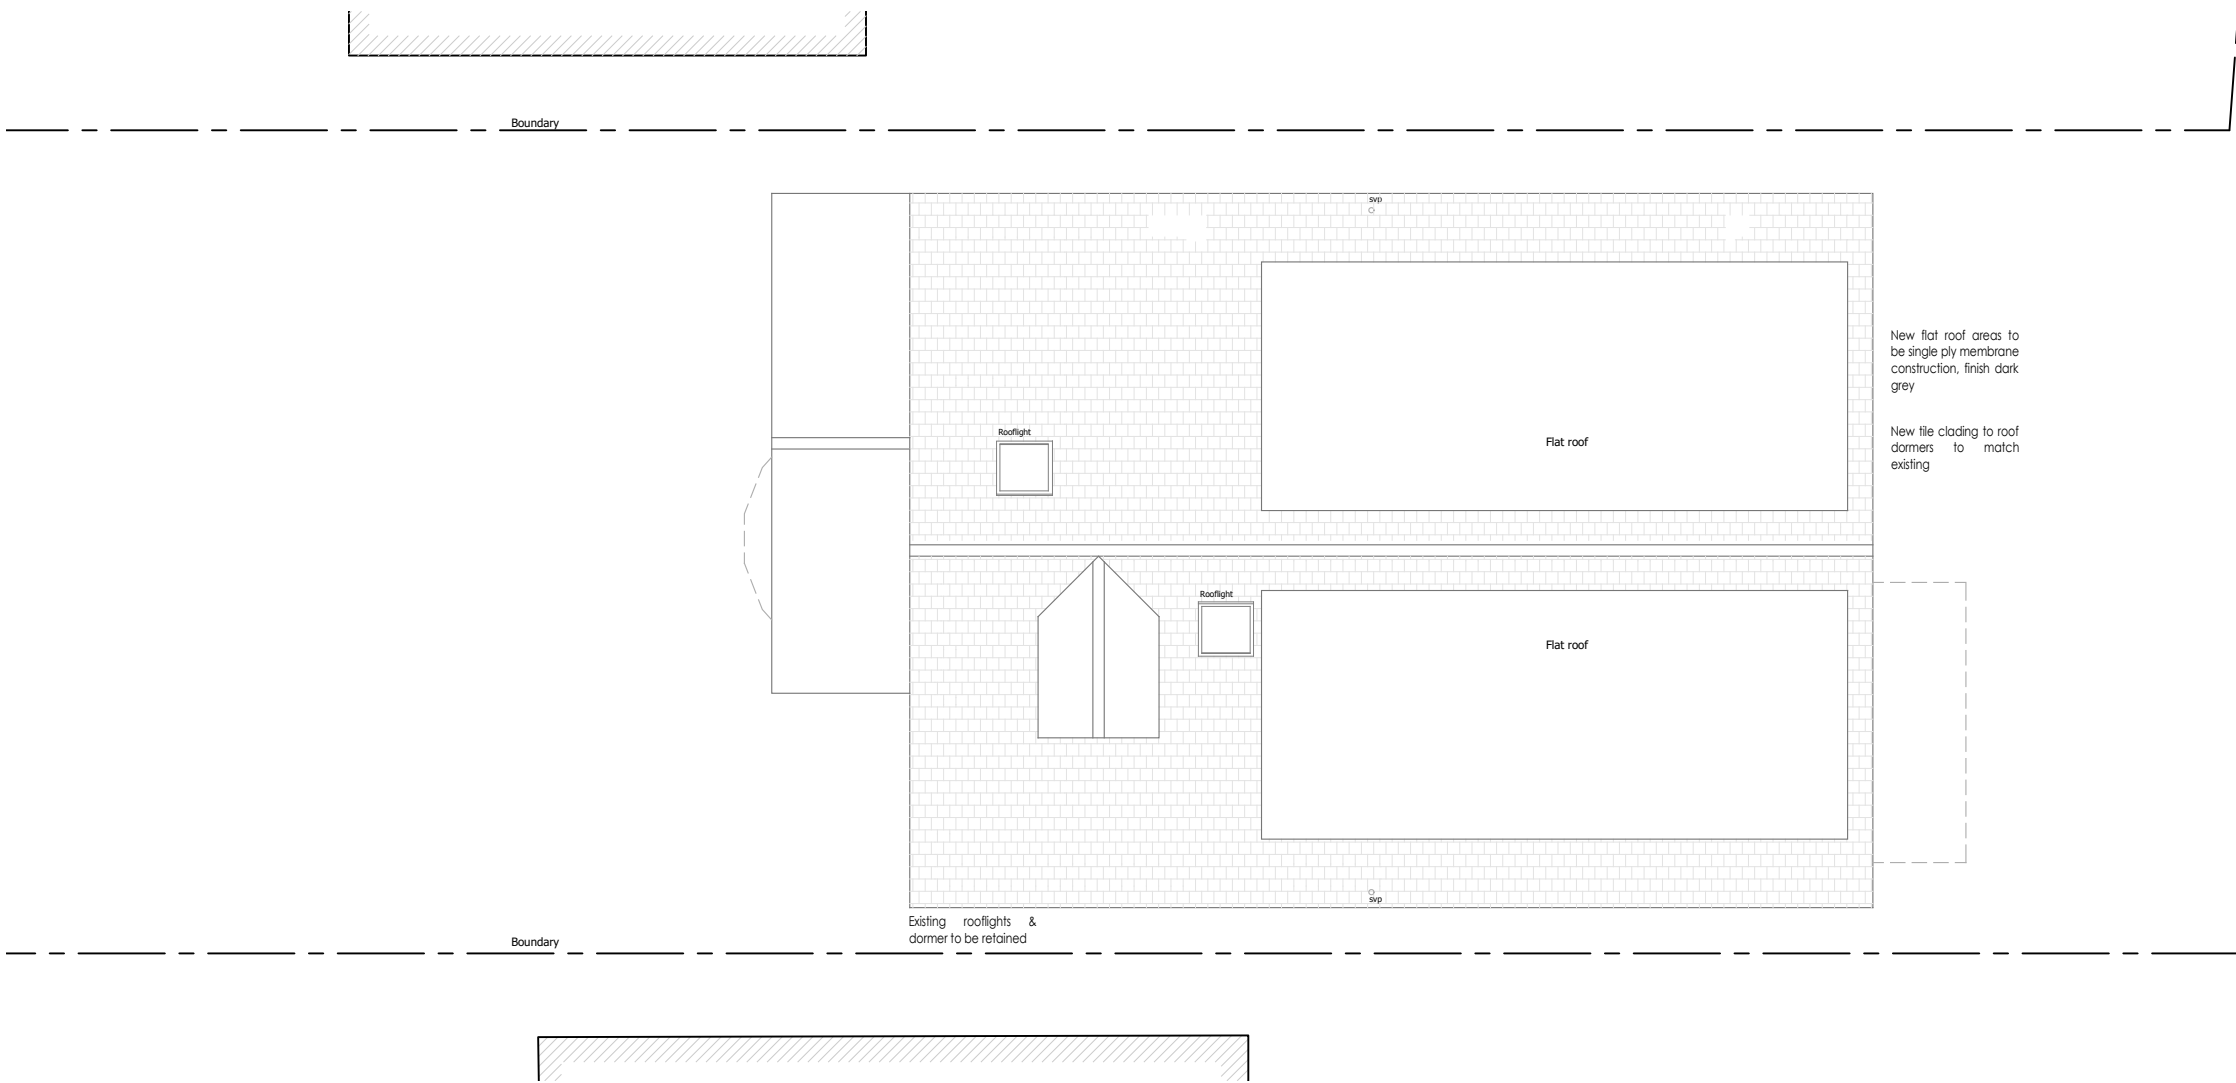


1

Roof Plan

Proposed

SCALE 1:100

This drawing has been prepared without the benefit of a measured building survey or topographic information.

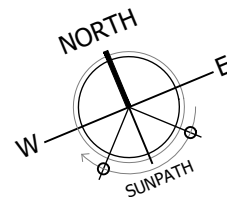

PLANNING

Project
44 Otlands Road, Shinfield
Reading RG2 9DN
Drawing Title
Proposed Roof Plan

Date 10.11.2025	Scale As noted @A3	Drawn by SJ
Project No 206	Drawing No 009	Revision -

