




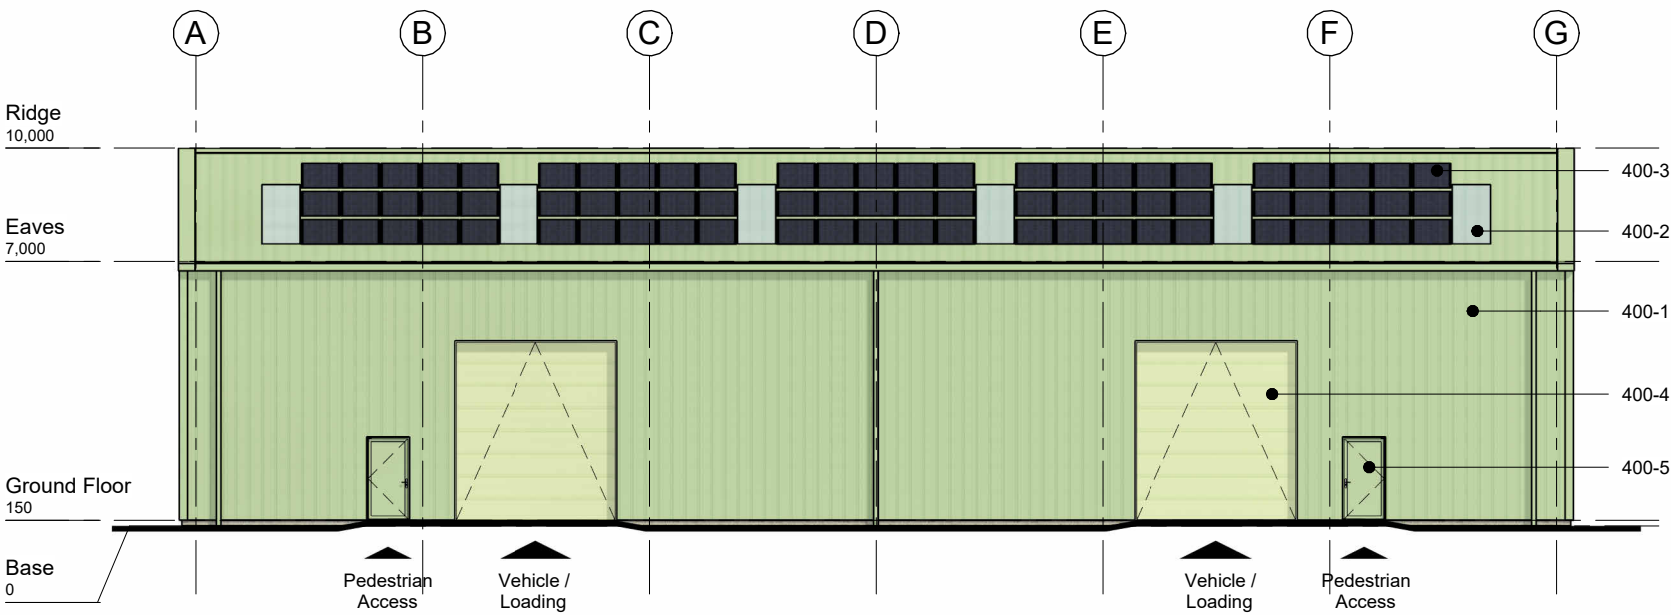


1 Southeast (Principal) Elevation
Scale: 1 : 200

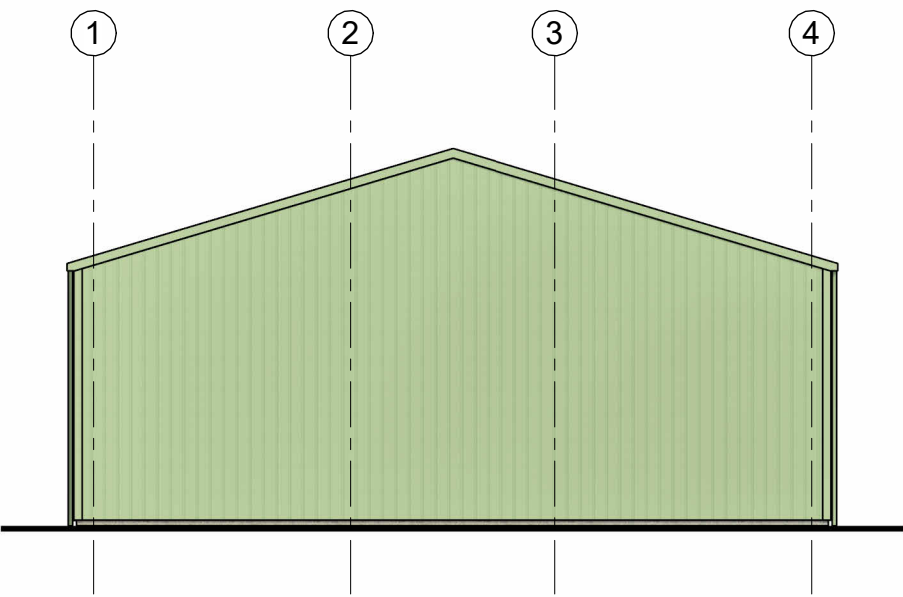

2 Northeast Elevation
Scale: 1 : 200

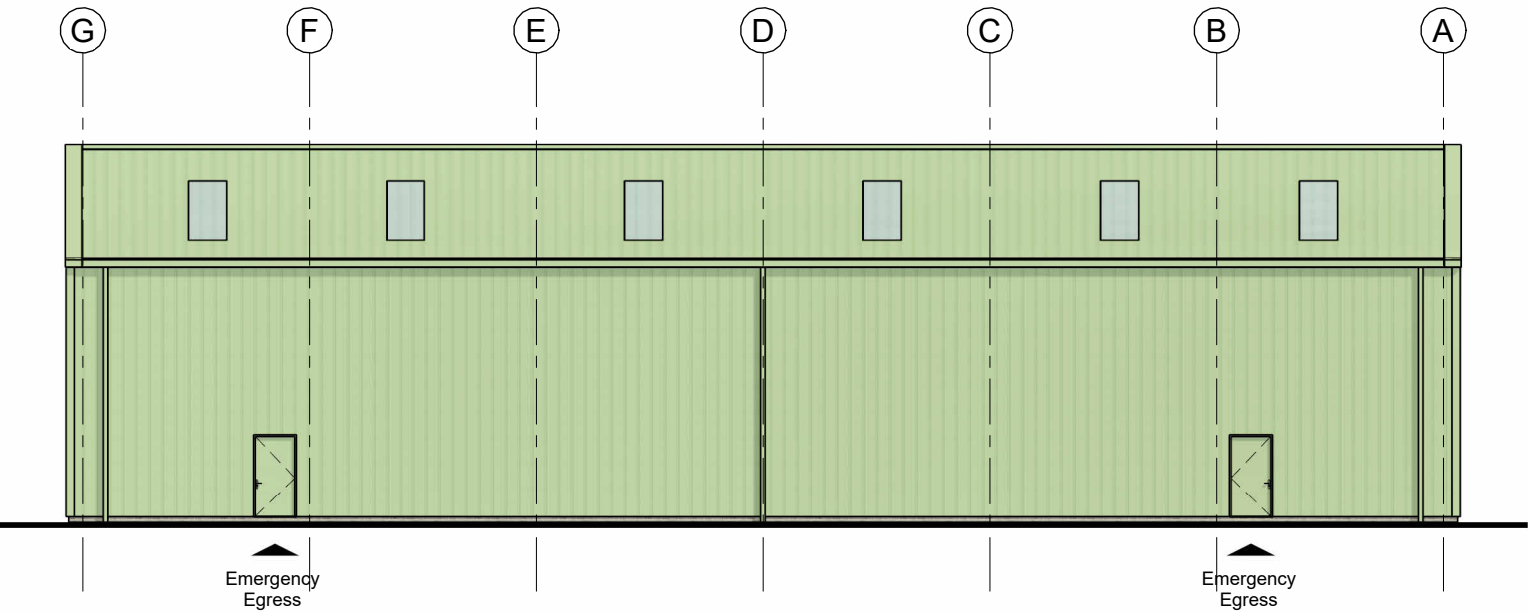

3 Northwest Elevation
Scale: 1 : 200

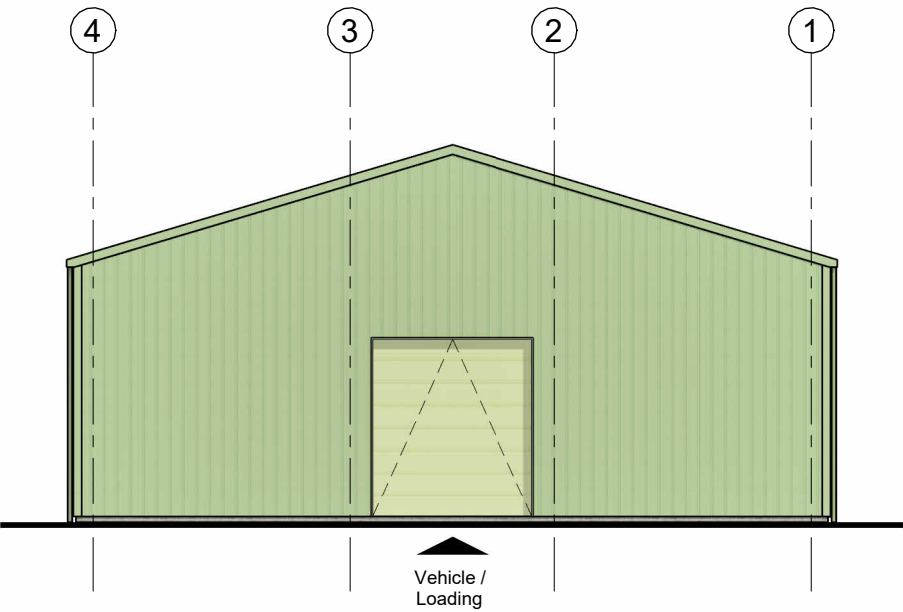

4 Southwest Elevation
Scale: 1 : 200