




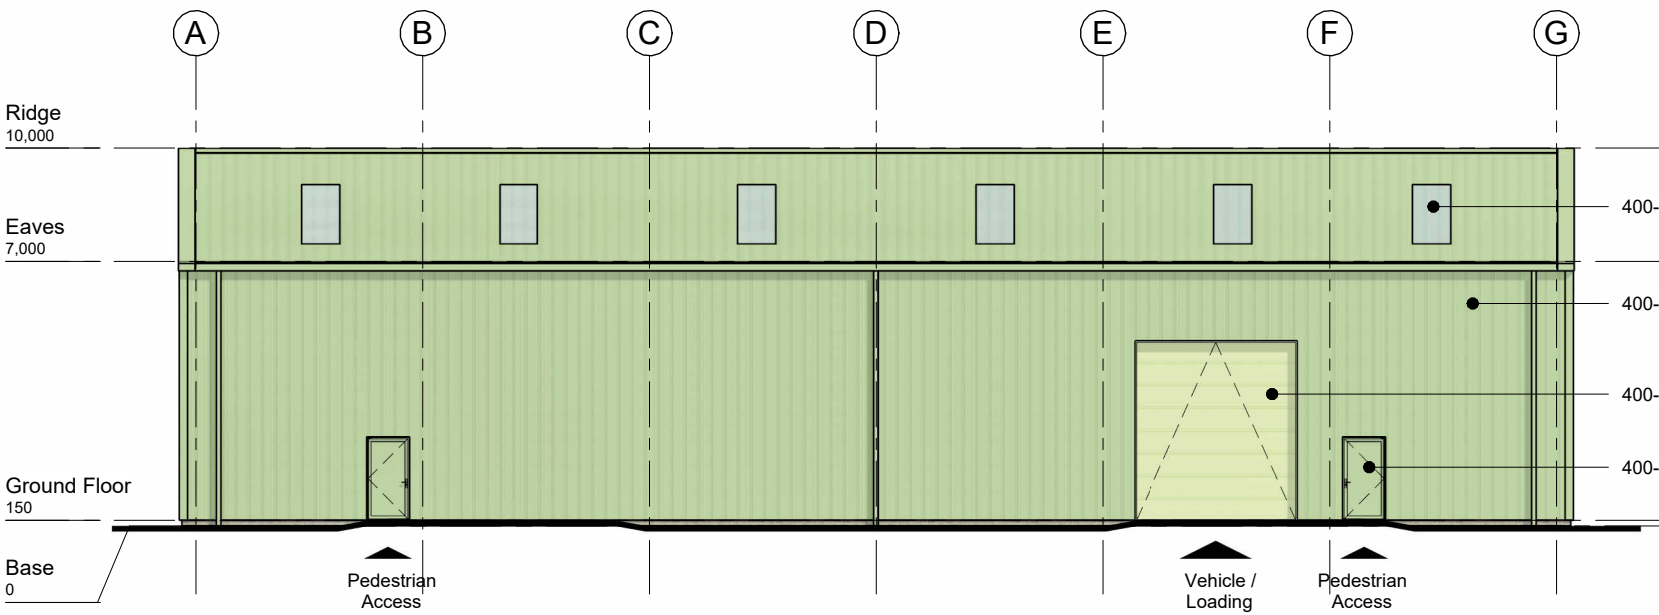


1 Northeast (Principal) Elevation
Scale: 1 : 200

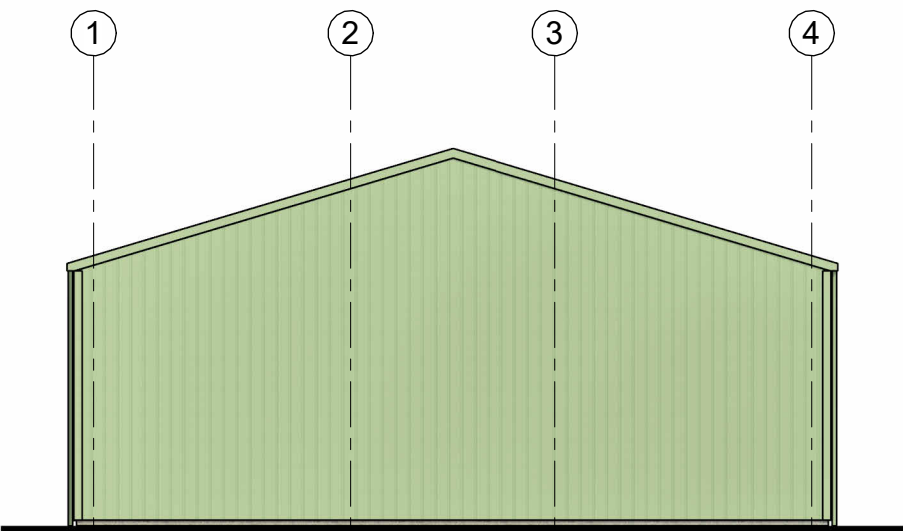

2 Northwest Elevation
Scale: 1 : 200

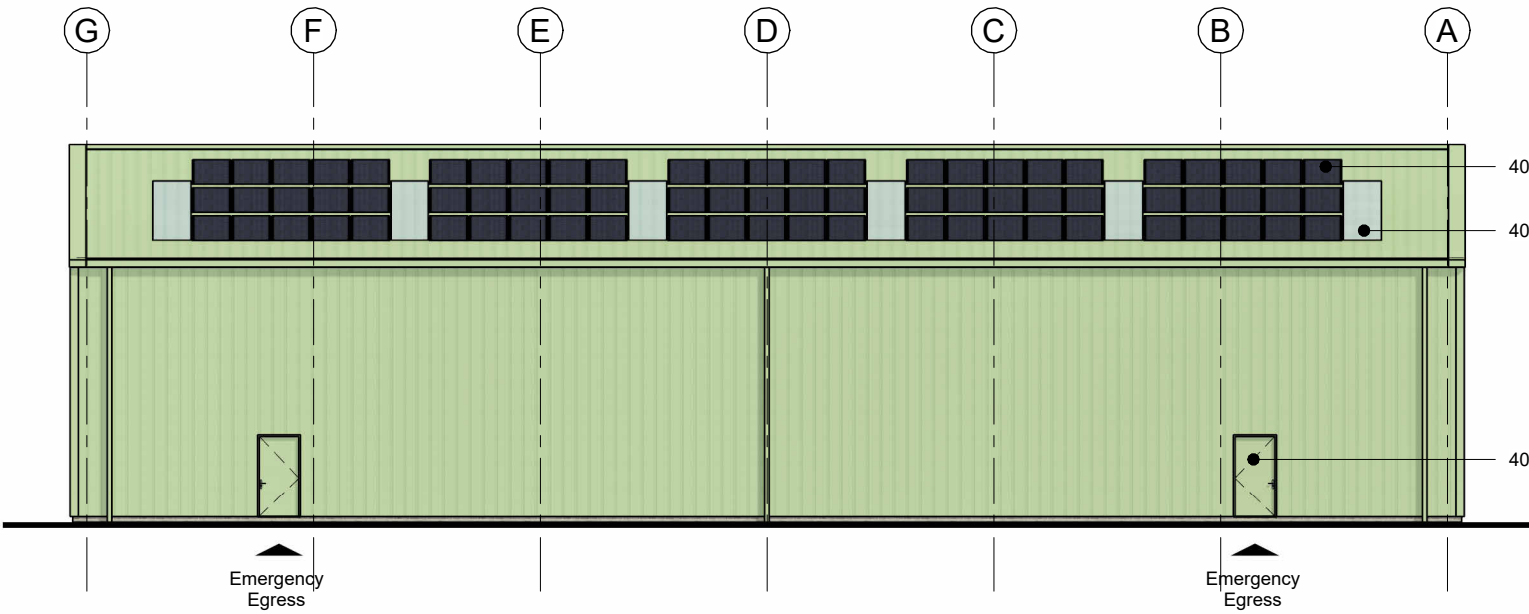

3 Southwest Elevation
Scale: 1 : 200

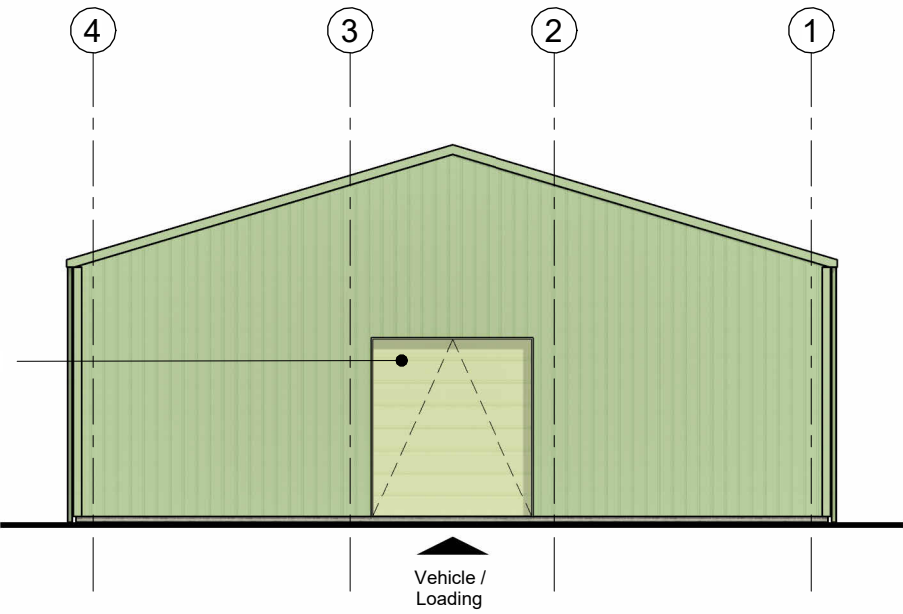

4 Southeast Elevation
Scale: 1 : 200