




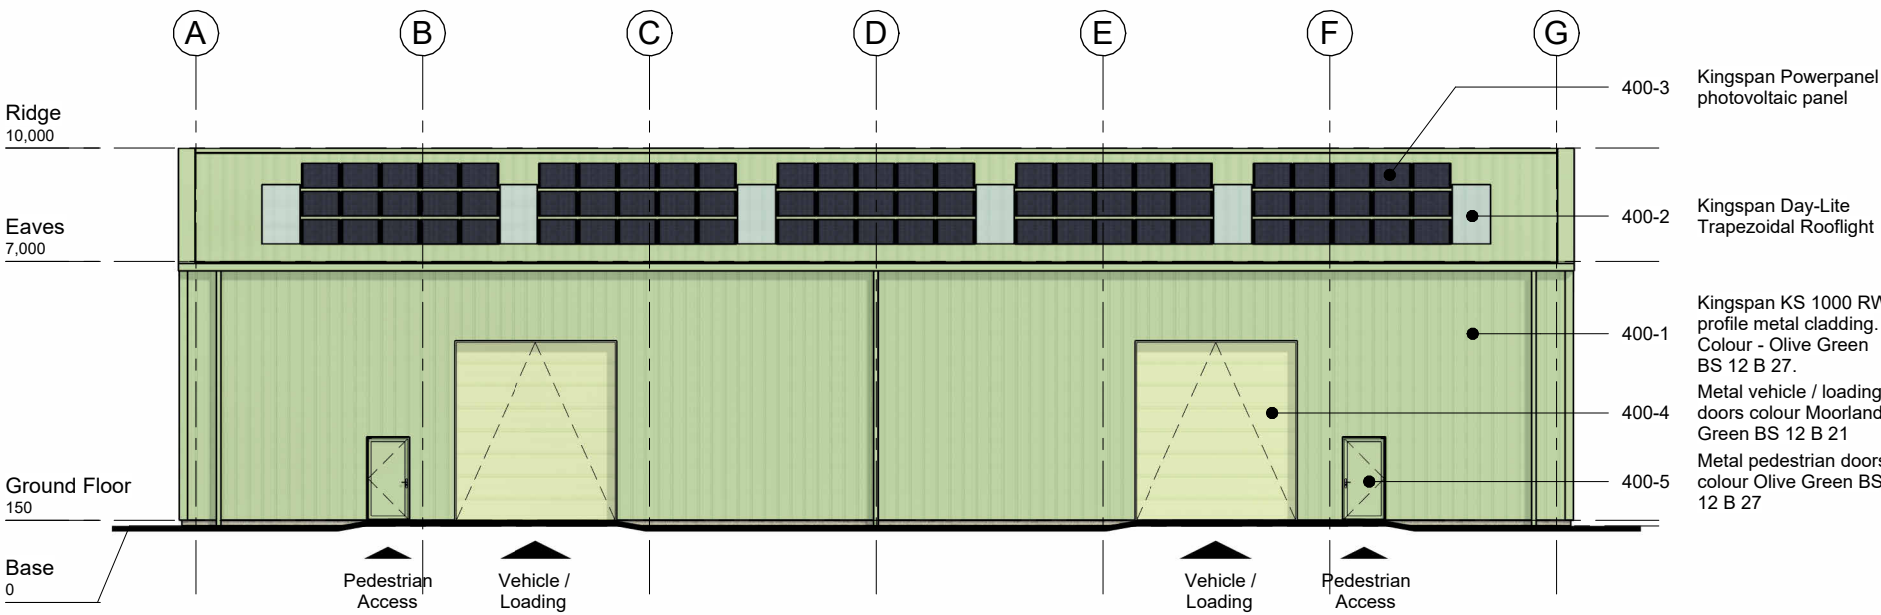


1 | Southeast (Principal) Elevation
Scale: 1 : 200

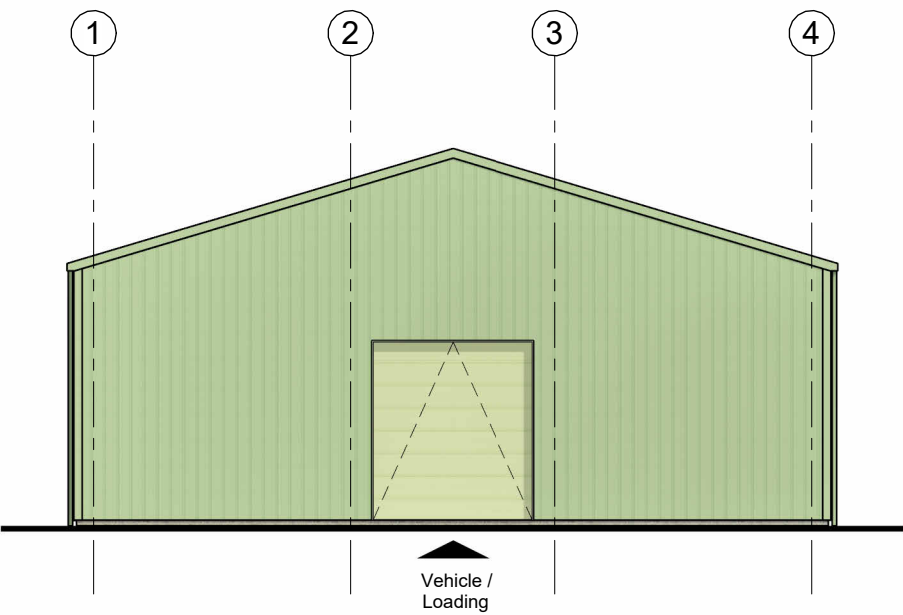

2 | Northeast Elevation
Scale: 1 : 200

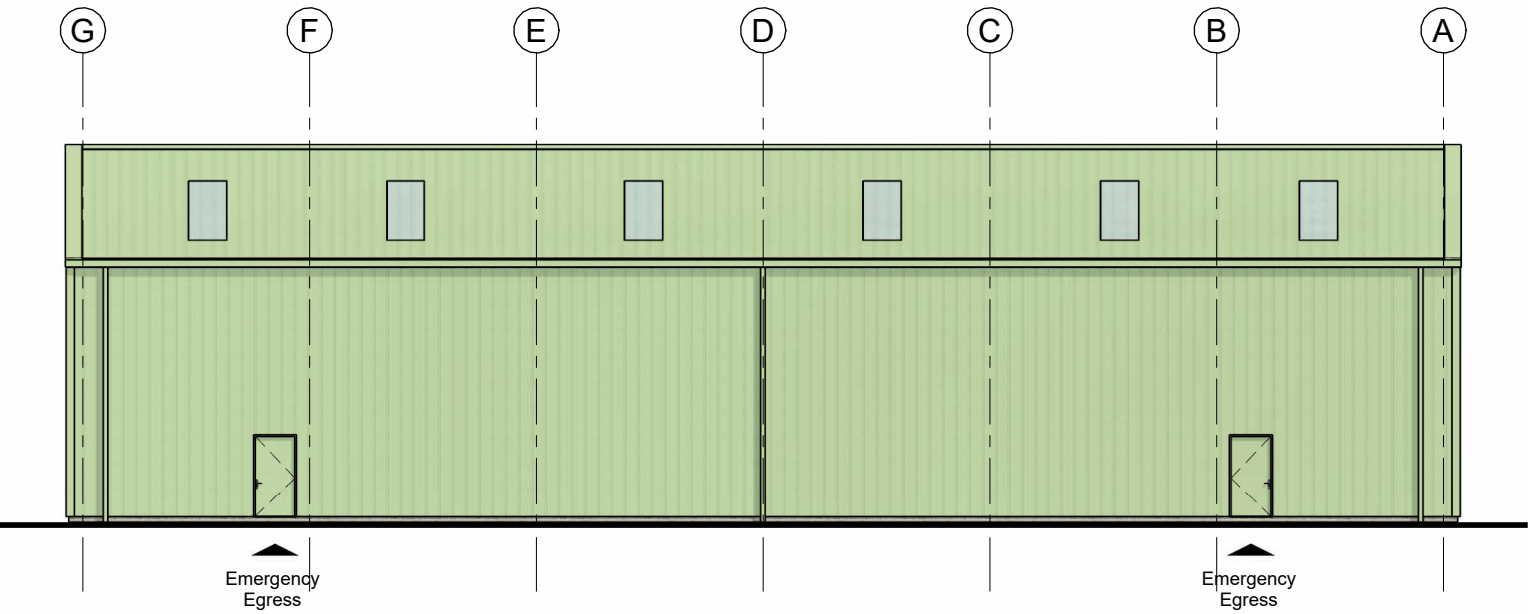

3 | Northwest Elevation
Scale: 1 : 200

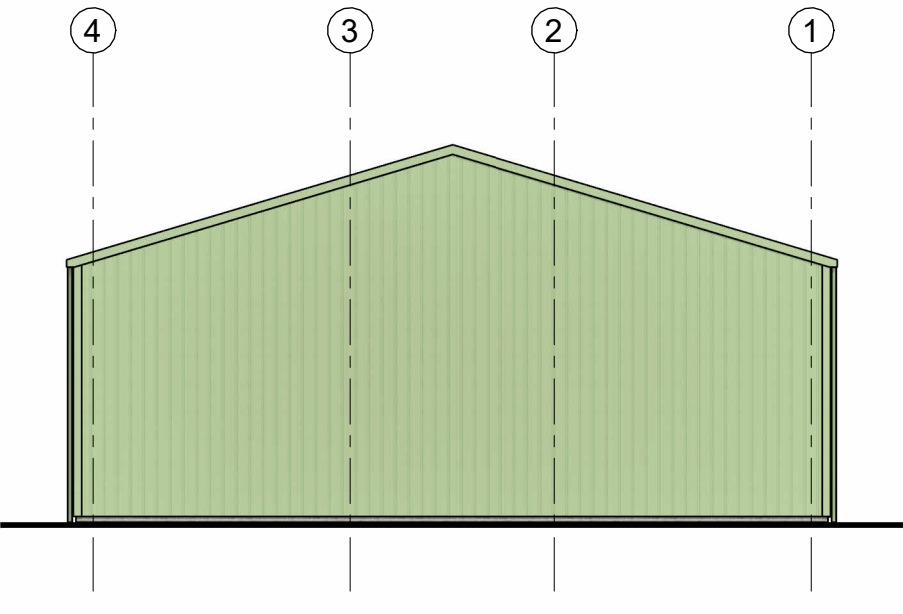

4 | Southwest Elevation
Scale: 1 : 200