



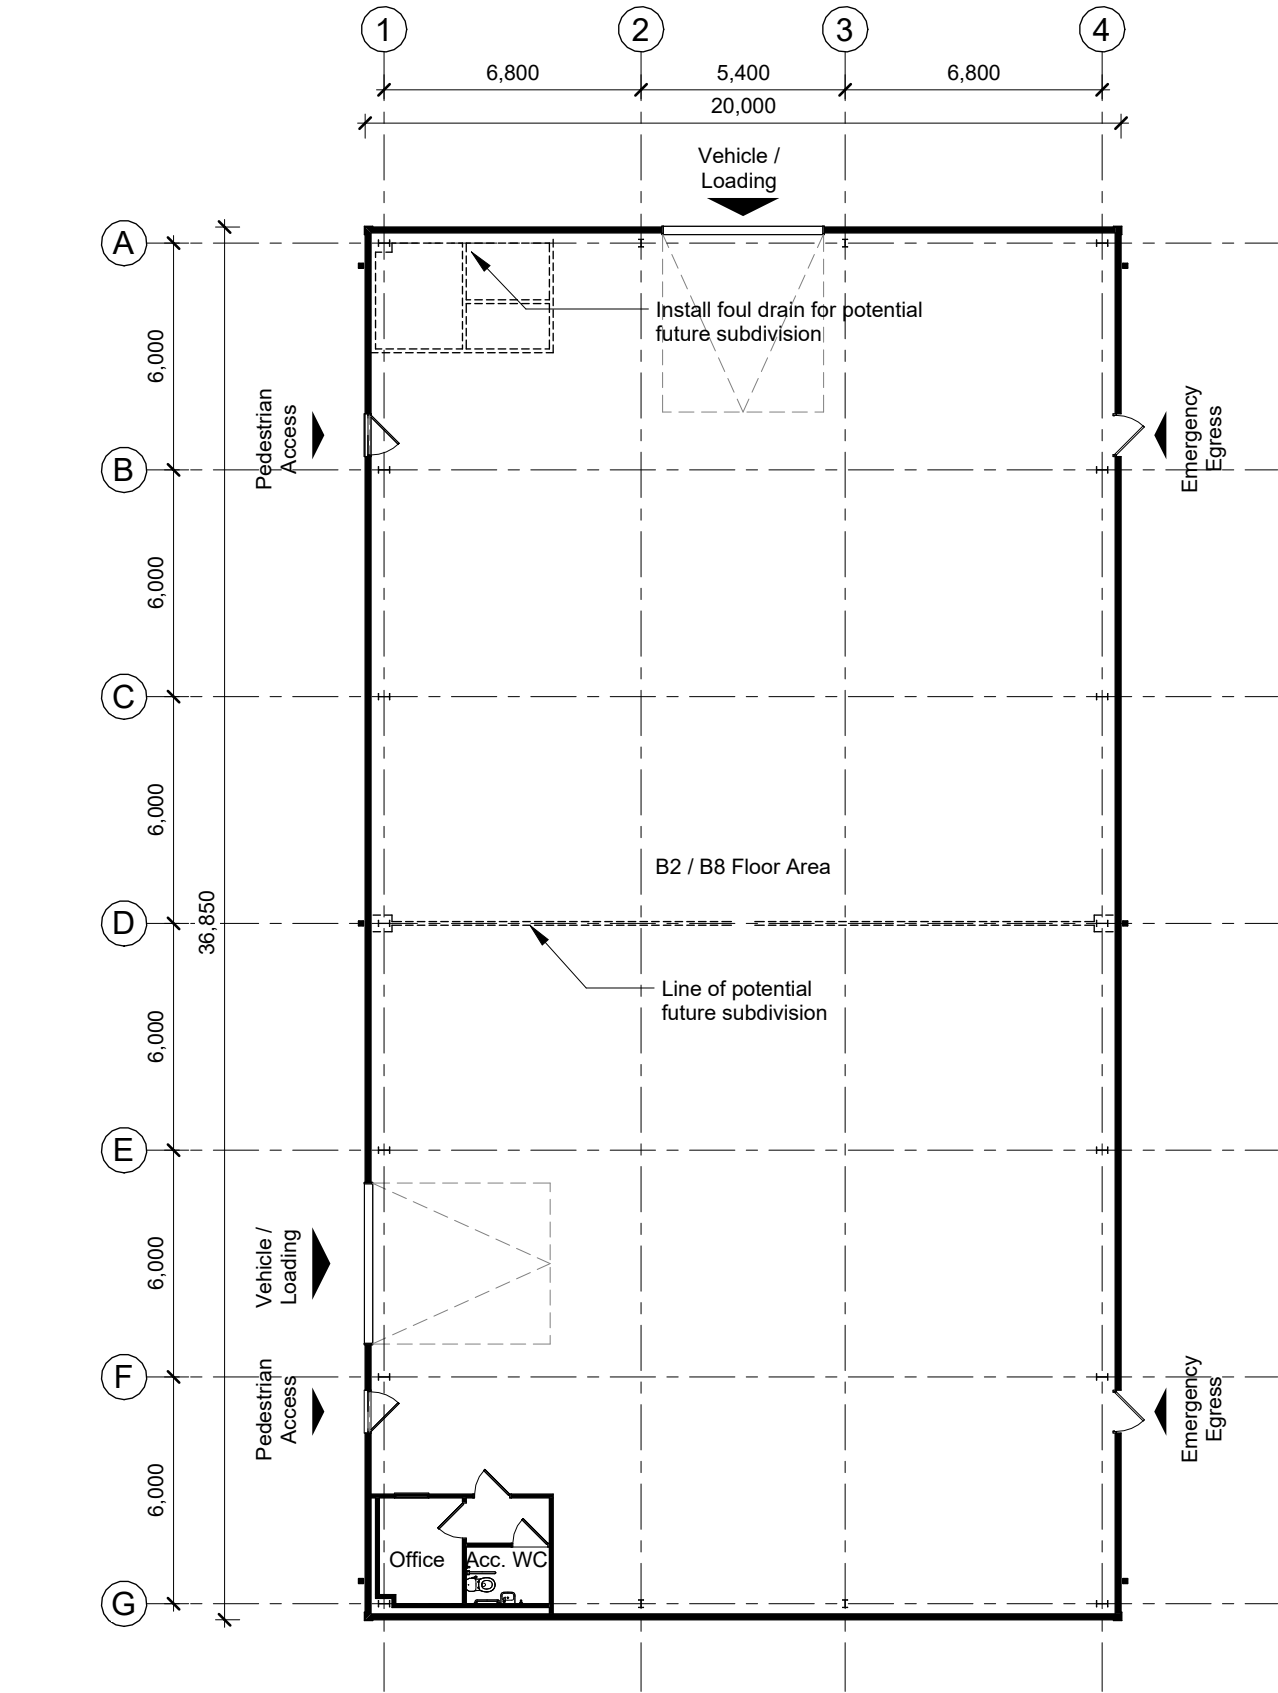

1 Ground Floor
Scale: 1 : 200

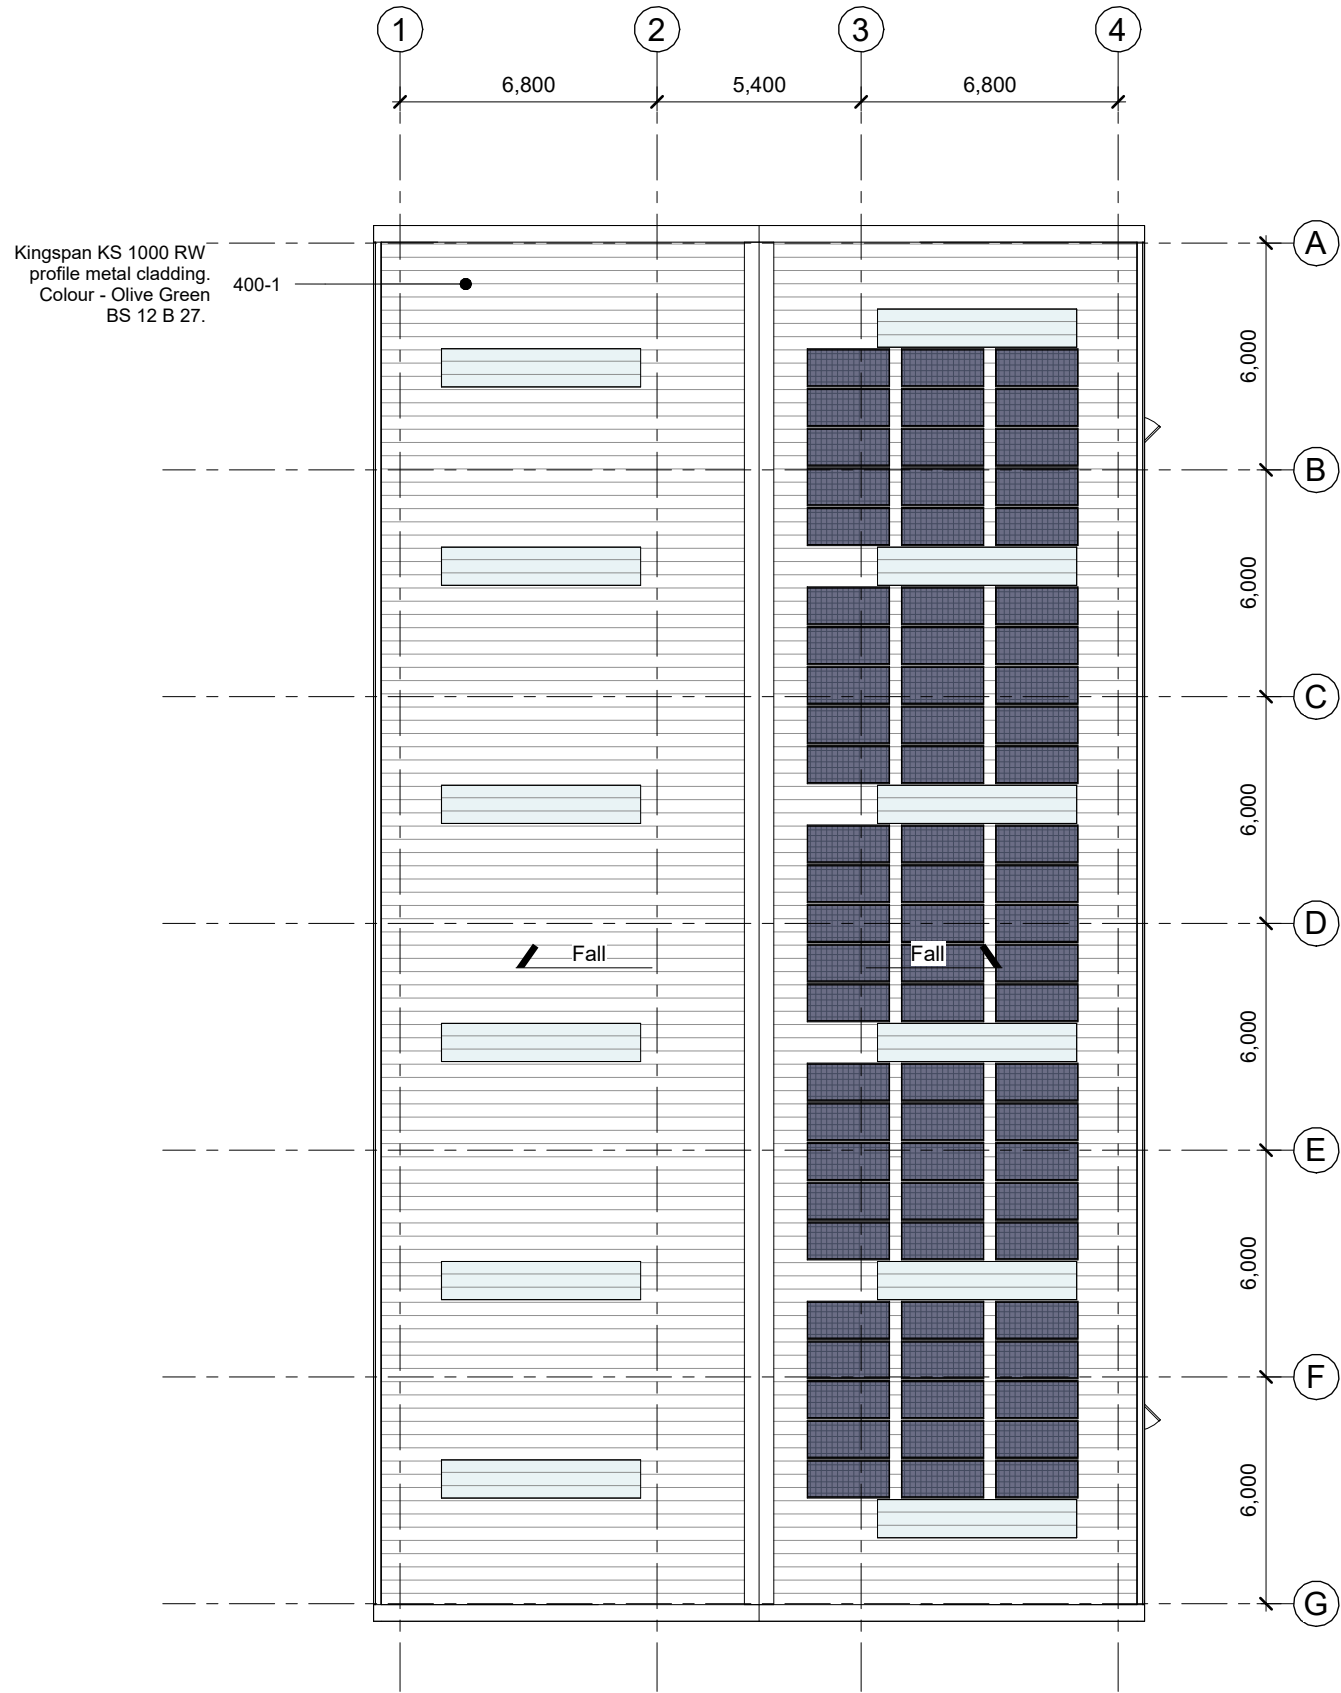

2 Roof Plan
Scale: 1 : 200