




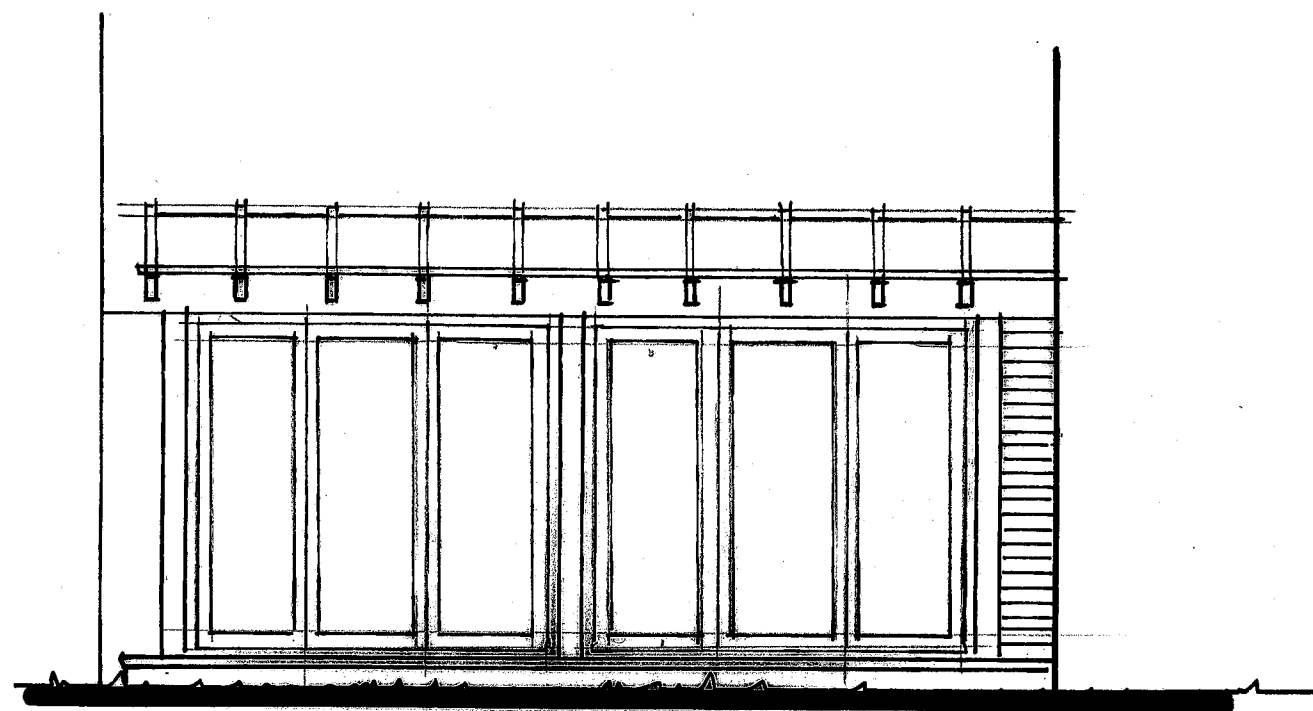

REAR ELEVATION

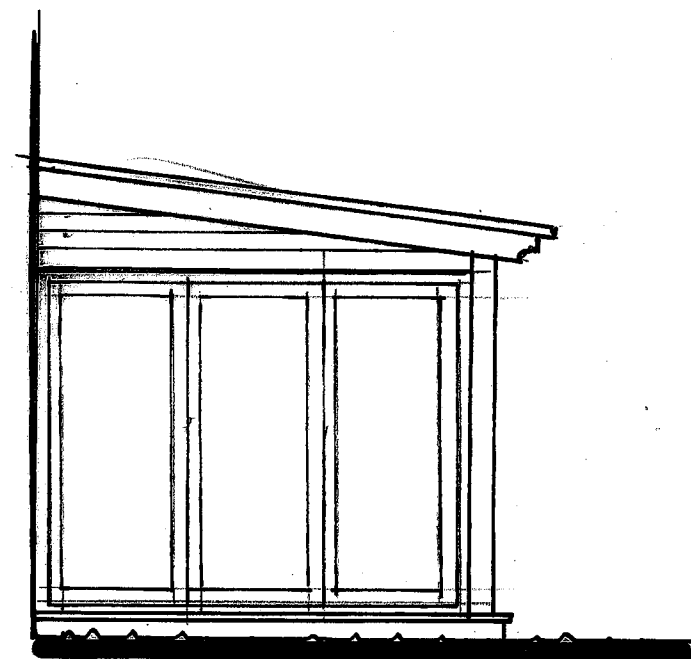

SIDE

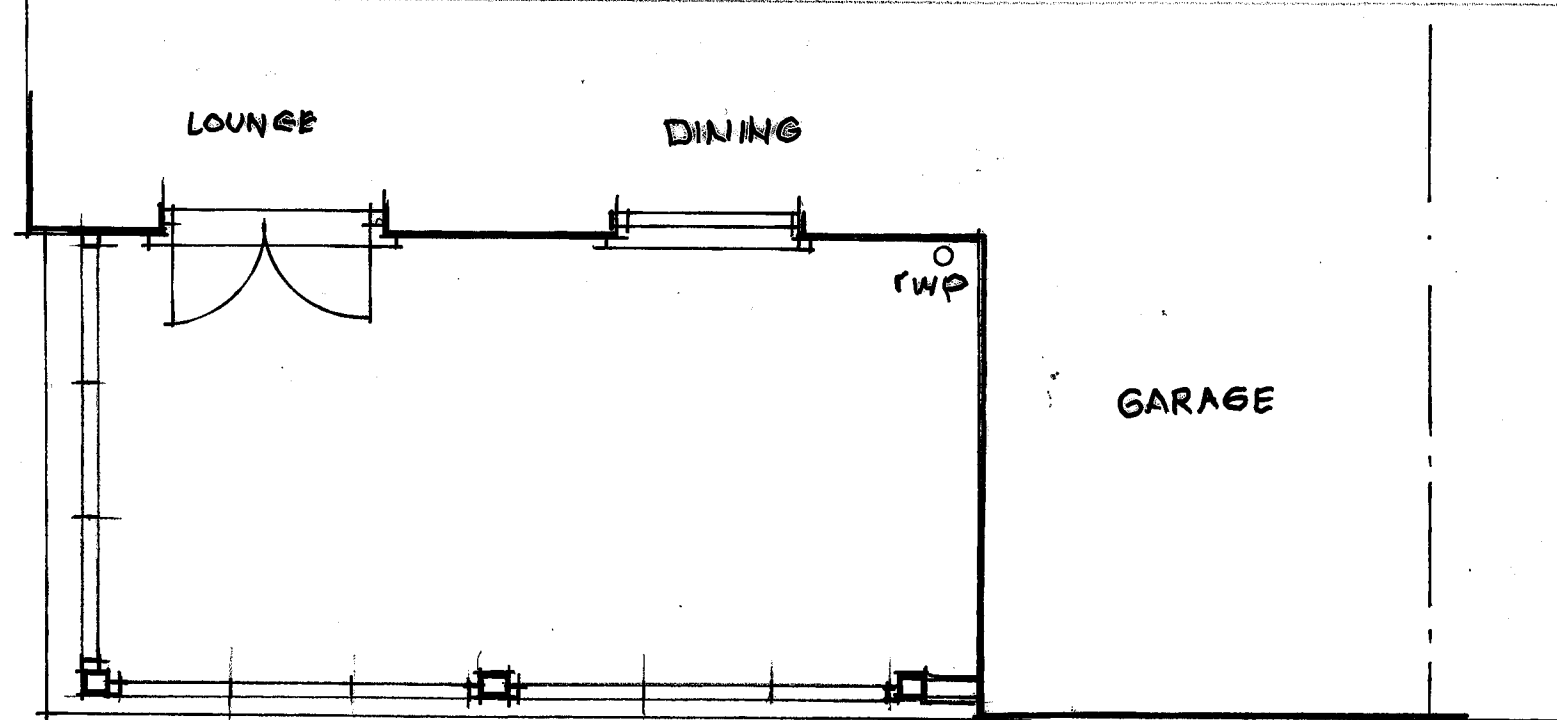

PLAN



R.G BUTLER & ASSOCIATES
32, FAWCETT CRESCENT
WOODLEY RG5 3HU

TEL 0777 401 3684

40, EAMER CRESCENT
WOKINGHAM RG41 1AJ

PROPOSED

scale 1:50 (A3)

date MAY 2026

DRG N°
1260 / 2