




ALL MATERIALS TO MATCH EXISTING UNLESS OTHERWISE NOTED
EXTENSION FLOOR LEVELS TO LINE THROUGH WITH THE FLOOR
LEVELS IN THE EXISTING PROPERTY UNLESS OTHERWISE NOTED

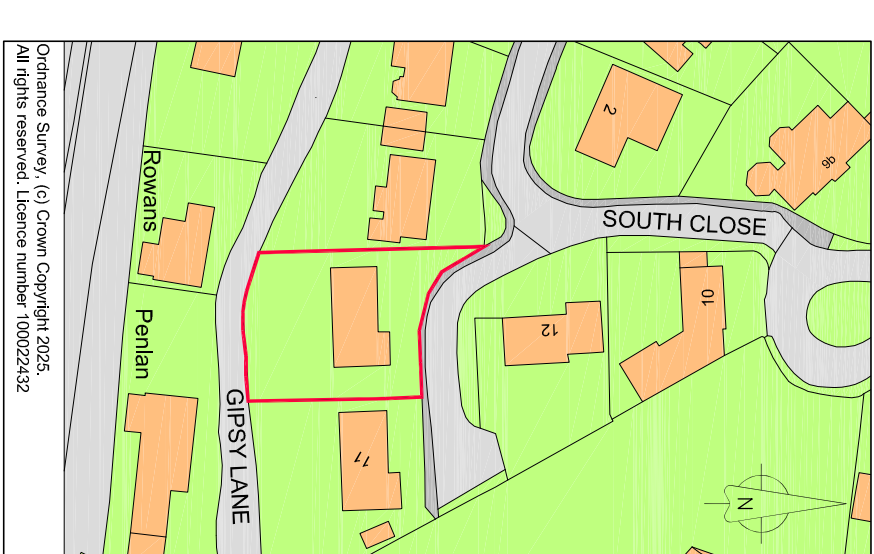


Location plan - scale 1:1250 @ A1

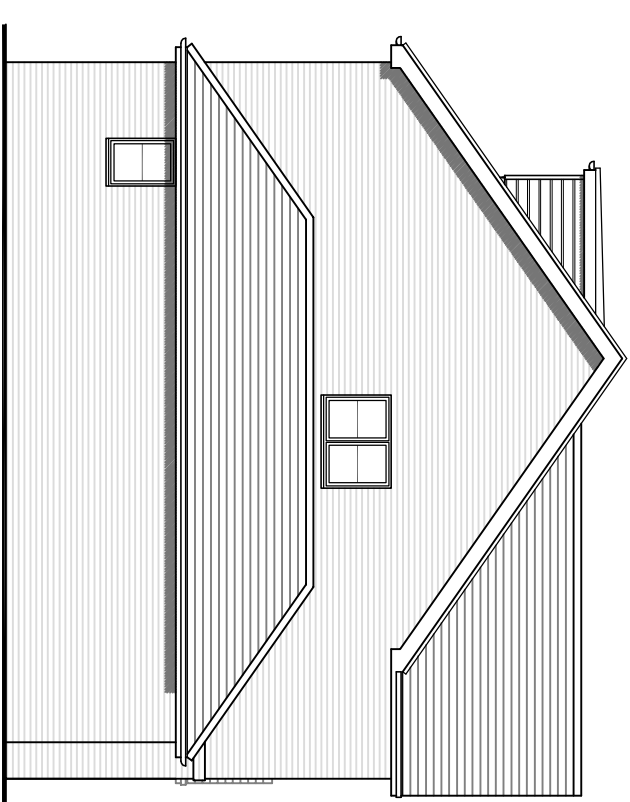


Proposed side elevation

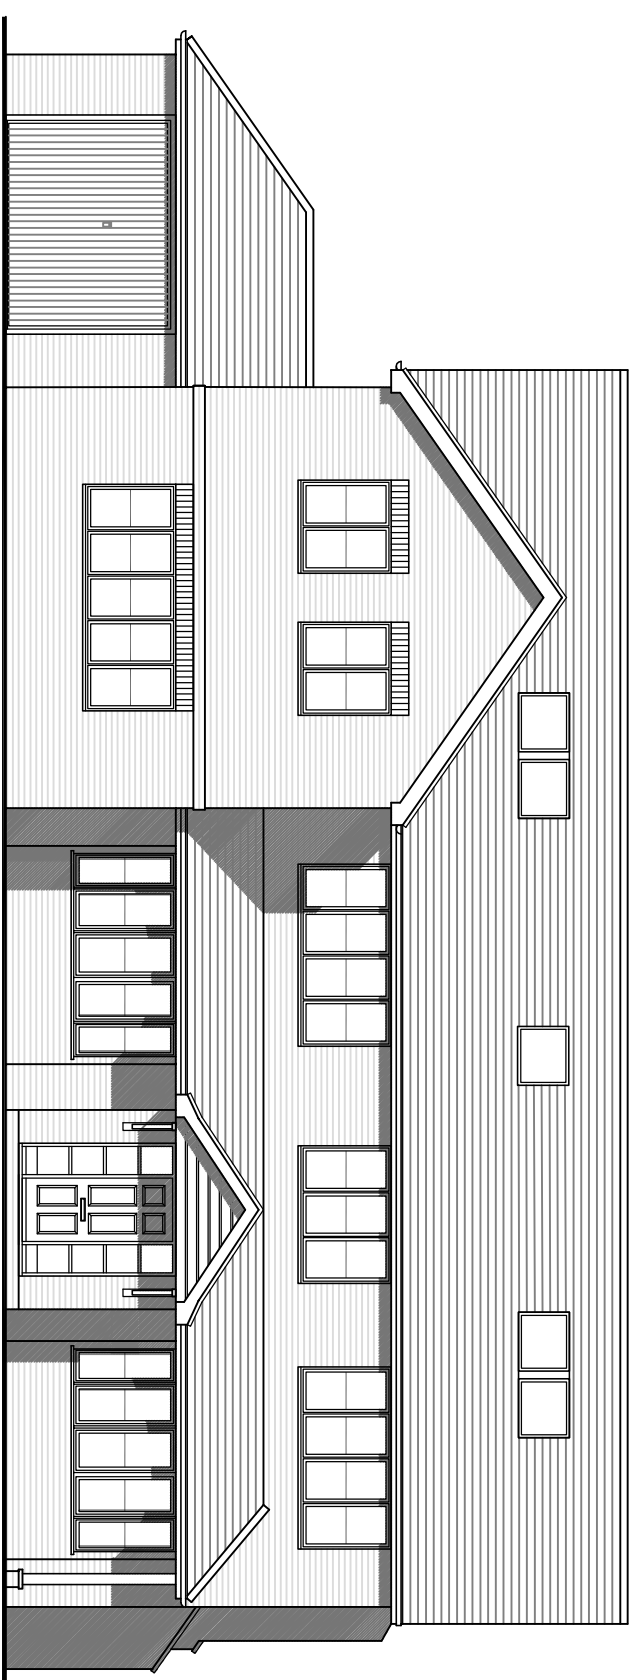


Proposed front elevation

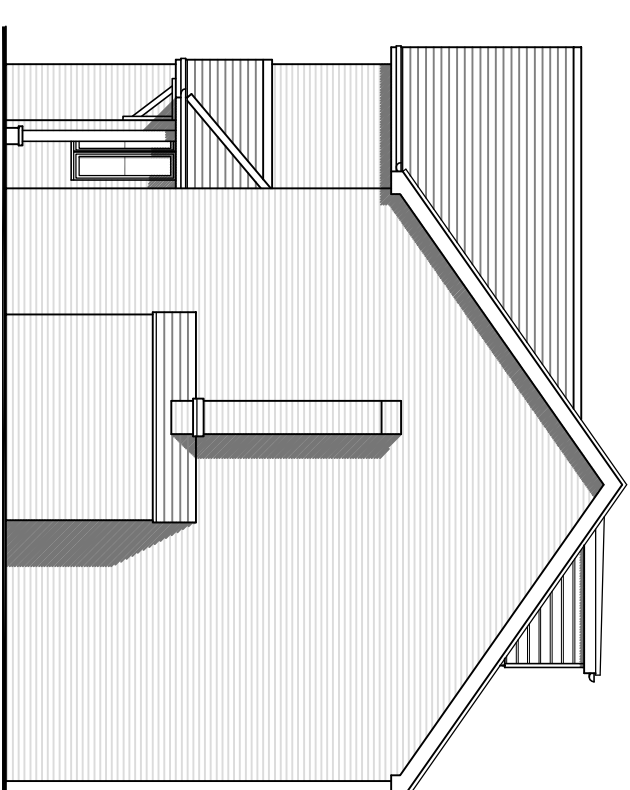


Proposed side elevation

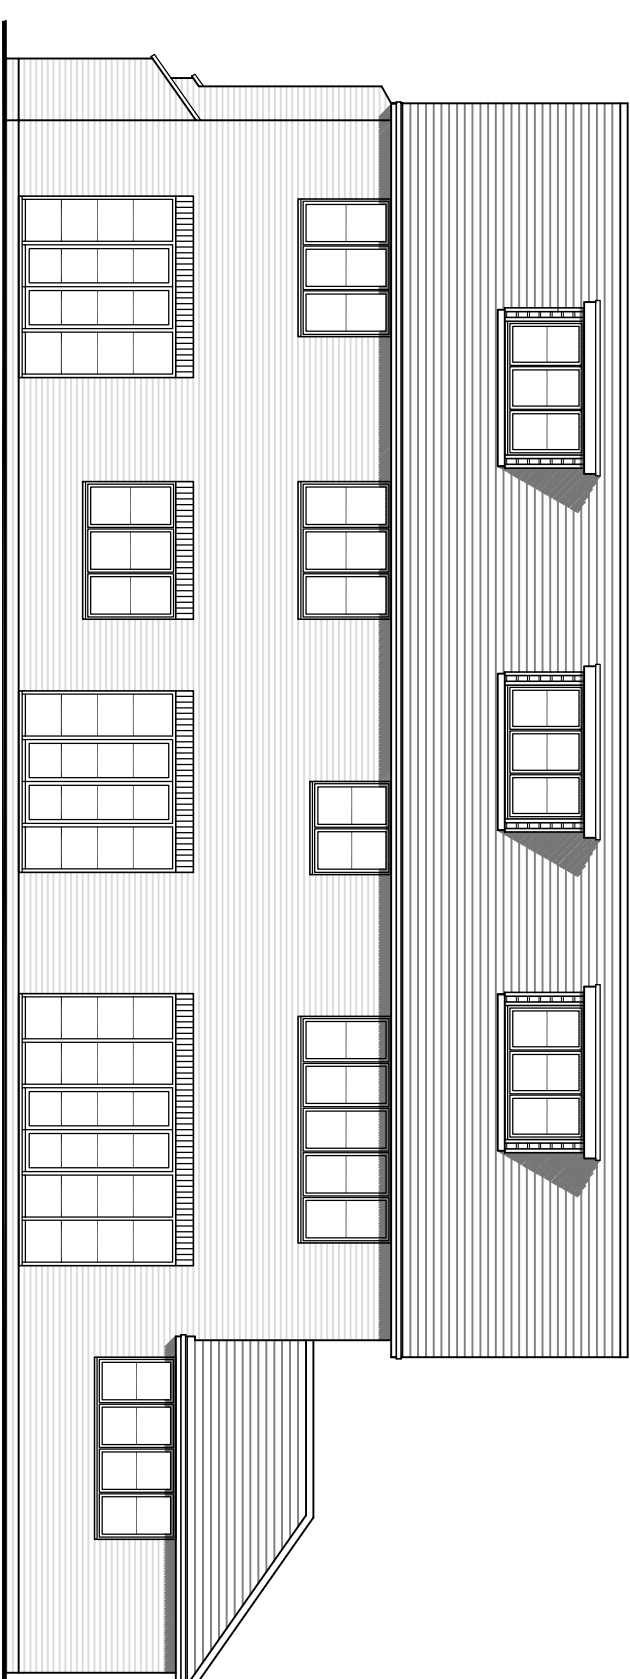



Proposed rear elevation

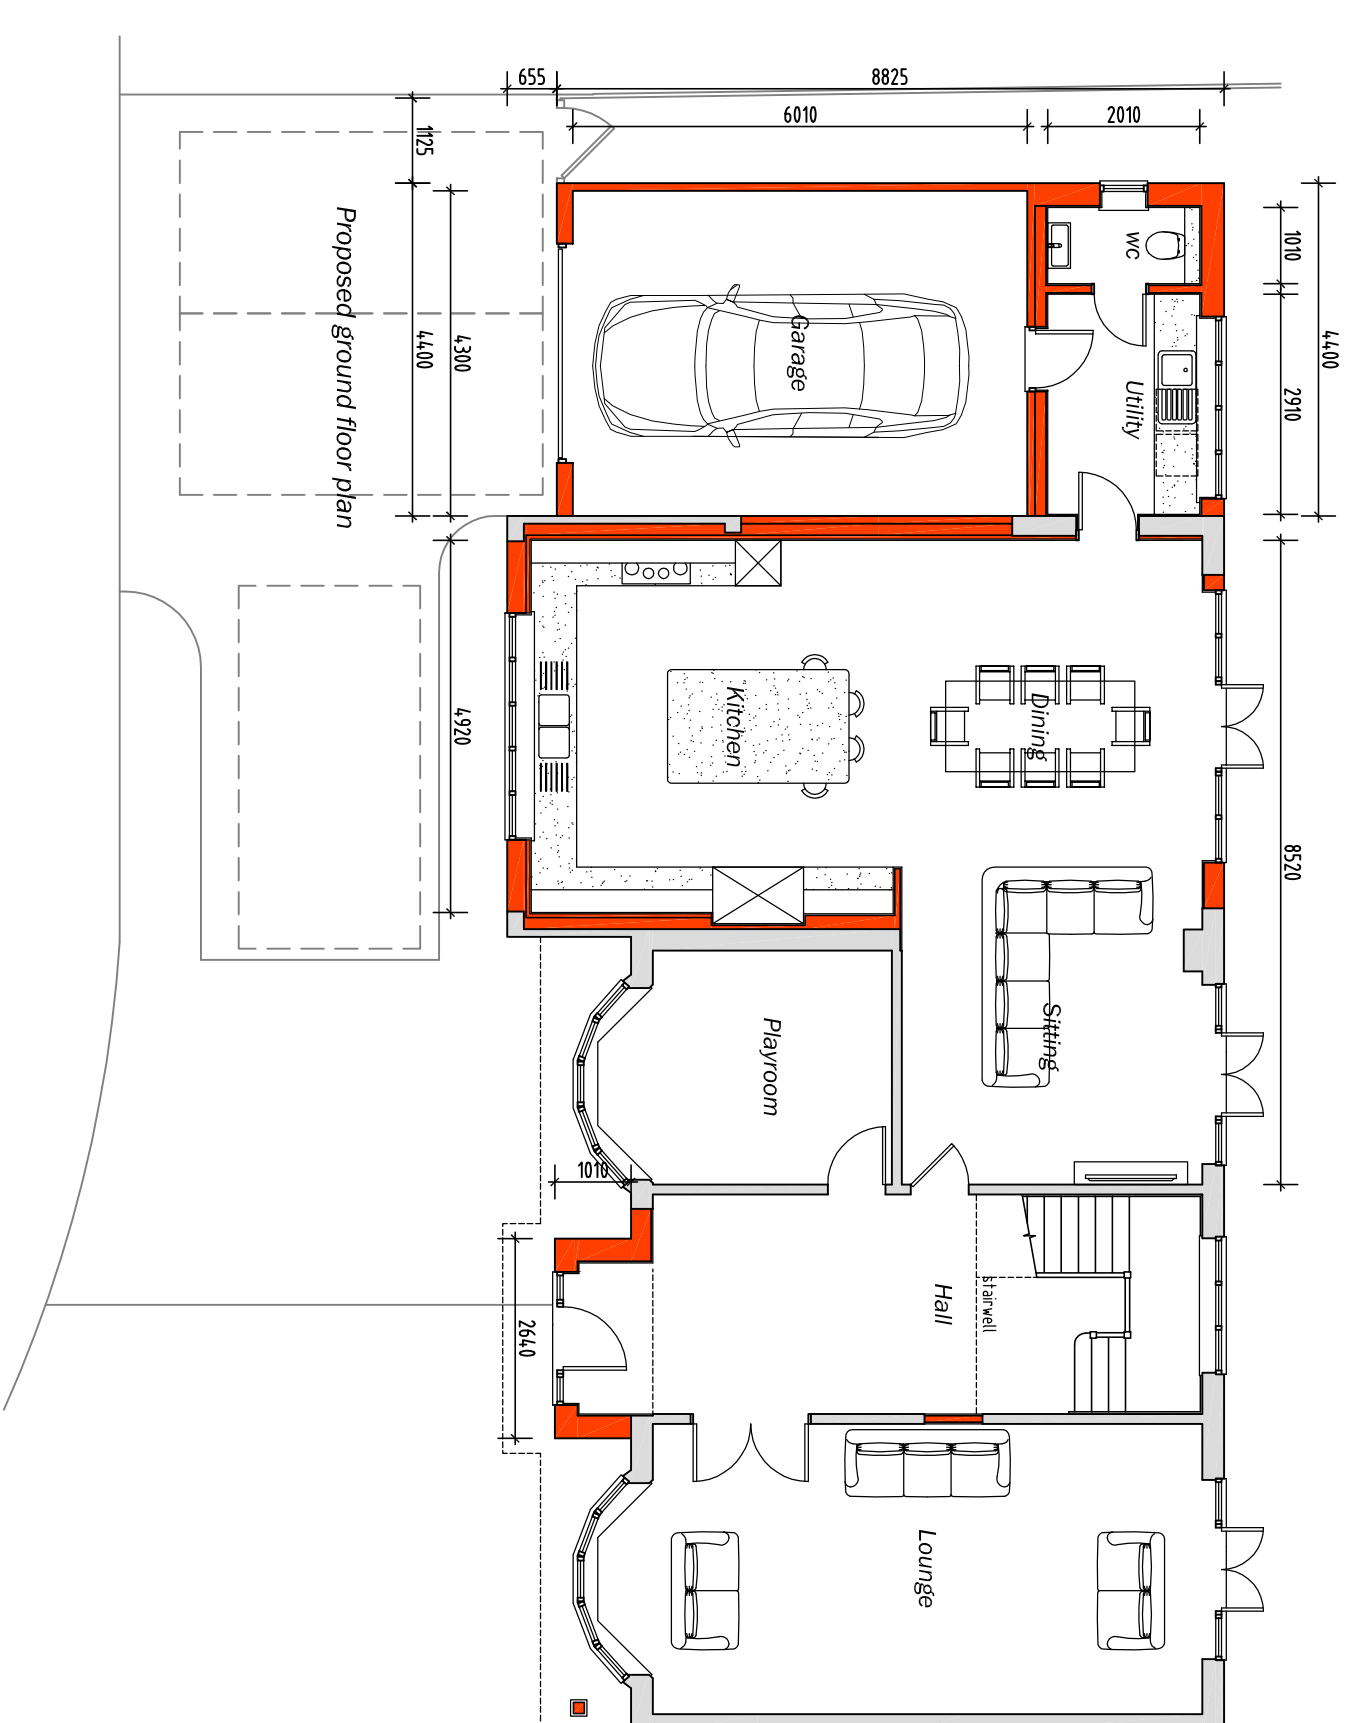


Proposed first floor plan

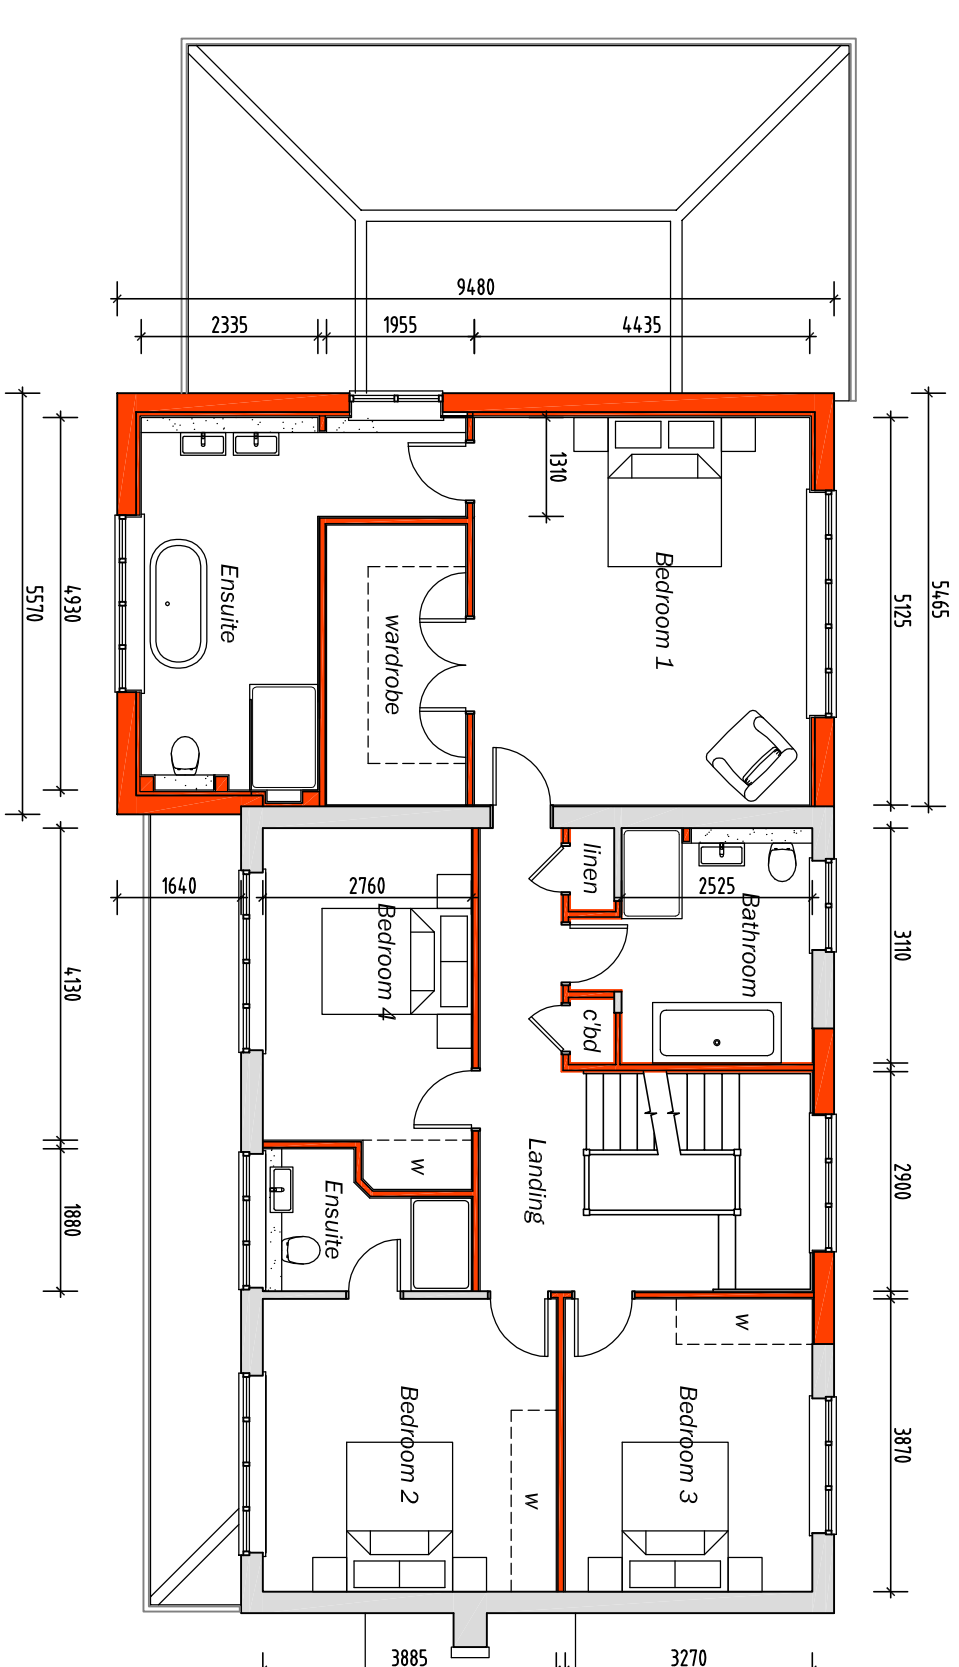

Proposed second floor plan

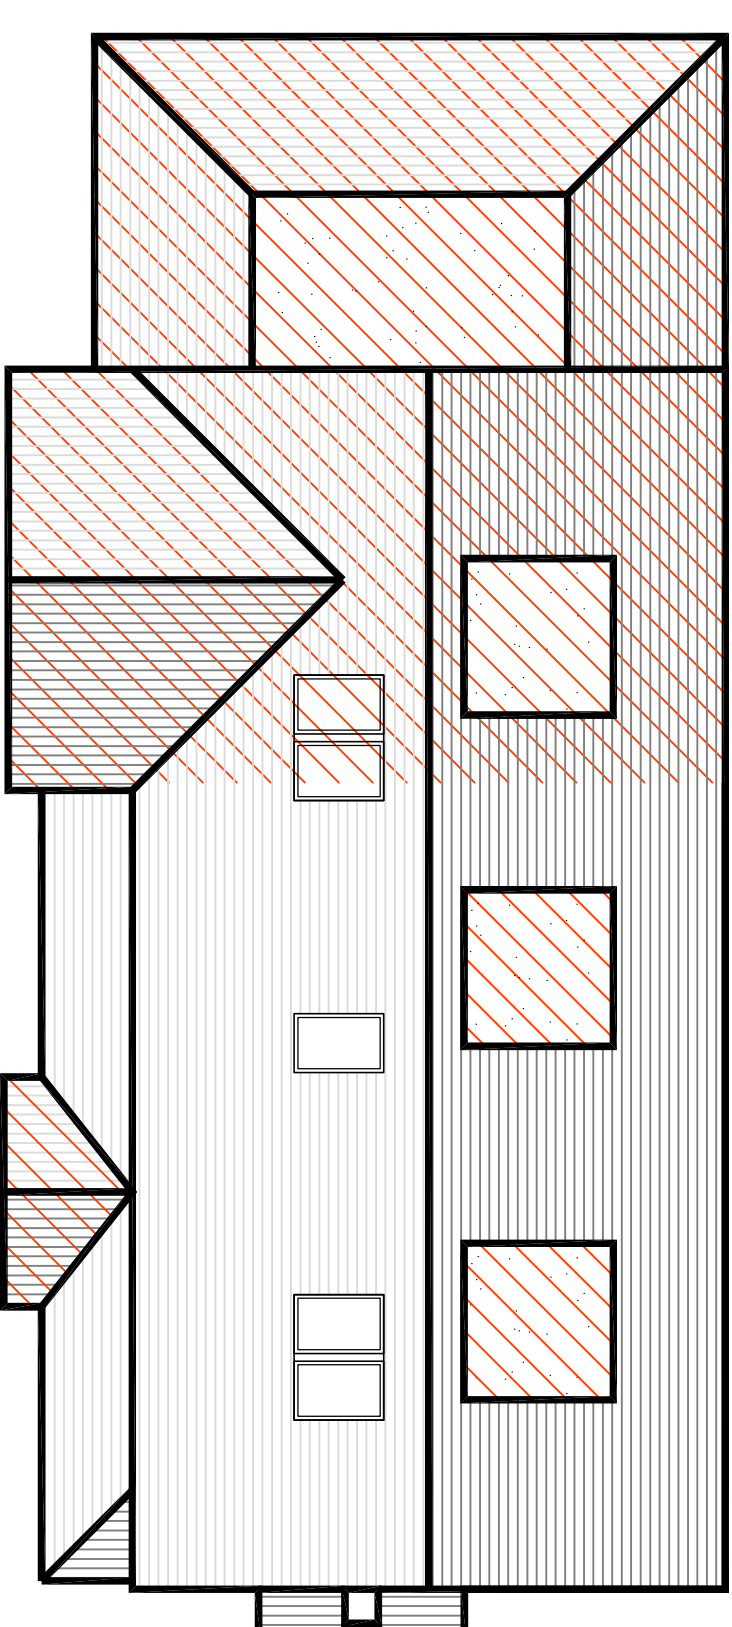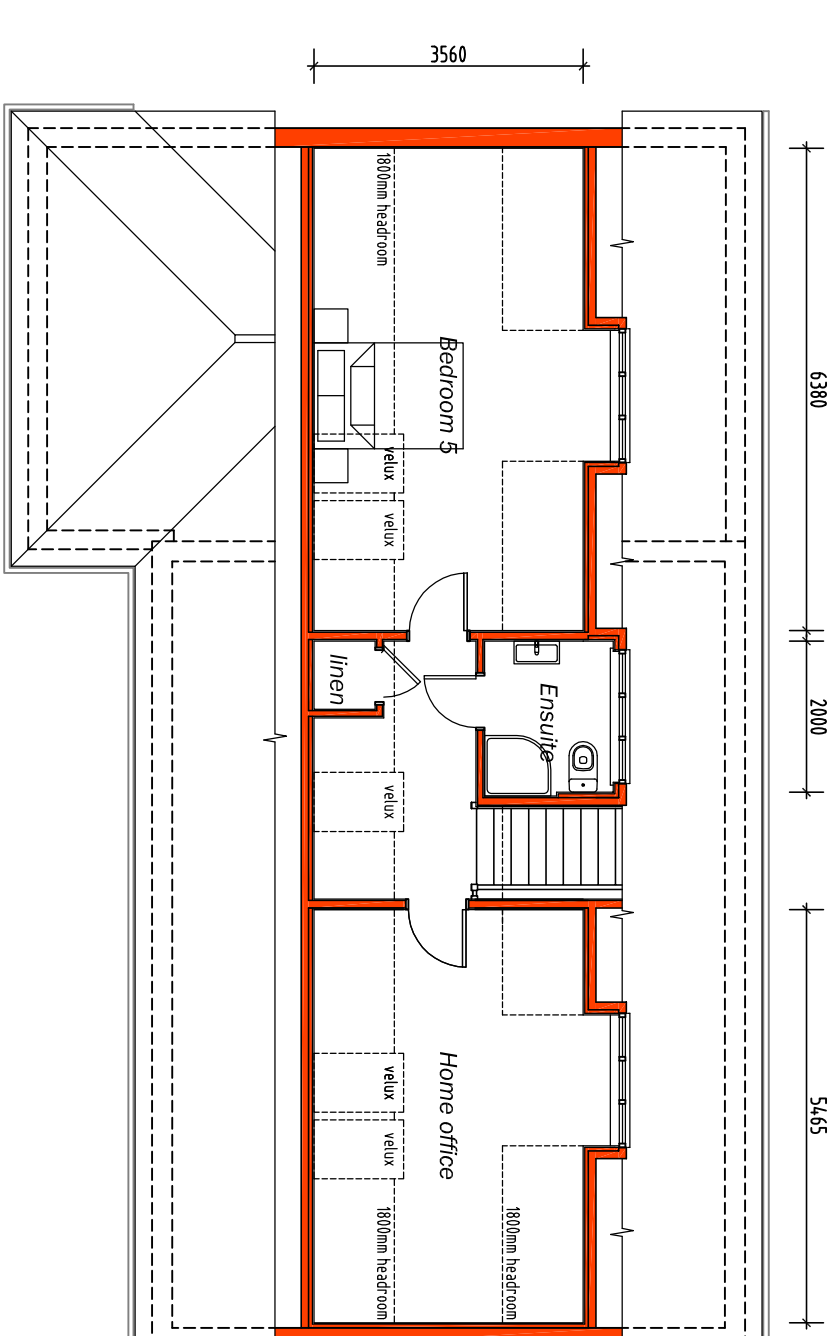

Proposed roof plan

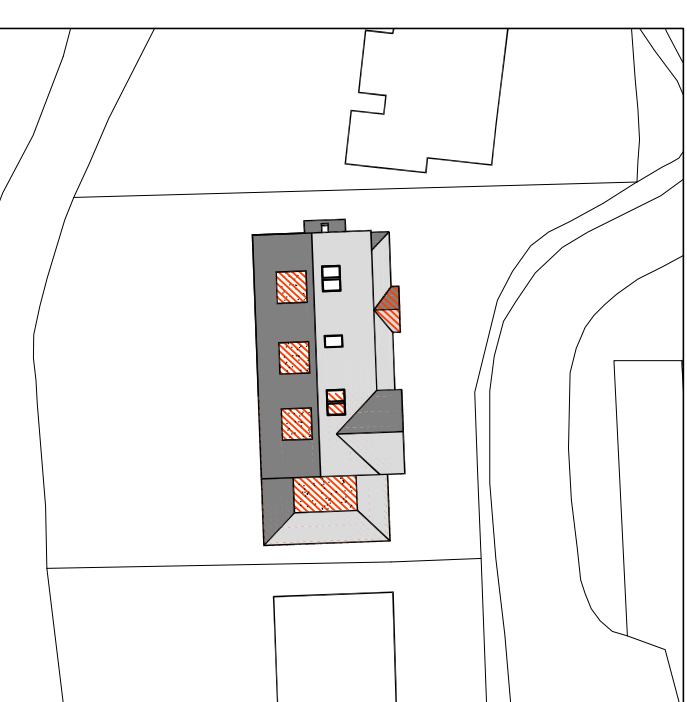

Proposed block plan - scale 1: 500 @ A1

B	12/12/25	ELEVATIONS AND BLOCK PLAN UPDATED	
A	7/11/15	GABLE ENDS ADDED TO ROOF	
Rev.	Date	Details	
Client:			

Mr & Mrs Pietrzak

Site	10 South Close Wokingham Berkshire RG40 2JU	Drawing Title	Proposed front and site extensions and plot conversion
Date	July 2025	Scale	1:100 @ A1
Drawn	MB	Checked	
Drawing No.	403-P22b		

mbdesignservices
architectural consultants

36 Peel Avenue, Frimley, GU16 8YT
Tel: 01252 836 956
Registered in England No: 4603010