




ALL MATERIALS TO MATCH EXISTING UNLESS OTHERWISE NOTED
EXTENSION FLOOR LEVELS TO LINE THROUGH WITH THE FLOOR
LEVELS IN THE EXISTING PROPERTY UNLESS OTHERWISE NOTED

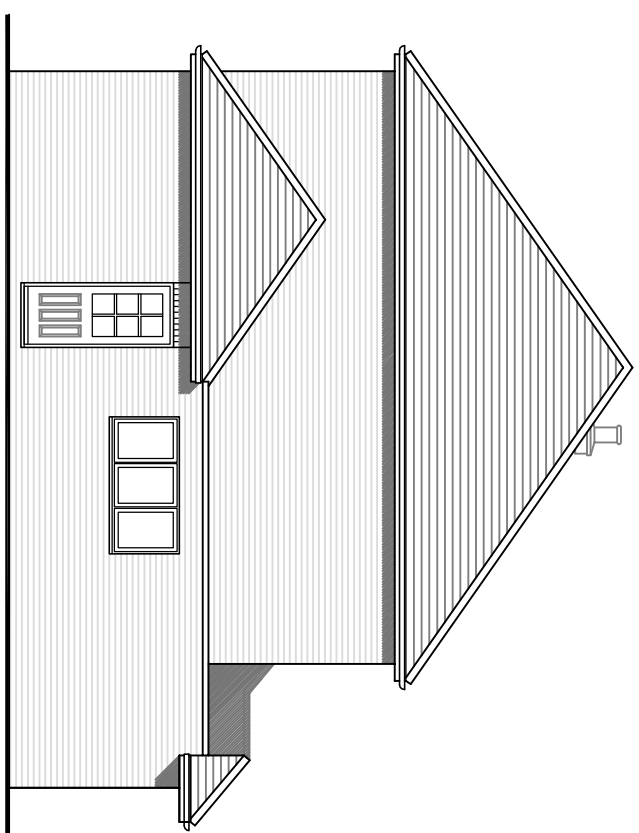


Existing side elevation

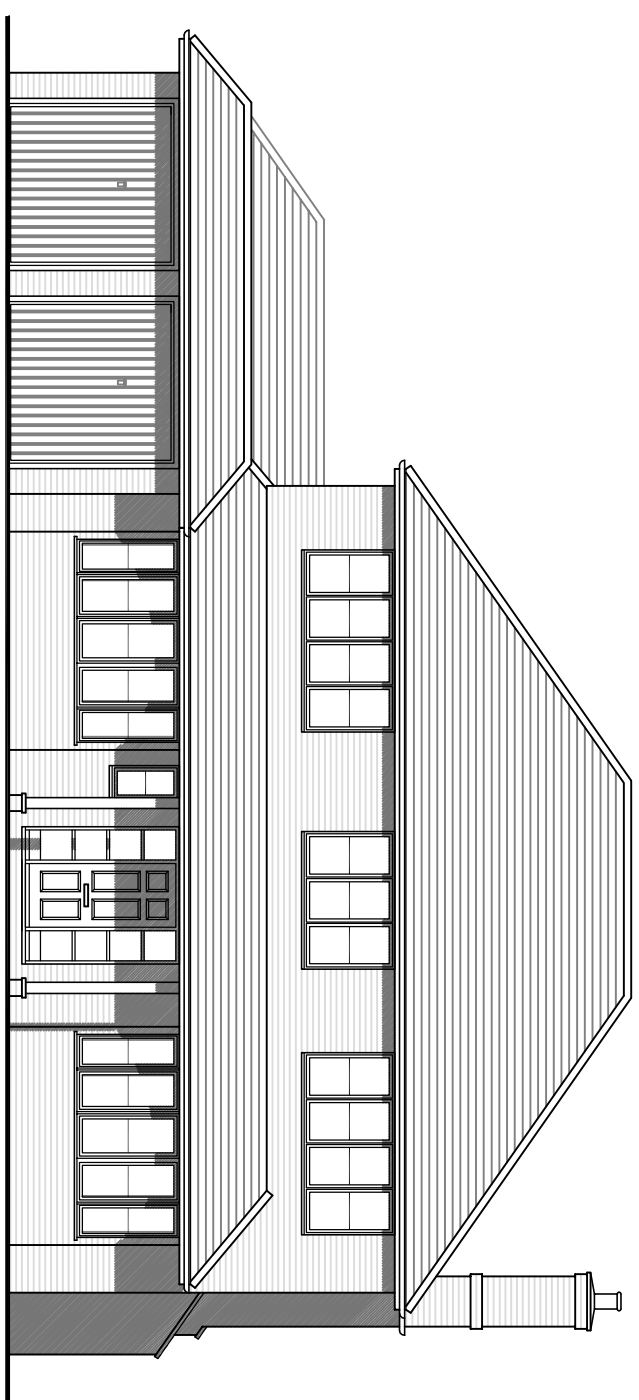


Existing front elevation

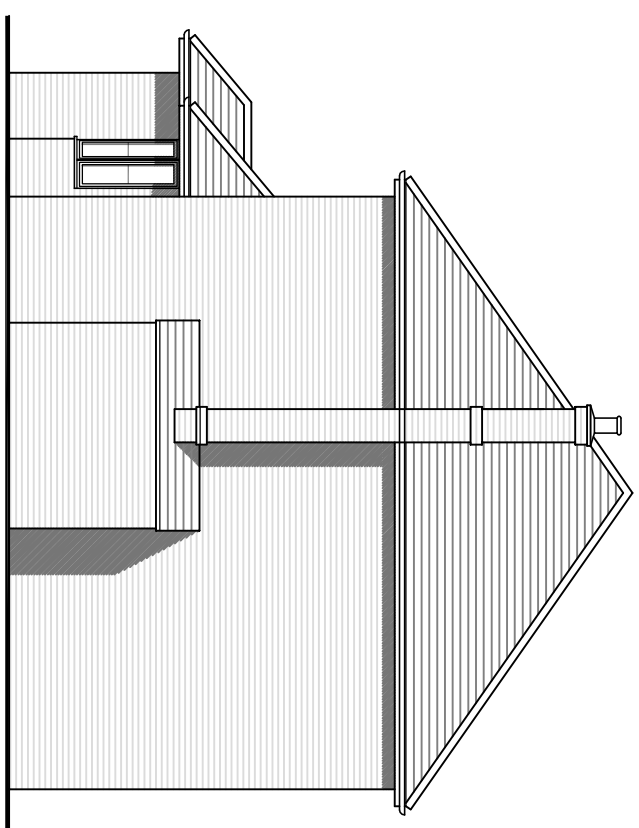


Existing side elevation

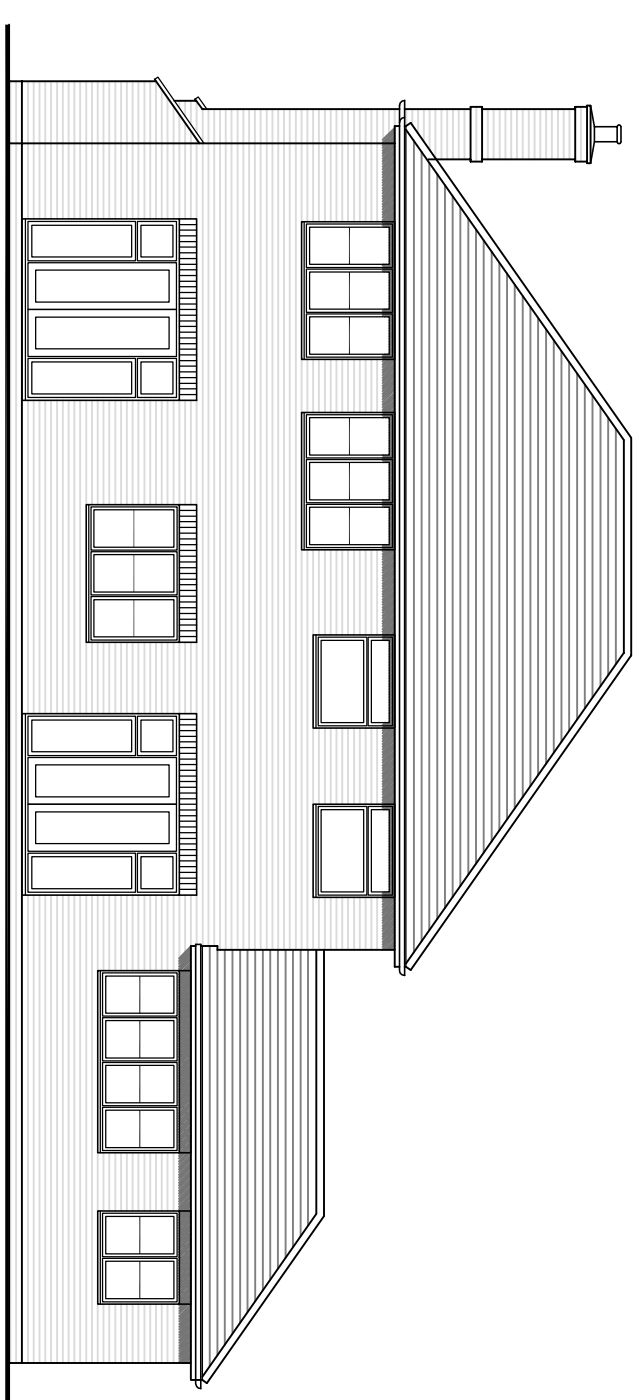


Existing rear elevation

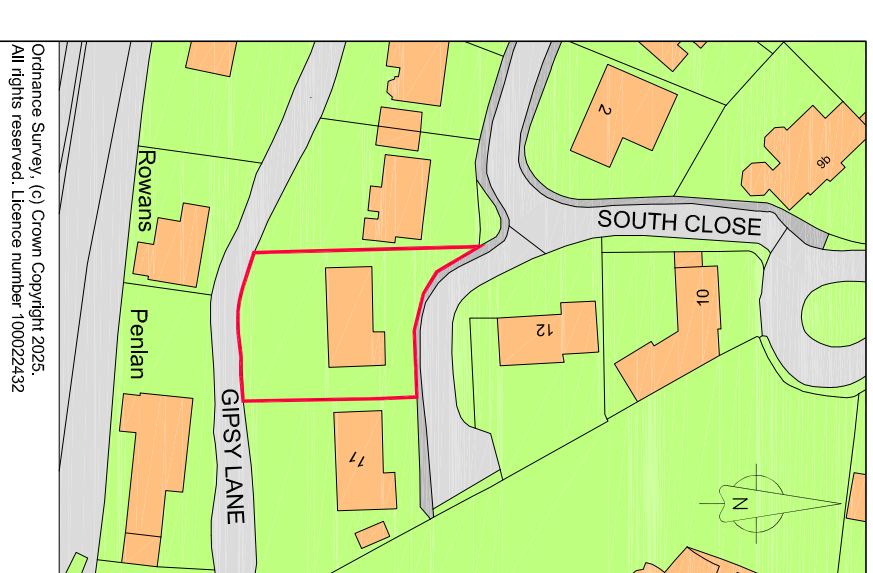


Ordnance Survey, (c) Crown Copyright 2025.
All rights reserved. Licence number 100022432

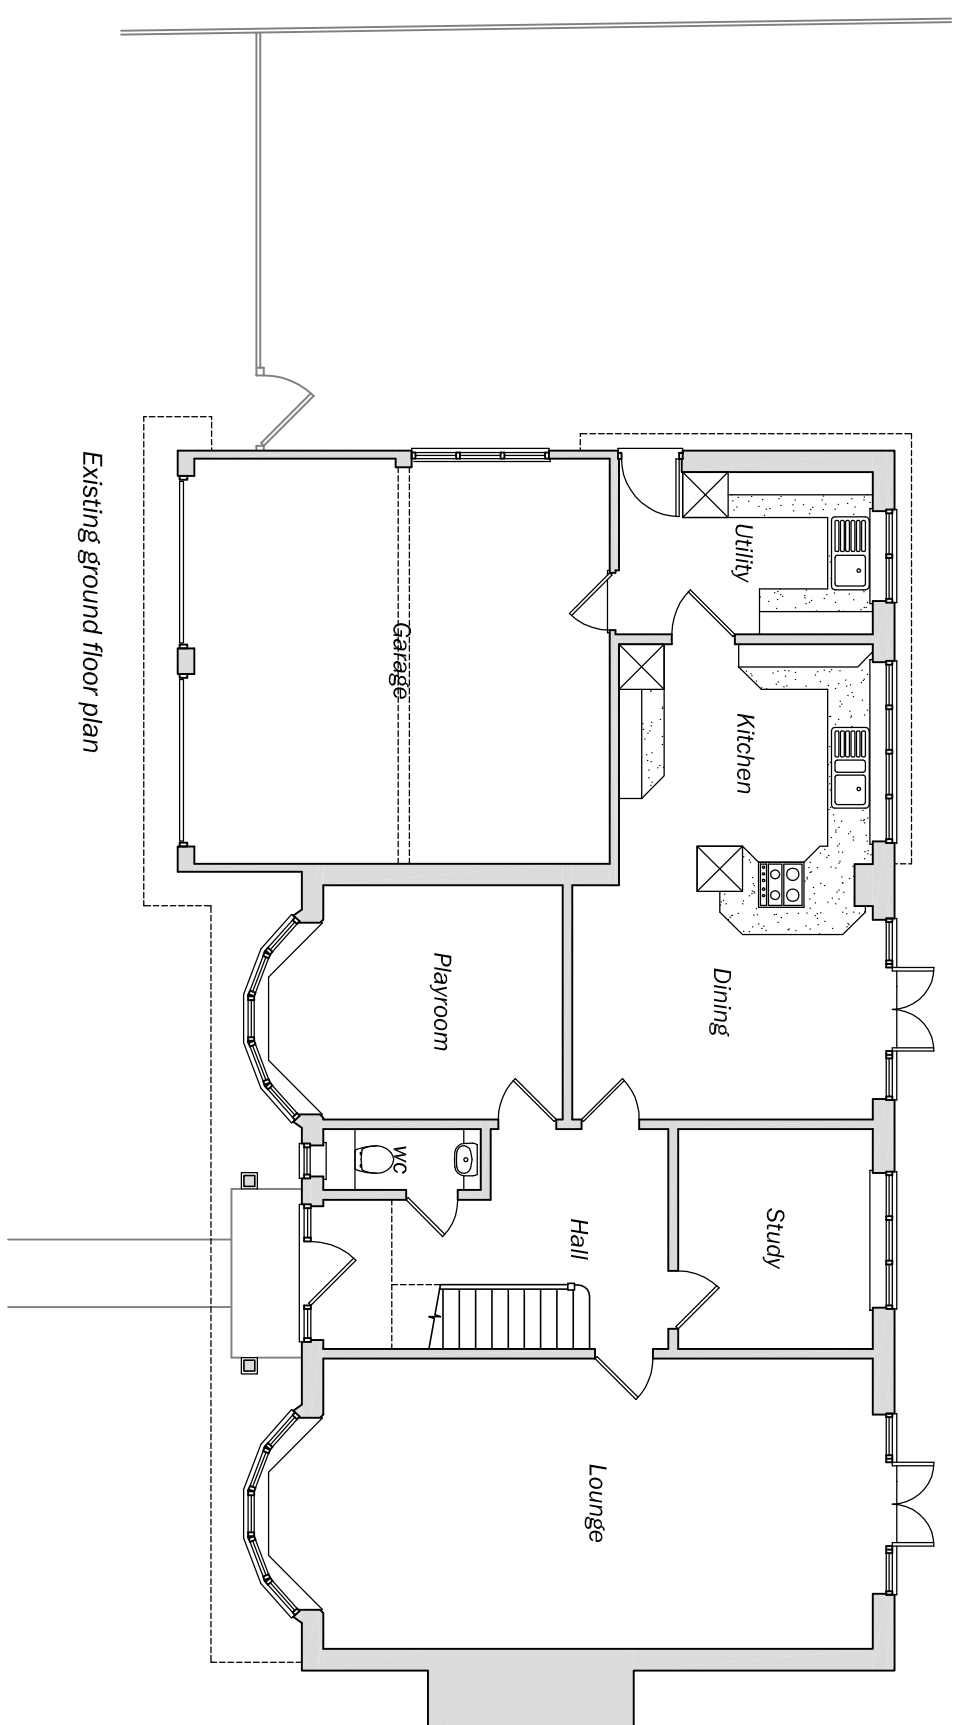

Existing ground floor plan

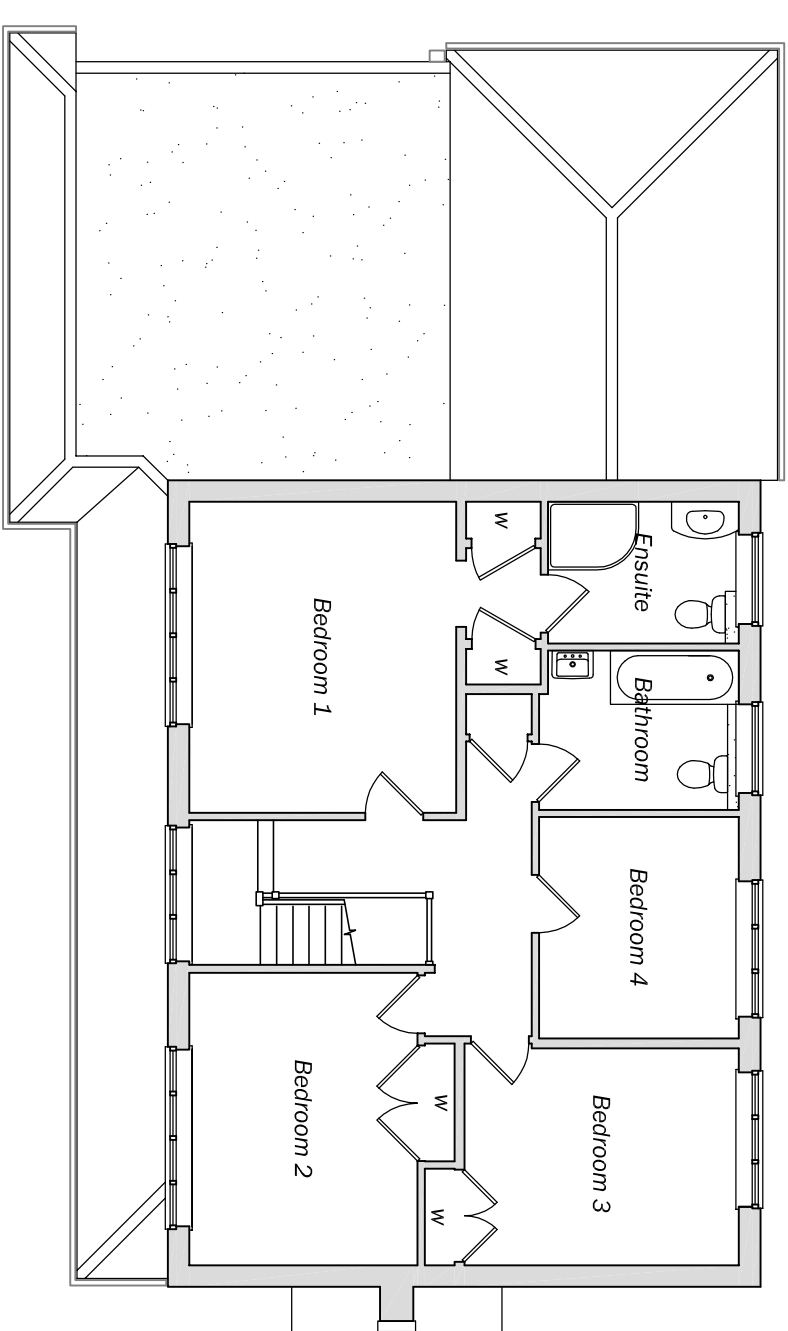

Existing first floor plan

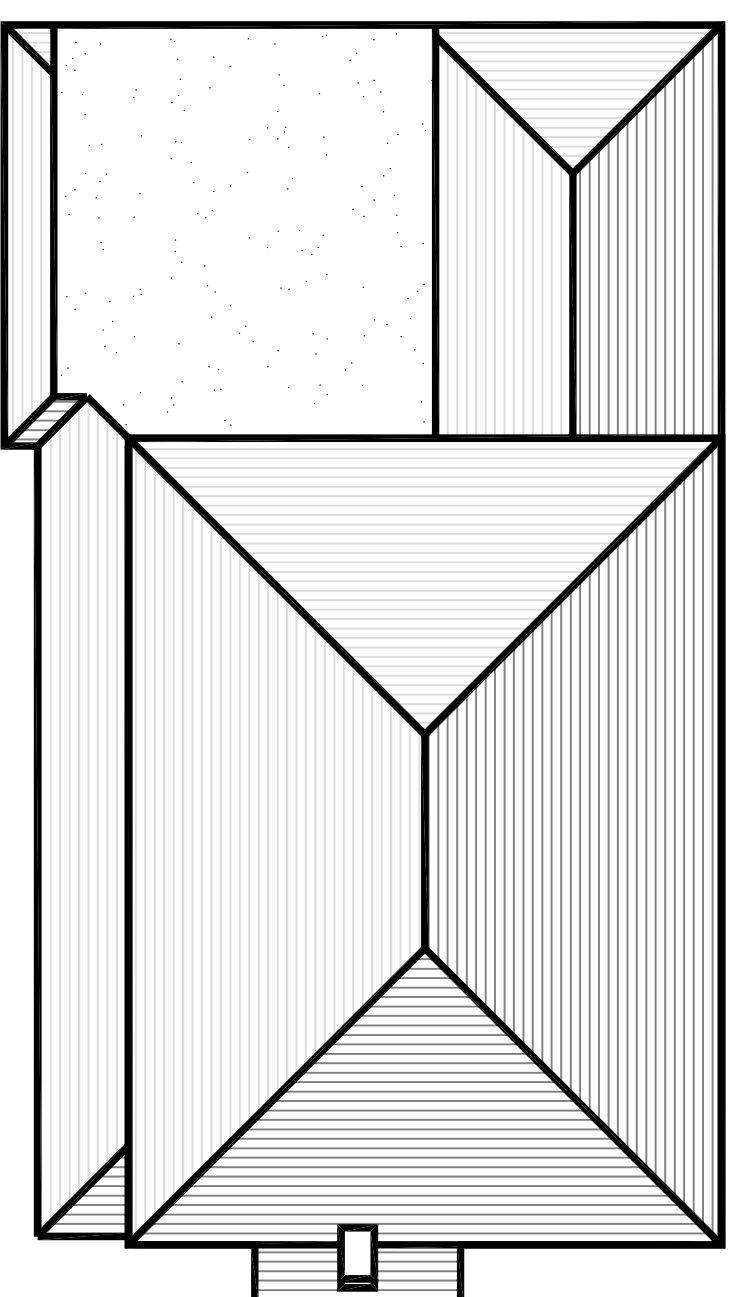

Existing roof plan

Rev.	Dates	Details
Client		

Mr & Mrs Pietrzak

Site	10 South Close Wokingham Berkshire RG40 2DU	Drawing Title	Existing plans and elevations
Date	March 2025	Scale	1:100 @ A1
Drawing No.	MB	Checked	

mbdesignservices to
architectural consultants

36 Peel Avenue, Frimley, GU16 8YT
Tel: 01252 836 956
Registered in England No: 4603010

Existing block plan - scale 1: 500 @ A1