

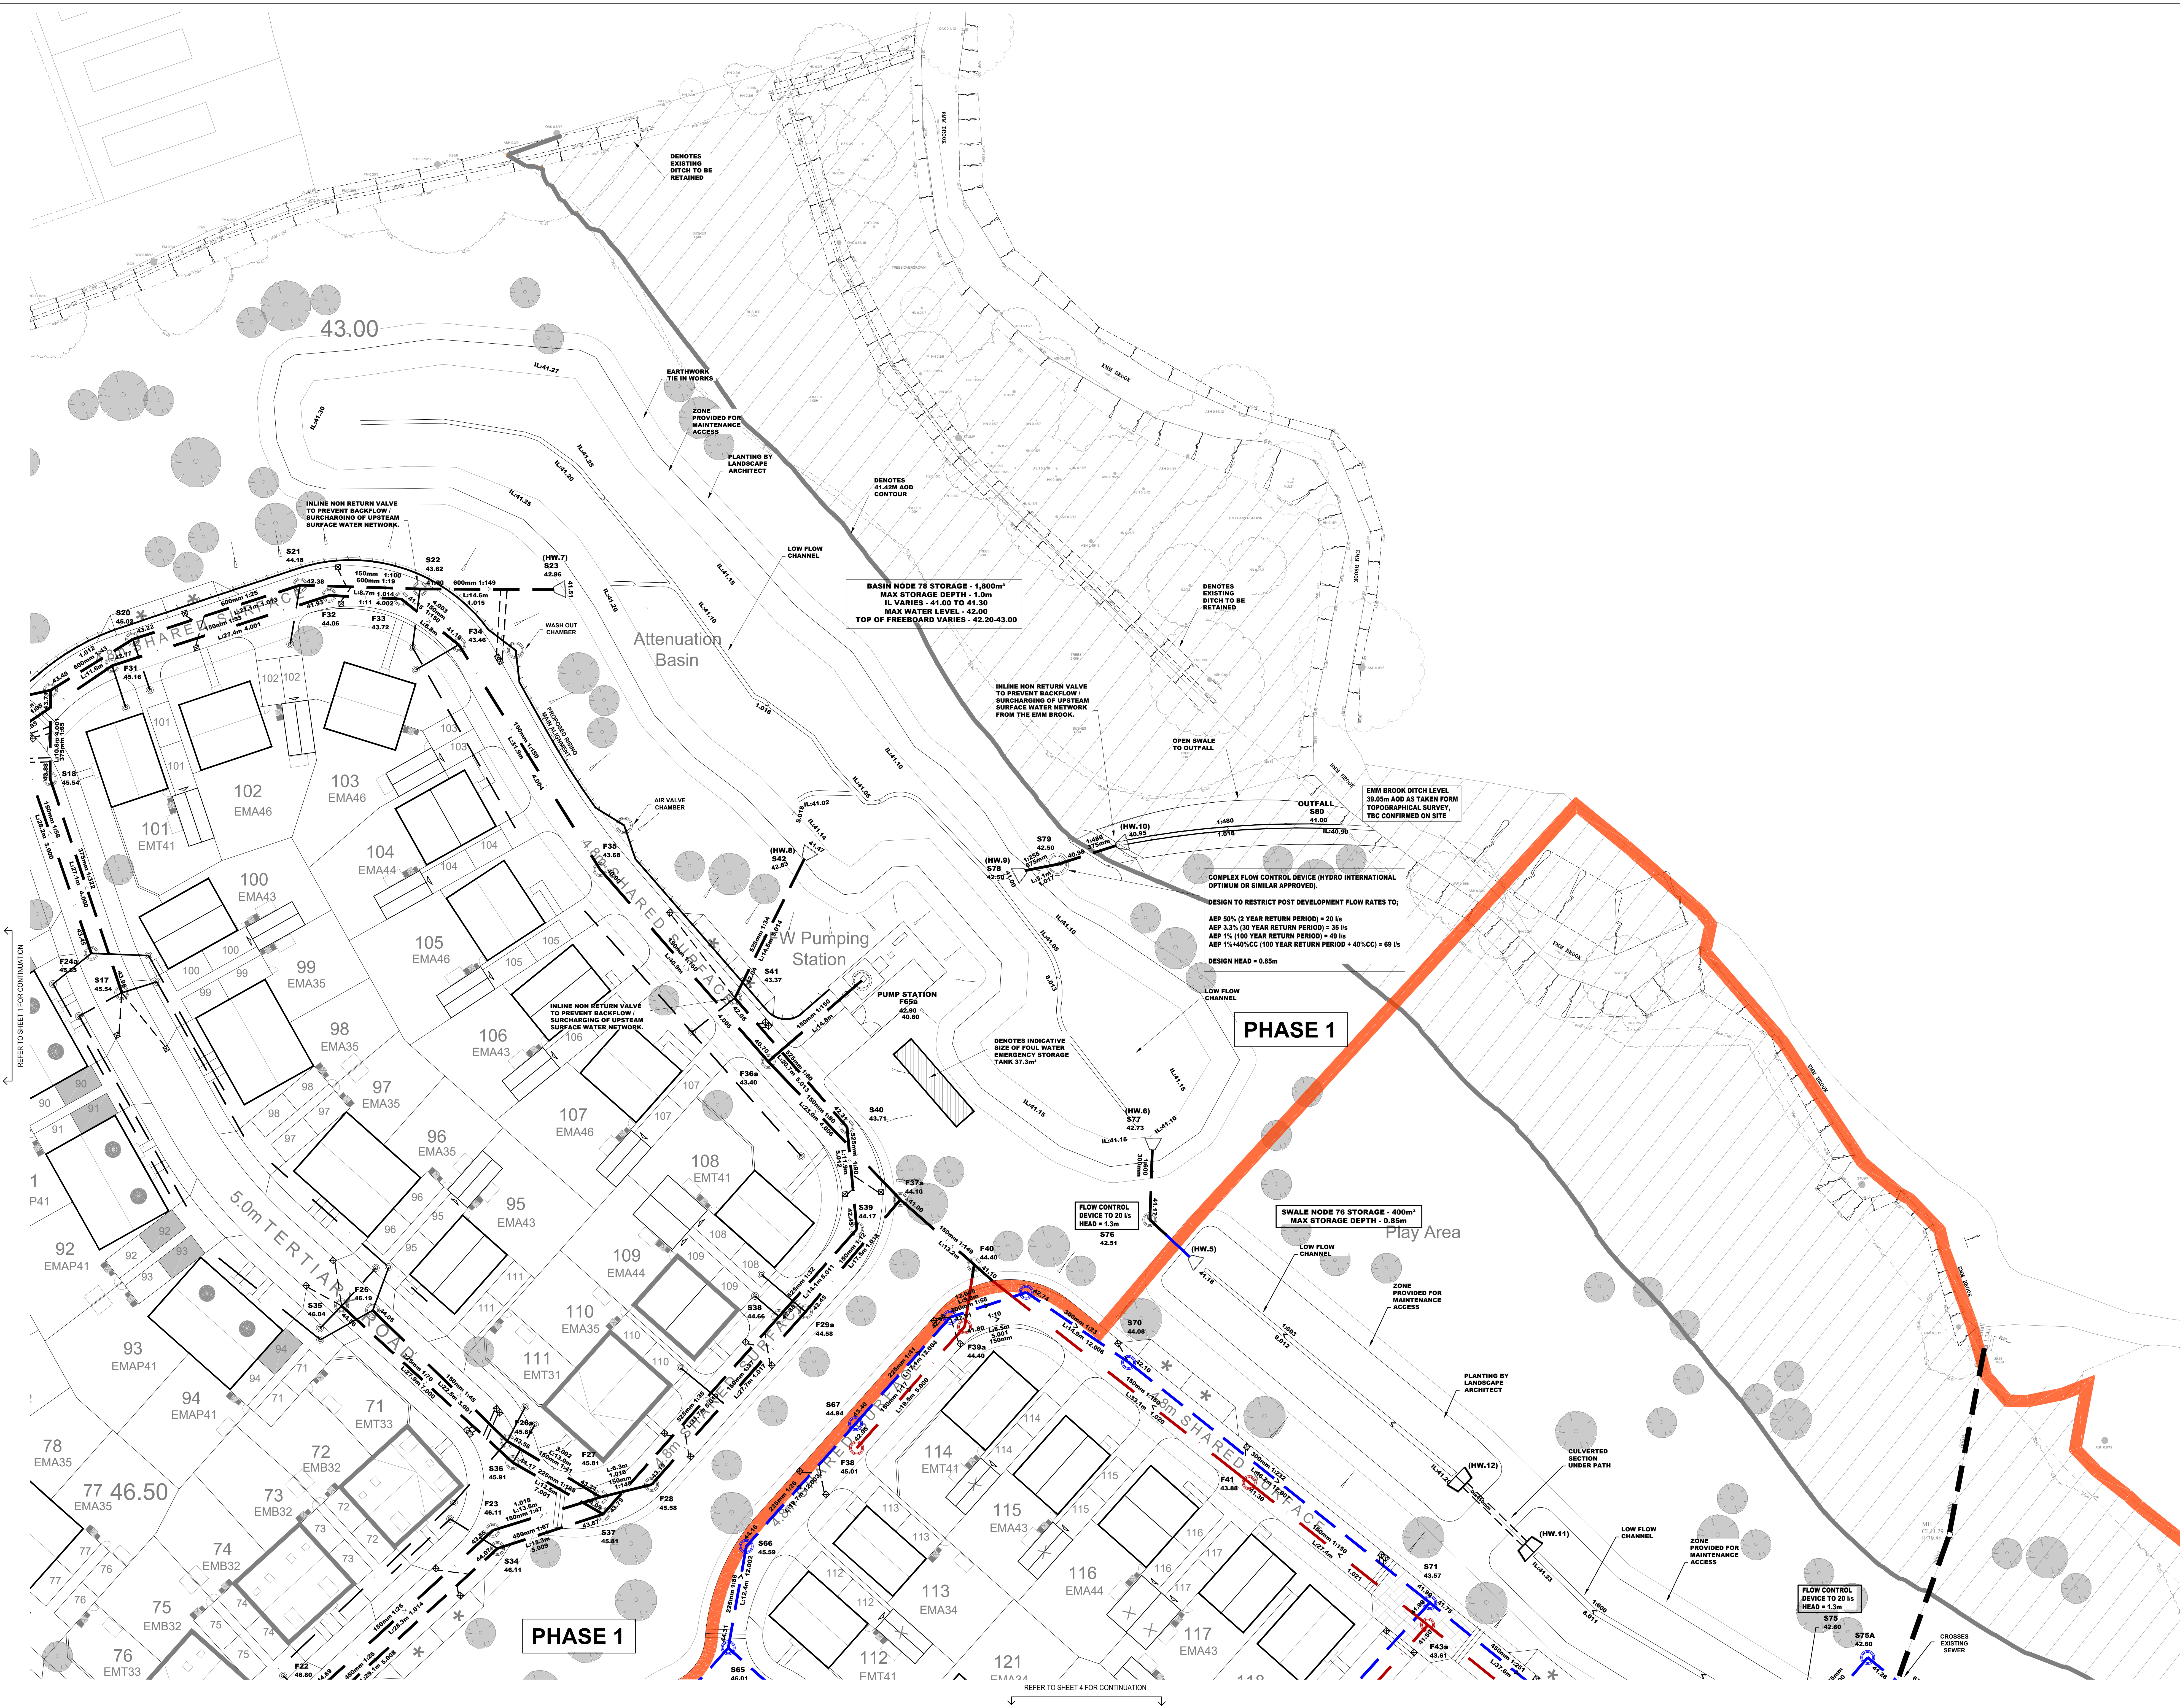
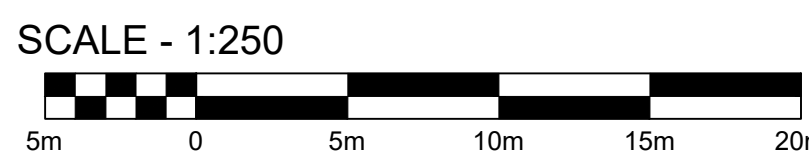


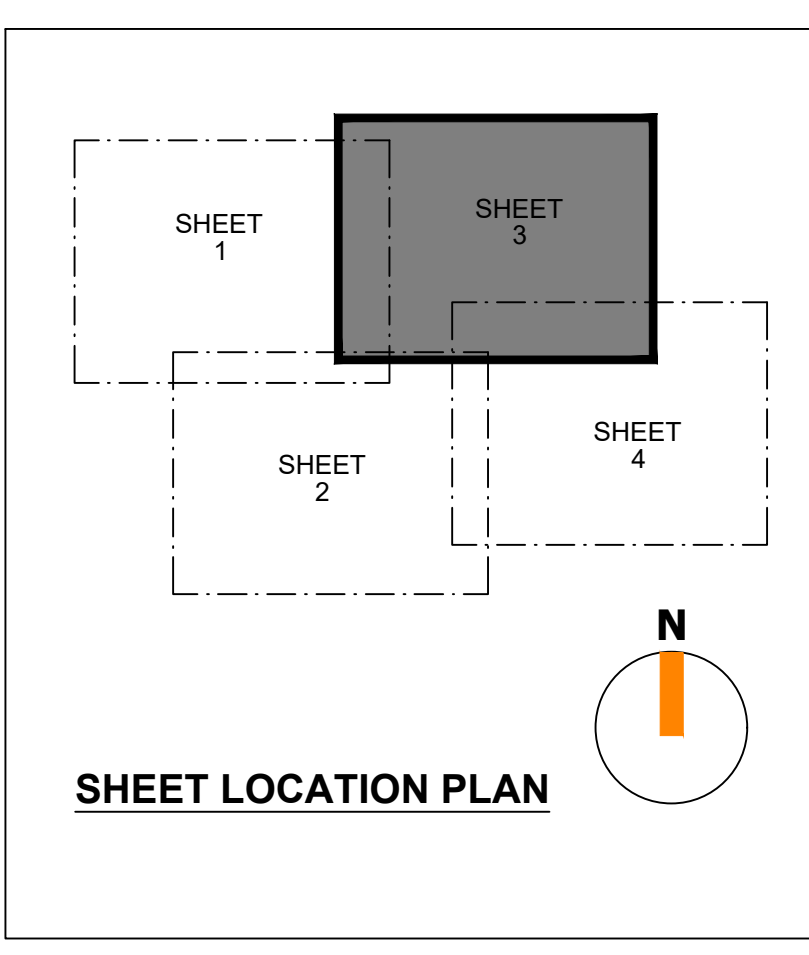

- |   |  |
|---|--|
| <p><b>NOTES</b></p> <p>1. <b>DO NOT SCALE THIS DRAWING ON PRINT OR ELECTRONICALLY. WORK FROM THE ORIGINAL DRAWING ONLY.</b></p> <p>2. No deviation from the details shown on this drawing is allowed without written prior permission in writing.</p> <p>3. All work shall conform with all Architects, Service Agencies, and local and relevant codes and drawings. <b>NE</b> Setting-out dimensions are as the Architect's drawings take precedence.</p> <p>4. In the event of any discrepancy with the relevant specifications issued by the British Standards Code of Practice, Statutory requirements and the Contract Documents.</p> |  |
| <p><b>5. DRAWING STATUS</b></p> <p><b>A. PRELIMINARY:</b> Existing drawings for approval, Tender, Billings, etc.</p> <p><b>B. FOR CONSTRUCTION:</b> Issued drawings for construction.</p> <p><b>C. CONSTRUCTION:</b> Fully developed drawings issued under instruction for construction.</p>   |  |
| <p><b><u>ONLY STATUS C DRAWINGS TO BE USED FOR CONSTRUCTION.</u></b></p>   |  |
| <p><b>6. SUITABILITY CODE</b></p> <p><b>WORK IN PROGRESS</b></p> <p><b>80:</b> Work in progress</p> <p><b>SHARED (FOR CONSTRUCTION PURPOSES)</b></p> <p><b>33:</b> For construction. For information, 33- For internal review and comment, 33- For construction approval</p> <p><b>DOCUMENTATION FOR CONSTRUCTION PURPOSES:</b></p> <p><b>33:</b> For setting. 33- Internal 33- For contractor design</p> <p><b>33:</b> For manufacturer / production</p>   |  |
| <p><b>CONSTRUCTION:</b></p> <p><b>33:</b> For construction 33- For construction but with comments (i.e. areas in eilegance), 33- Comprehensive resources required</p>   |  |

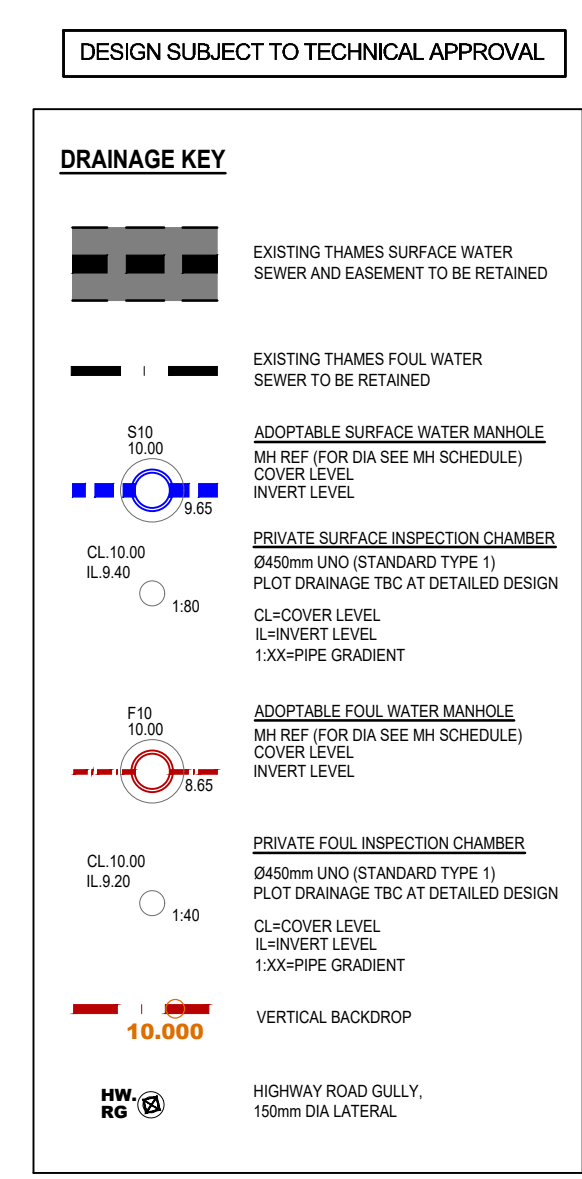

|            |                     |          |    |
|------------|---------------------|----------|----|
| P1         | ISSUED FOR APPROVAL | 02.05.25 | KW |
| Status/Rev | Description         | Date     | By |

IESISCIVILS

20 IRONMONGER LANE | LONDON | EC2V 8EP | UK  
0207 600 2912  
[www.iesisgroup.com](http://www.iesisgroup.com)

|                           |
|---------------------------|
| Job Title                 |
| LAND AT WINNERSH FARM     |
| Client                    |
| TAYLOR WIMPEY WEST LONDON |

PHASE 2  
PROPOSED DRAINAGE LAYOUT  
SHEET 3

|                                |                |                     |                   |                           |
|--------------------------------|----------------|---------------------|-------------------|---------------------------|
| drawn<br>KW                    | date<br>MAY'25 | scale @ A0<br>1:250 | C1 checked<br>-   | WHA Project No.<br>SE2326 |
| Drg No.<br>IESIS-DR-C-PH2-6003 |                |                     | Suitability<br>S3 | Status/Revision<br>P1     |