




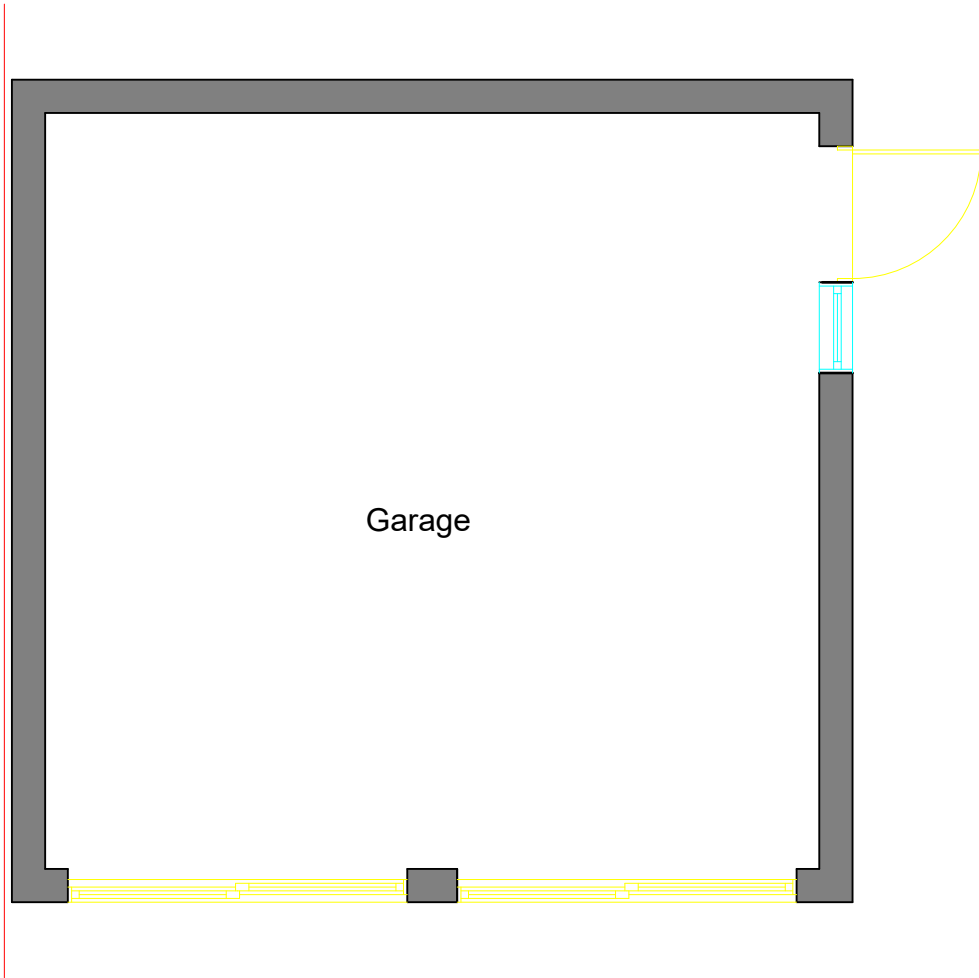


Existing Ground Floor Plan
Scale 1:50

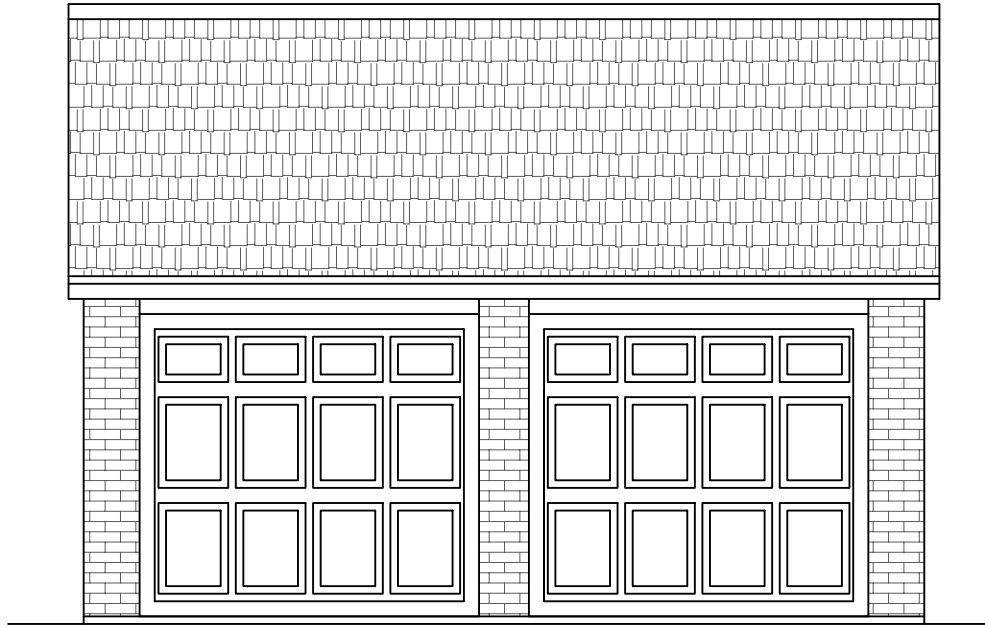


Existing Front Elevation
Scale:1:50

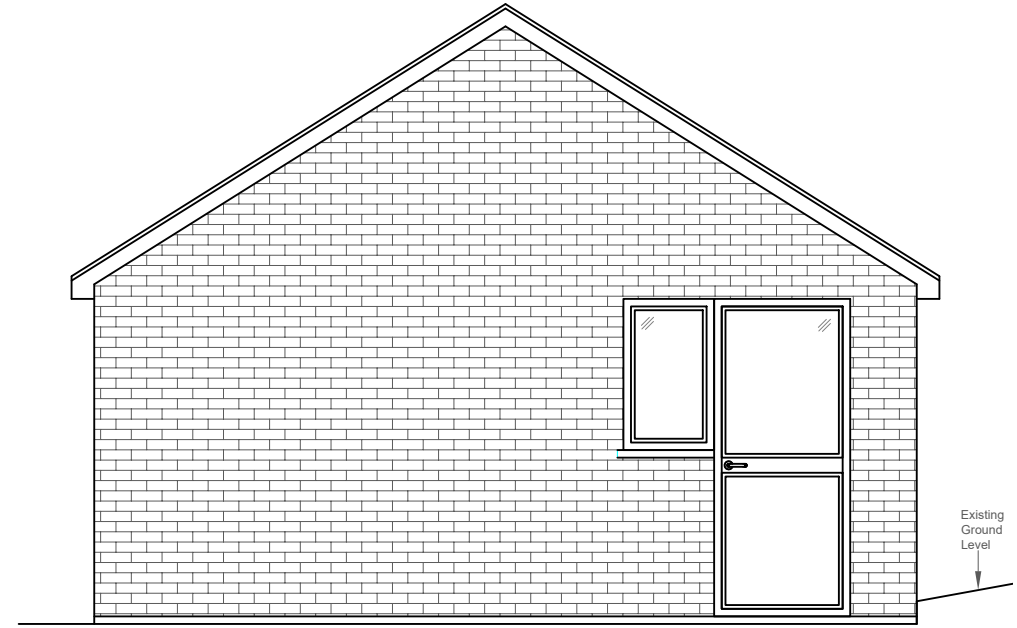

Existing Side Elevation
Scale:1:50

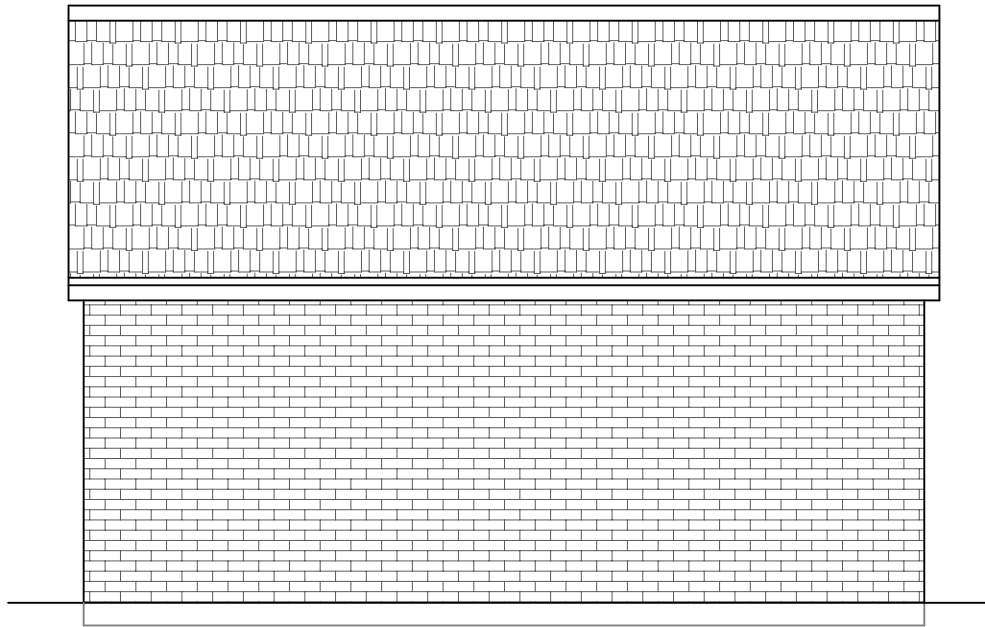


Existing Rear Elevation
Scale:1:50

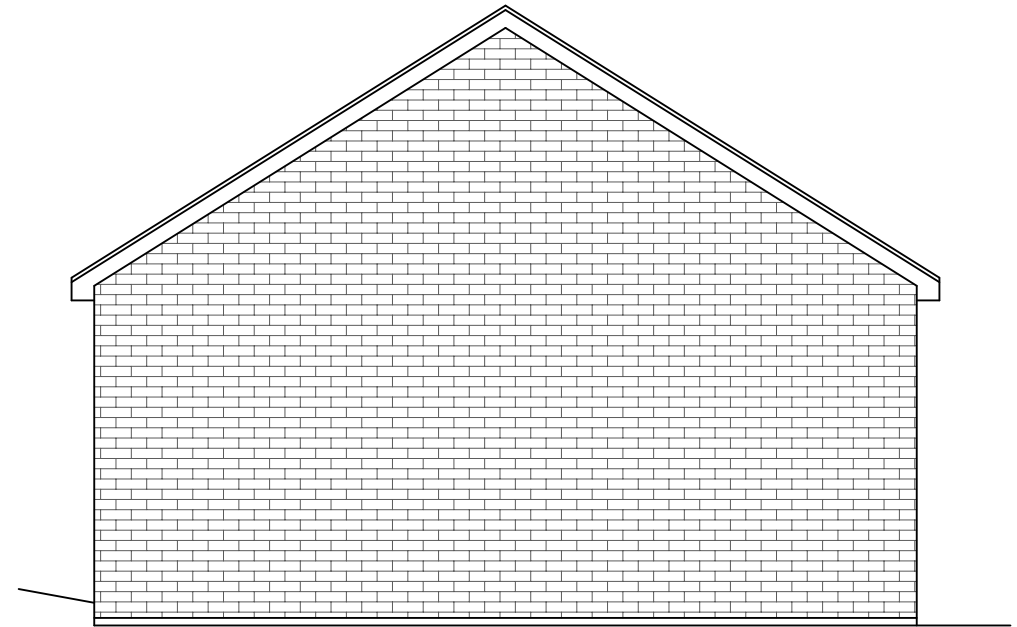

Existing Side Elevation
Scale:1:50


1:50

 


	Project:	Title:	Scale: 1:50 @ A3
	38 Parsley Close	Existing Garage	Date: 09.01.2025
	Reading	Floor Plan	Drawing No.:
	RG6 5GN	Existing Elevations	LBA 4030 - 01/LB
			Revision
info@lbarchigroup.co.uk Mob: 07710410150			

All work to comply with
current building regulations
and codes of practice


Proposed External Finish
Materials to Match Existing
External Finish Materials

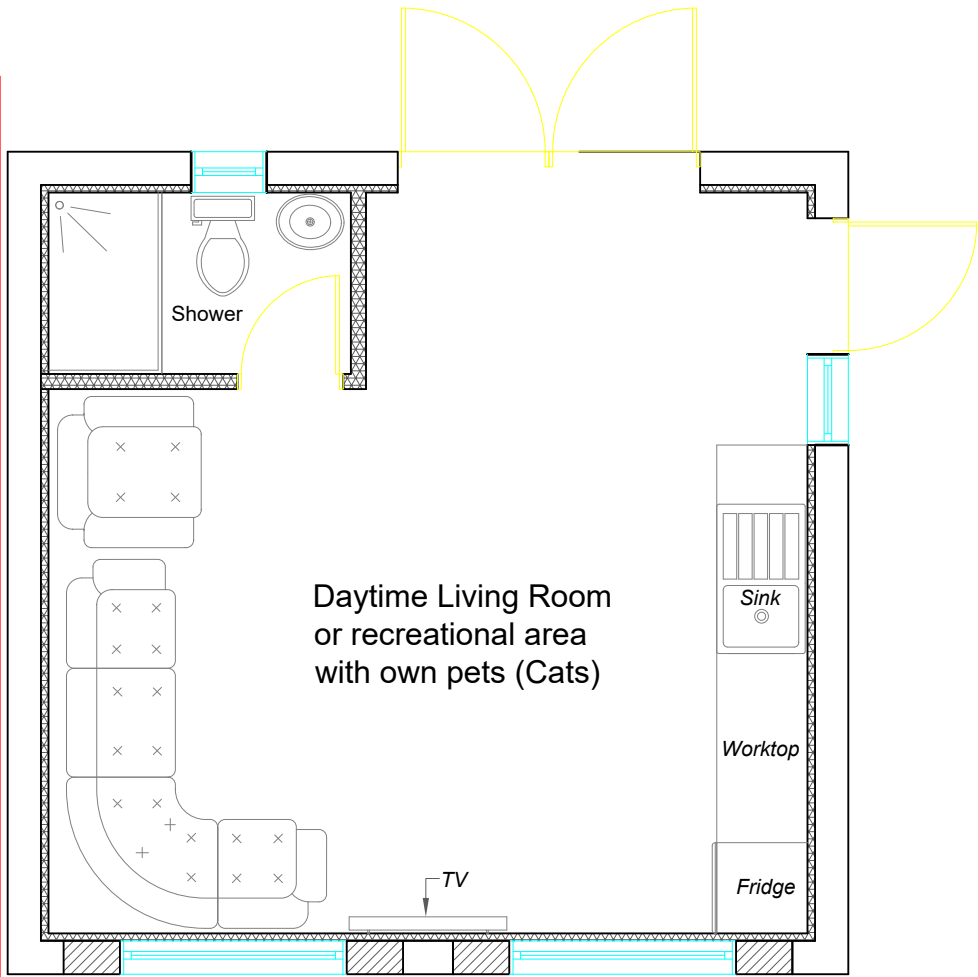


Proposed Ground Floor Plan
Scale 1:50

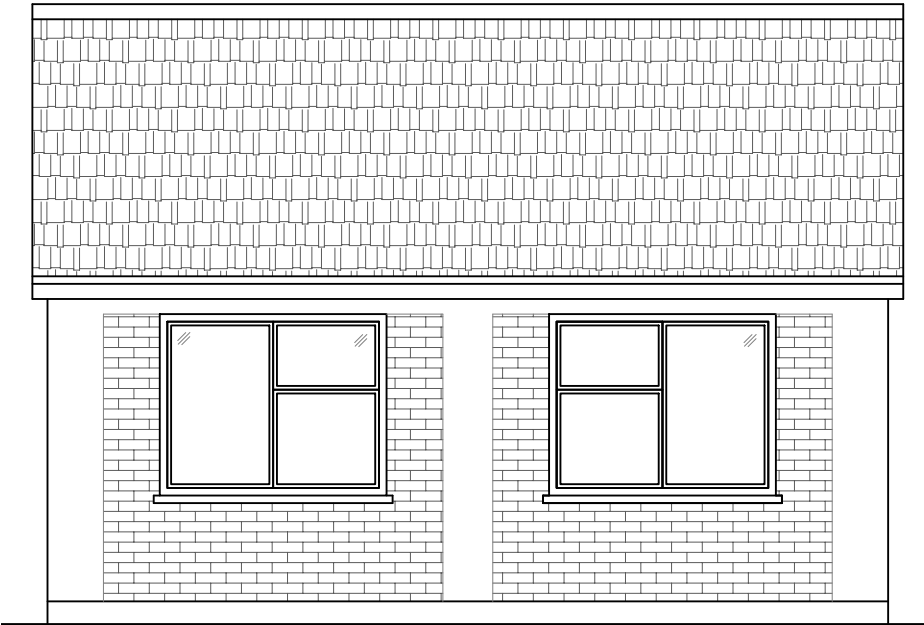


Proposed Front Elevation
Scale:1:50

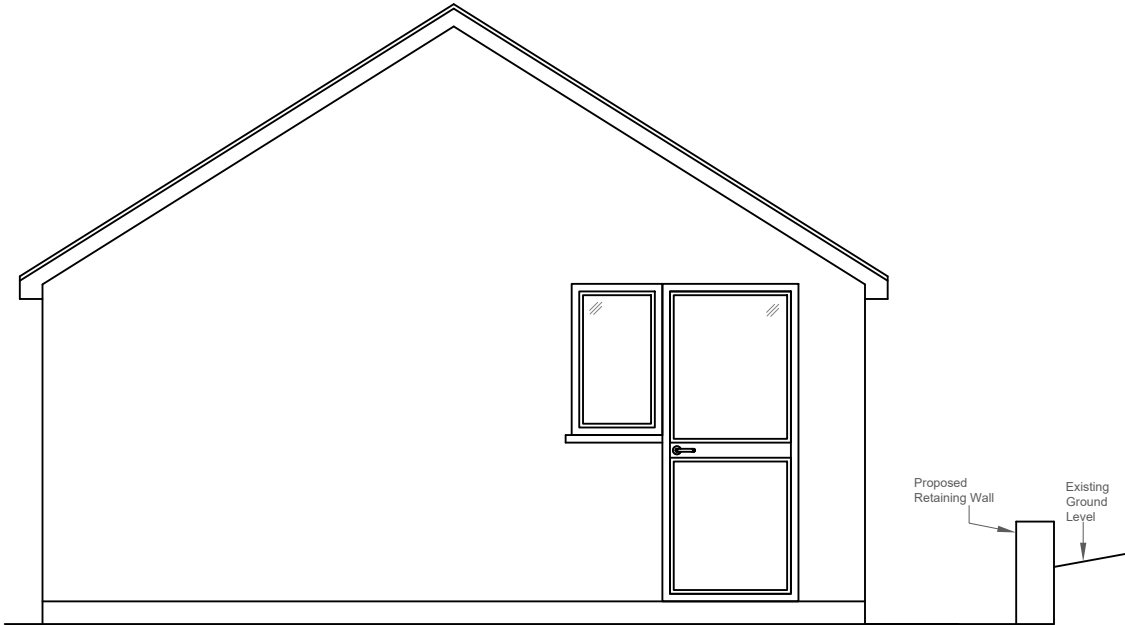


Proposed Side Elevation
Scale:1:50

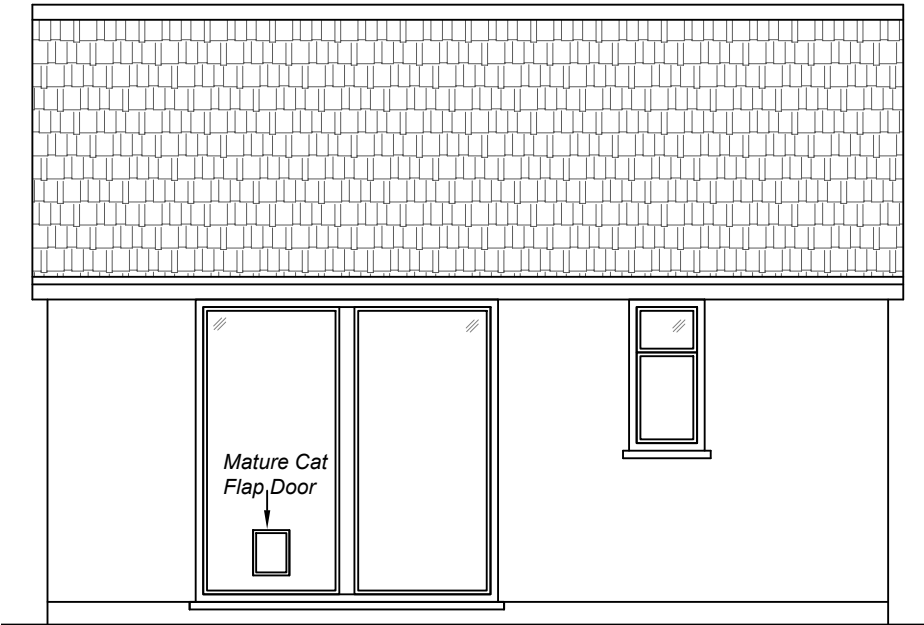

Proposed Rear Elevation
Scale:1:50

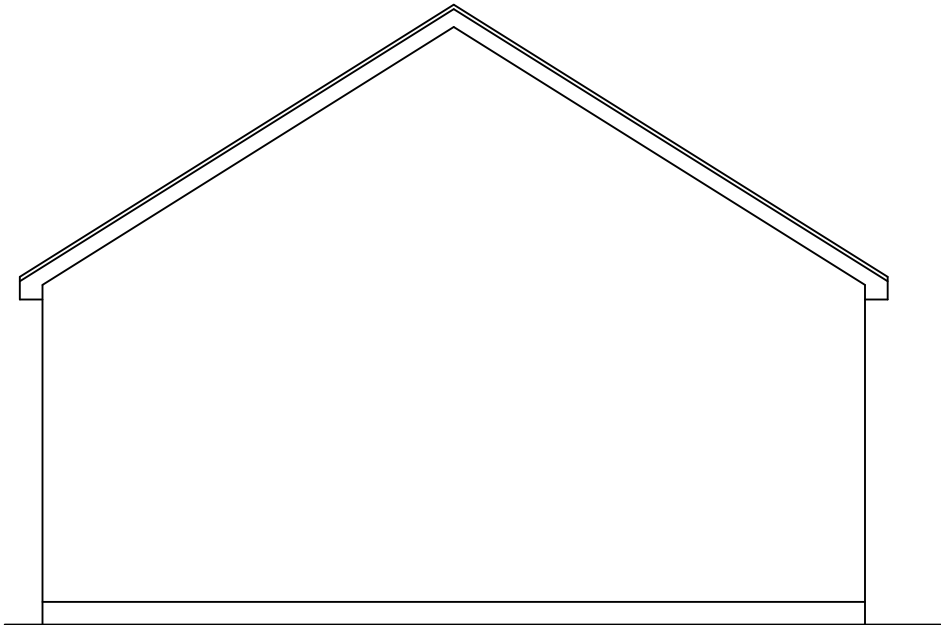

Proposed Side Elevation
Scale:1:50

 

	Project:	Title:	Scale: 1:50 @ A3
	38 Parsley Close Reading RG6 5GN	Proposed Garage Floor Plan Proposed Elevations	Date: 09.01.2025
			Drawing No.: LBA 4030 - 02/LB
			Revision
info@lbarchigroup.co.uk Mob: 07710410150			