



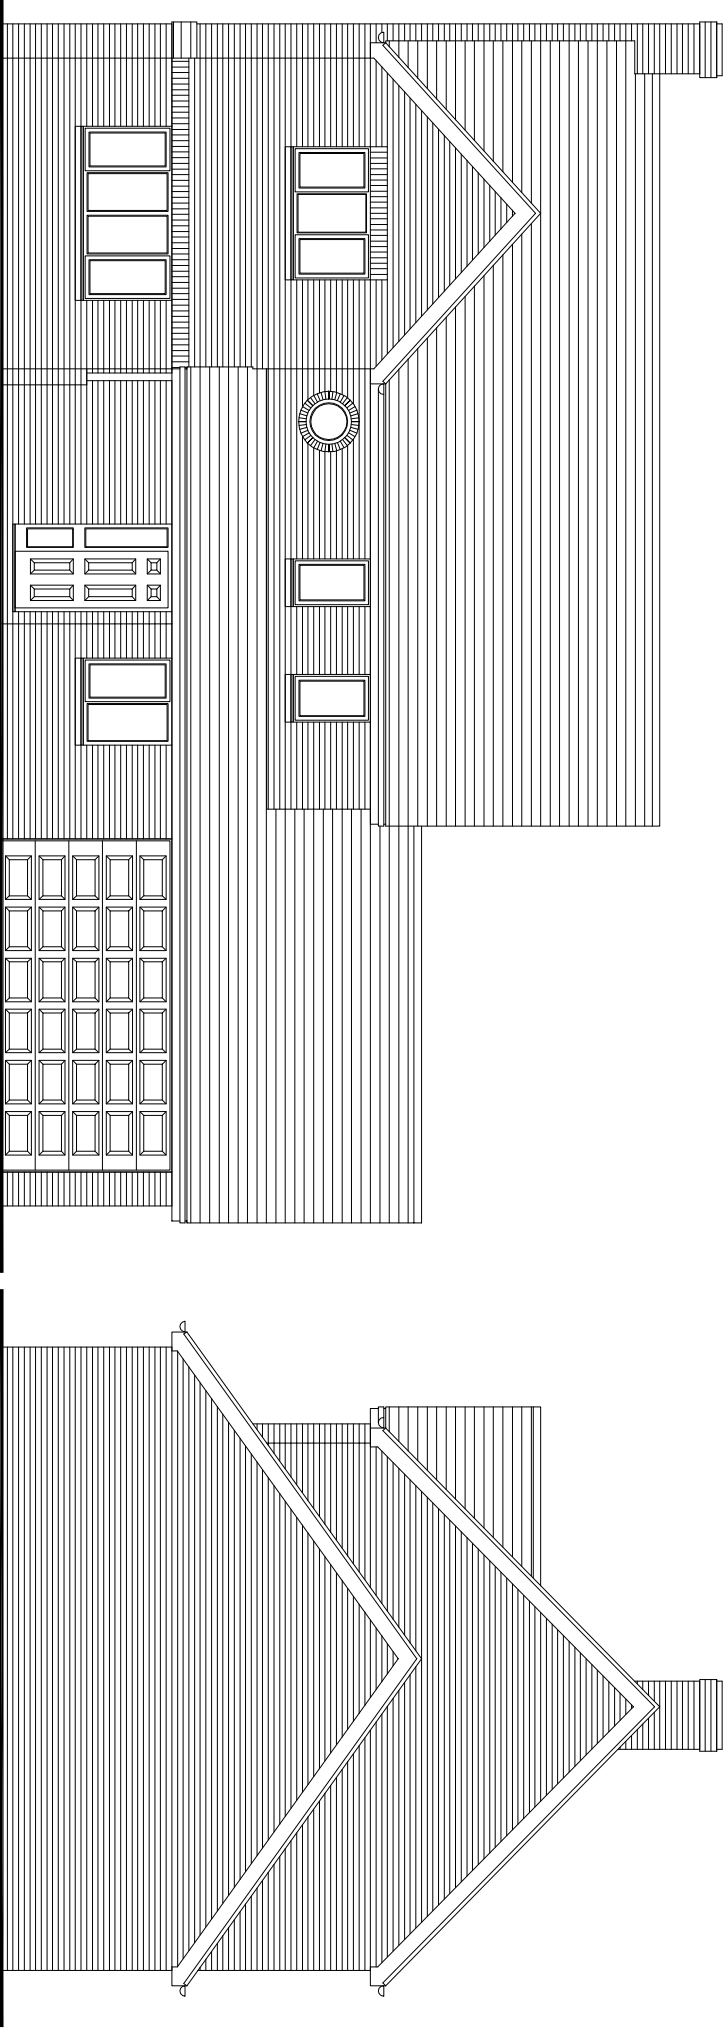

Front Elevation

Side Elevation

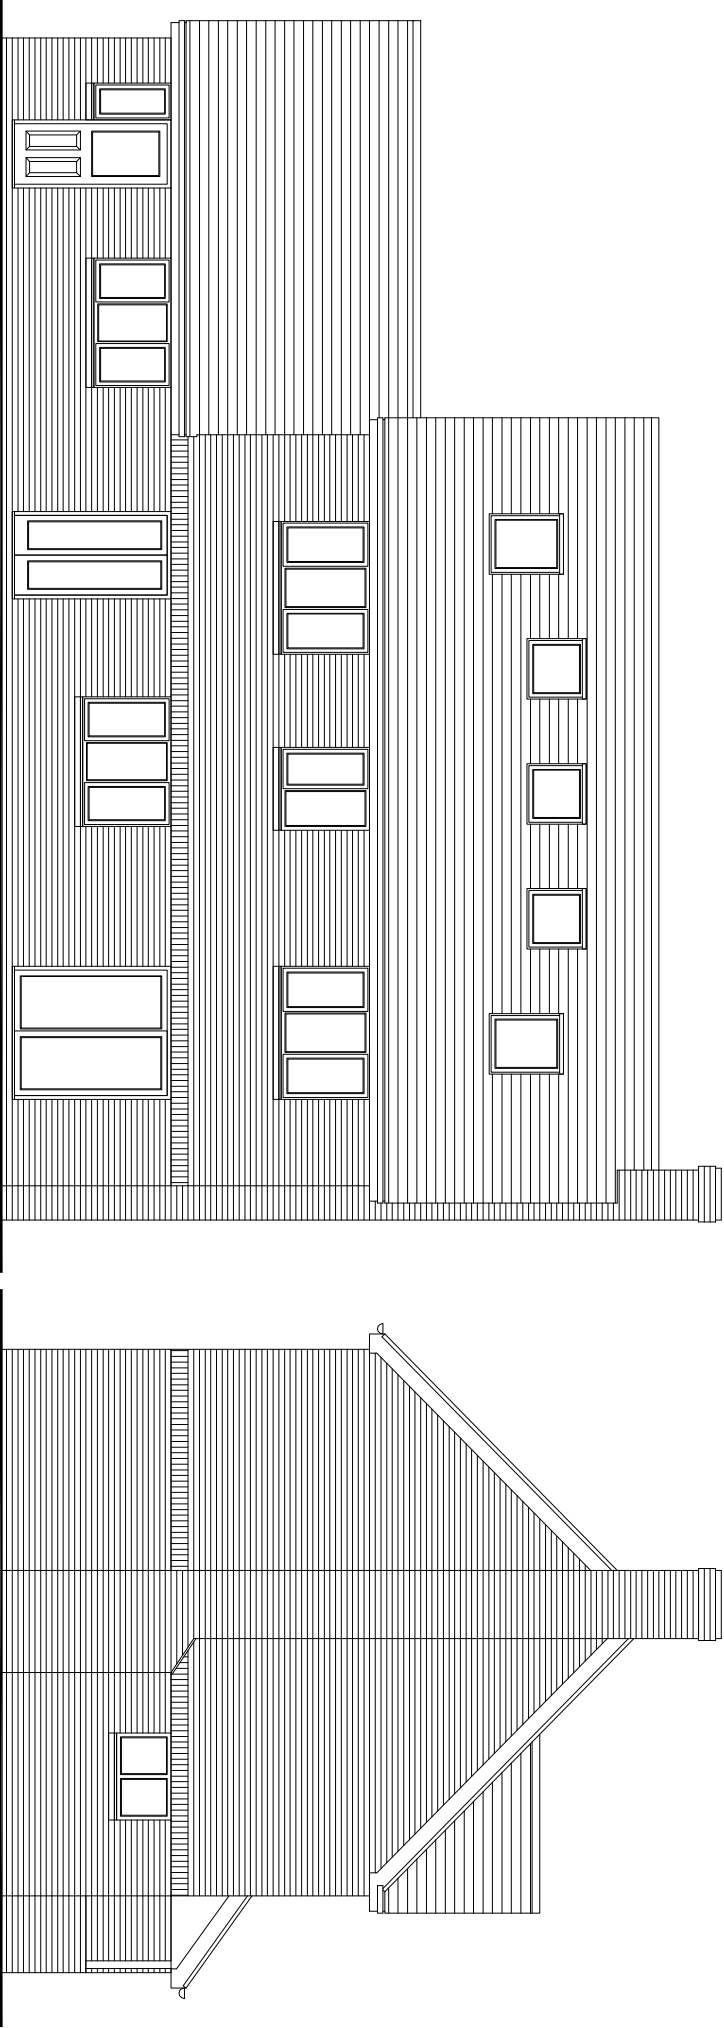

Rear Elevation

Side Elevation

44 Woodward Close Winneish Berkshire RG41 5NW Project :	
Title :	
Existing Elevations	
Mr. Povey	
client :	

Lee Norton Design		ref : LN
27 Eden Way, Winneish Wokingham, Berkshire RG41 5PQ Tel: 01189 787226 Mob: 07785 068193 E-mail: lee@leecnortdesign.co.uk Web: www.leecnortdesign.co.uk		date : Nov'22
Planning and building regulations drawings for residential extensions, new build extensions and conversion projects		scale : 1:100@A3
		Project : 22-534
		dwg no / rev : 002

