



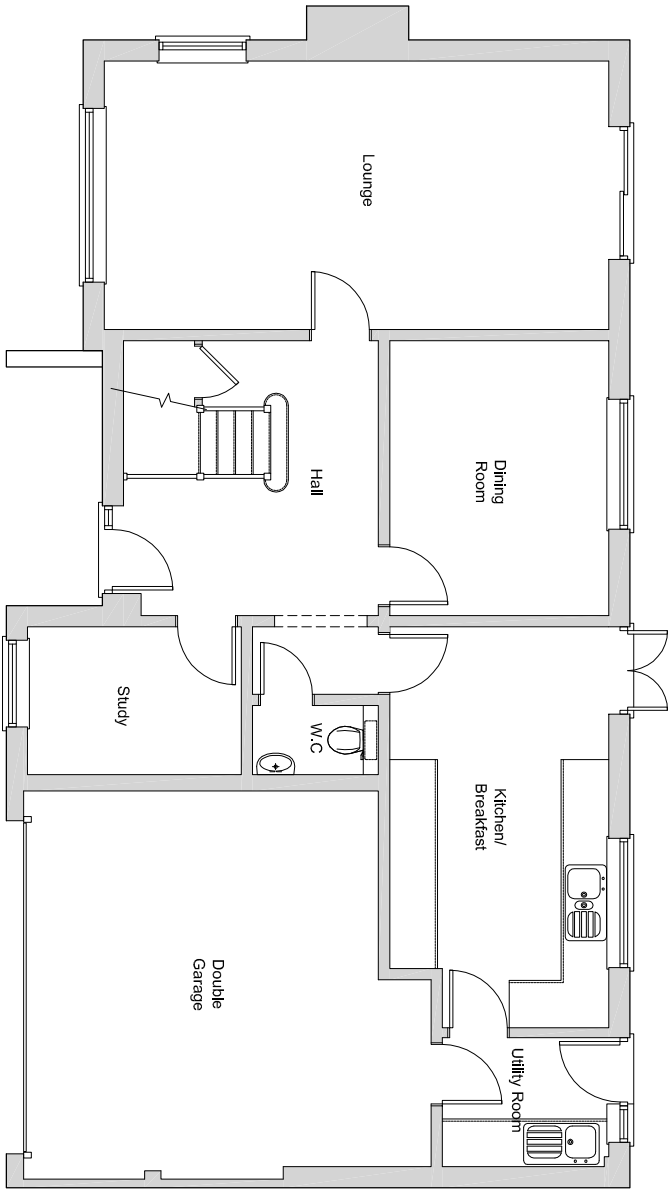

Ground Floor Plan

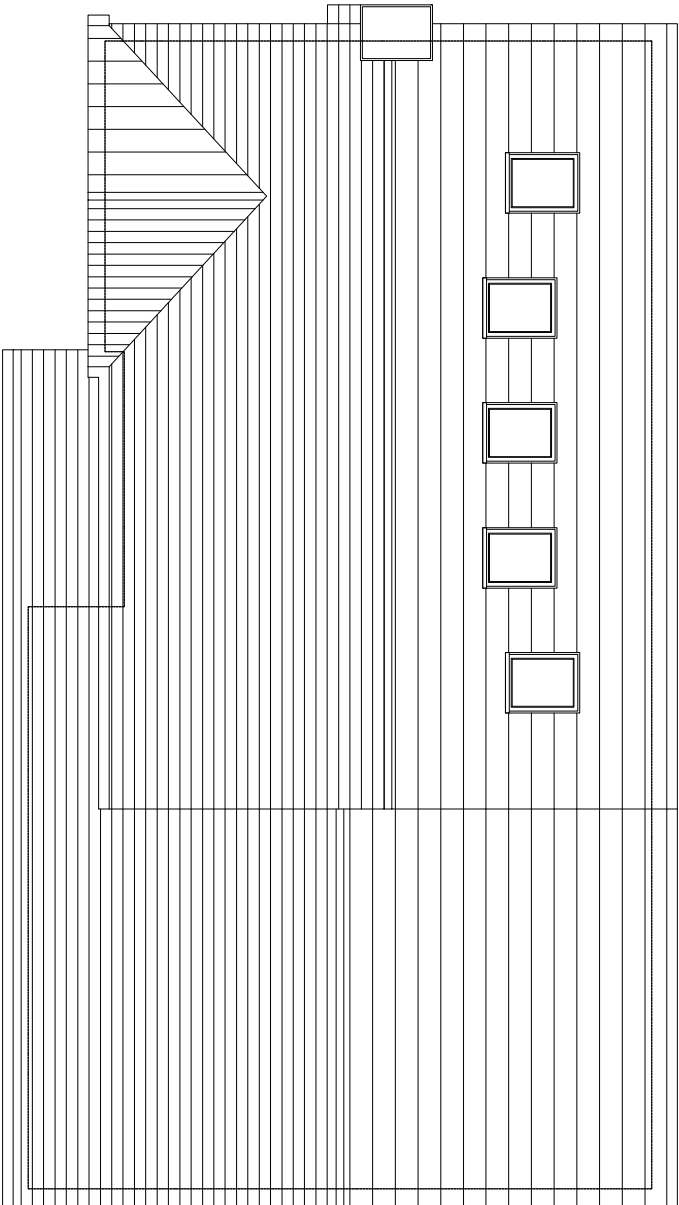

Roof Plan

44 Woodward Close
Wimpeish
Berkshire RG41 5NW
Project :

Existing Ground Floor
& Roof Plan
Title :

Mr. Povey
Client :

Lee Norton Design		ref : LN
27 Eden Way, Wimpesh Wokingham, Berkshire RG41 5PQ Tel: 01189 787226 Mob: 07785 058193 E-mail: lee@leemortdesign.co.uk Web: www.leemortdesign.co.uk		date : Nov'22
Planning and building regulations drawings for residential extensions, new build residential and commercial projects		scale : 1:100@A3
		Project : 22-534
		dwg no / rev : 001

