





Front Elevation

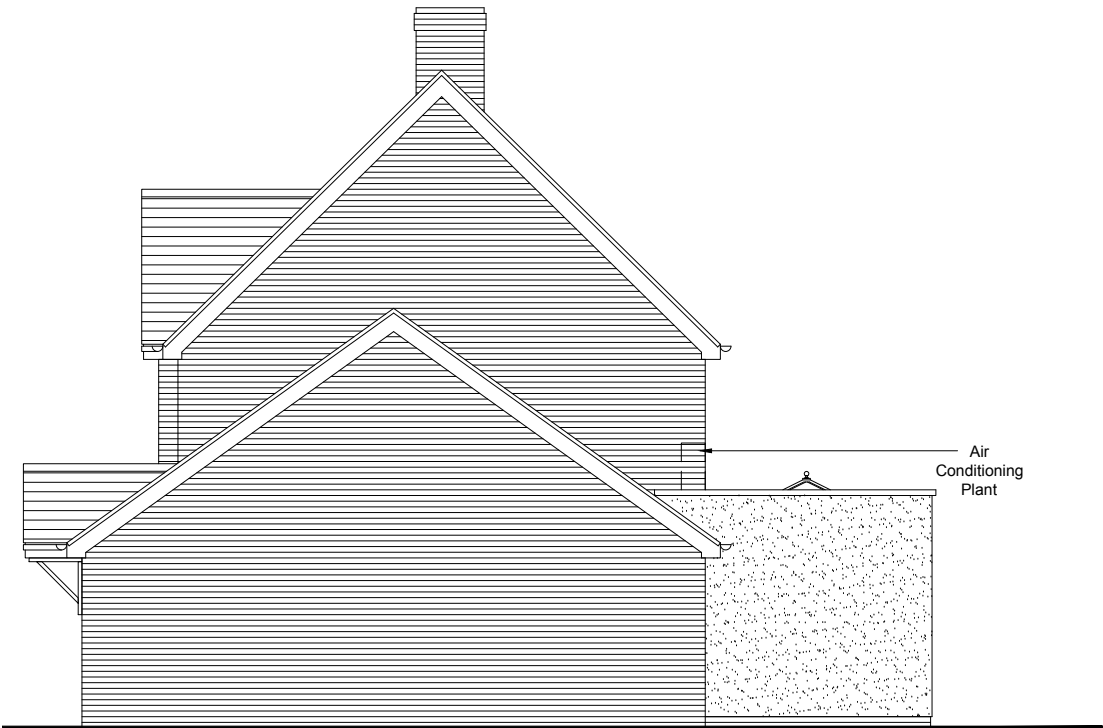

Side Elevation



Rear Elevation

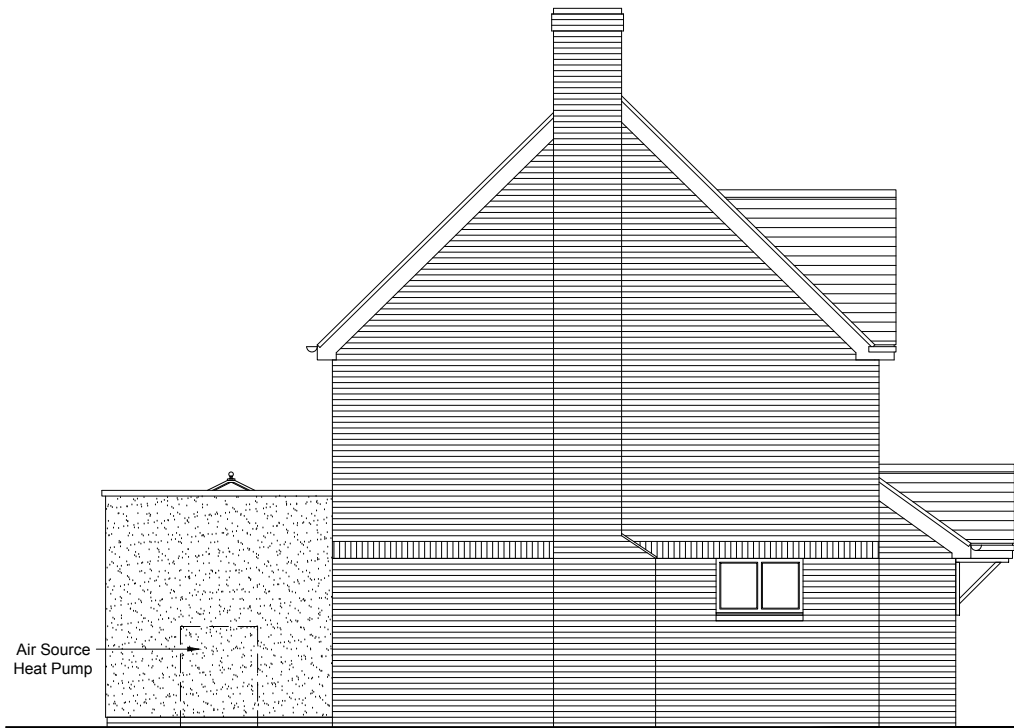

Side Elevation

44 Woodward Close
Winnersh
Berkshire RG41 5NW
project :

Proposed Elevations

title :

Mr. Povey
client :

Lee Norris Design	ref : LN
27 Eden Way, Winnersh Wokingham, Berkshire RG41 5PQ Tel: 01189 787226 Mob: 07795 058193 E-mail: lee@leenorrisdesign.co.uk Web: www.leenorrisdesign.co.uk	date : Nov'22
Planning and building regulations drawings for residential extensions, new build, renovation and conversion projects.	scale : 1:100@A3
	project : 22-534
	dwg no. / rev : 004



Air Conditioning Plant (N.T.S)



Air Source Heat Pump (N.T.S)

Scale: 1:100 0 1 2 3 4 5