



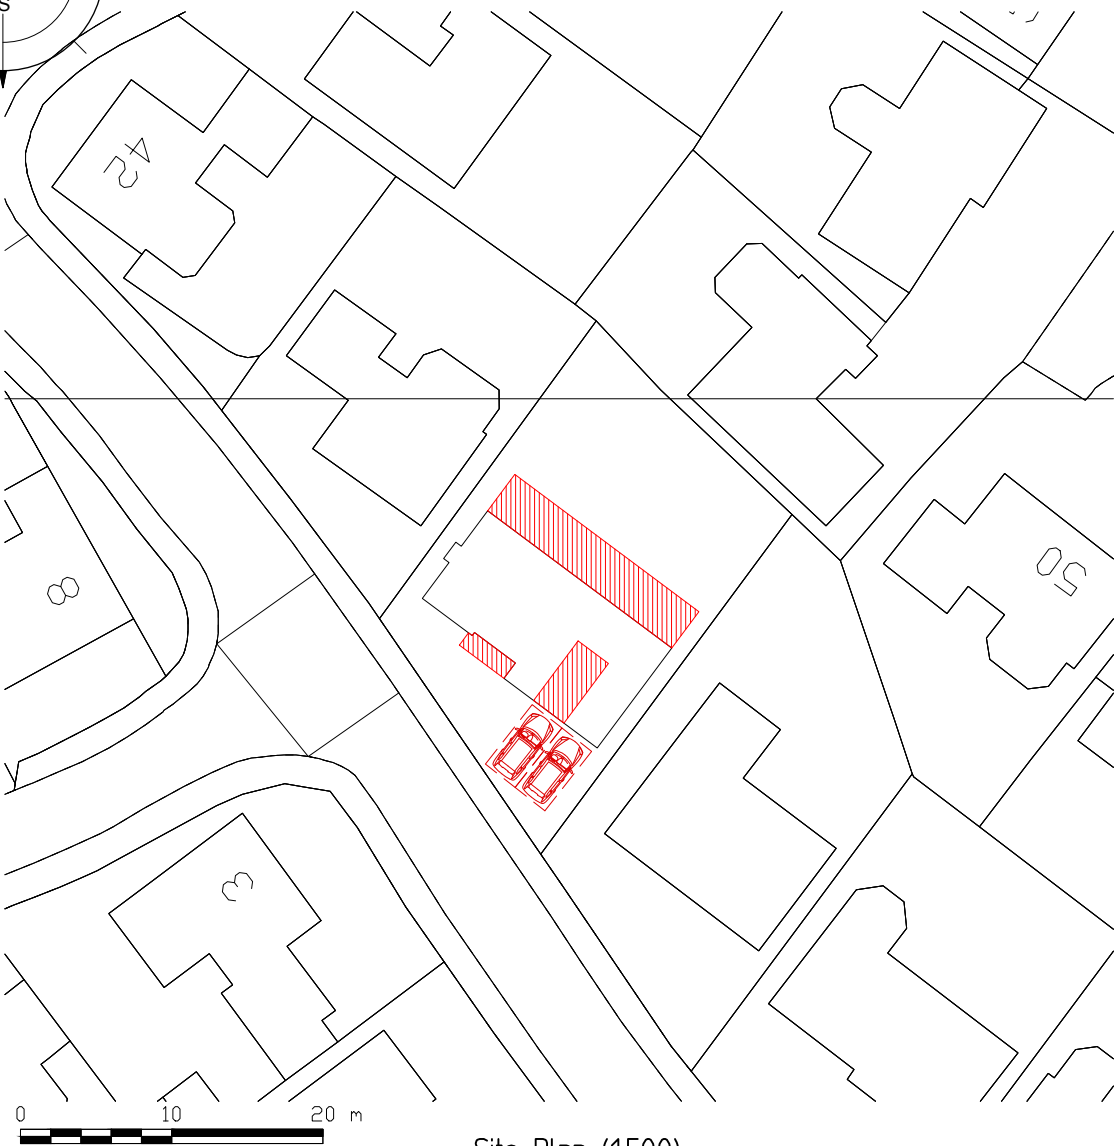

Location Plan (1:1250)

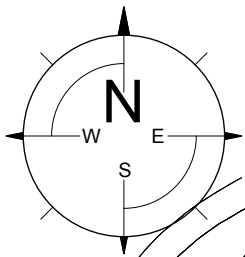

Site Plan (1:500)

44 Woodward Close  
Winnersh  
Berkshire RG41 5NW  
project :

Site & Location Plans

title :

Mr. Povey  
client :

|   |                     |
|---|---------------------|
| Lee Norris Design<br>27 Eden Way, Winnersh<br>Wokingham, Berkshire RG41 5PQ<br>Tel: 01189 787226<br>Mob: 07795 058193<br>E-mail: lee@leenorrisdesign.co.uk<br>Web: www.leenorrisdesign.co.uk<br>Planning and building regulations drawings<br>for residential extensions, new build,<br>renovation and conversion projects. | ref : LN            |
|   | date : Nov'22       |
|   | scale : As Shown@A3 |
|   | project : 22-534    |
| dwg no. / rev : 005   |                     |