




FRONT ELEVATION




REAR ELEVATION

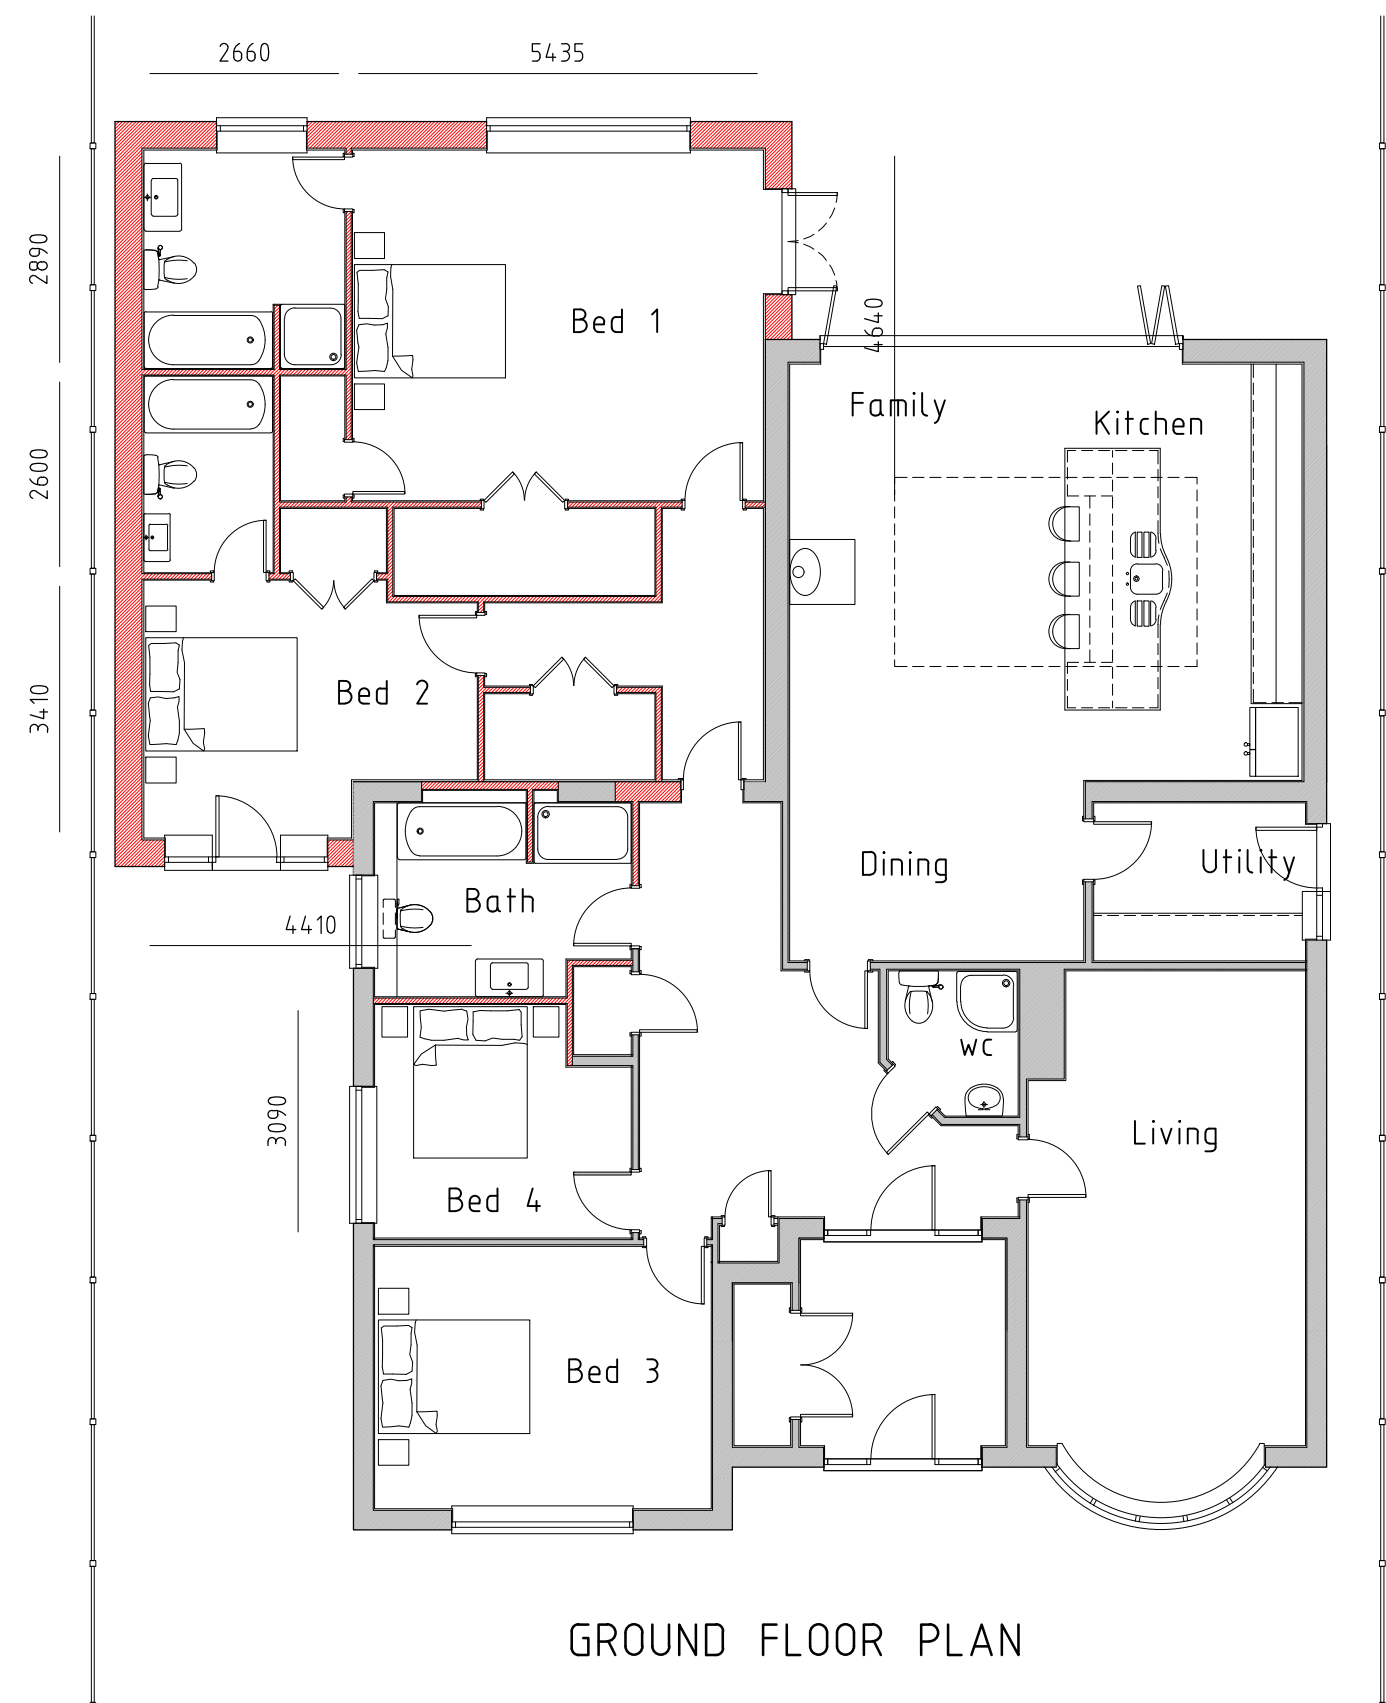


GROUND FLOOR PLAN



SIDE ELEVATION

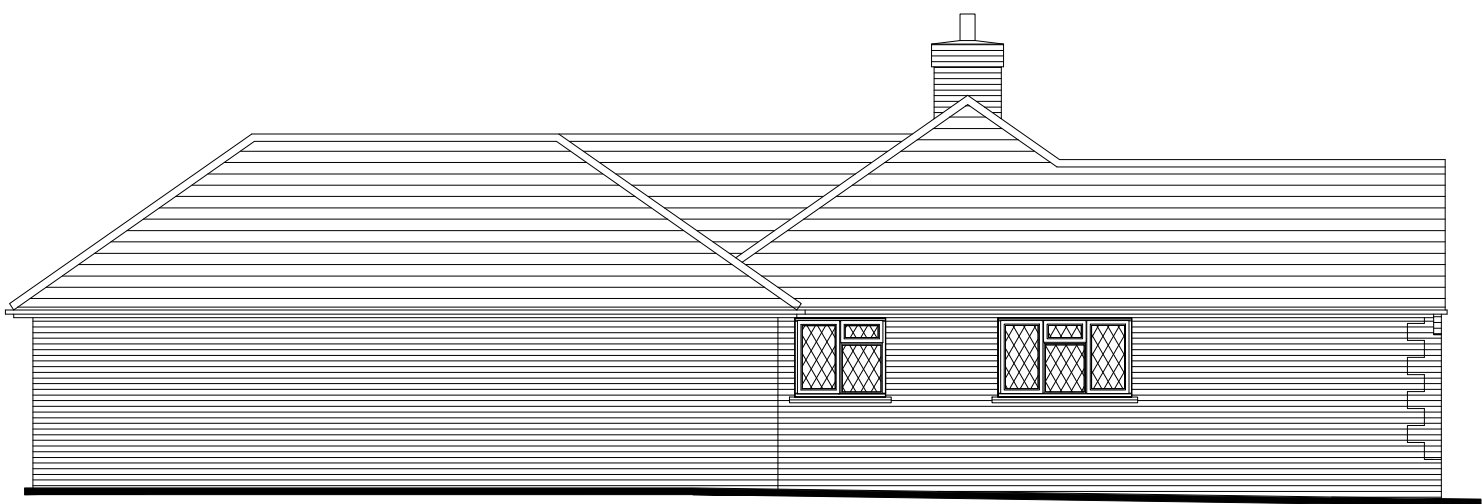

SIDE ELEVATION

 

REV.	DATE	COMMENTS
PROJECT 406 Finchampstead Road, Finchampstead, RG40 3RA		
PROJECT TITLE Demolition of existing garage and proposed single storey rear/side extension with retrospective planning for front gable		
DRAWING TITLE PROPOSED PLAN & ELEVATIONS		

Planning & Technical Services 22 Glasspool Road, Winnersh, Reading, Berkshire, RG41 6SB tel: 01183 759987, mob: 07714 100537 e-mail: steve@sk-tec.co.uk		
CLIENT Mr & Mrs Ward		
SCALE 1:100 (A2)	DATE Feb '25	
DRG. No. 25/964-02	REV.	