




FRONT ELEVATION




REAR ELEVATION




SIDE ELEVATION

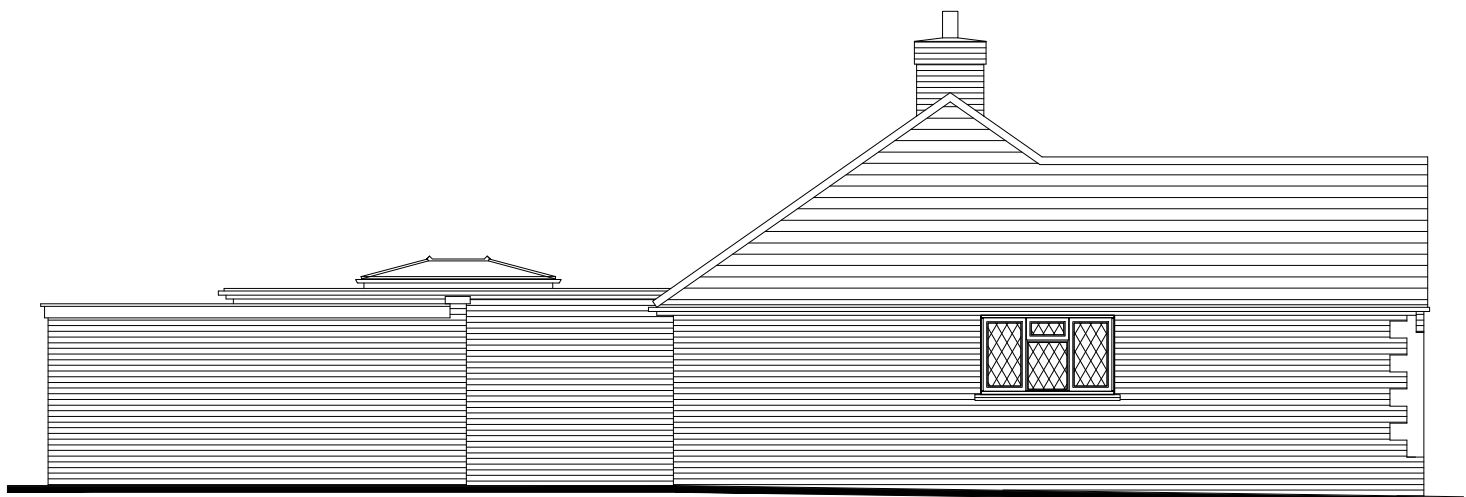

SIDE ELEVATION

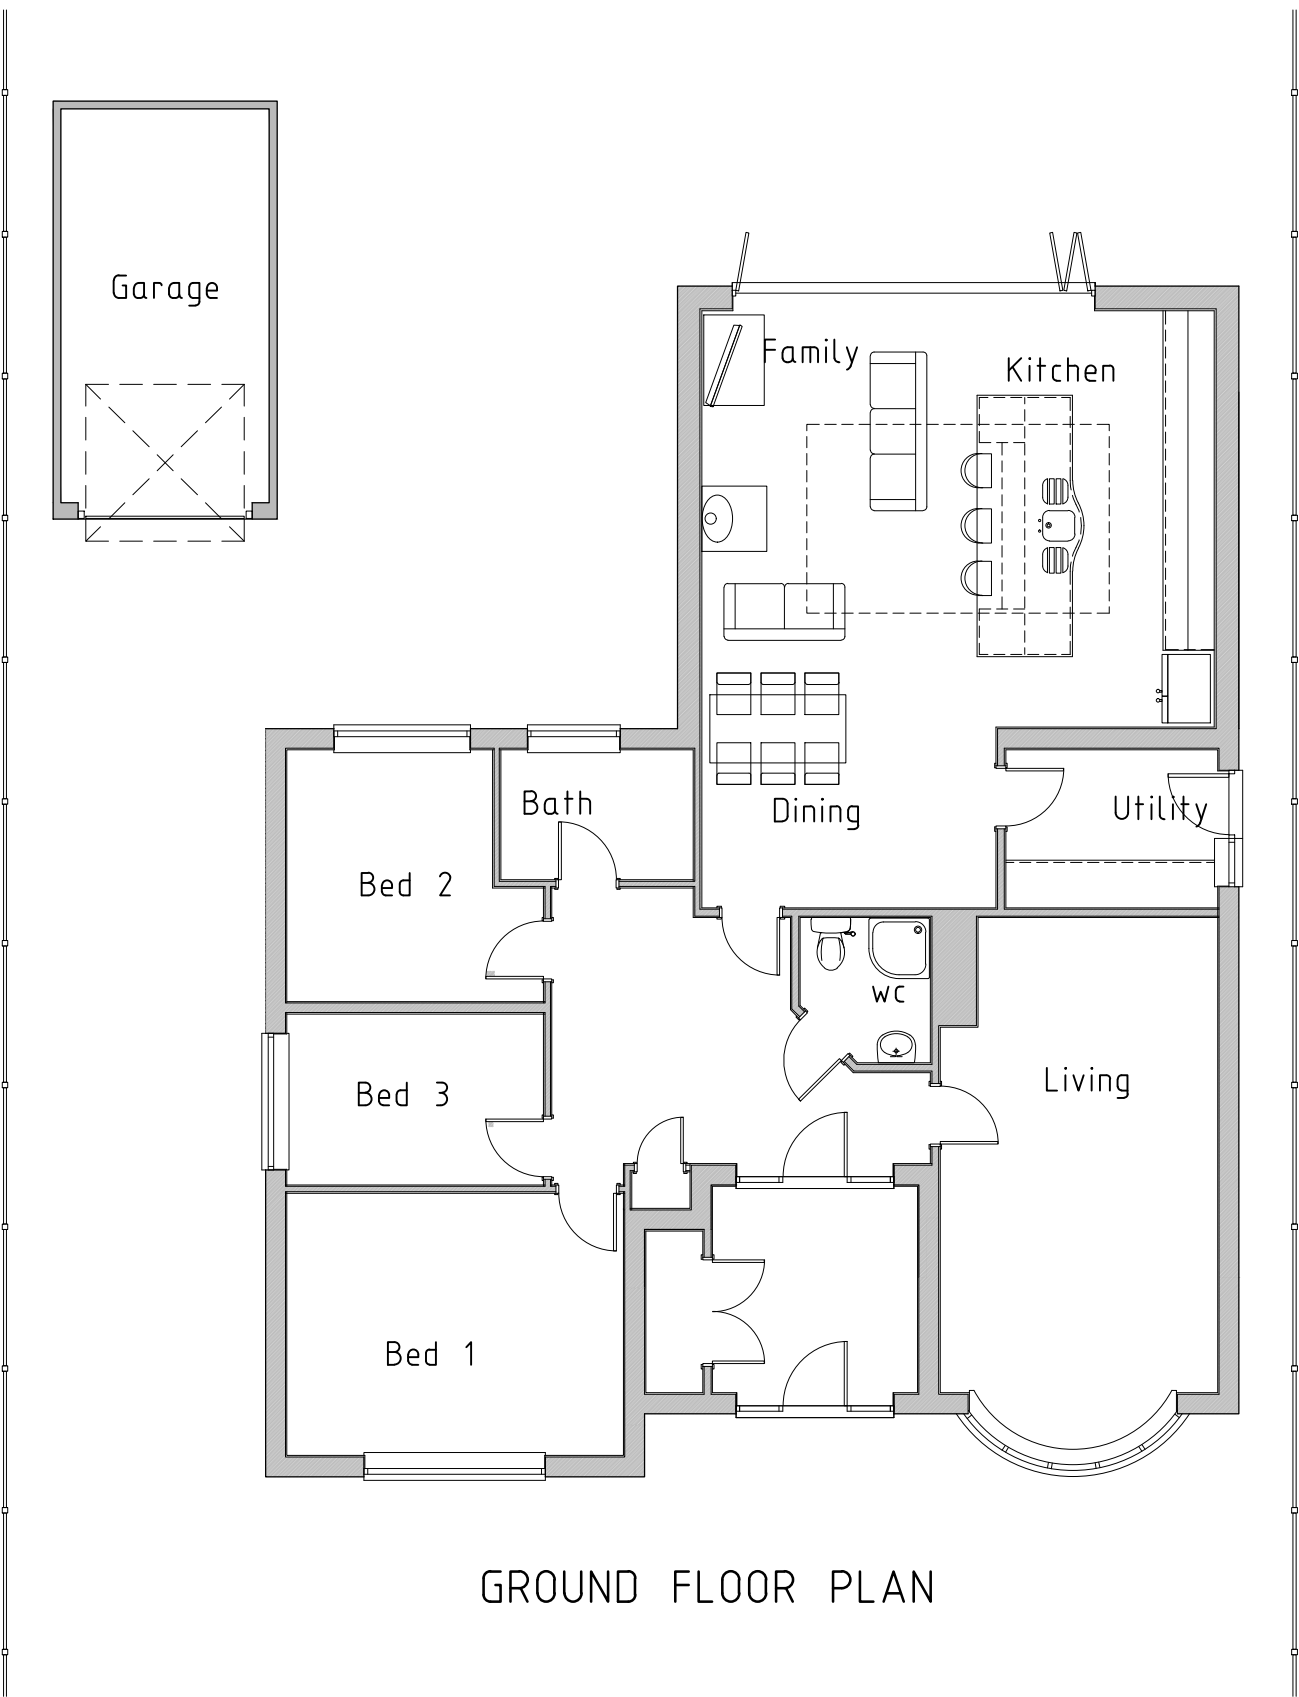

GROUND FLOOR PLAN

 

REV.	DATE	COMMENTS
PROJECT	406 Finchampstead Road, Finchampstead, RG40 3RA	
PROJECT TITLE	Demolition of existing garage and proposed single storey rear/side extension with retrospective planning for front gable	
DRAWING TITLE	EXISTING PLAN & ELEVATIONS	

Planning & Technical Services 22 Glasspool Road, Winkersley, Reading, Berkshire, RG41 6SB tel: 01183 759987, mob: 07714 100537 e-mail: steve@sk-tec.co.uk		
CLIENT	Mr & Mrs Ward	
SCALE	1:100 (A2)	DATE Feb '25
DRG. No.	25/964-01	REV.