



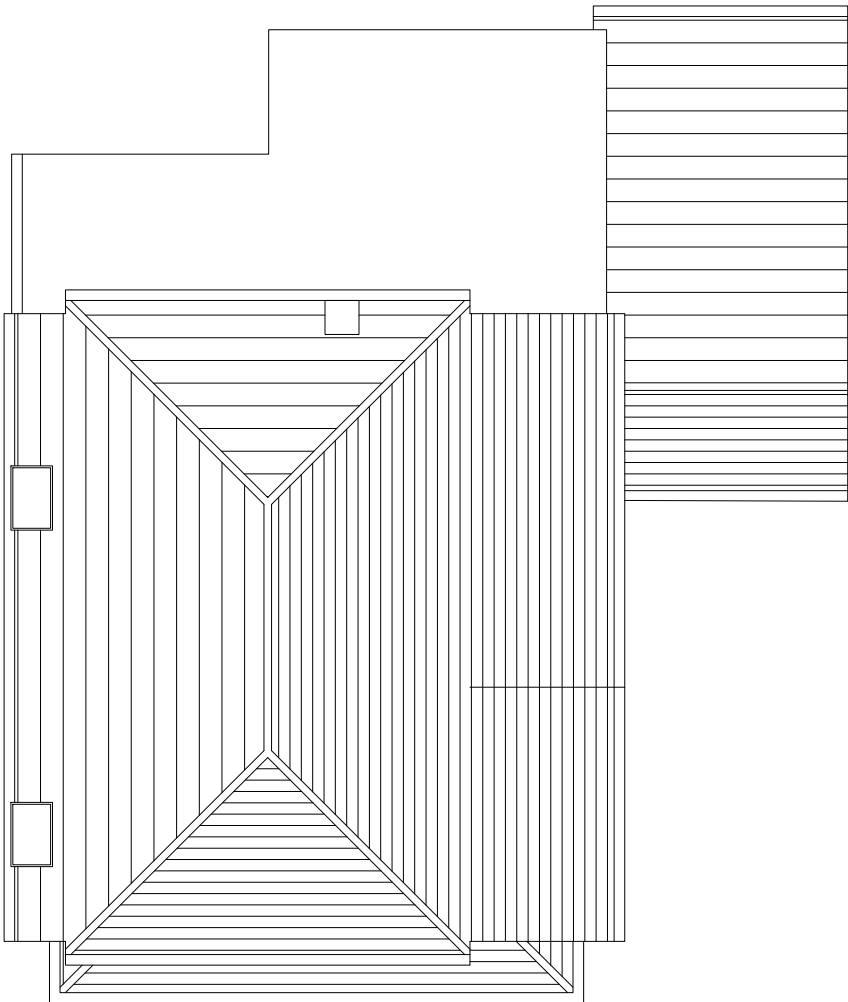

Existing Roof Plan

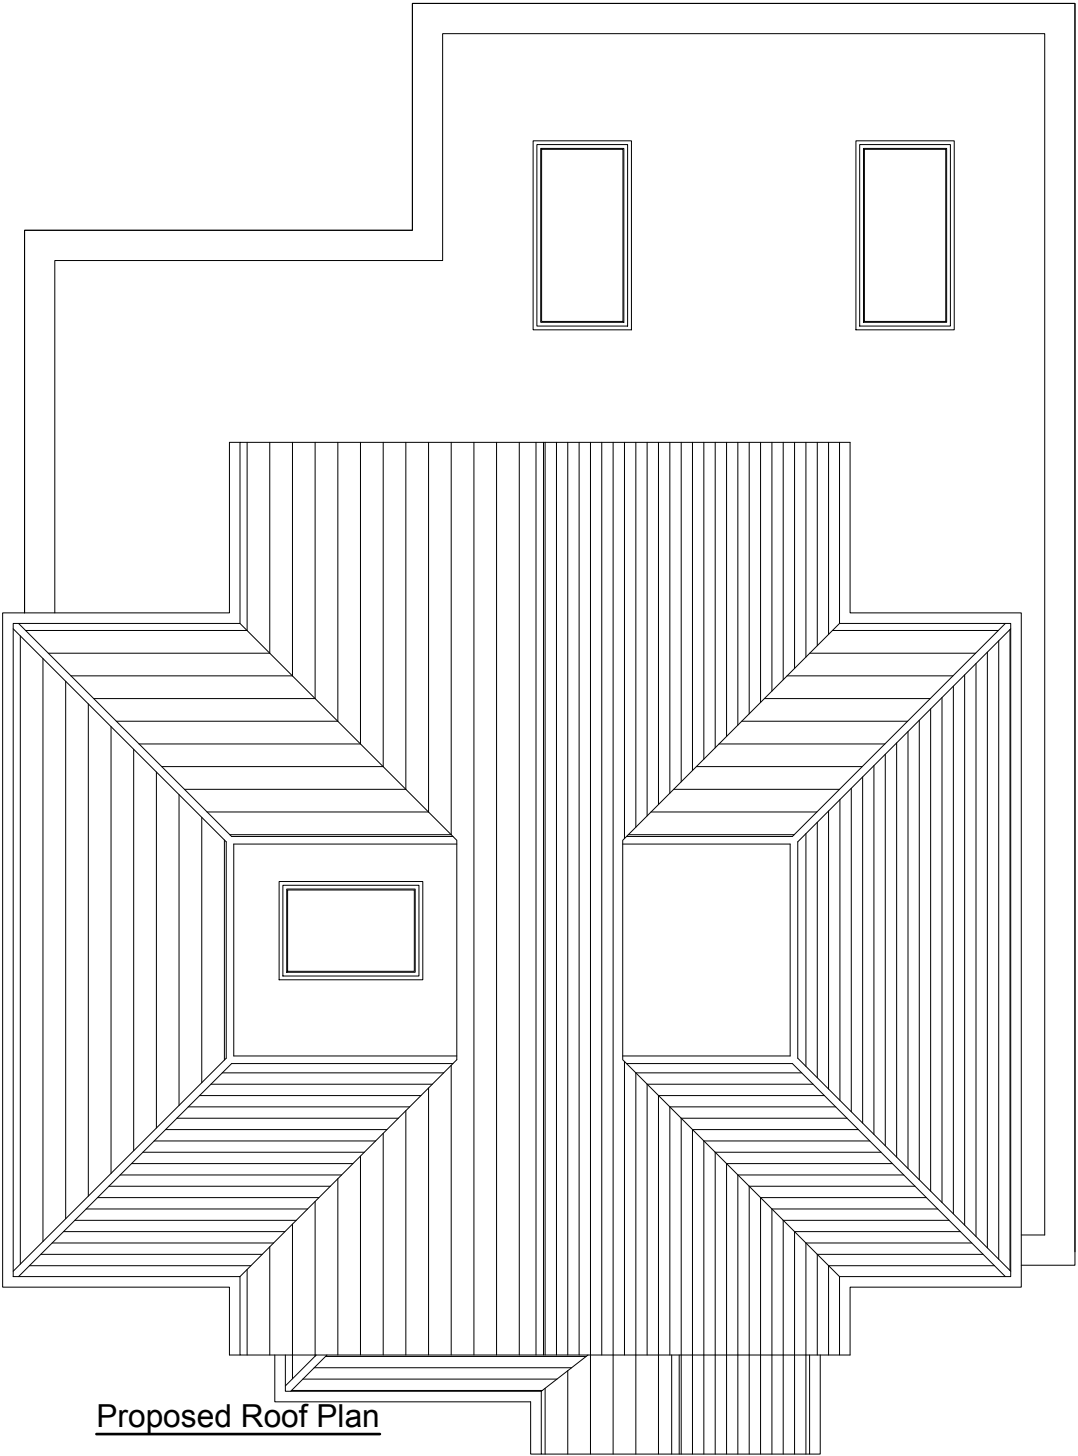

Proposed Roof Plan



LEE NORRIS DESIGN LIMITED
Architectural Design Services

94 Oxford Road
Wokingham
Berkshire RG41 2YJ
project :

Roof Plans
title :

Mr & Mrs. Kalyan
client :

Lee Norris Design Limited 27 Eden Way, Winnersh Wokingham, Berkshire RG41 5PQ Tel: 01189 787226 Mob: 07795 058193 E-mail: lee@leenorrisdesign.co.uk Web: www.leenorrisdesign.co.uk Planning and building regulations drawings for residential extensions, new build, renovation and conversion projects.	ref :	LN
	date :	Sept'25
	scale :	1:100@A3
	project :	25-659
	dwg no. / rev	003/C

