


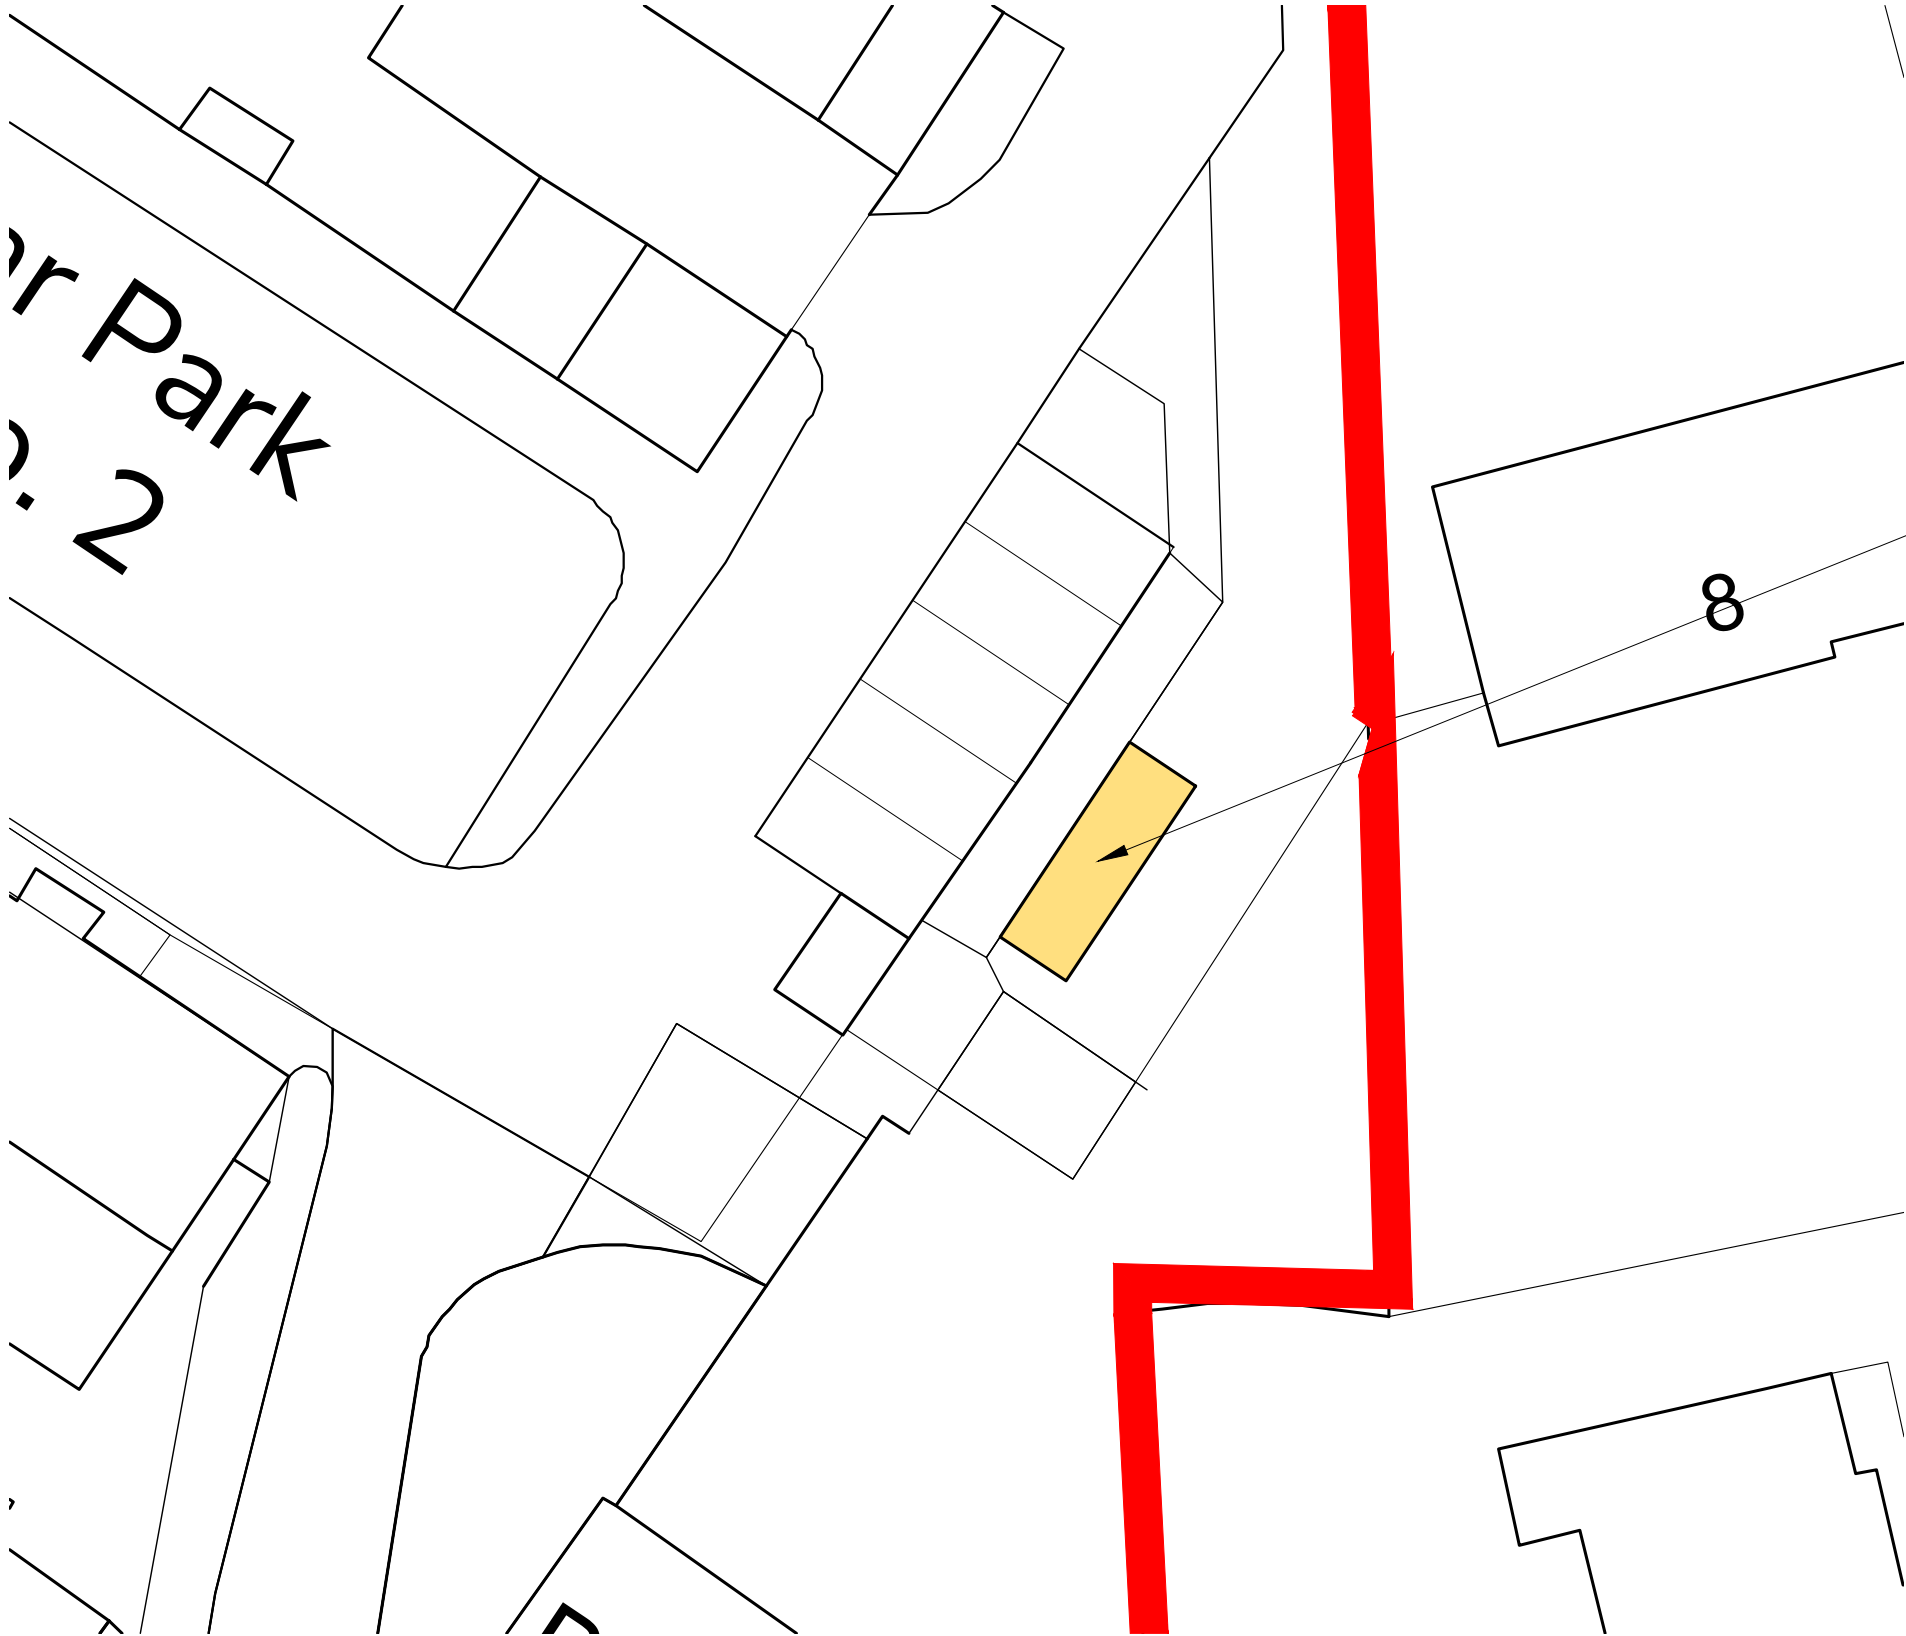

THE DRAWING REMAINS COPYRIGHT OF THE ARCHITECT
DIMENSIONAL DISCREPANCIES TO BE REFERRED TO THE ARCHITECT
DO NOT SCALE FROM THE DRAWINGS

DATE	REVISION
-	-

NOTES

-

Location of new cycle store in yellow



Photo of new cycle store and car parking spaces

DRAWING STATUS:

- ☒ PRELIMINARY
- ☐ FOR APPROVAL
- ☐ TENDER
- ☐ CONTRACT
- ☐ CONSTRUCTION



MORRIS + BLUN

CLIENT
Emmbrook School
Wokingham

JOB TITLE
Installation of new cycle store
Removal of old cycle store
New car parking spaces

DRG. TITLE
Site Plan

DRG. DATE	SCALE	DRN. BY	CHK. BY
01.11.24	1:200@A3	DW	SB

JOB No.	DRG. No.	REV.
-	P-02	-

Scale Bar (metres)

