



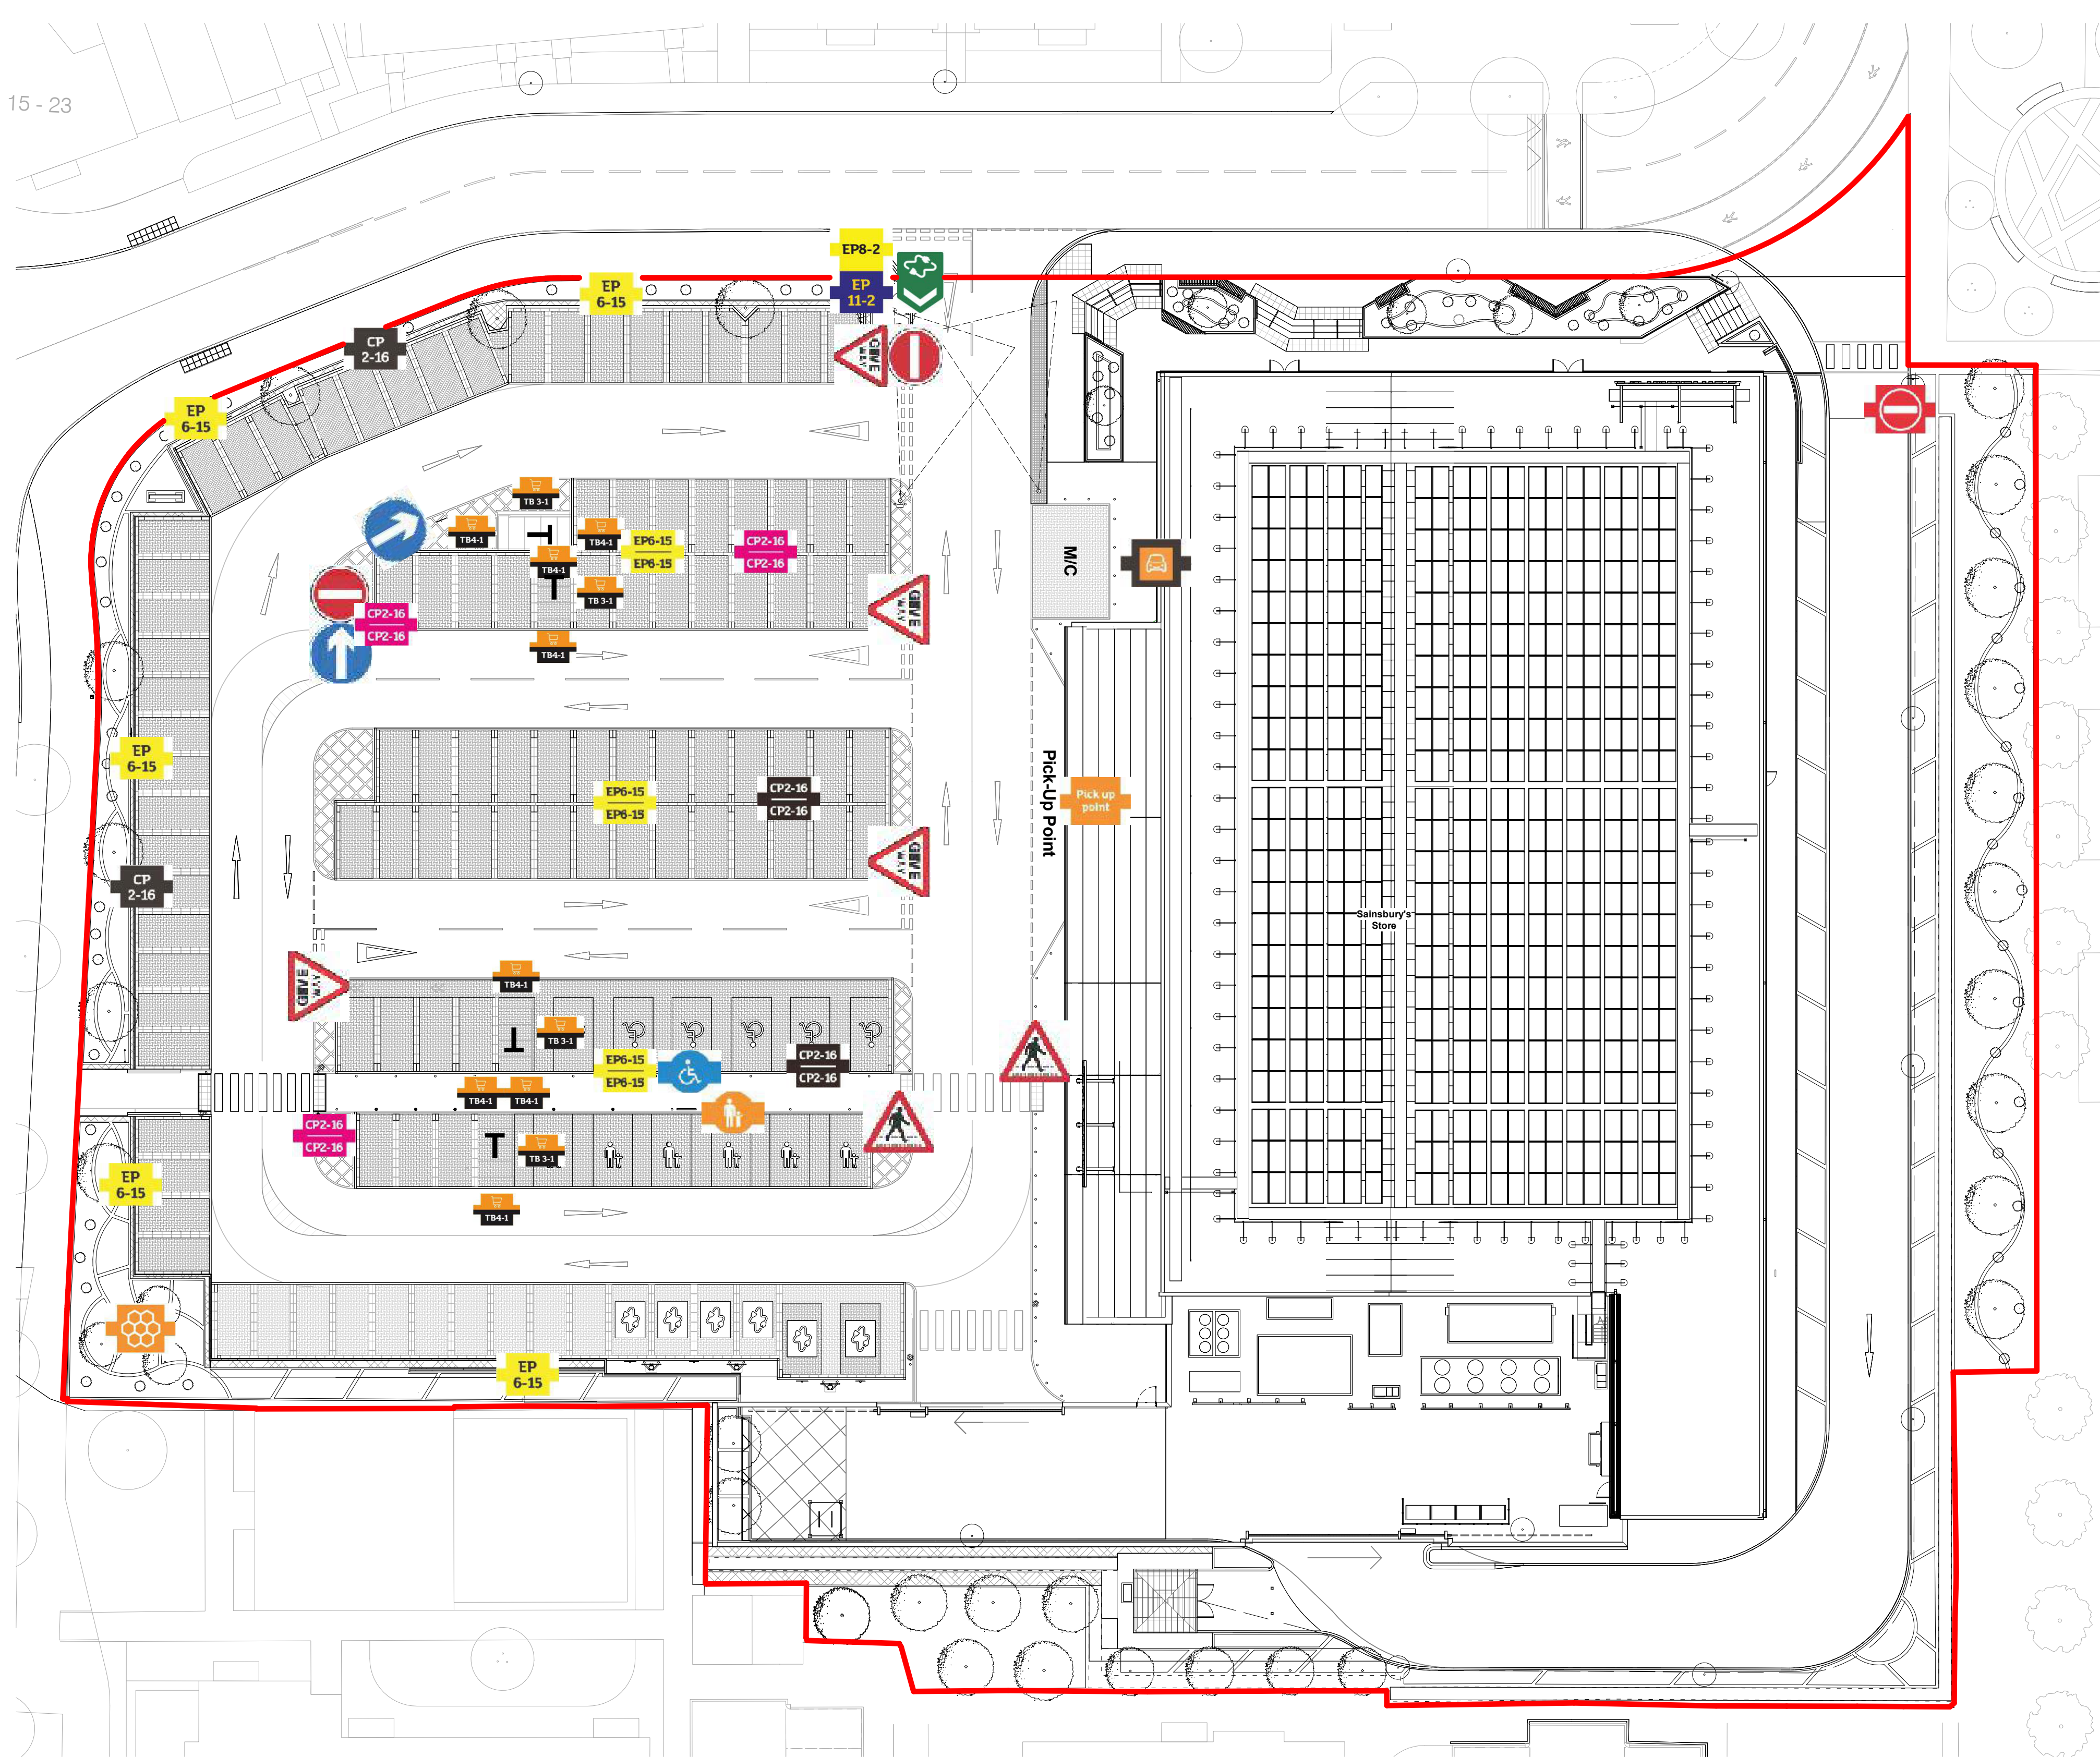

1 Car Park Signage Layout

1 : 250

0m 5 10 15 20 25
1:250

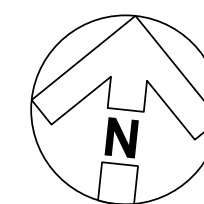

2725mm

x1 CP26-3
Panel fixed to new post.
600 x 600mm

x1 JS01 new post in RAL 7024 Grey

2725mm

CP22-2
S/S panel fixed to one side of new post facing traffic into bollard (cannot fix to belisha beacon post due to required mounting height).
600 x 529mm

x2 JS01 new post in RAL 7024 Grey

P+C Totem
D/S non illuminated totem with digitally printed graphics to face of panel, including new posts. *Proposed position Centrally in PC zone shown to be reviewed on site prior to manufacture.*
1228 x 2850mm (overall height 3m AFFL)

2725mm

x1 CP19-2
Panel fixed to new post.
600 x 600mm

x1 CP19-4
Panel fixed to new post.
600 x 529mm

x1 JS01 new post in RAL 7024 Grey

2725mm

CP2-11
S/S panel(s) fixed to wall.
600 x 600mm

2725mm

Pick up point **Pick up point**

CP1-1
D/S panel fixed to new post into bollard.
600 x 600mm

x1 JS01 new post in RAL 7024 Grey

2725mm

x1 CP26-3
Panel fixed to new post.
600 x 600mm

x1 CP19-2
Panel fixed to new post.
600 x 600mm

x1 JS01 new post in RAL 7024 Grey

BB Totem
D/S non illuminated totem with digitally printed graphics to face of panel, including new posts. *Proposed position Centrally in BB zone shown to be reviewed on site prior to manufacture.*
1228 x 2850mm (overall height 3m AFFL)

2725mm

x3 CP25-1
S/S panel face fixed to new post into new bollard
450mm x 503mm

x3 JS01 new post in RAL 7024 Grey

2725mm

Deliveries No entry :

FR-CPXX-X
S/S panel face fixed to new post into new bollard
600 x 600mm / XXXmm x XXXmm

x1 JS01 new post in RAL 7024 Grey

2725mm

EP8-2
EP11-2
Panel fixed to lamp post.
450 x 450mm

2725mm

EP6-15
Panel fixed to **ONE** side of new post into bollard
740 x 600mm

JS01 post in RAL 7024 Grey

2725mm

EP6-15
Panel fixed to **BOTH** sides of new post into bollard
740 x 600mm

JS01 post in RAL 7024 Grey

2725mm

EP6-2
Panel fixed to **ONE** side of new post into bollard
740 x 600mm

JS01 post in RAL 7024 Grey

2725mm

EP6-2
Panel fixed to **BOTH** sides of new post into bollard
740 x 600mm

JS01 post in RAL 7024 Grey

2725mm

EP6-2
Panel fixed to **BOTH** sides of lamp post
740 x 600mm

2725mm

BEE HOTEL
S/S panel fixed to new post into bollard.
Post in RAL 7024 Grey.
600 x 600mm

TB4-1
Digitally printed header graphic with white trolley logo to both ends of bay.
1600 x 345mm

1000

TB3-1
Double sided digitally printed graphic to be reverse applied to trolley bay glazing.
600 x 600mm
Installed centrally to the front RHS glazing panel at 1000mm AFFL to U/S to one side of bay shelter

Side elevation

2725mm

CP2-11
S/S panel(s) fixed to wall.
600 x 600mm

NOTES

EV charging EV charging

2-OFF EV7
Header Sign Directional
S/S panels fixed b2b onto NEW post. into bollard 600mm x 600mm

1-OFF JS01 NEW Post in RAL 7024 Grey.

REVISION: P01 BY: BAP CHECKED: TR DATE: 12/05/2025
Planning Issue

STATUS: **PLANNING**
CLIENT:

Sainsbury's

PROJECT: **ARBORFIELD**

TITLE: **PROPOSED CAR PARK SIGNAGE**

Hadfield Cawkwell Davidson
Broomgrove Lodge, 13 Broomgrove Rd, Sheffield, S10 2LZ T 0114 266 8181 www.hcd.co.uk

HCD PROJECT NO 2020-096	SCALE 1 : 250 @ A1	REV P01
ASSET/ID PROGRAMME CODE XA-6044-2040	ORIGINATOR HCD Z08	DESIGNER ZZ
LEVEL SK-A-7107		TYPE-ROLE NUMBER

C:\temp\20086\HCD-ZZ-00-M3-A-00001_Site Plan_V0523_3en.pn0507.rvt | © HCD