

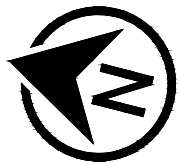
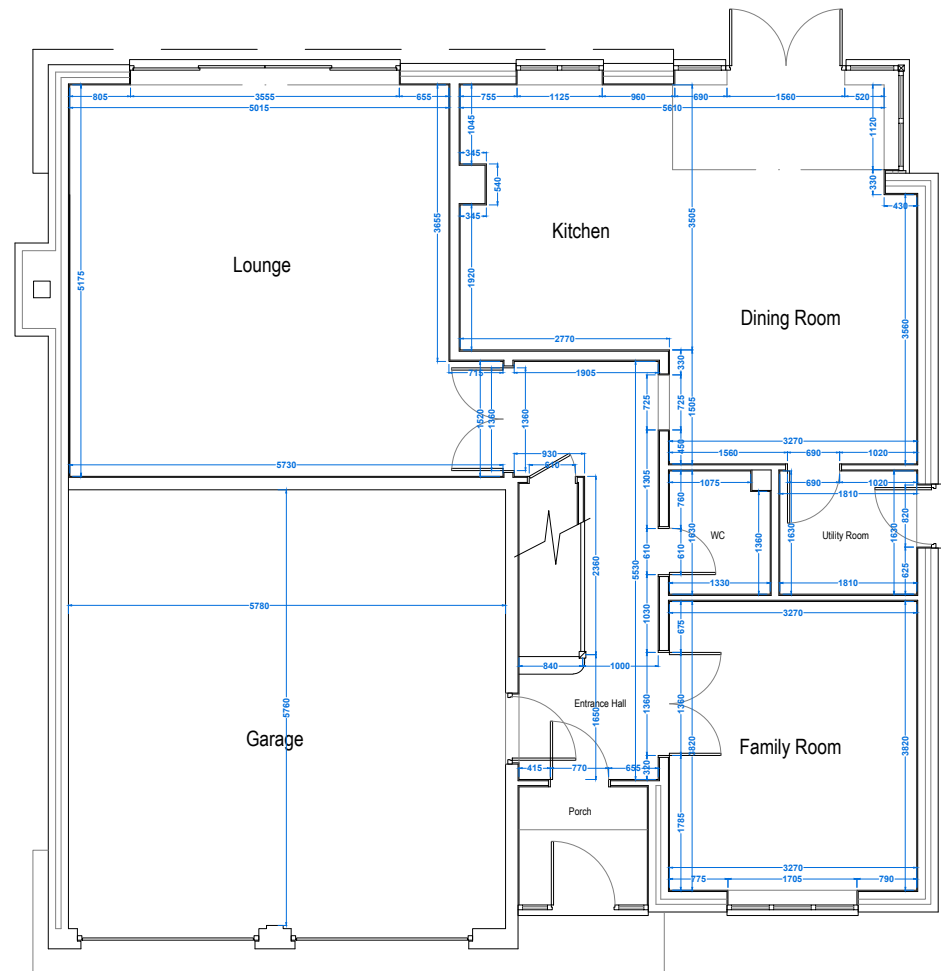


Planning Drawings

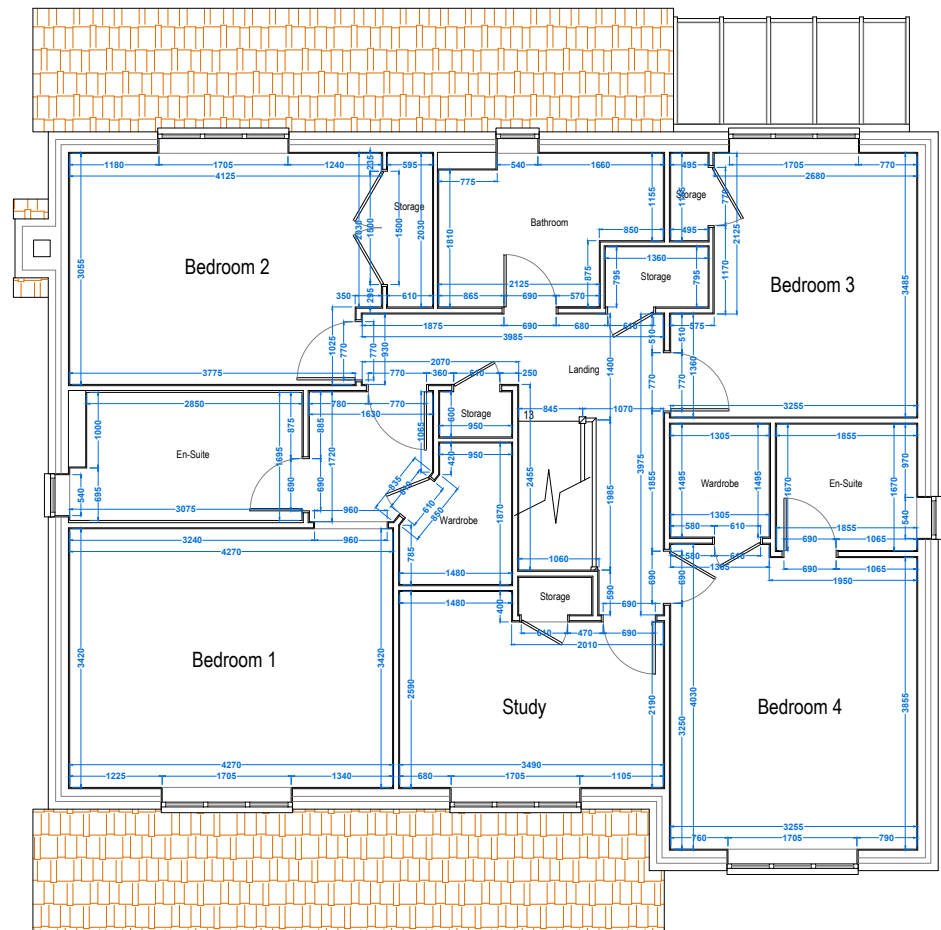

SCALE BAR - 1:100

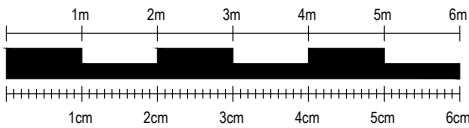

NOTES:

SkyLofts will do everything possible to convert your loft space as per the measurements shown, however, measurements are subject to change on site due to external factors. All measurements shown are approximate and are NOT guaranteed.

Scale from this drawing and use figure dimensions.

Existing foundations, lintels and walls to be exposed if required by Building Control for assessment and upgrading if found to be inadequate.

KEY:			
GLASS DOOR =	GD	FUSE BOX =	FUSE
GLASS UNIT ABOVE DOOR =	GA	GAS METER =	GAS
NO DOOR =	ND	WATER METER =	WATER
DOUBLE DOOR =	DD	SOIL VENT PIPE =	SVP
POCKET DOOR =	PD	GUTTERING DOWNPIPE =	RWP
SLIDING DOOR =	SLD	THERMAL HEAT STORE =	THS

SKYLOFTS

Westmead House
Farnborough
GU14 7LP
TEL: 01252 500 872

SITE:		37 Gadd Close, Wokingham, RG40 5PQ	
CLIENT:		Mr Jason Renders & Mrs Luana Renders	
PROJECT:		Hip To Gable Rear Dormer Loft Conversion	
TITLE:		Existing Loft Floor & Roof Plan	
DATE:		16.05.2025	REF: Renders/6795
DWG NO:		LDC .01B	SCALE: 1:100 @ A3
REVISION:		A	DWG BY: RP