

NOTES:


SkyLofts will do everything possible to convert your loft space as per the measurements shown, however, measurements are subject to change on site due to external factors. All measurements shown are approximate and are NOT guaranteed.

Scale from this drawing and use figure dimensions.

Existing foundations, lintels and walls to be exposed if required by Building Control for assessment and upgrading if found to be inadequate.

KEY:

GLASS DOOR =	(GD)	FUSE BOX =	(FBS)
GLASS UNIT ABOVE DOOR =	(GA)	GAS METER =	(GAS)
NO DOOR =	(ND)	WATER METER =	(WATER)
DOUBLE DOOR =	(DD)	SOIL VENT PIPE =	(SVP)
POCKET DOOR =	(PD)	GUTTERING DOWNPIPE =	(RWP)
SLIDING DOOR =	(SLD)	THERMAL HEAT STORE =	(THS)

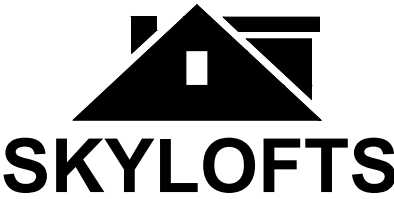

Westmead House
Farnborough
GU14 7LP
TEL: 01252 500 872


SITE: 37 Gadd Close,
Wokingham,
RG40 5PQ

CLIENT: Mr Jason Renders & Mrs Luana Renders

PROJECT: Hip To Gable Rear Dormer Loft Conversion

TITLE: Proposed First Floor Plan

DATE:	16.05.2025	REF:	Renders/6795
DWG NO:	LDC .04	SCALE:	1:50 @ A3
REVISION:	A	DWG BY:	RP

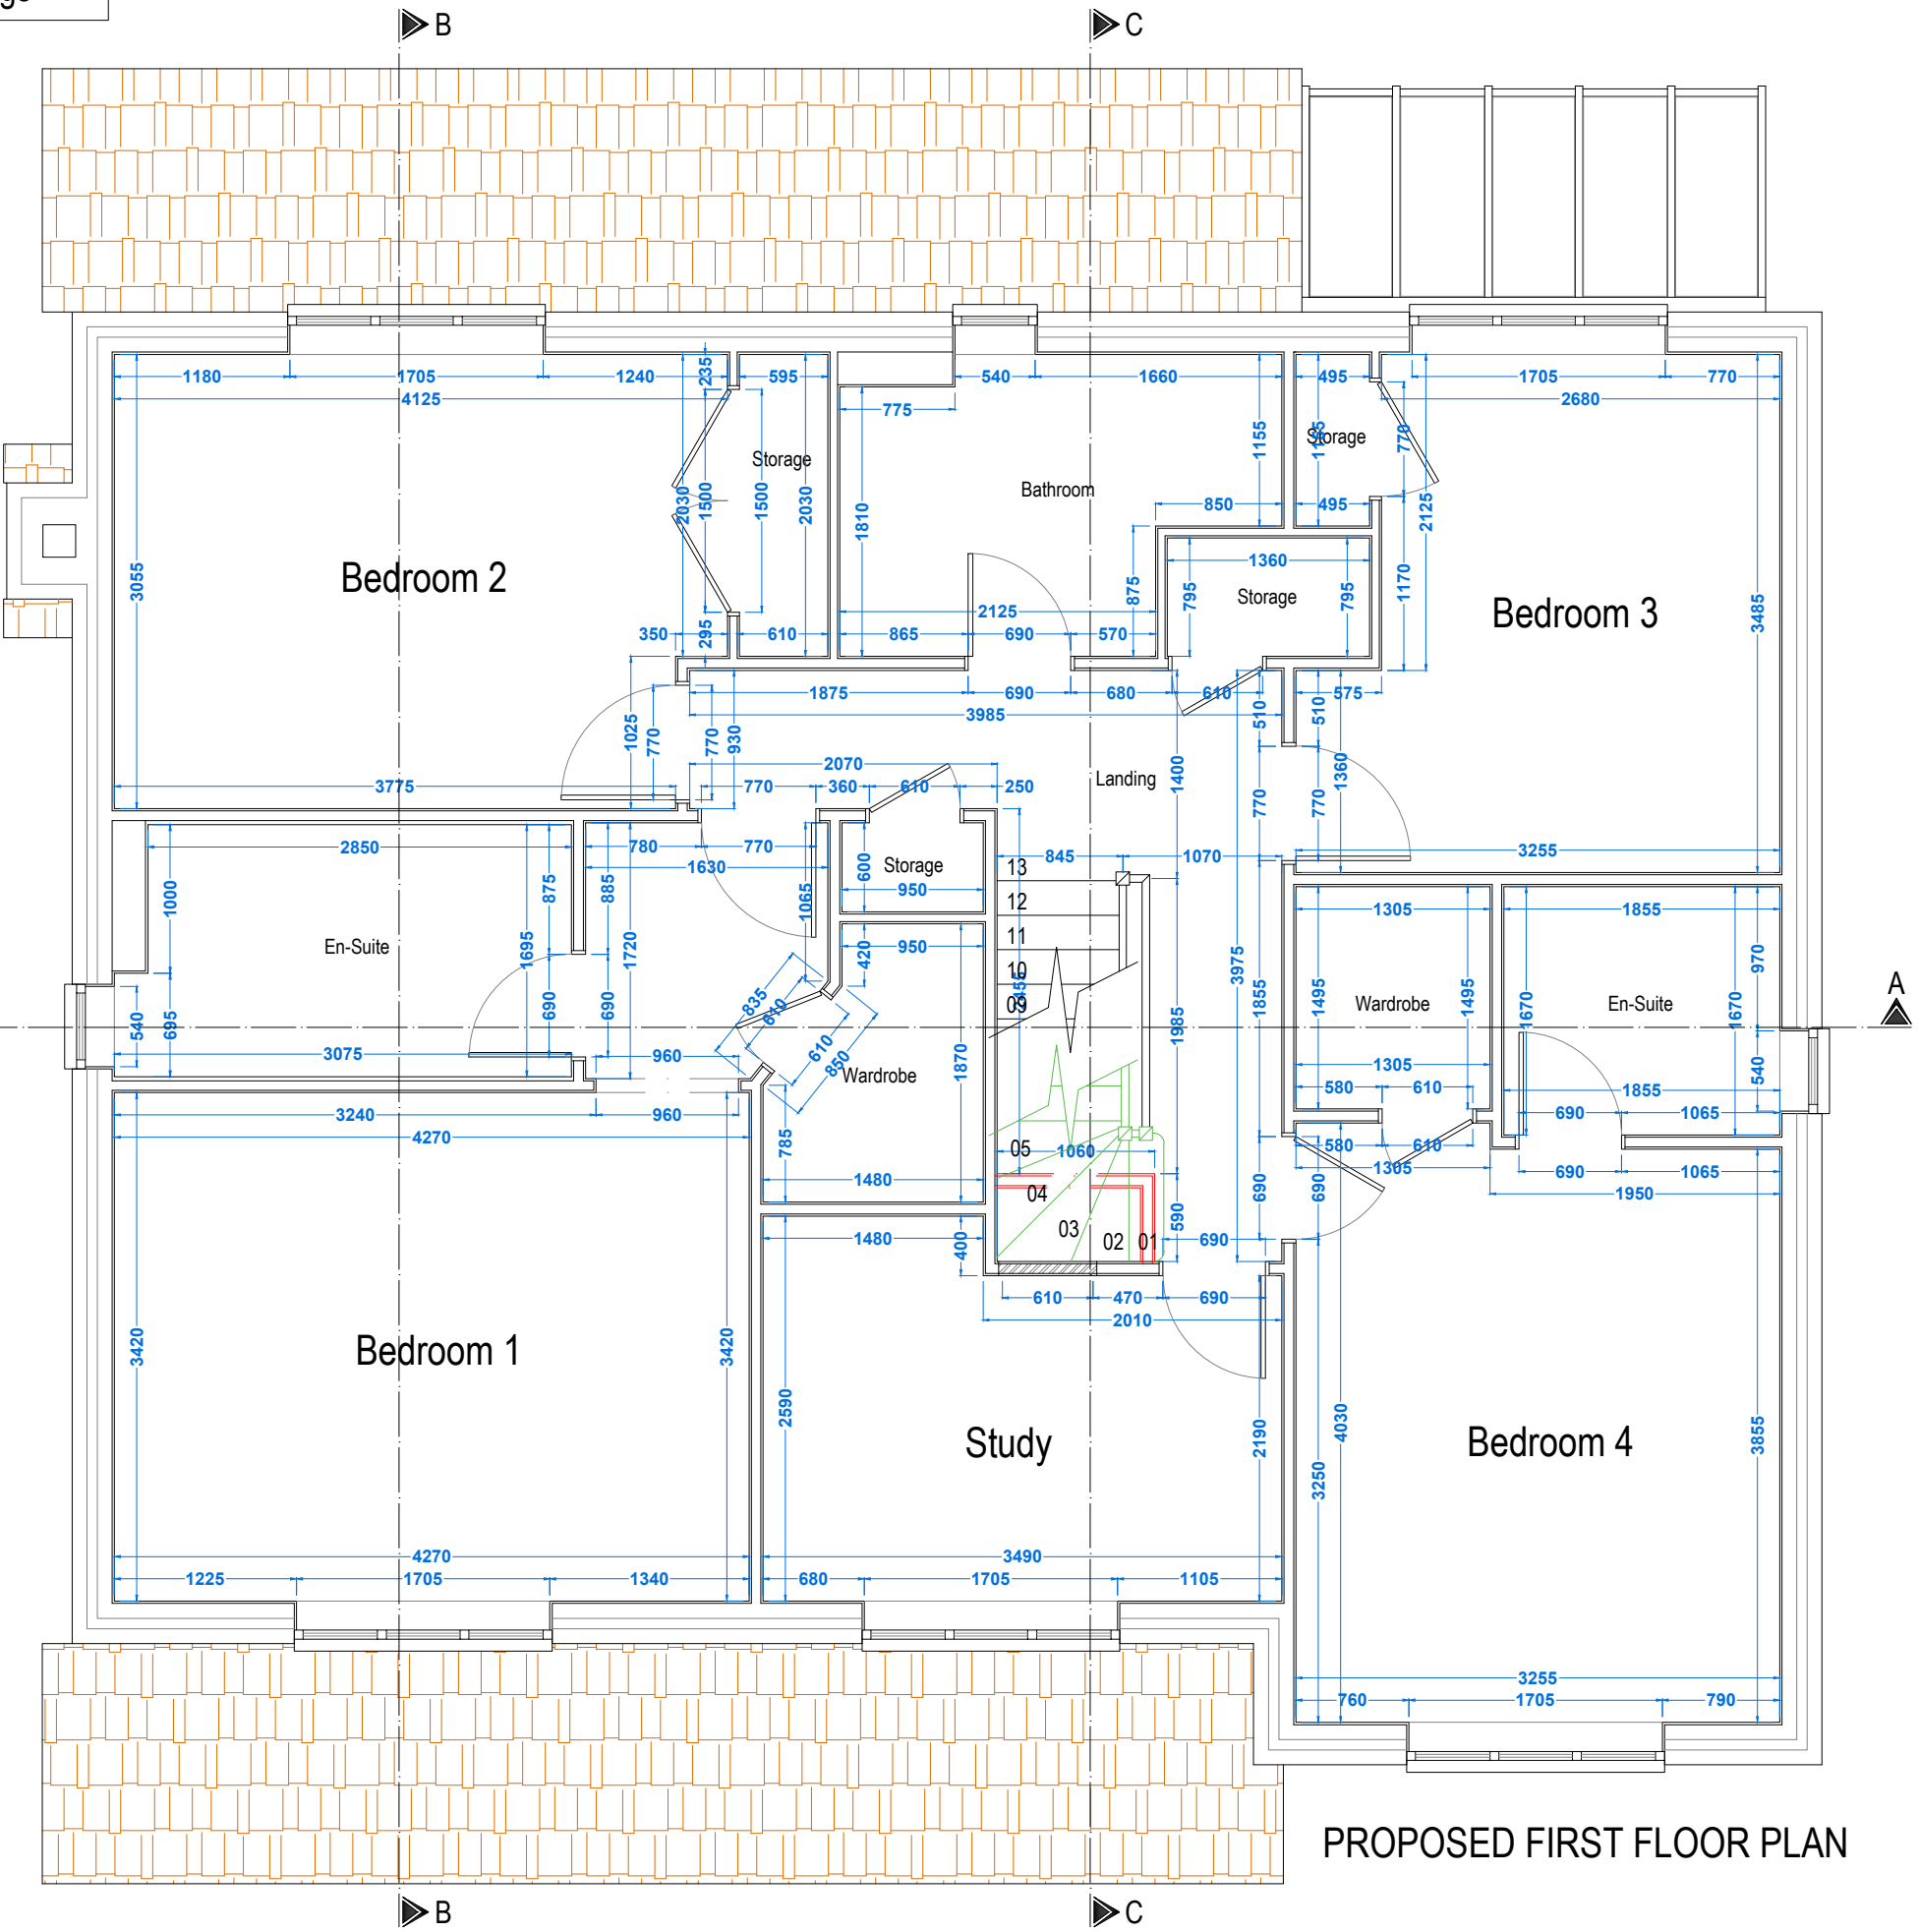

PROPOSED FIRST FLOOR PLAN