

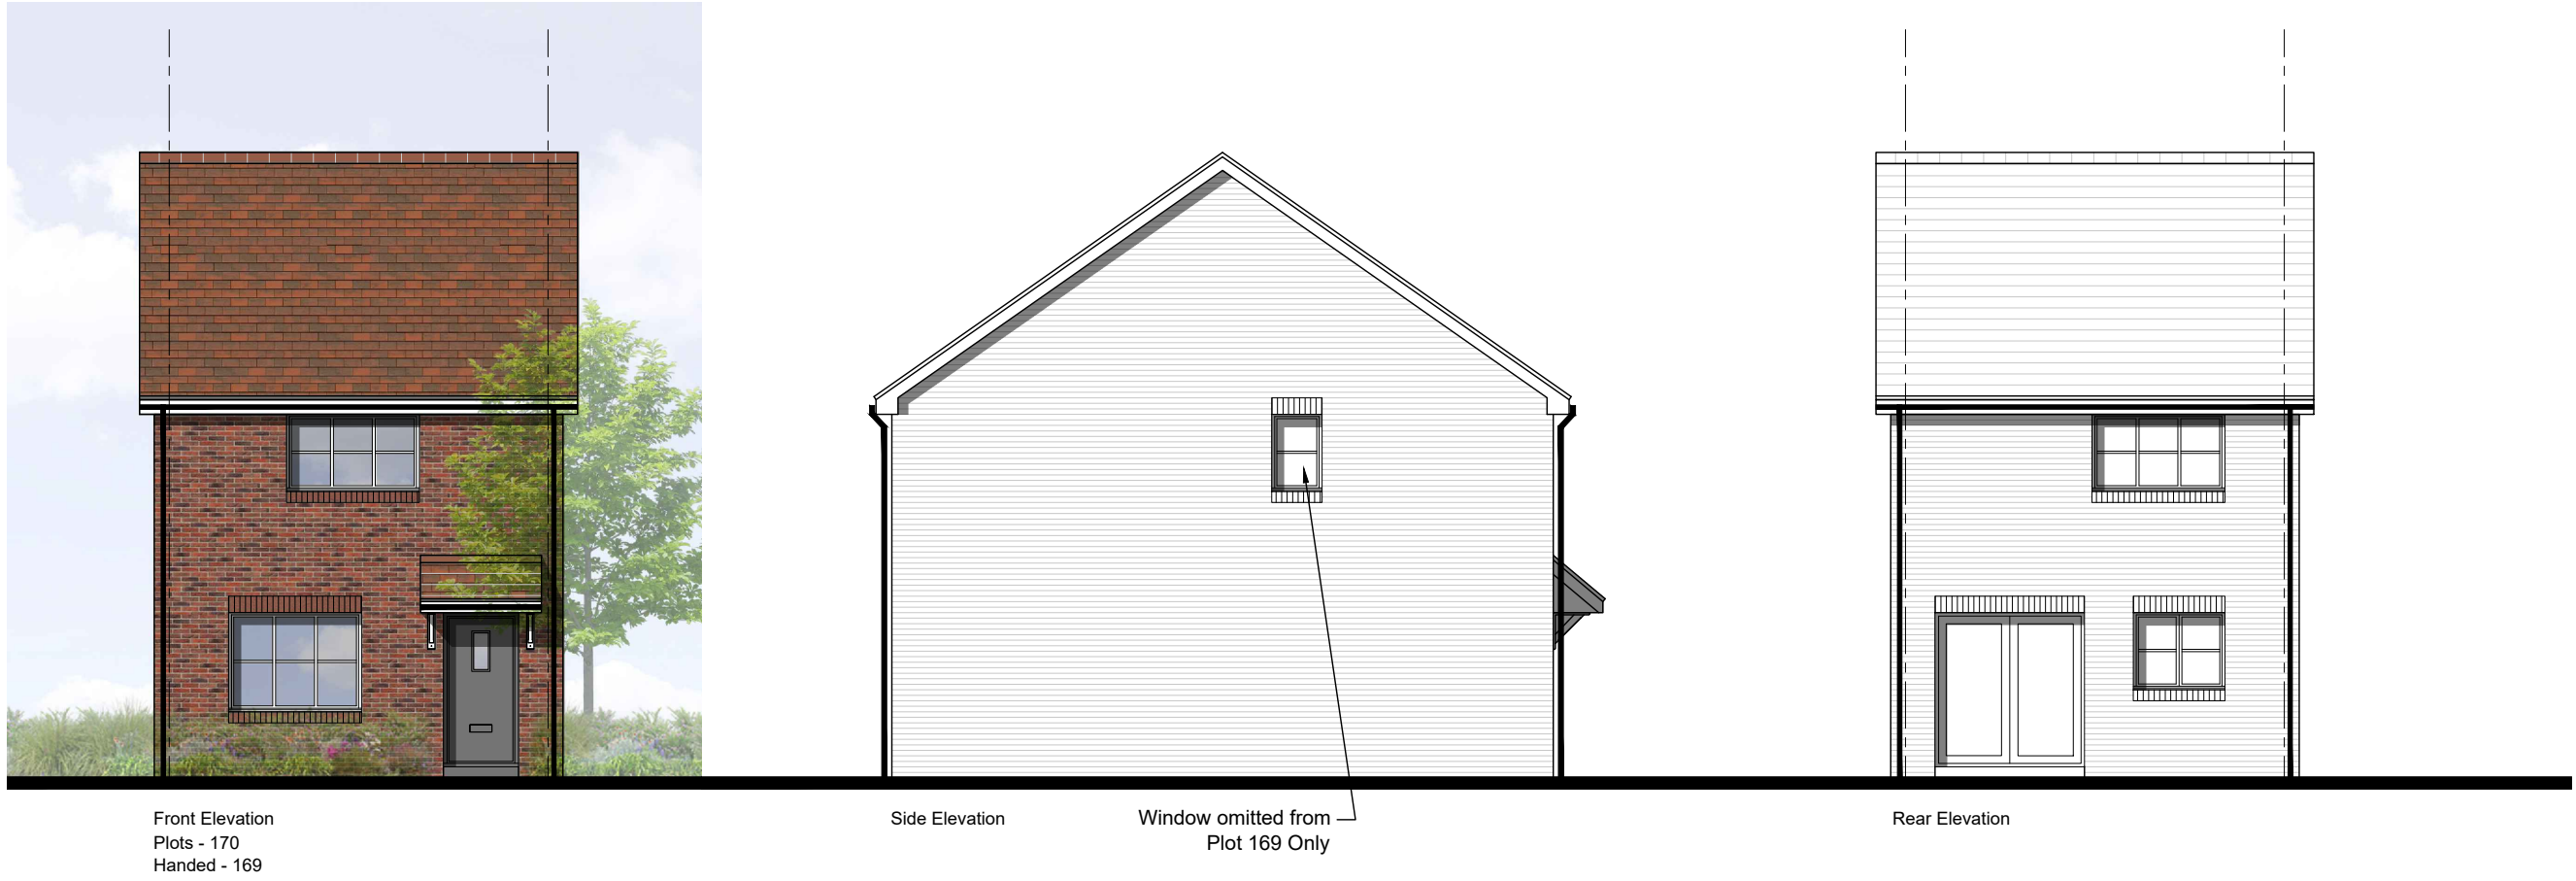
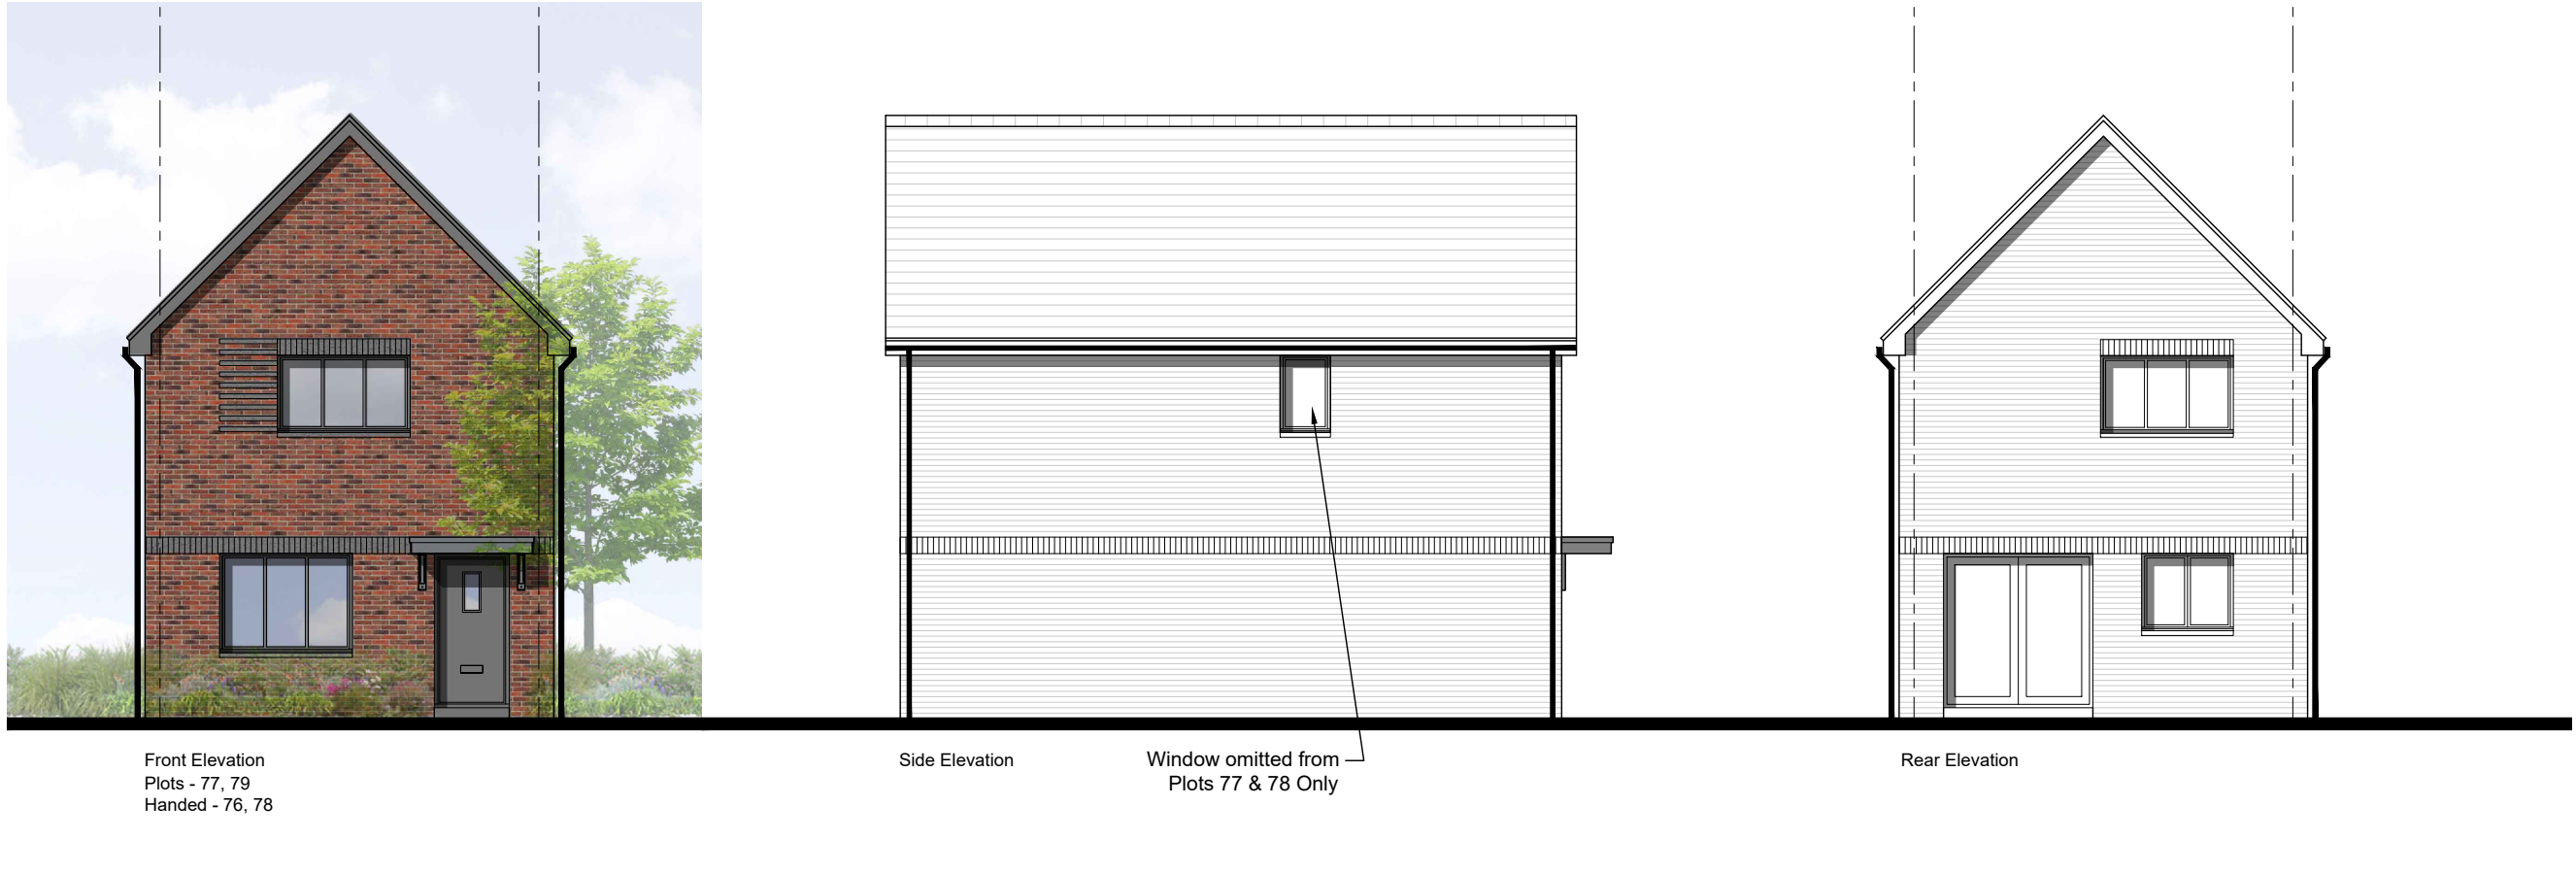
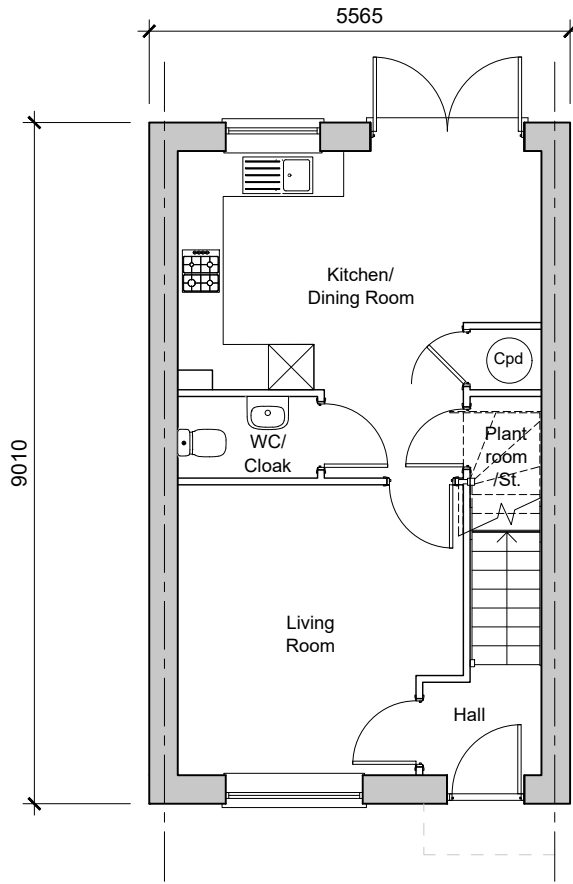
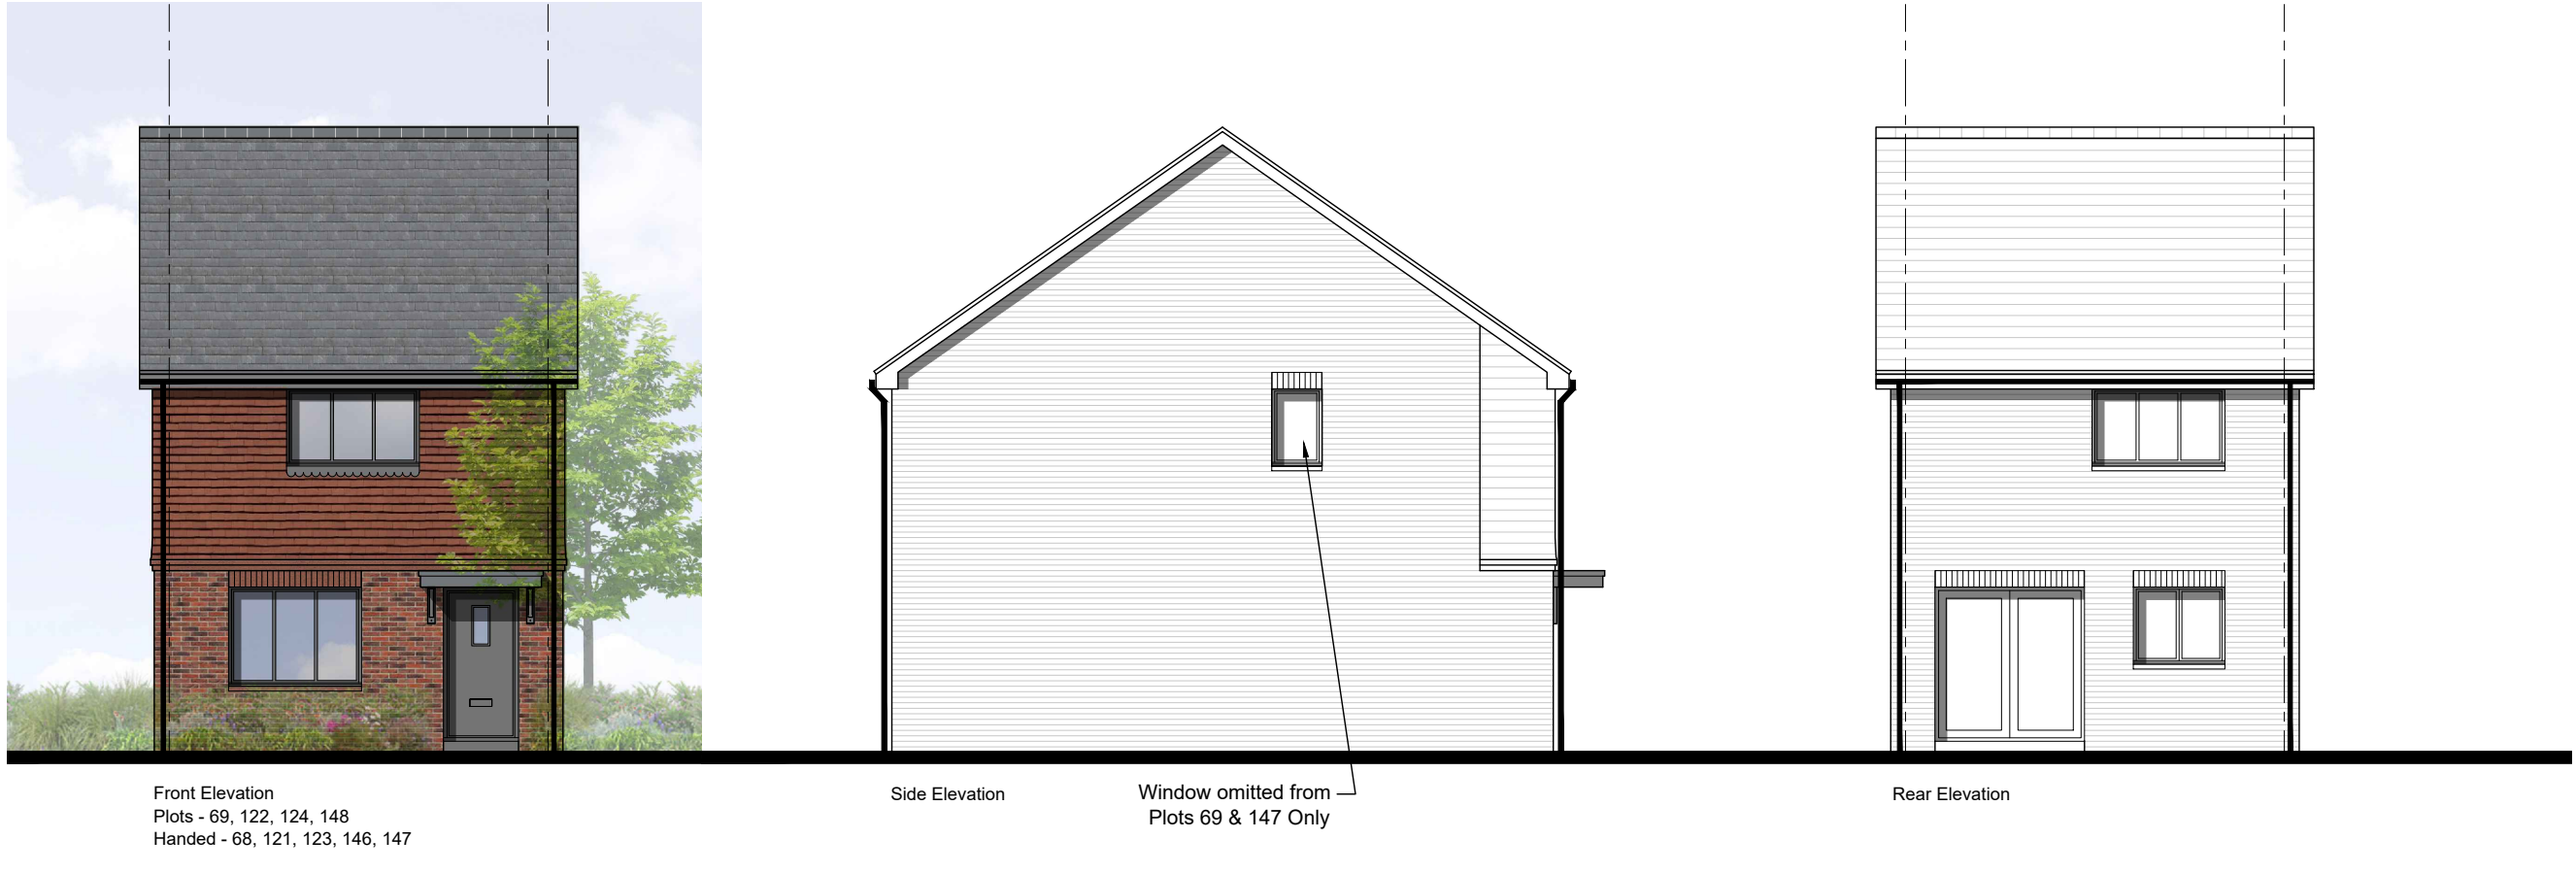


Elevations

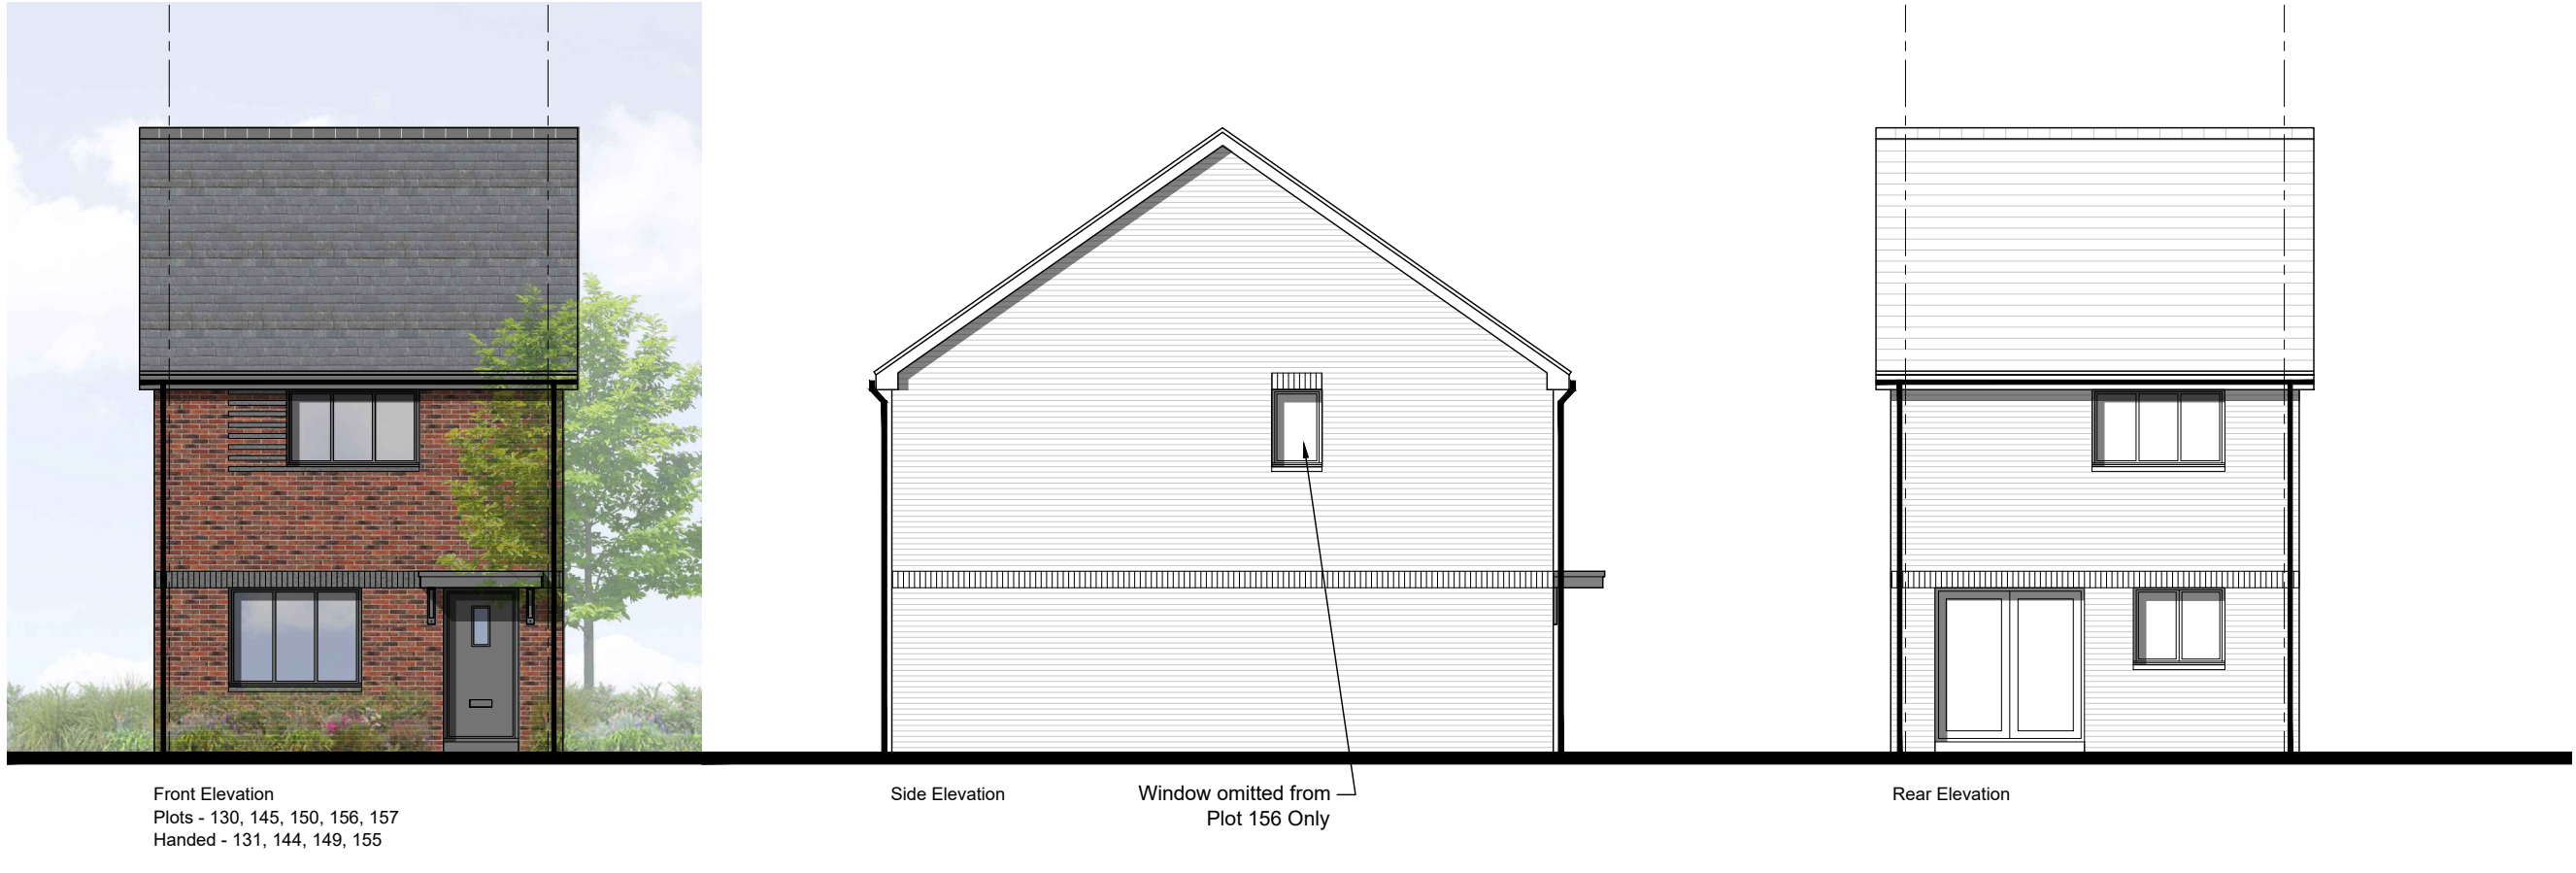

Plans

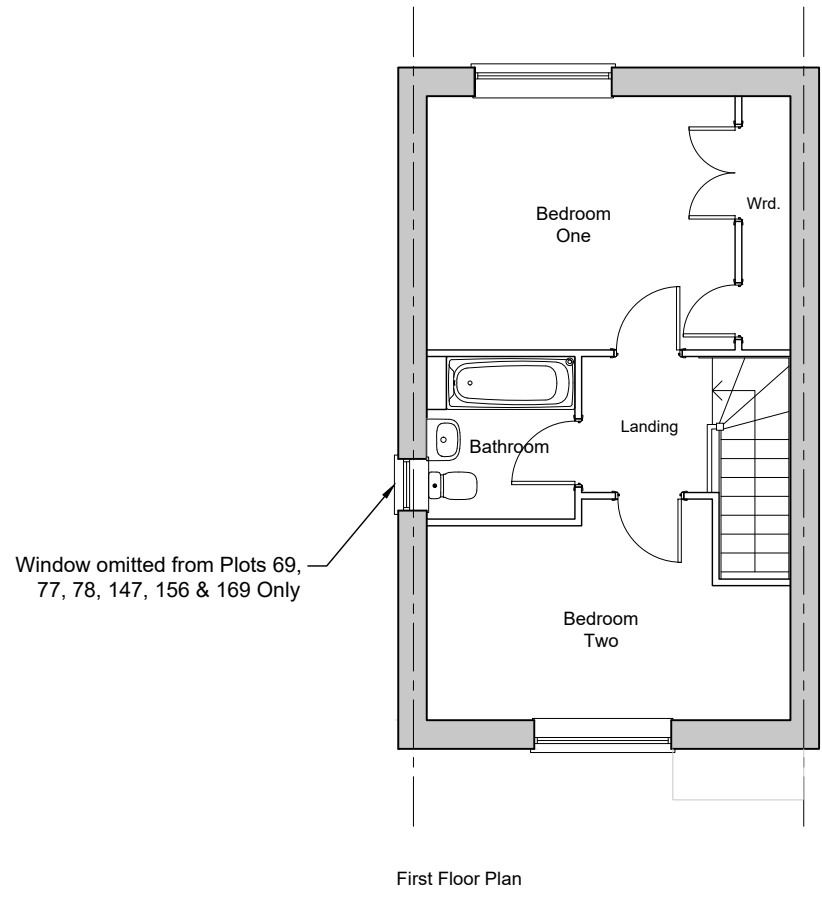

B	02.04.25	Updates for Submission	EB	DP
A	12.03.25	House Type Replaced and ASHP cylinder added	EB	DP
/	14.11.24	First Issue	KB	DP
Rev	Date	Revision Details	Dr	Ch

ECE Architecture
www.ecearchitecture.com

London: 76 Great Suffolk Street, London, SE1 0BL
T 0207 928 2773 E london@ecearchitecture.com
Sussex: 64 - 68 Brighton Road, Worthing, West Sussex, BN11 2EN
T 01903 248777 E sussex@ecearchitecture.com
Bristol: Westworks, Beacon Tower, Colston Street, Bristol, BS1 4XE
T 0117 214 1101 E bristol@ecewestworks.com

Client's Name
Vistry Group

Job Title
Parcels 11 & 12, Finchwood Park

Drawing Title
**H242 Housetype
Proposed Plans and Elevations**

Scale
1:100 @ A1 / 1:200 @ A3




Drawn	Checked	Date
KB	DP	14.11.24

Job No	Drawing No	Rev
7527	PL-32	B

Status
APPROVAL

Plans

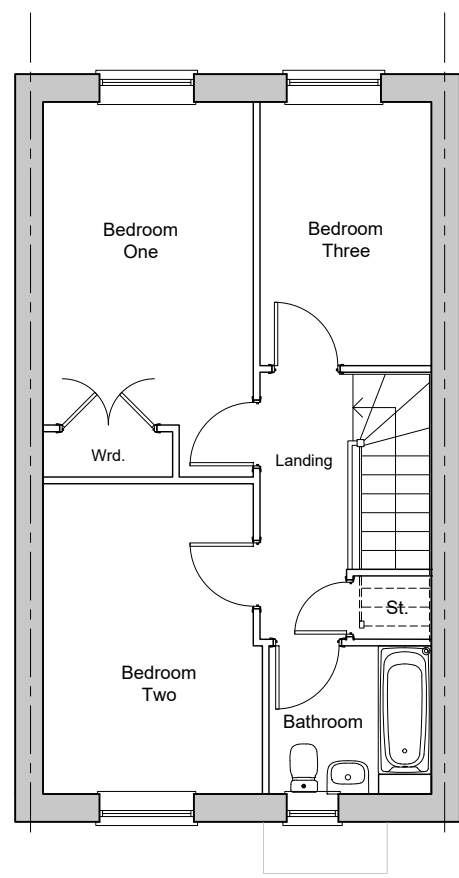

First Floor Plan

Elevations




Front Elevation
Plots - 114, 115
Handed - 113



Side Elevation



Rear Elevation

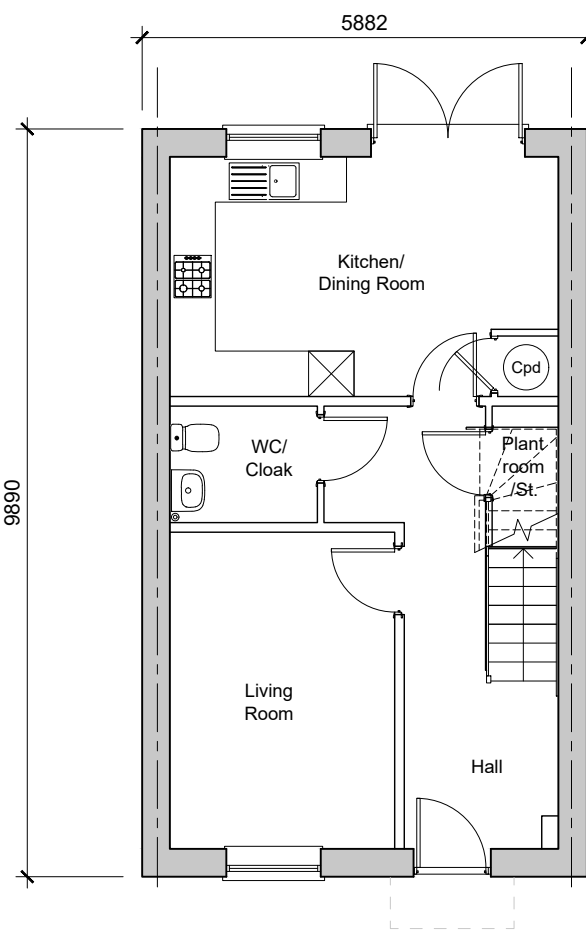

Ground Floor Plan
3-Bedroom House
94.05sqm / 1012.34sqft GIA (to include)
Plots - 114, 115
Handed - 113

B	02.04.25	Updates for Submission	EB	DP
A	12.03.25	House Type Replaced and ASHP cylinder added	EB	DP
/	14.11.24	First Issue	KB	DP

Rev	Date	Revision Details	Dr	Ch
-----	------	------------------	----	----



London: 76 Great Suffolk Street
London, SE1 0BL
T 0207 928 2773 E london@ecearchitecture.com

Sussex: 64 - 68 Brighton Road, Worthing
West Sussex, BN11 2EN
T 01903 248777 E sussex@ecearchitecture.com

Bristol: Westworks, Beacon Tower
Colston Street, Bristol, BS1 4XE
T 0117 214 1101 E bristol@ecewestworks.com

ECE Architecture
www.ecearchitecture.com

Client's Name

Vistry Group

Job Title

Parcels 11 & 12, Finchwood Park

Drawing Title

H352 Housetype
Proposed Plans and Elevations

Scale

1:100 @ A1 / 1:200 @ A3



Drawn	Checked	Date
KB	DP	14.11.24


Job No	Drawing No	Rev
7527	PL-36	B

Status


APPROVAL

Elevations


Plans

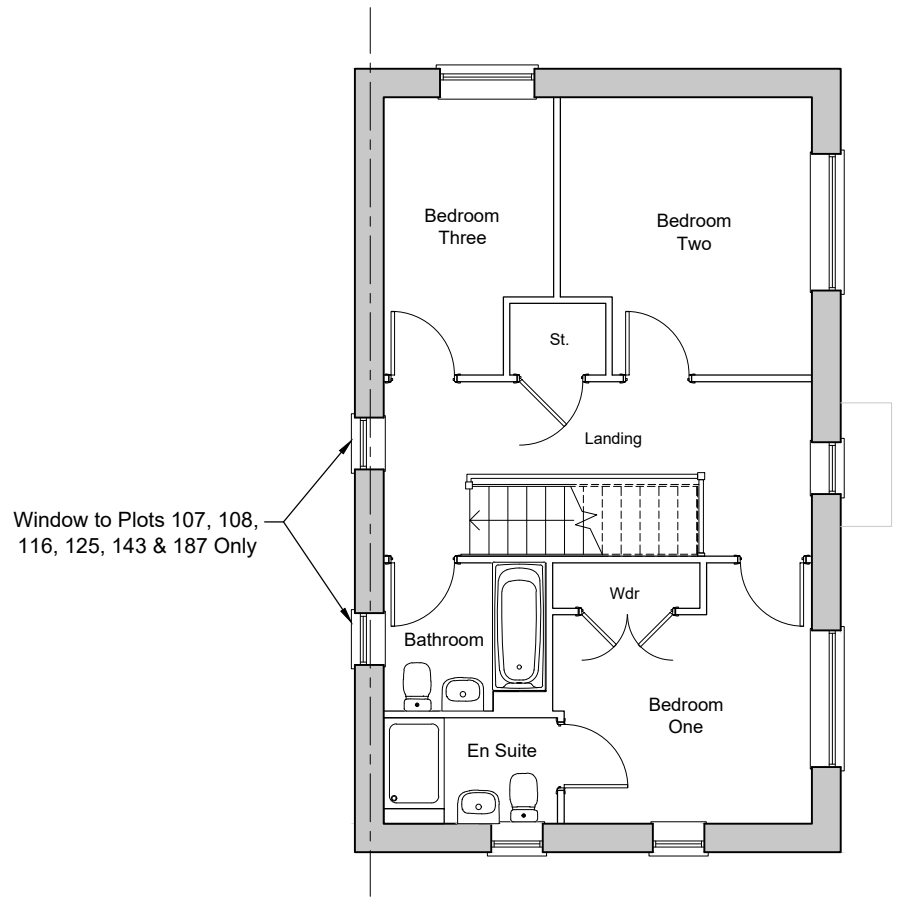

First Floor Plan

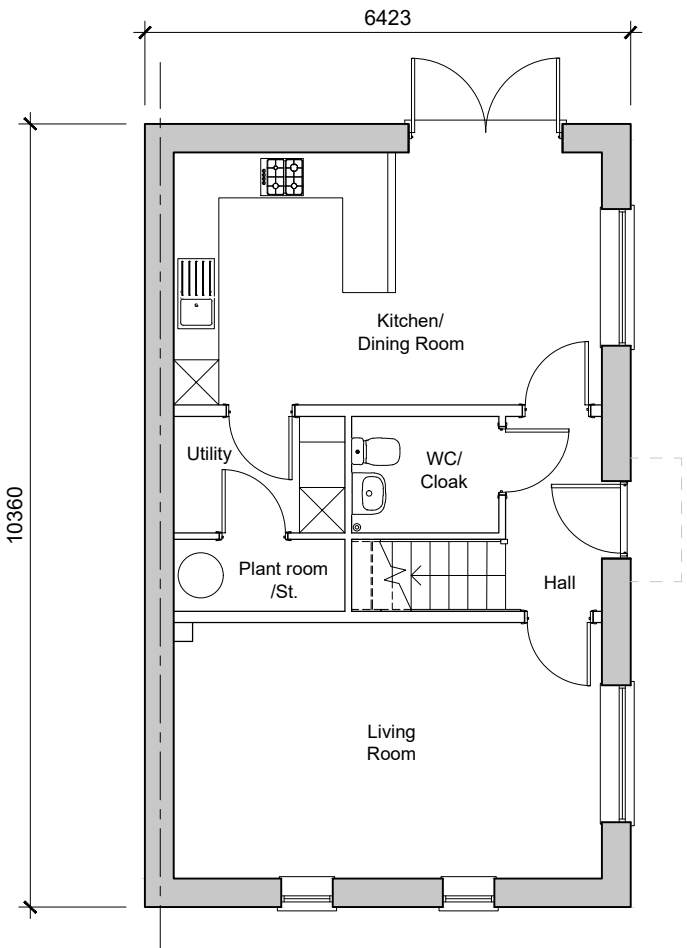

Ground Floor Plan
3-Bedroom House
108.87sqm / 1171.90sqft GIA (to finished)
Plots - 103, 108, 116, 119, 133, 141, 160, 164, 168, 187
Handed - 107, 112, 125, 143, 154, 159, 175, 186

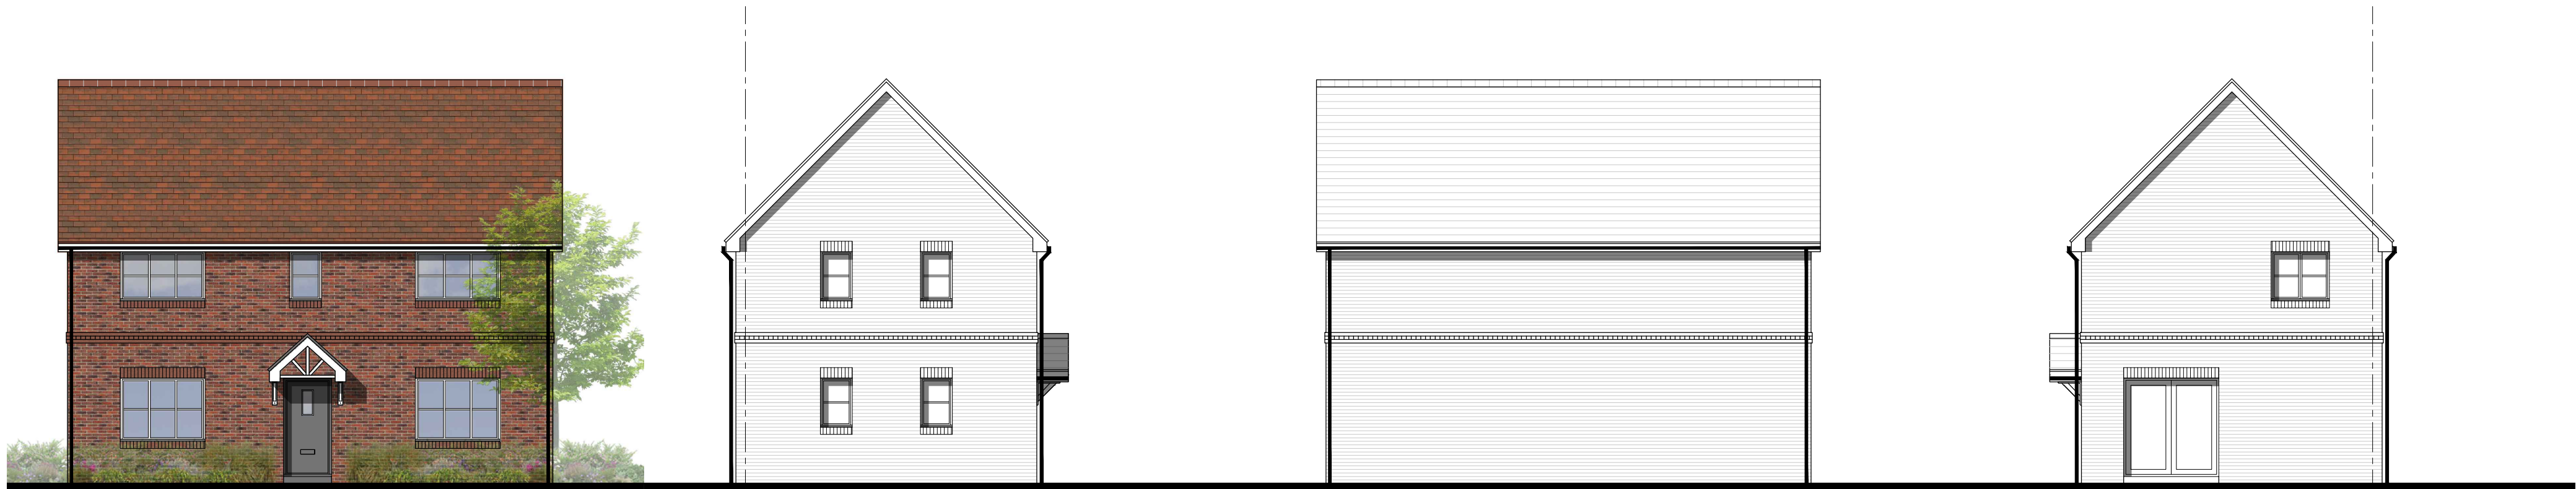


Front Elevation
Plots - 133, 141, 168, 187
Handed -

Side Elevation

Side Elevation

Rear Elevation

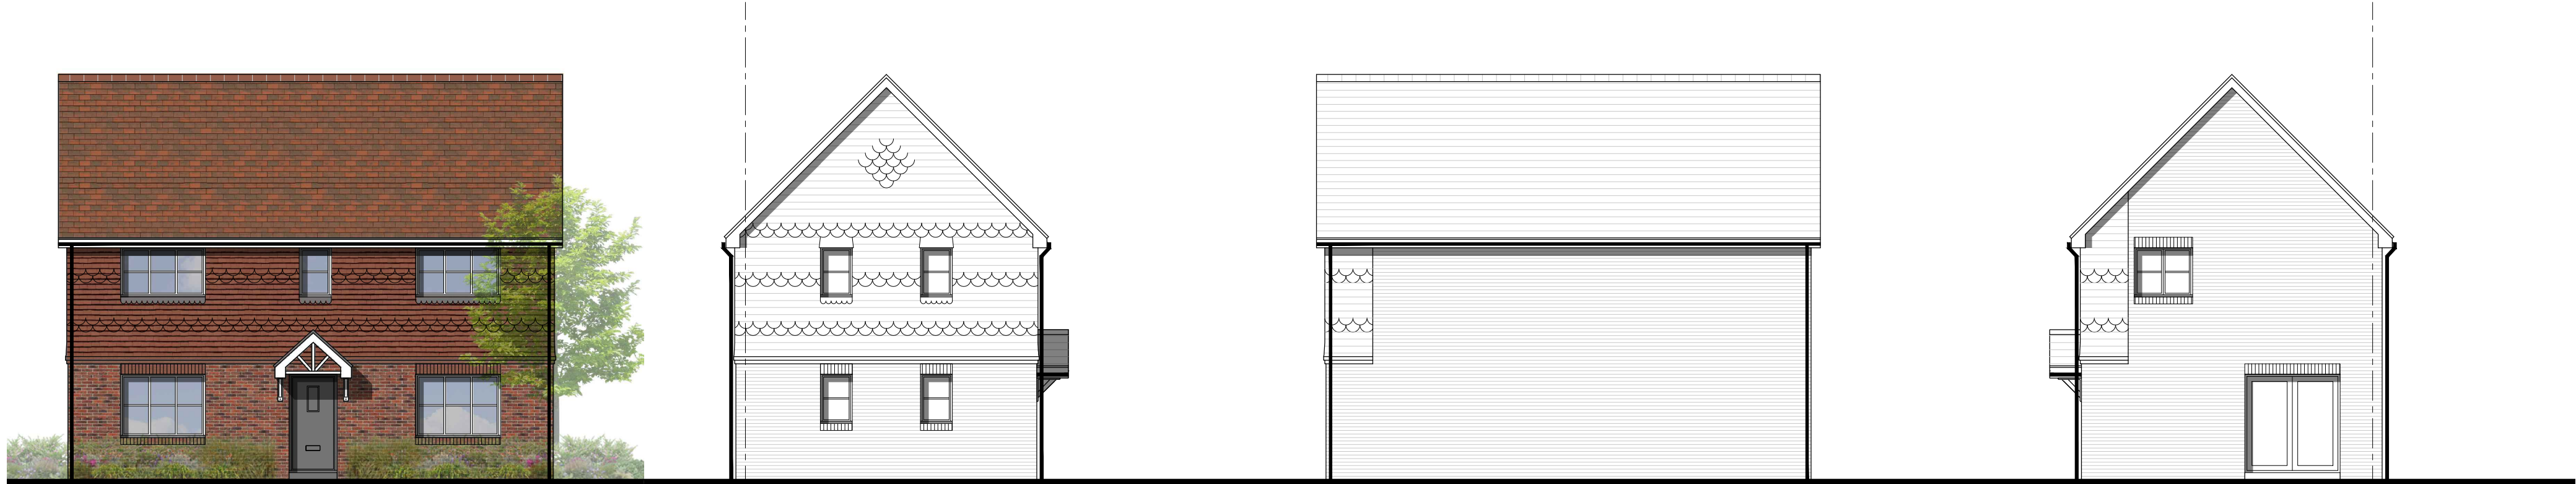


Front Elevation
Plots - 160
Handed - 175

Side Elevation

Side Elevation

Rear Elevation

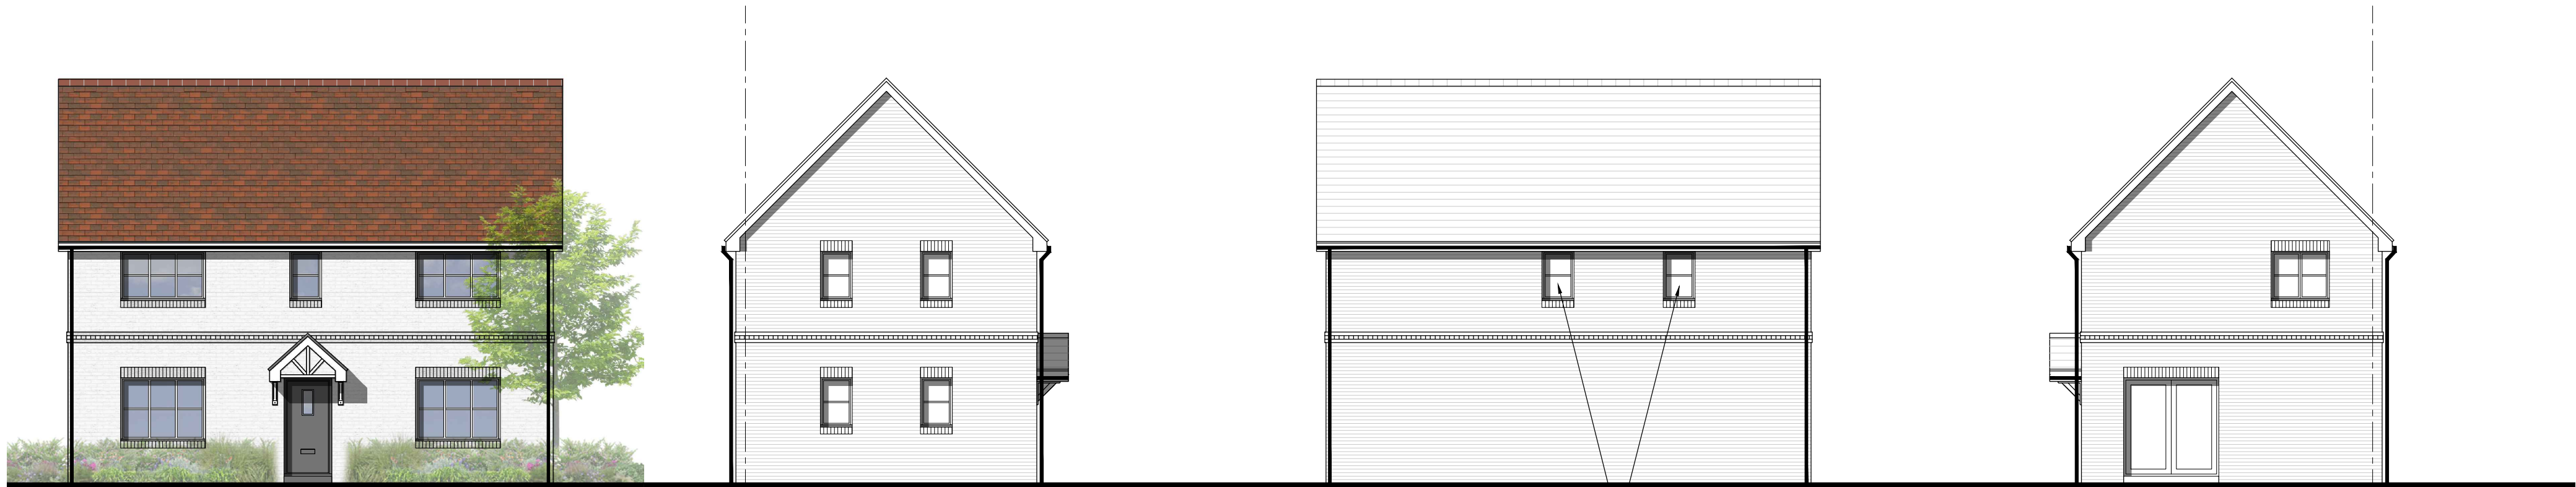

Front Elevation
Plots - 119
Handed - 143, 159, 186

Side Elevation

Side Elevation

Rear Elevation

C	10.04.25	Updates for Submission	KP	DP
B	02.04.25	Updates for Submission	EB	DP
A	12.03.25	House Type Replaced and ASHP cylinder added	EB	DP
/	14.11.24	First Issue	KB	DP

Rev	Date	Revision Details	Dr	Ch
-----	------	------------------	----	----



London: 76 Great Suffolk Street
London, SE1 0BL
T 0207 928 2773 E london@ecearchitecture.com

Sussex: 64 - 68 Brighton Road, Worthing
West Sussex, BN11 2EN
T 01903 248777 E sussex@ecearchitecture.com

Bristol: Westworks, Beacon Tower
Colston Street, Bristol, BS1 4XE
T 0117 214 1101 E bristol@ecewestworks.com

ECE Architecture
www.ecearchitecture.com

Client's Name
Vistry Group

Job Title
Parcels 11 & 12, Finchwood Park

Drawing Title
H354 Housetype Proposed Plans and Elevations - Sheet 01

Scale
1:100 @ A1 / 1:200 @ A3


Drawn KB	Checked DP	Date 14.11.24
-------------	---------------	------------------

Job No 7527	Drawing No PL-37	Rev C
----------------	---------------------	----------


Status
APPROVAL

Plans

Elevations

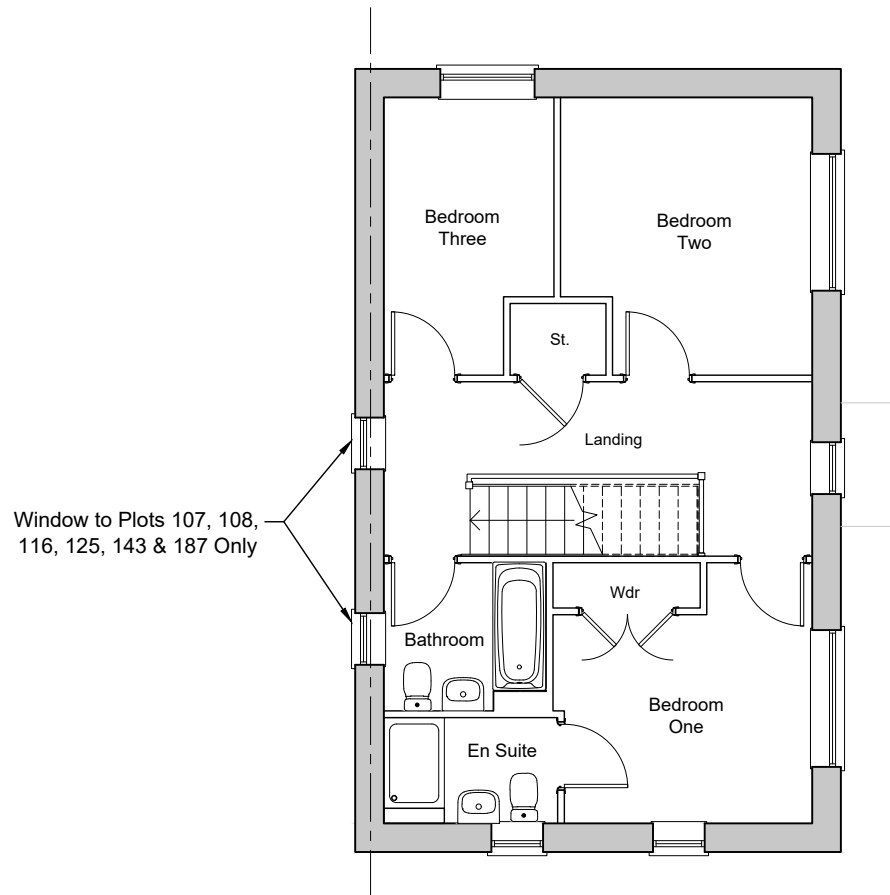


First Floor Plan

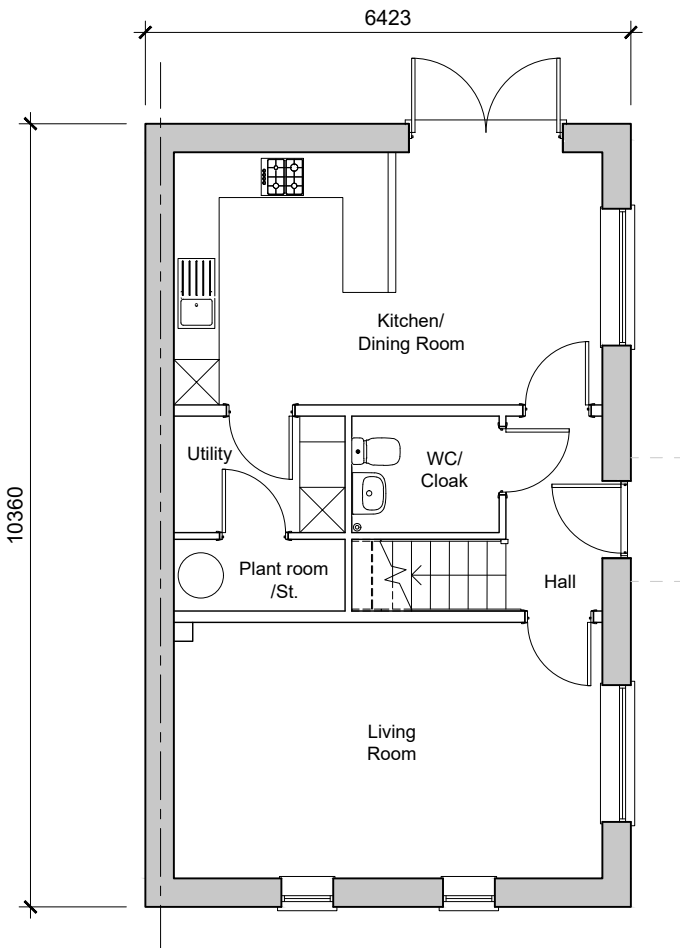


Ground Floor Plan
3-Bedroom House
108.87sqm / 1171.90sqft GIA (p. 10/10/2024)
Plots - 103, 108, 116, 119, 133, 141, 160, 164, 168, 187
Handed - 107, 112, 125, 143, 154, 159, 175, 186



Front Elevation
Plots - 103, 108, 116
Handed - 107, 112, 125, 154

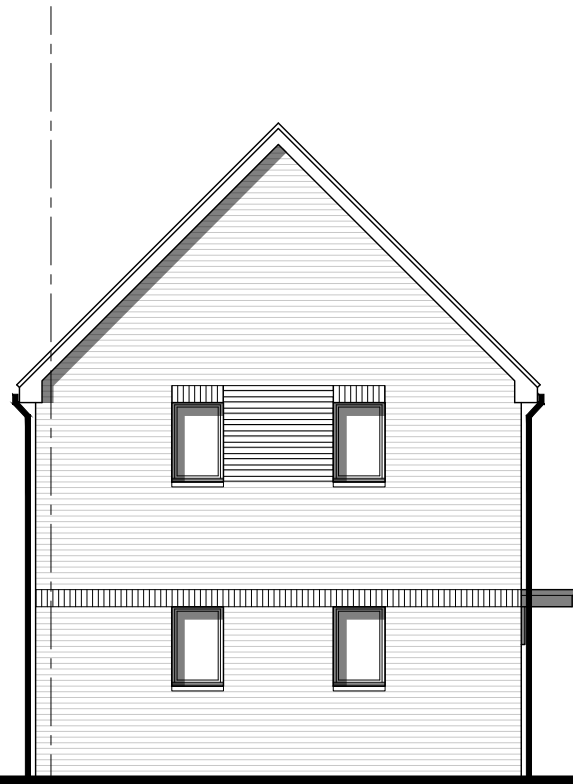


Side Elevation

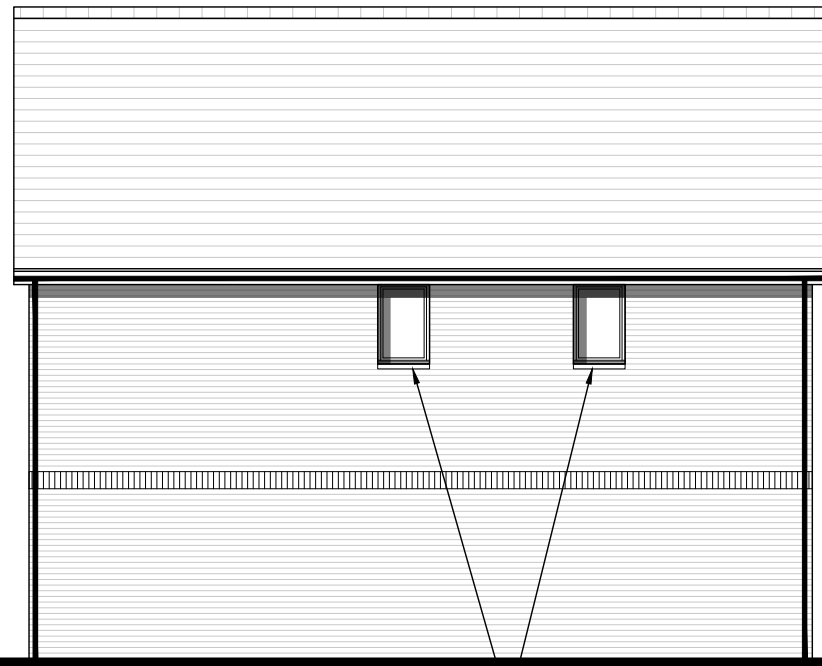

Side Elevation

Window to Plots 107,
108, 116 & 125 Only

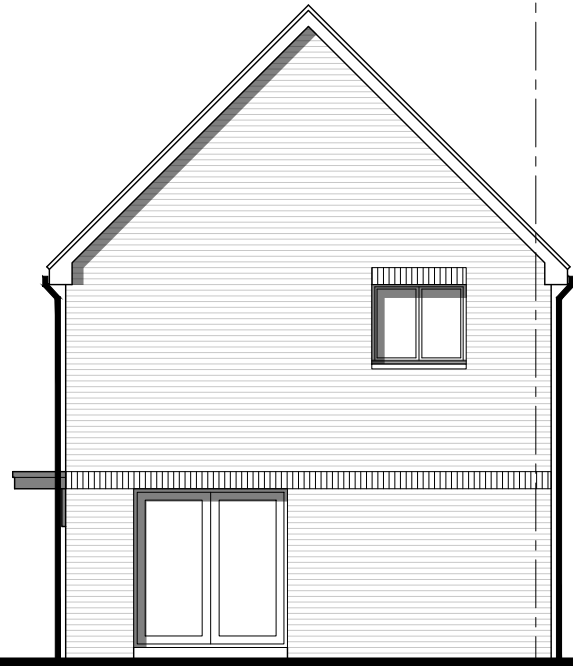


Rear Elevation



Front Elevation
Plots - 154
Handed -



Side Elevation

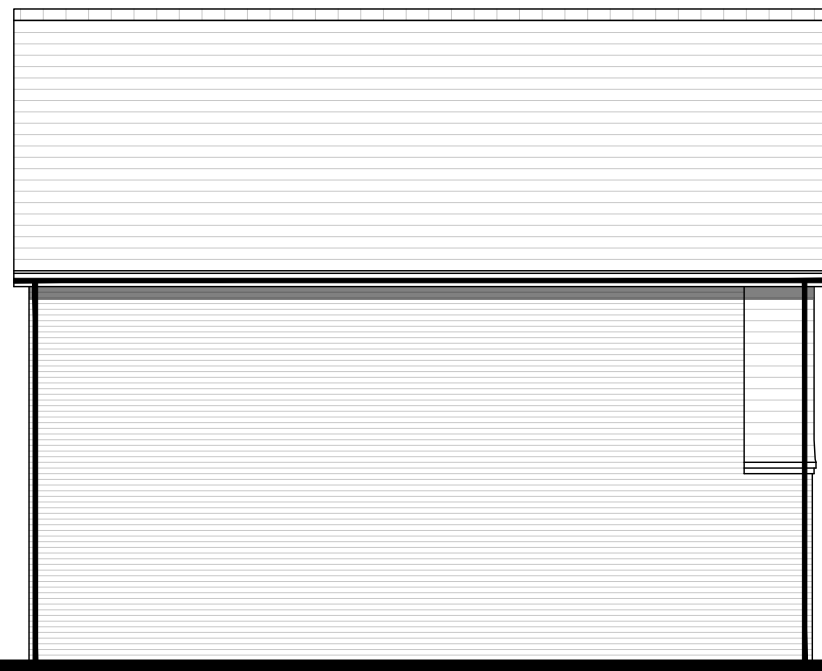

Side Elevation



Rear Elevation

B	02.04.25	Updates for Submission	EB	DP
A	12.03.25	House Type Replaced and ASHP cylinder added	EB	DP
/	14.11.24	First Issue	KB	DP

Rev	Date	Revision Details	Dr	Ch
-----	------	------------------	----	----



London: 76 Great Suffolk Street
London, SE1 0BL
T 0207 928 2773 E london@ecearchitecture.com

Sussex: 64 - 68 Brighton Road, Worthing
West Sussex, BN11 2EN
T 01903 248777 E sussex@ecearchitecture.com

Bristol: Westworks, Beacon Tower
Colston Street, Bristol, BS1 4XE
T 0117 214 1101 E bristol@ecewestworks.com

ECE Architecture
www.ecearchitecture.com

Client's Name

Vistry Group

Job Title

Parcels 11 & 12, Finchwood Park

Drawing Title

H354 Housetype Proposed Plans and
Elevations - Sheet 02

Scale

1:100 @ A1 / 1:200 @ A3




Drawn	Checked	Date
KB	DP	14.11.24

Job No	Drawing No	Rev
7527	PL-38	B

Status

APPROVAL

Plans

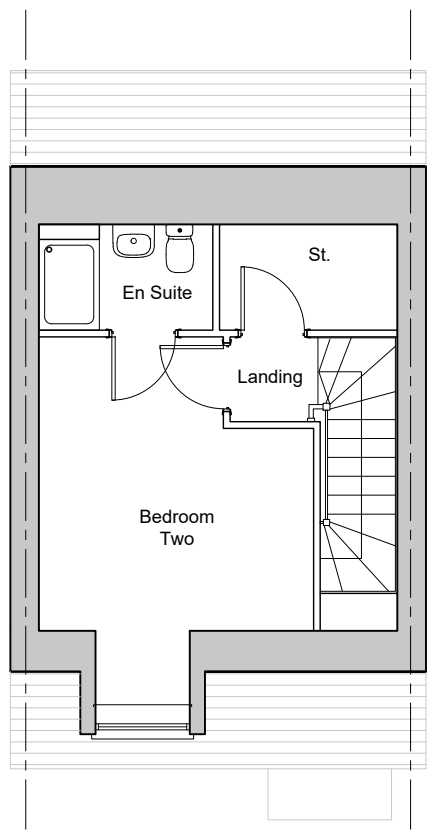

Second Floor Plan


Elevations




Front Elevation
Plots - 189, 193
Handed - 188, 192



Side Elevation

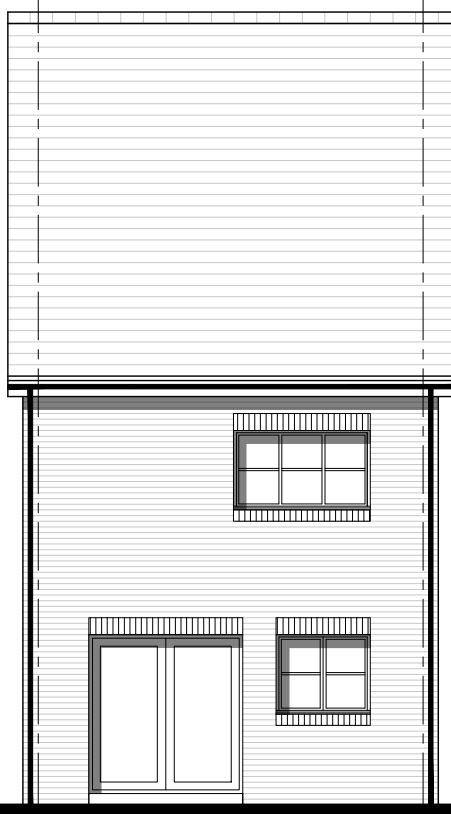


Rear Elevation

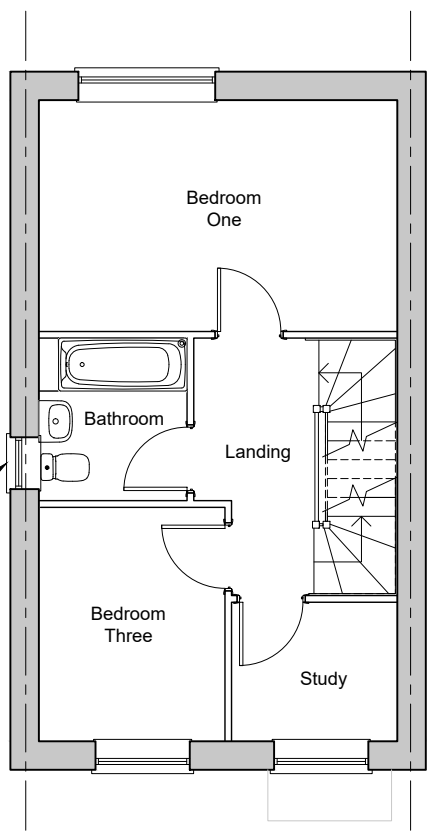


First Floor Plan




Front Elevation
Plots - 58, 60, 62, 63, 86, 94, 126, 163, 167
Handed - 57, 59, 61, 85, 93, 127, 162, 166

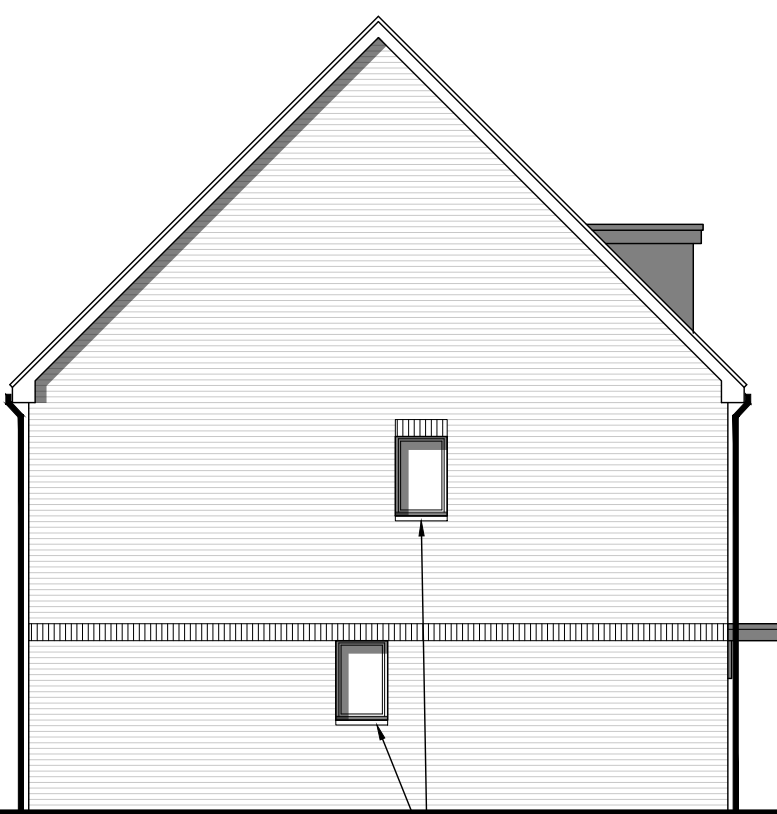

Side Elevation

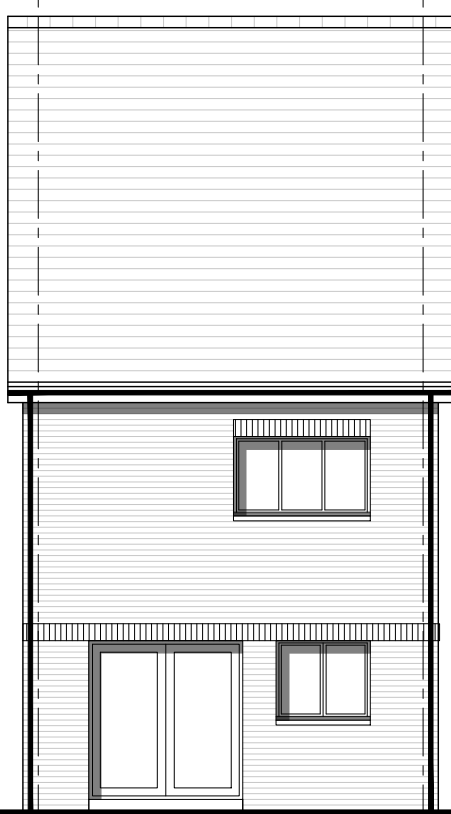


Rear Elevation

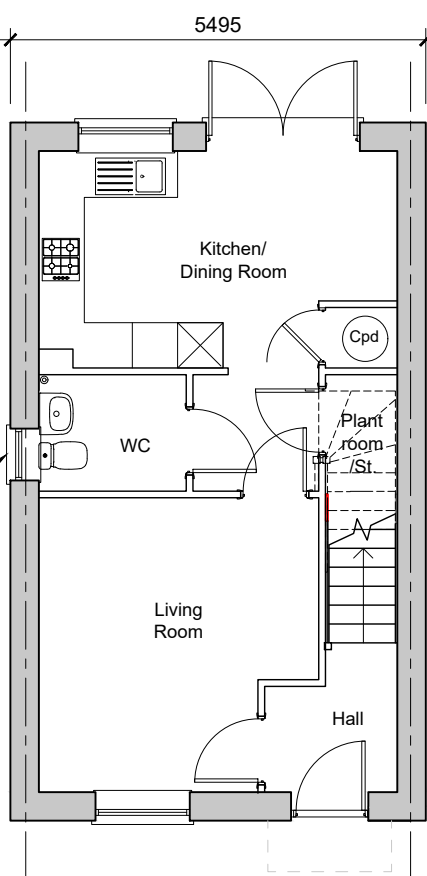

Ground Floor Plan
3-Bedroom House
108.84sqm / 1149.97sqft GIA (by measured)
Plots - 58, 60, 62, 63, 86, 92, 94, 106, 110, 126, 152, 163, 167, 189, 193
Handed - 57, 59, 61, 85, 91, 93, 105, 109, 127, 151, 162, 166, 188, 192



Front Elevation
Plots - 92, 106, 110, 152
Handed - 91, 105, 109, 151

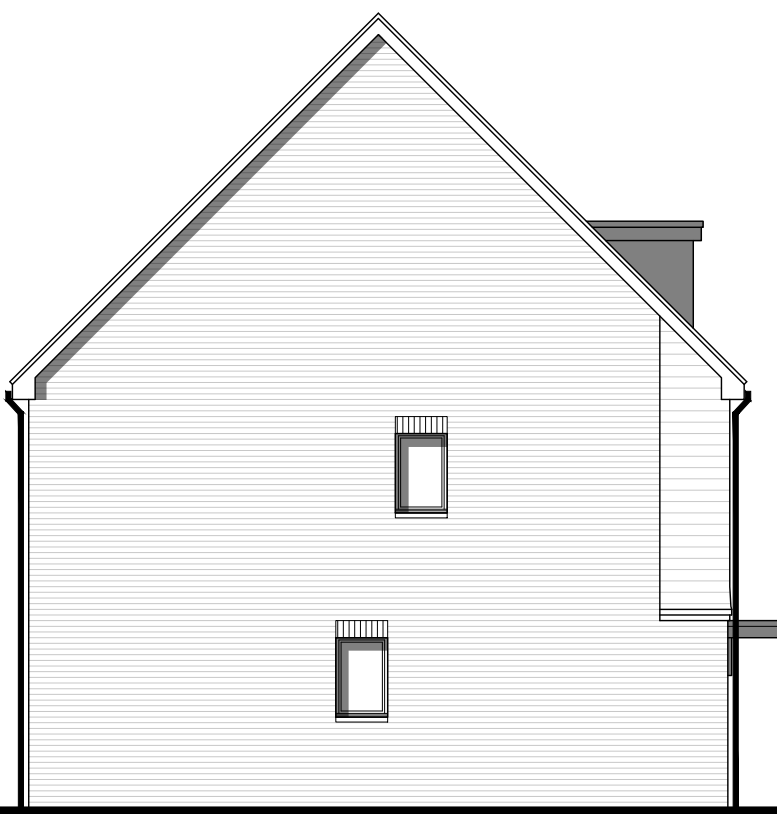

Side Elevation



Rear Elevation

B	02.04.25	Updates for Submission	EB	DP
A	12.03.25	House Type Replaced and ASHP cylinder added	EB	DP
/	14.11.24	First Issue	KB	DP
Rev	Date	Revision Details	Dr	Ch

 **ECE Architecture**
www.ecearchitecture.com

London: 76 Great Suffolk Street
London, SE1 0BL
T 0207 928 2773 E london@ecearchitecture.com

Sussex: 64 - 68 Brighton Road, Worthing
West Sussex, BN11 2EN
T 01903 248777 E sussex@ecearchitecture.com

Bristol: Westworks, Beacon Tower
Colston Street, Bristol, BS1 4XE
T 0117 214 1101 E bristol@ecwestworks.com

Client's Name
Vistry Group

Job Title
Parcels 11 & 12, Finchwood Park

Drawing Title
**H356 Housetype
Proposed Plans and Elevations**


Scale
1:100 @ A1 / 1:200 @ A3

Drawn	Checked	Date
KB	DP	14.11.24


Job No	Drawing No	Rev
7527	PL-39	B

Status
APPROVAL

Plans

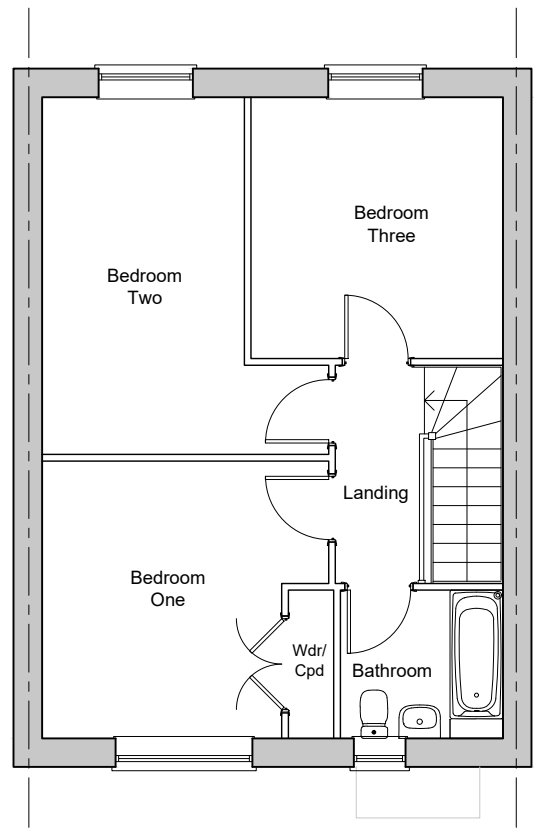

First Floor Plan

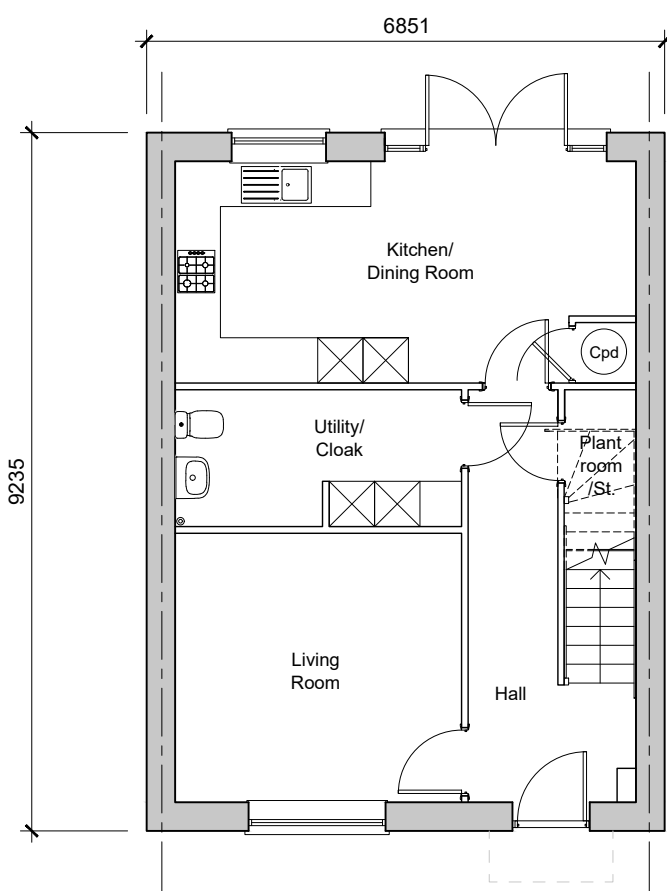

Ground Floor Plan
3-Bedroom House
103.38sqm / 1112.76sqft GFA (to basement)
Plots - 172
Handed - 171

Elevations



Front Elevation
Plots - 172
Handed - 171



Side Elevation



Rear Elevation



Side Elevation

B	02.04.25	Updates for Submission	EB	DP
A	12.03.25	House Type Replaced and ASHP cylinder added	EB	DP
/	14.11.24	First Issue	KB	DP

Rev	Date	Revision Details	Dr	Ch
-----	------	------------------	----	----



London: 76 Great Suffolk Street
London, SE1 0BL
T 0207 928 2773 E london@ecearchitecture.com

Sussex: 64 - 68 Brighton Road, Worthing
West Sussex, BN11 2EN
T 01903 248777 E sussex@ecearchitecture.com

Bristol: Westworks, Beacon Tower
Colston Street, Bristol, BS1 4XE
T 0117 214 1101 E bristol@ecewestworks.com

ECE Architecture
www.ecearchitecture.com

Client's Name
Vistry Group

Job Title
Parcels 11 & 12, Finchwood Park

Drawing Title
**H362 Housetype
Proposed Plans and Elevations**

Scale
1:100 @ A1 / 1:200 @ A3


Drawn	Checked	Date
KB	DP	14.11.24

Job No	Drawing No	Rev
7527	PL-40	B


Status
APPROVAL

Elevations


Plans

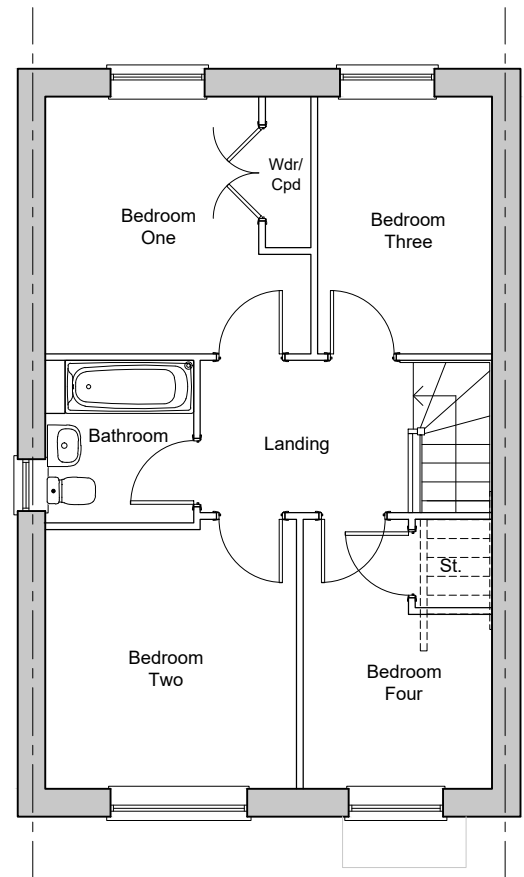

First Floor Plan

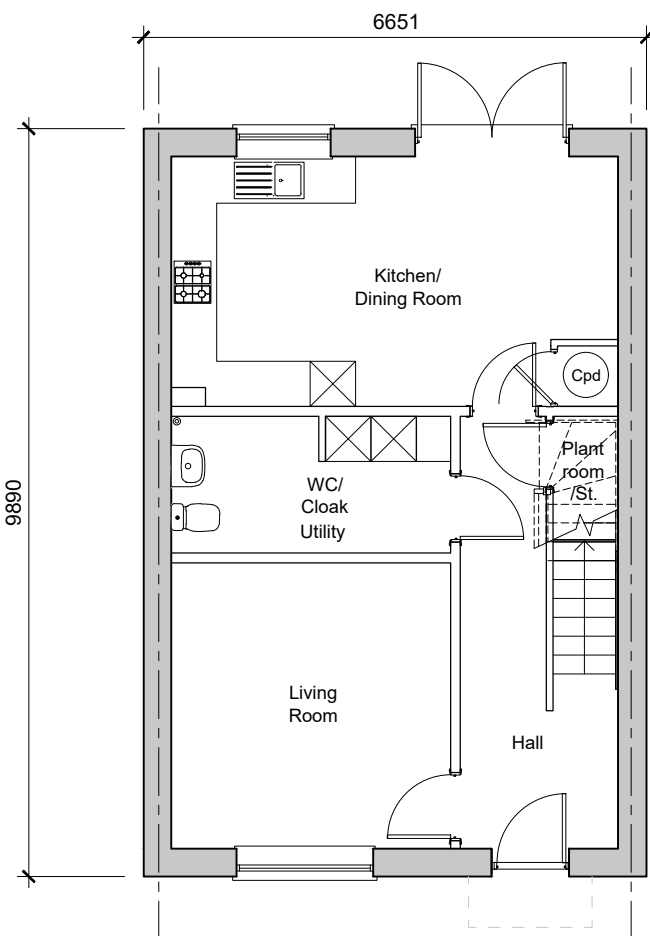


Ground Floor Plan
4-Bedroom House
106.13sqm / 1163.95sqft GIA (to be verified)
Plots - 70, 132, 136
Handed - 129, 135

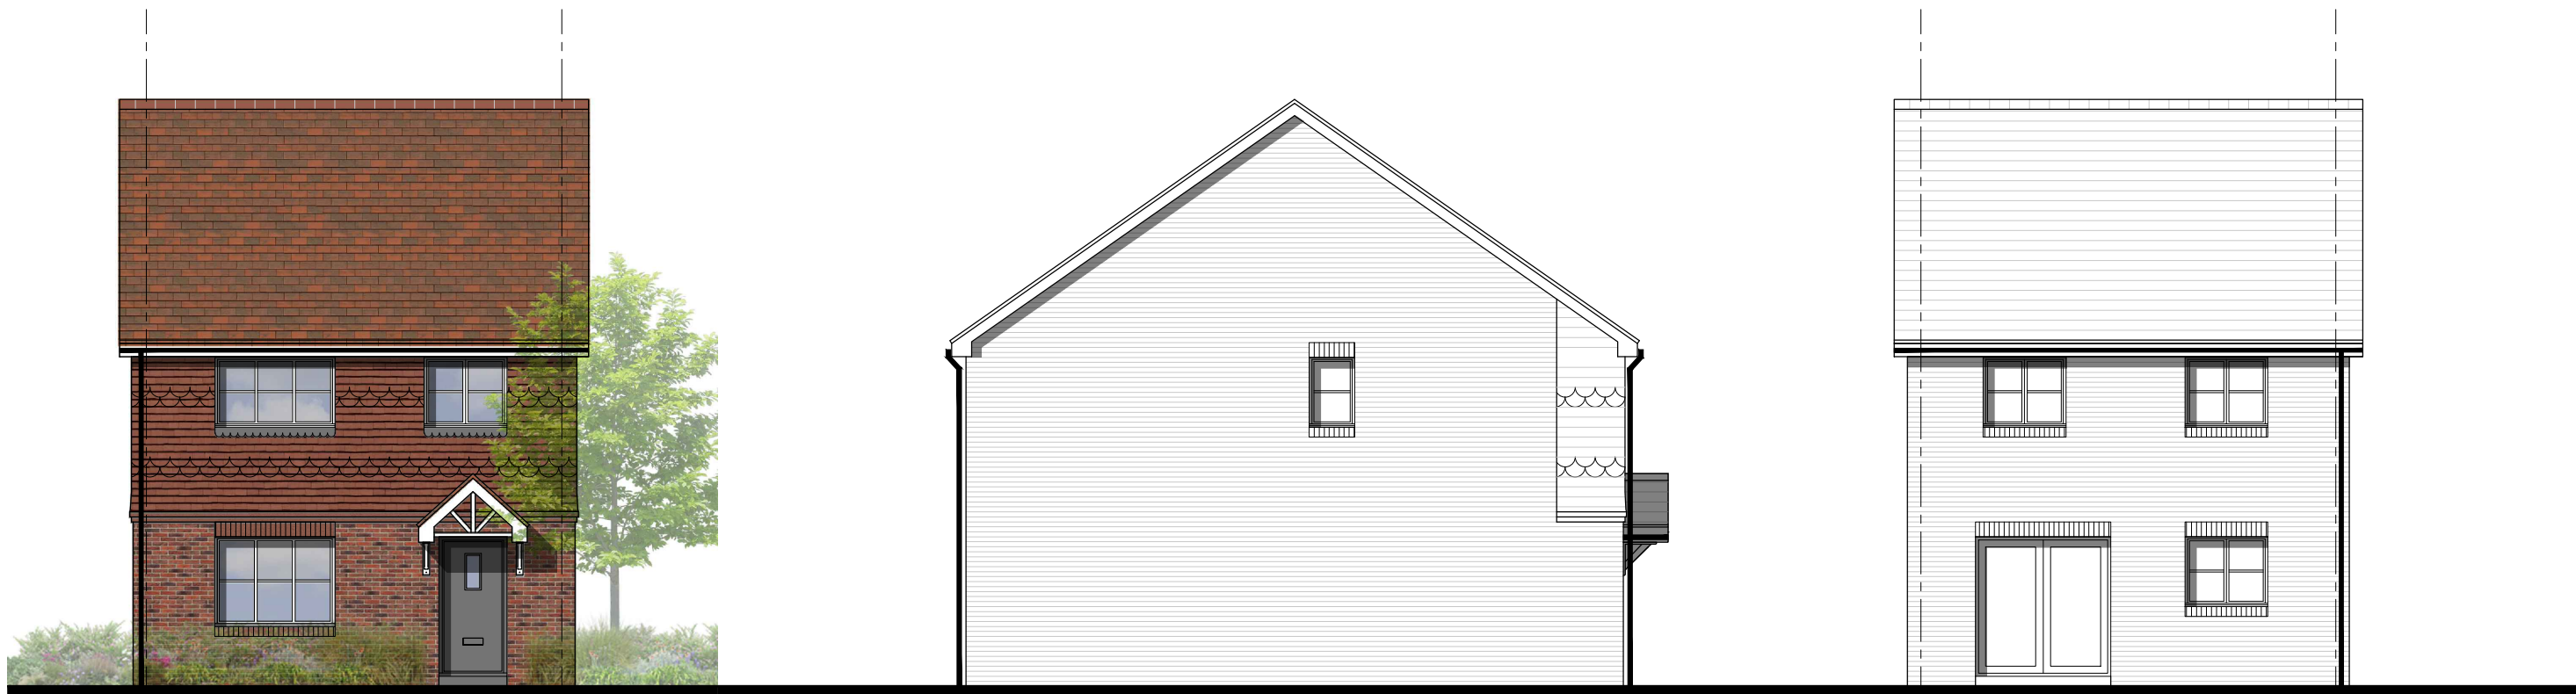

Front Elevation
Plots - 136
Handed - 135

Side Elevation


Rear Elevation

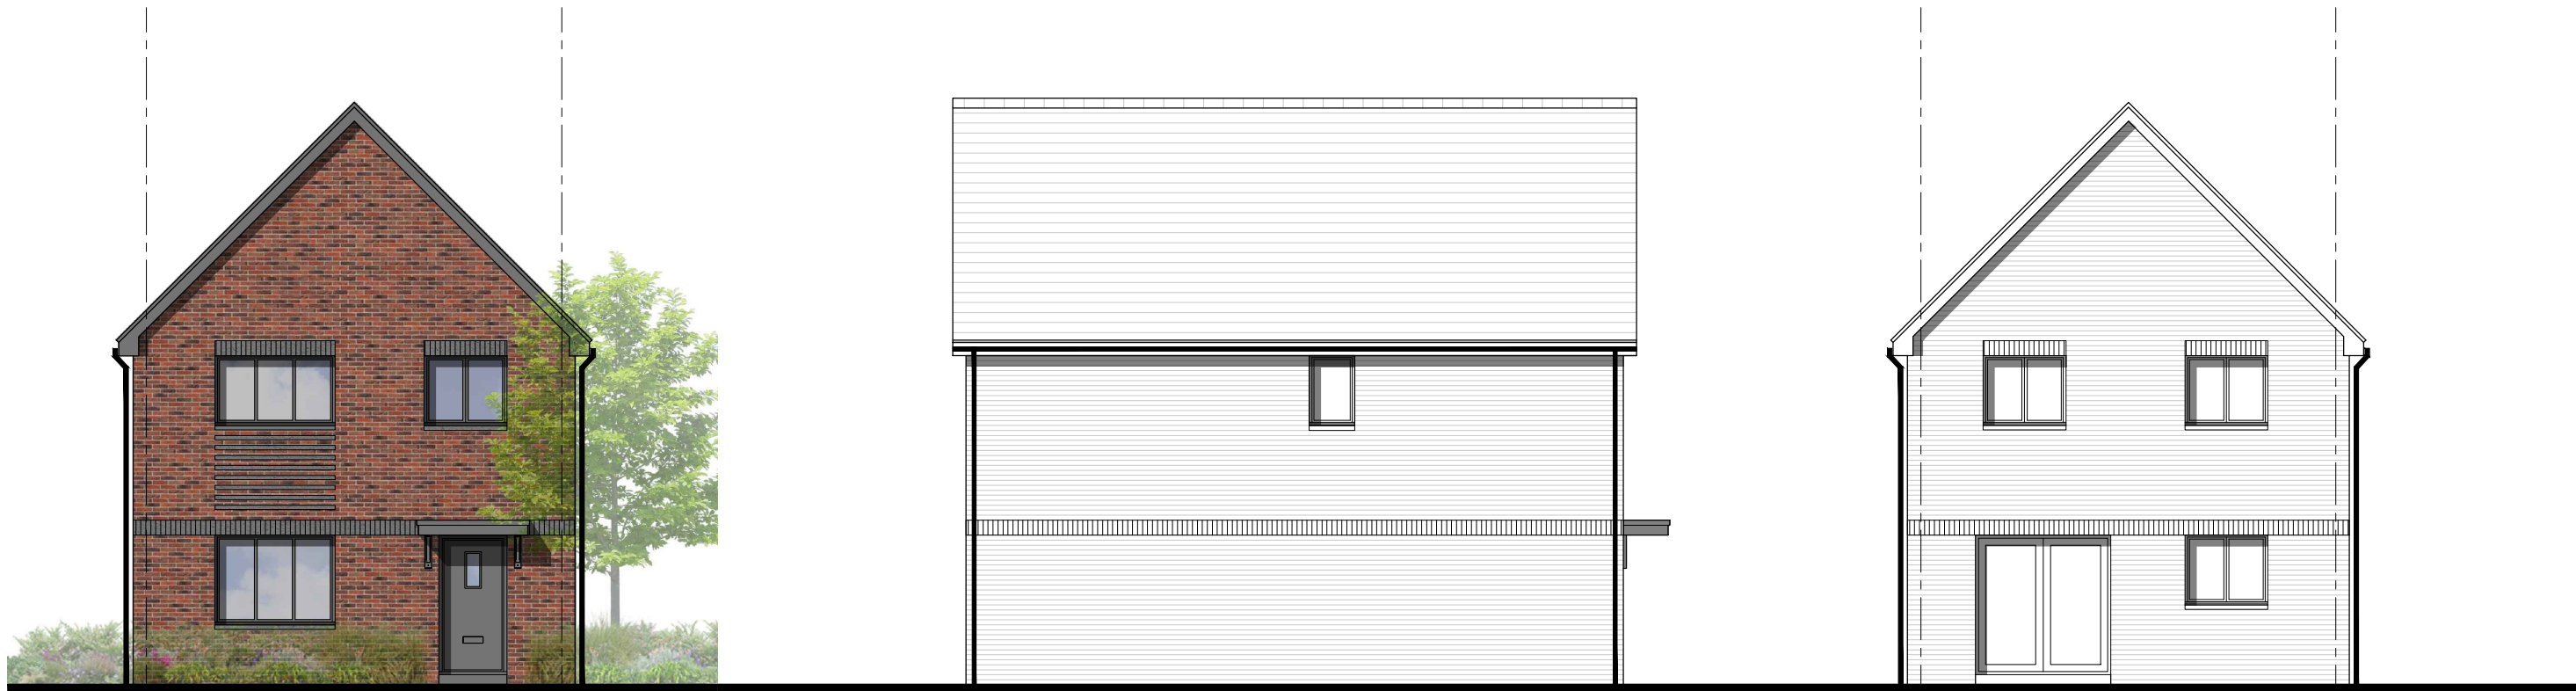

Front Elevation
Plots - 132
Handed - 129

Side Elevation

Rear Elevation

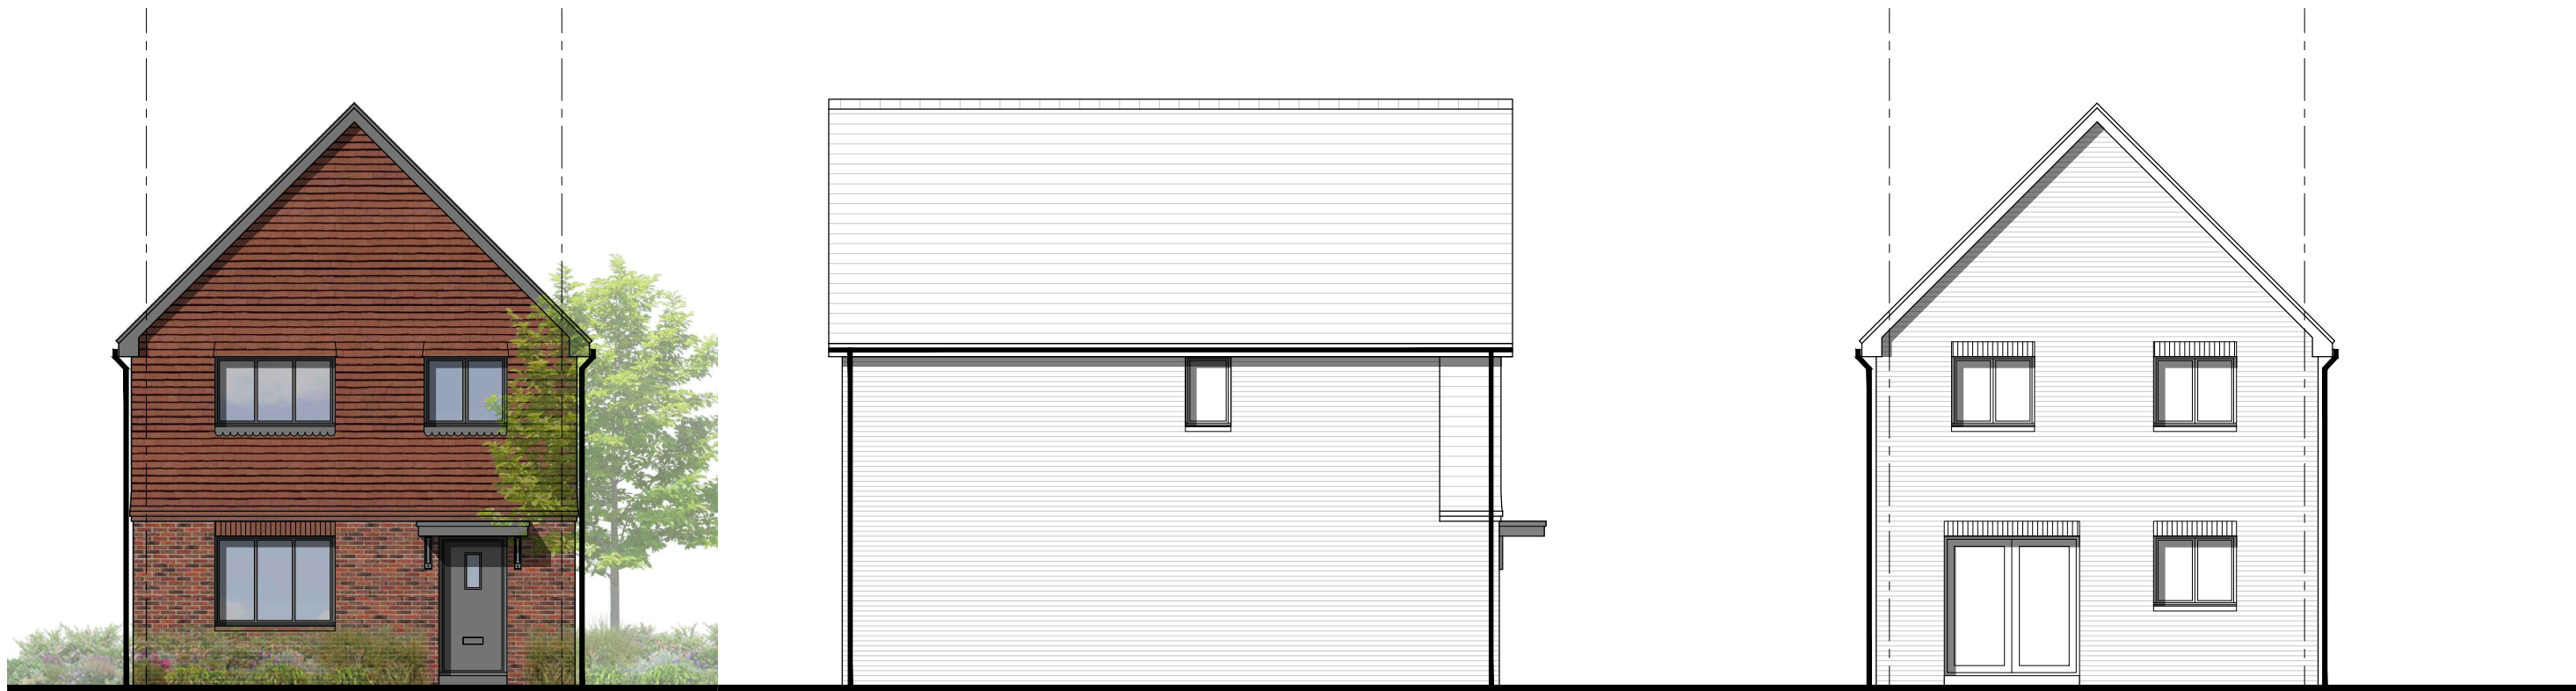

Front Elevation
Plots - 70

Side Elevation

Rear Elevation

C	10.04.25	Updates for Submission	KP	DP
B	02.04.25	Updates for Submission	EB	DP
A	12.03.25	House Type Replaced and ASHP cylinder added	EB	DP
/	14.11.24	First Issue	KB	DP

Rev	Date	Revision Details	Dr	Ch
-----	------	------------------	----	----



London: 76 Great Suffolk Street
London, SE1 0BL
T 0207 928 2773 E london@ecearchitecture.com

Sussex: 64 - 68 Brighton Road, Worthing
West Sussex, BN11 2EN
T 01903 248777 E sussex@ecearchitecture.com

Bristol: Westworks, Beacon Tower
Colston Street, Bristol, BS1 4XE
T 0117 214 1101 E bristol@ecewestworks.com

ECE Architecture
www.ecearchitecture.com

Client's Name
Vistry Group

Job Title
Parcels 11 & 12, Finchwood Park

Drawing Title
**H463 Housetype
Proposed Plans and Elevations**

Scale
1:100 @ A1 / 1:200 @ A3

Drawn	Checked	Date
KB	DP	14.11.24

Job No	Drawing No	Rev
7527	PL-44	C

Status
APPROVAL